Co-op Whalley Range-Food Store Re-Fit Programme
V2.1 Programme of Work

Mahoney

ID	Task Name	Resource Names
1	**Programme Key**	
2	**Blue - Weekday Working - 07:30am - 18:00pm**	
3	**Green - Saturday Working - 08:30am - 14:00pm**	
4	**Critical Path Programme Dates**	
5	Start on site, site set-up and H&S establishment	Mahoney
6	Pre-store closure in relation to installation of services to temporary store	Mahoney
7	Refit works	Mahoney
8	Refrigeration works	CBES
9	Store closure and formation of temporary store	Mahoney
10	Temporary Store Open	Co-op
11	Supply and installation of new fire wall	Mahoney
12	Pre-practical completion (New store)	Co-op
13	Practical completion (New store)	Co-op
14	Merchandising (New store)	Co-op
15	Closure period - Temporary store stops trading	Co-op
16	Clearance of temporary store and white box finish	Mahoney
17	Launch (New store)	Co-op
18	**Programme of Work**	
19	**Fit out works - Temporary Store**	
20	Start on site, site set-up and H&S establishment.	Mahoney
21	Electrical and associated plumbing works for services to temporary store	Mahoney
22	Delivery of temporary storage and welfare units	Mahoney
23	Delivery of temporary chilled containers	CBES
24	Demerchanise refrigeration cases and ambient shelving	Coop
25	Remove existing belted checkouts	Mahoney
26	Remove/relocate ambient shelving to facilitate new temporary store layout	Eden
27	Pump down refrigeration system and disconnect cases	CBES
28	Form new wall openings	Mahoney
29	Alterations to refrigeration pipewotrk to facilitate new temporary store layout	CBES
30	Remove refrigeration cases	Bonds
31	Install ambient shelving	Eden
32	Install timber hoarding to separate temporary store from existing and to form new temporary store room layouts	Mahoney
33	Delivery of external fire door to sub-let unit	Mahoney
34	Installation of external fire door to sub-let unit	Mahoney
35	Install temporary refrigeration cases	CBES
36	Install associated furniture to temporary managers office	Mahoney
37	Install IT equipment to temporary store	IMAC
38	First fix installation CCTV/intruder system to be wired from existing	Mitie
39	First fix installation sound system	Imagesound
40	Remerchandise temporary store	Coop
41	**Temporary Store Open**	Co-op
42	Supply and installation of new fire wall	Mahoney
43	Removal of front line kiosk	Aspen
44	Removal of back line kiosk	Aspen
45	Remove lottery terminal	Allwyn
46	Remove existing temporary refrigeration cases from temporary store	Bonds
47	Remove existing ambient shelving from temporary store	Eden
48	Remove timber hoarding forming temporary BOH rooms.	Mahoney
49	Decorate - White box finish	Mahoney
50	Sparkle Clean	Mahoney
51	**Programme of Work**	
52	**External Works**	
53	Installation of external timber hoarding	Mahoney
54	Remove existing signage	Mahoney
55	Removal of vegetation	Mahoney
56	Removal of brickway bays to shopfront	Mahoney
57	Brickwork repairs, cleaning and pointing	Mahoney
58	Rebuilding of garden wall	Mahoney
59	Installation of new shopfront glazing	ABC
60	Infil brickwork	Mahoney
61	Installation of external bollards to new shopfront	Mahoney
62	Installation of drop kerb to rear fire door and new concrete base	Mahoney
63	Installation of new fencing	Mahoney
64	Surfacing and line marking	Mahoney
65	External Decorations	Mahoney
66	Installation of signage	Pearce
67	Decash ATM	Cardtronics
68	Installation of new autodoor	ABC
69	Install new ATM	Cardtronics
70	**Programme of Work**	
71	**Fit out works - New Store - Front & Back of House**	
72	Delivery of external temporary chilled container	CBES
73	Remove ambient shelving	Eden
74	Removal of ductwork and decomission HVAC system.	Epta

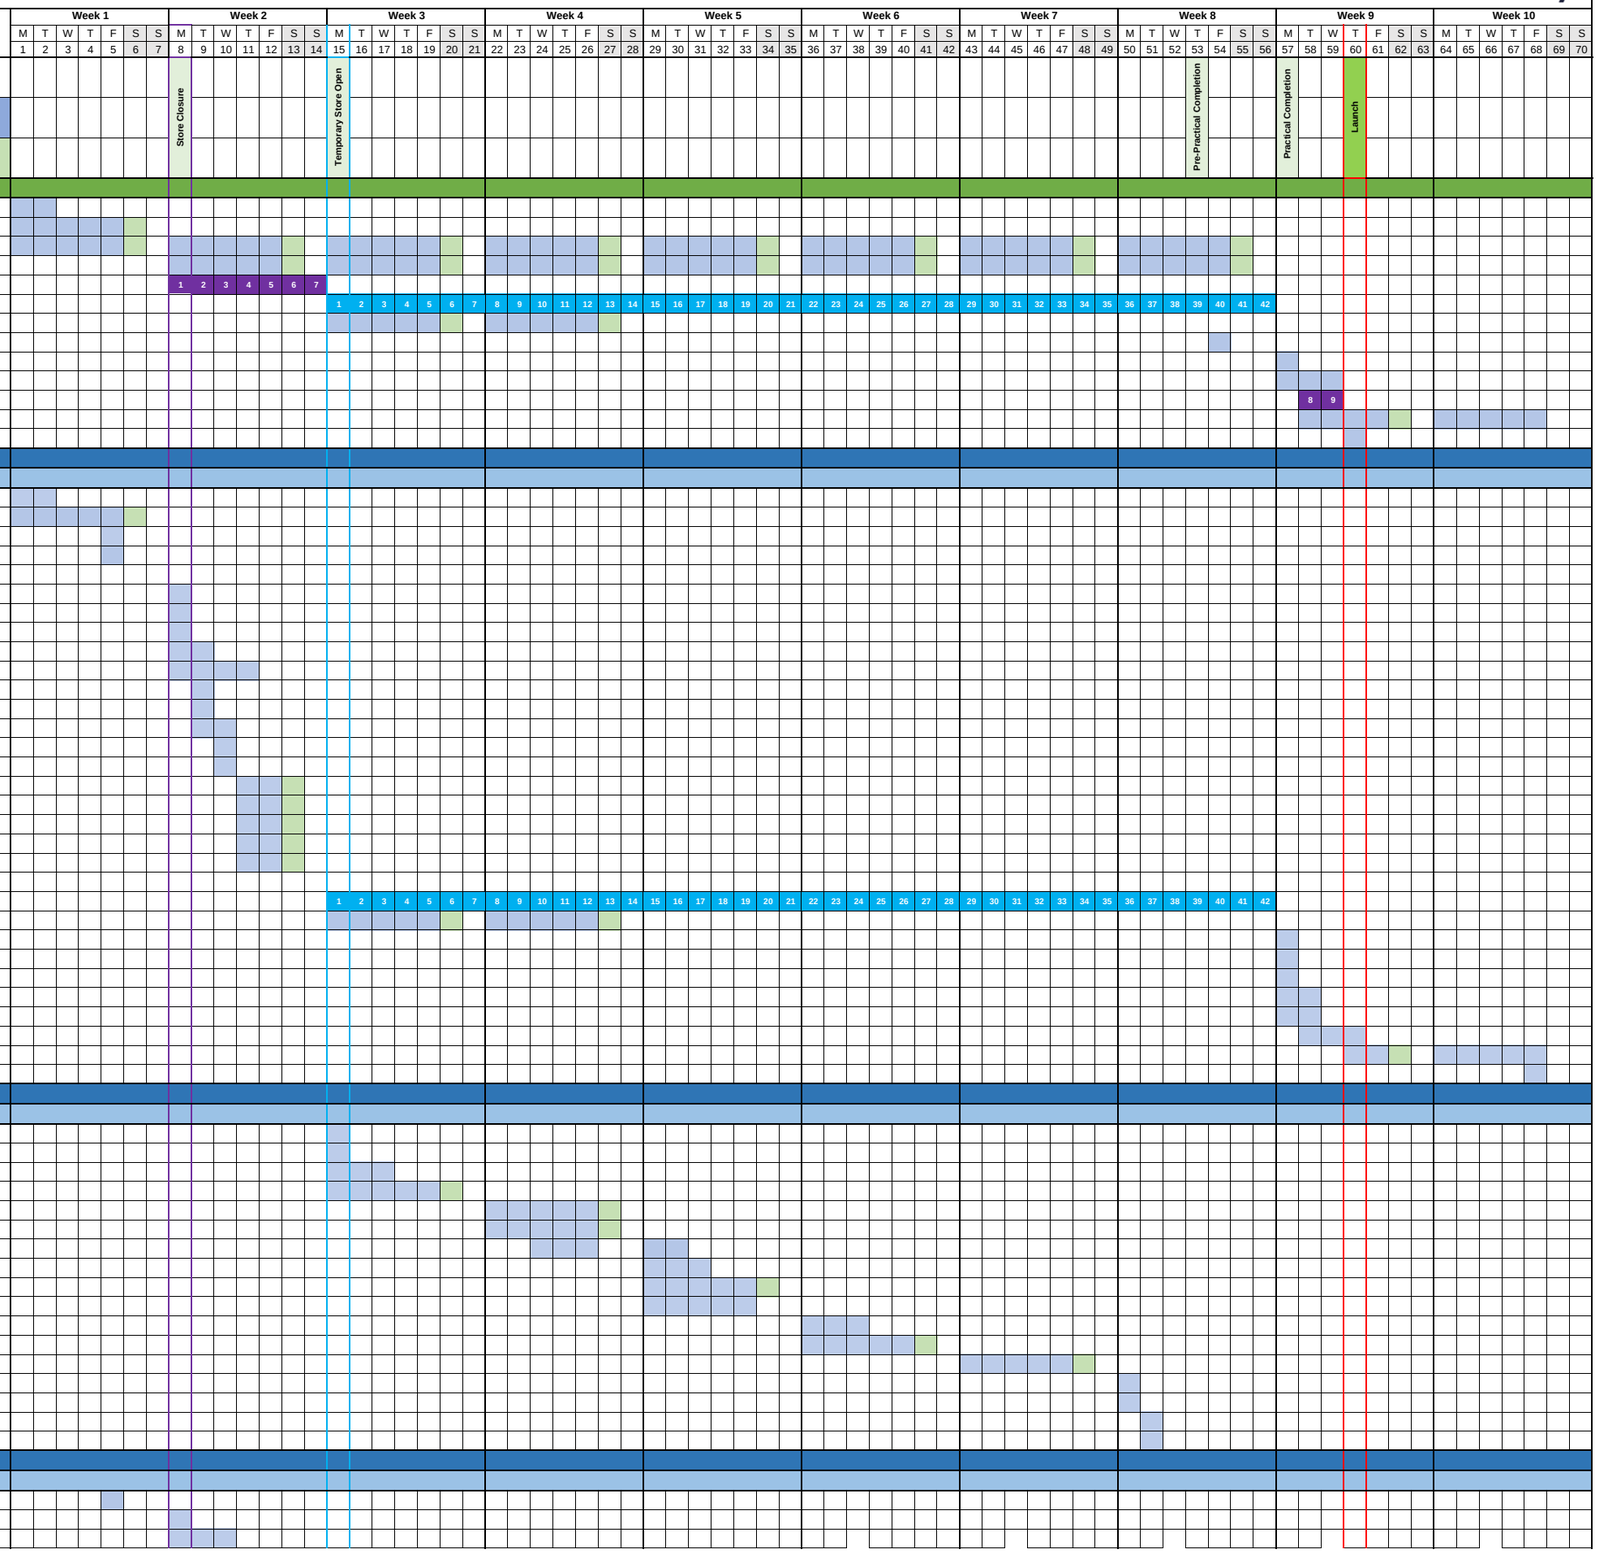

Co-op Whalley Range-Food Store Re-Fit Programme
V2.1 Programme of Work

Mahoney
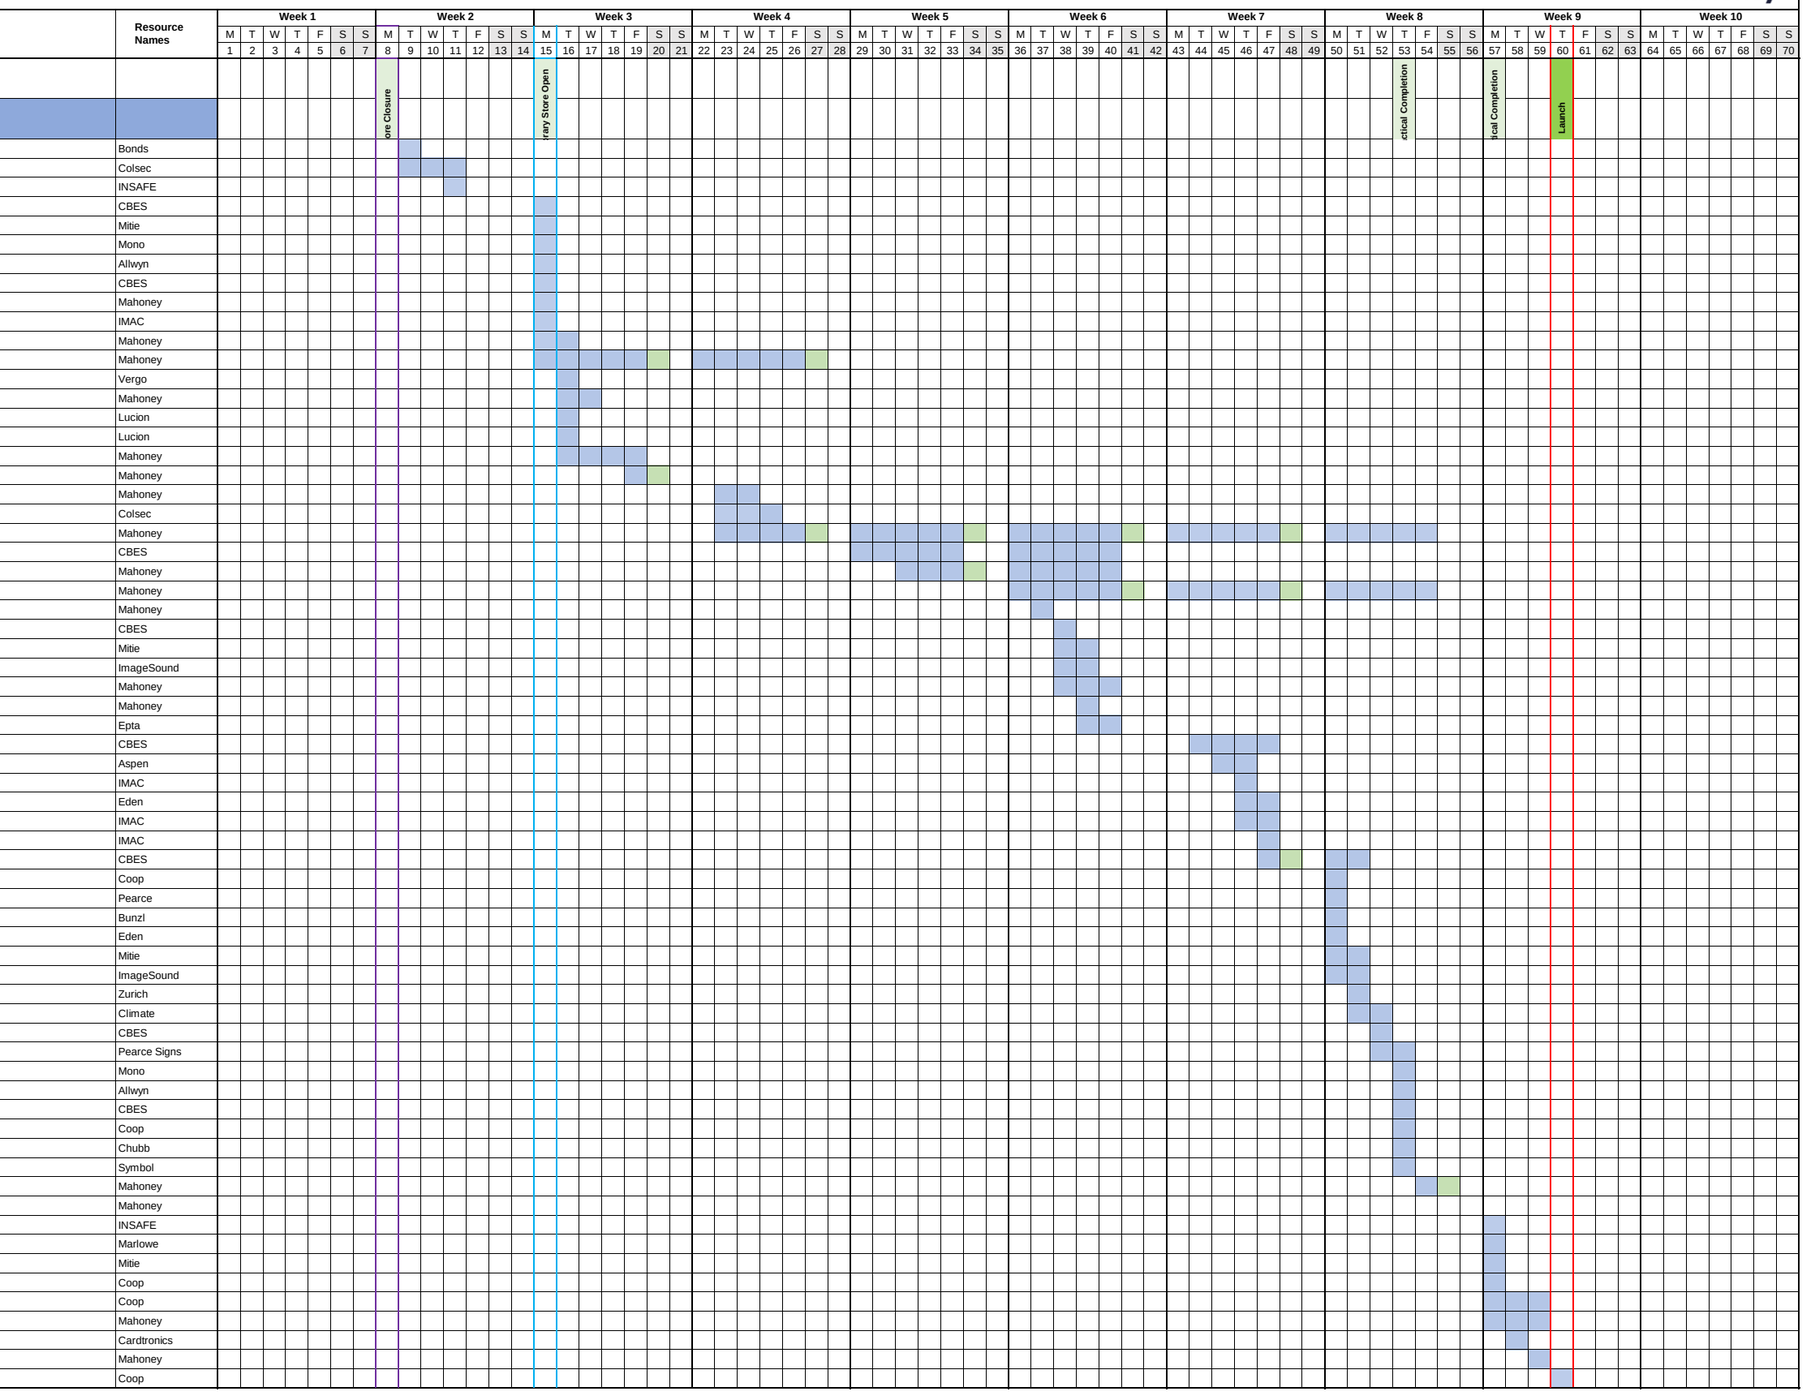
ID	Task Name	Resource Names
1	**Programme Key**	
2	**Blue - Weekday Working - 07:30am - 18:00pm**	
75	Remove cases	Bonds
76	Removal of freezers and chillers to back of house	Colsec
77	Remove office safes into temporary managers office & Relocate drop safe from existing managers office into new managers office	INSAFE
78	Pump down refrigeration system and disconnect cases	CBES
79	Decommission and remove the ceiling mounted CCTV and intruder alarm devices, disconnect alarm to ATM to facilitate removal.	Mitie
80	Remove existing bakery oven	Mono
81	Remove lottery terminal	Allwyn
82	Remove existing refrigeration plant.	CBES
83	Remove lighting and detecting and install temporary lighting	Mahoney
84	Remove IT equipment	IMAC
85	Remove suspended ceiling to Sales Floor	Mahoney
86	Supply and installation of new fire wall (day works)	Mahoney
87	Vergo Survey	Vergo
88	Sales floor / BOH clearance, fixtures, fittings, signange	Mahoney
89	Watching brief for removal of chillers	Lucion
90	Remove old ACM fire switch	Lucion
91	Strip out works to back of house	Mahoney
92	Formation of openings to back of house	Mahoney
94	Formation of new partitions to back of house	Mahoney
93	Installation of new freezer and chiller.	Colsec
95	Electrical & associated plumbing works	Mahoney
96	First fix refrigeration and AC works.	CBES
97	Vinyl floor installation - Sales Floor & BOH.	Mahoney
98	Back of house decoration and associated works	Mahoney
99	Delivery of CDS doors	Mahoney
100	Delivery of Refrigeration Plant/AC	CBES
101	First fix installation CCTV / intruder system.	Mitie
102	First fix installation sound system.	ImageSound
103	Installation of suspended ceilings.	Mahoney
104	Installation of CDS doors.	Mahoney
105	Install refrigeration cases.	Epta
106	Second fix refrigeration and AC works	CBES
107	Install front and back line	Aspen
108	Delivery of ASTs	IMAC
109	Install shelving	Eden
110	Kiosk, managers office and bakery IT kit install.	IMAC
111	AST commissioning	IMAC
112	Refrigeration case connections, testing and commissioning	CBES
113	H&S signage delivery	Coop
114	Installation of external signage	Pearce
115	Bunzl Delivery	Bunzl
116	Installation of secure kiosk	Eden
117	Second fix CCTV and intruder alarm system	Mitie
118	Second fix sound system	ImageSound
119	Zurich Pressure Test	Zurich
120	First and second fix EMS	Climate
121	Plant noise assessment	CBES
122	Installation of graphics	Pearce Signs
123	Delivery and installation of new bakery ovens	Mono
124	Reinstall and connect lottery terminal	Allwyn
125	Removal of external temporary chilled containers.	CBES
126	Pre-PC Meeting	Coop
127	Install fire extinguishers and aqssociated signage and equipment	Chubb
128	Undertake wifi signal survey,.	Symbol
129	Test and commission M&E installation	Mahoney
130	Builders Pre-PC Clean	Mahoney
131	Install safes into new managers office and move existing kiosk safe to new kiosk	INSAFE
132	Acceptance of the fire alarm system	Marlowe
133	Acceptance of the security alarm system	Mitie
134	PC Meeting	Coop
135	Merchandising	Coop
136	Decommission site.	Mahoney
137	Recash ATM	Cardtronics
138	Sparkle clean	Mahoney
139	Launch (New store)	Coop