


Wythenshawe Park

Multi-Sports Hub

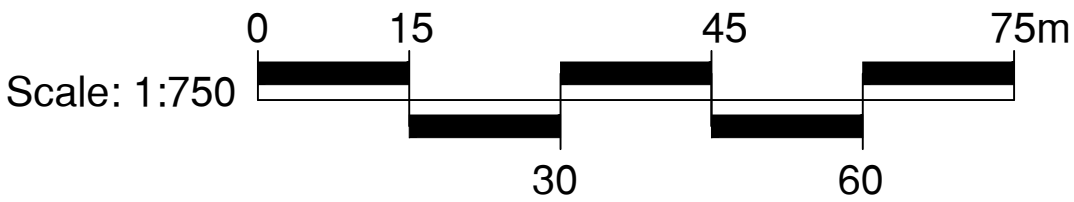

SSL
Surfacing Standards Limited
SPORTS PITCH CONSULTANTS

CONSULTANTS
Surfacing Standards Ltd
Office 1, Enterprise House,
Aston Road, Lippington, LE19 9WY
01530 400172

1. DO NOT SCALE FROM DRAWING UNLESS FOR PLANNING PURPOSES ONLY. ALL
DIMENSIONS TO BE CHECKED ON SITE PRIOR TO COMMENCEMENT OF WORKS.
2. THIS DRAWING IS COPYRIGHT TO SURFACING STANDARDS LTD.
3. ALL PERSONNEL SHOULD BE AWARE OF THE HEALTH AND SAFETY PLAN WHICH IS
RETAINED IN THE SITE MANAGERS OFFICE.

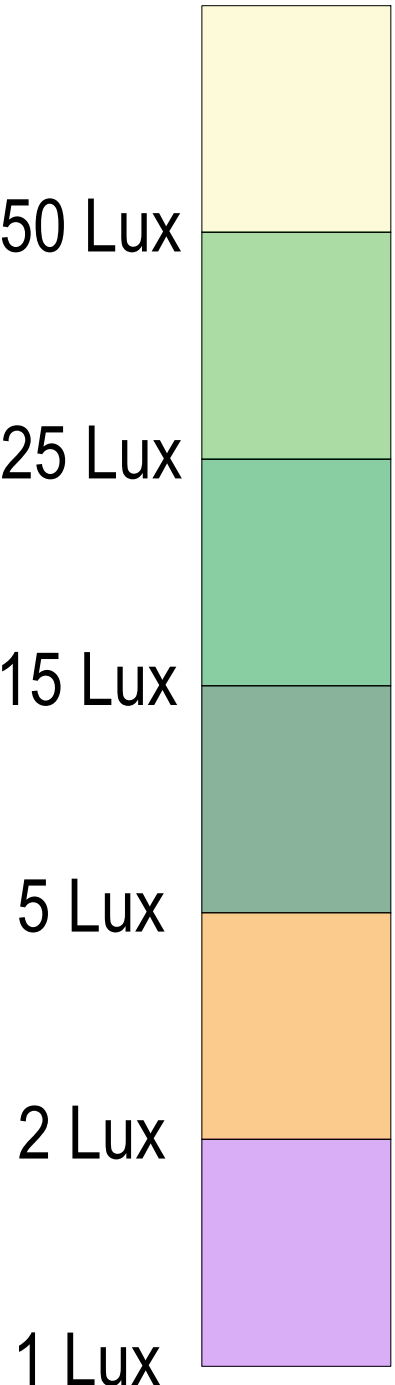
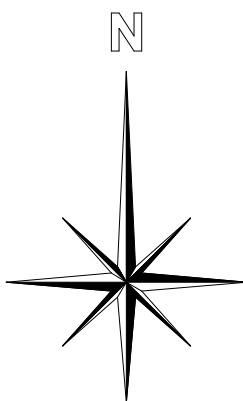
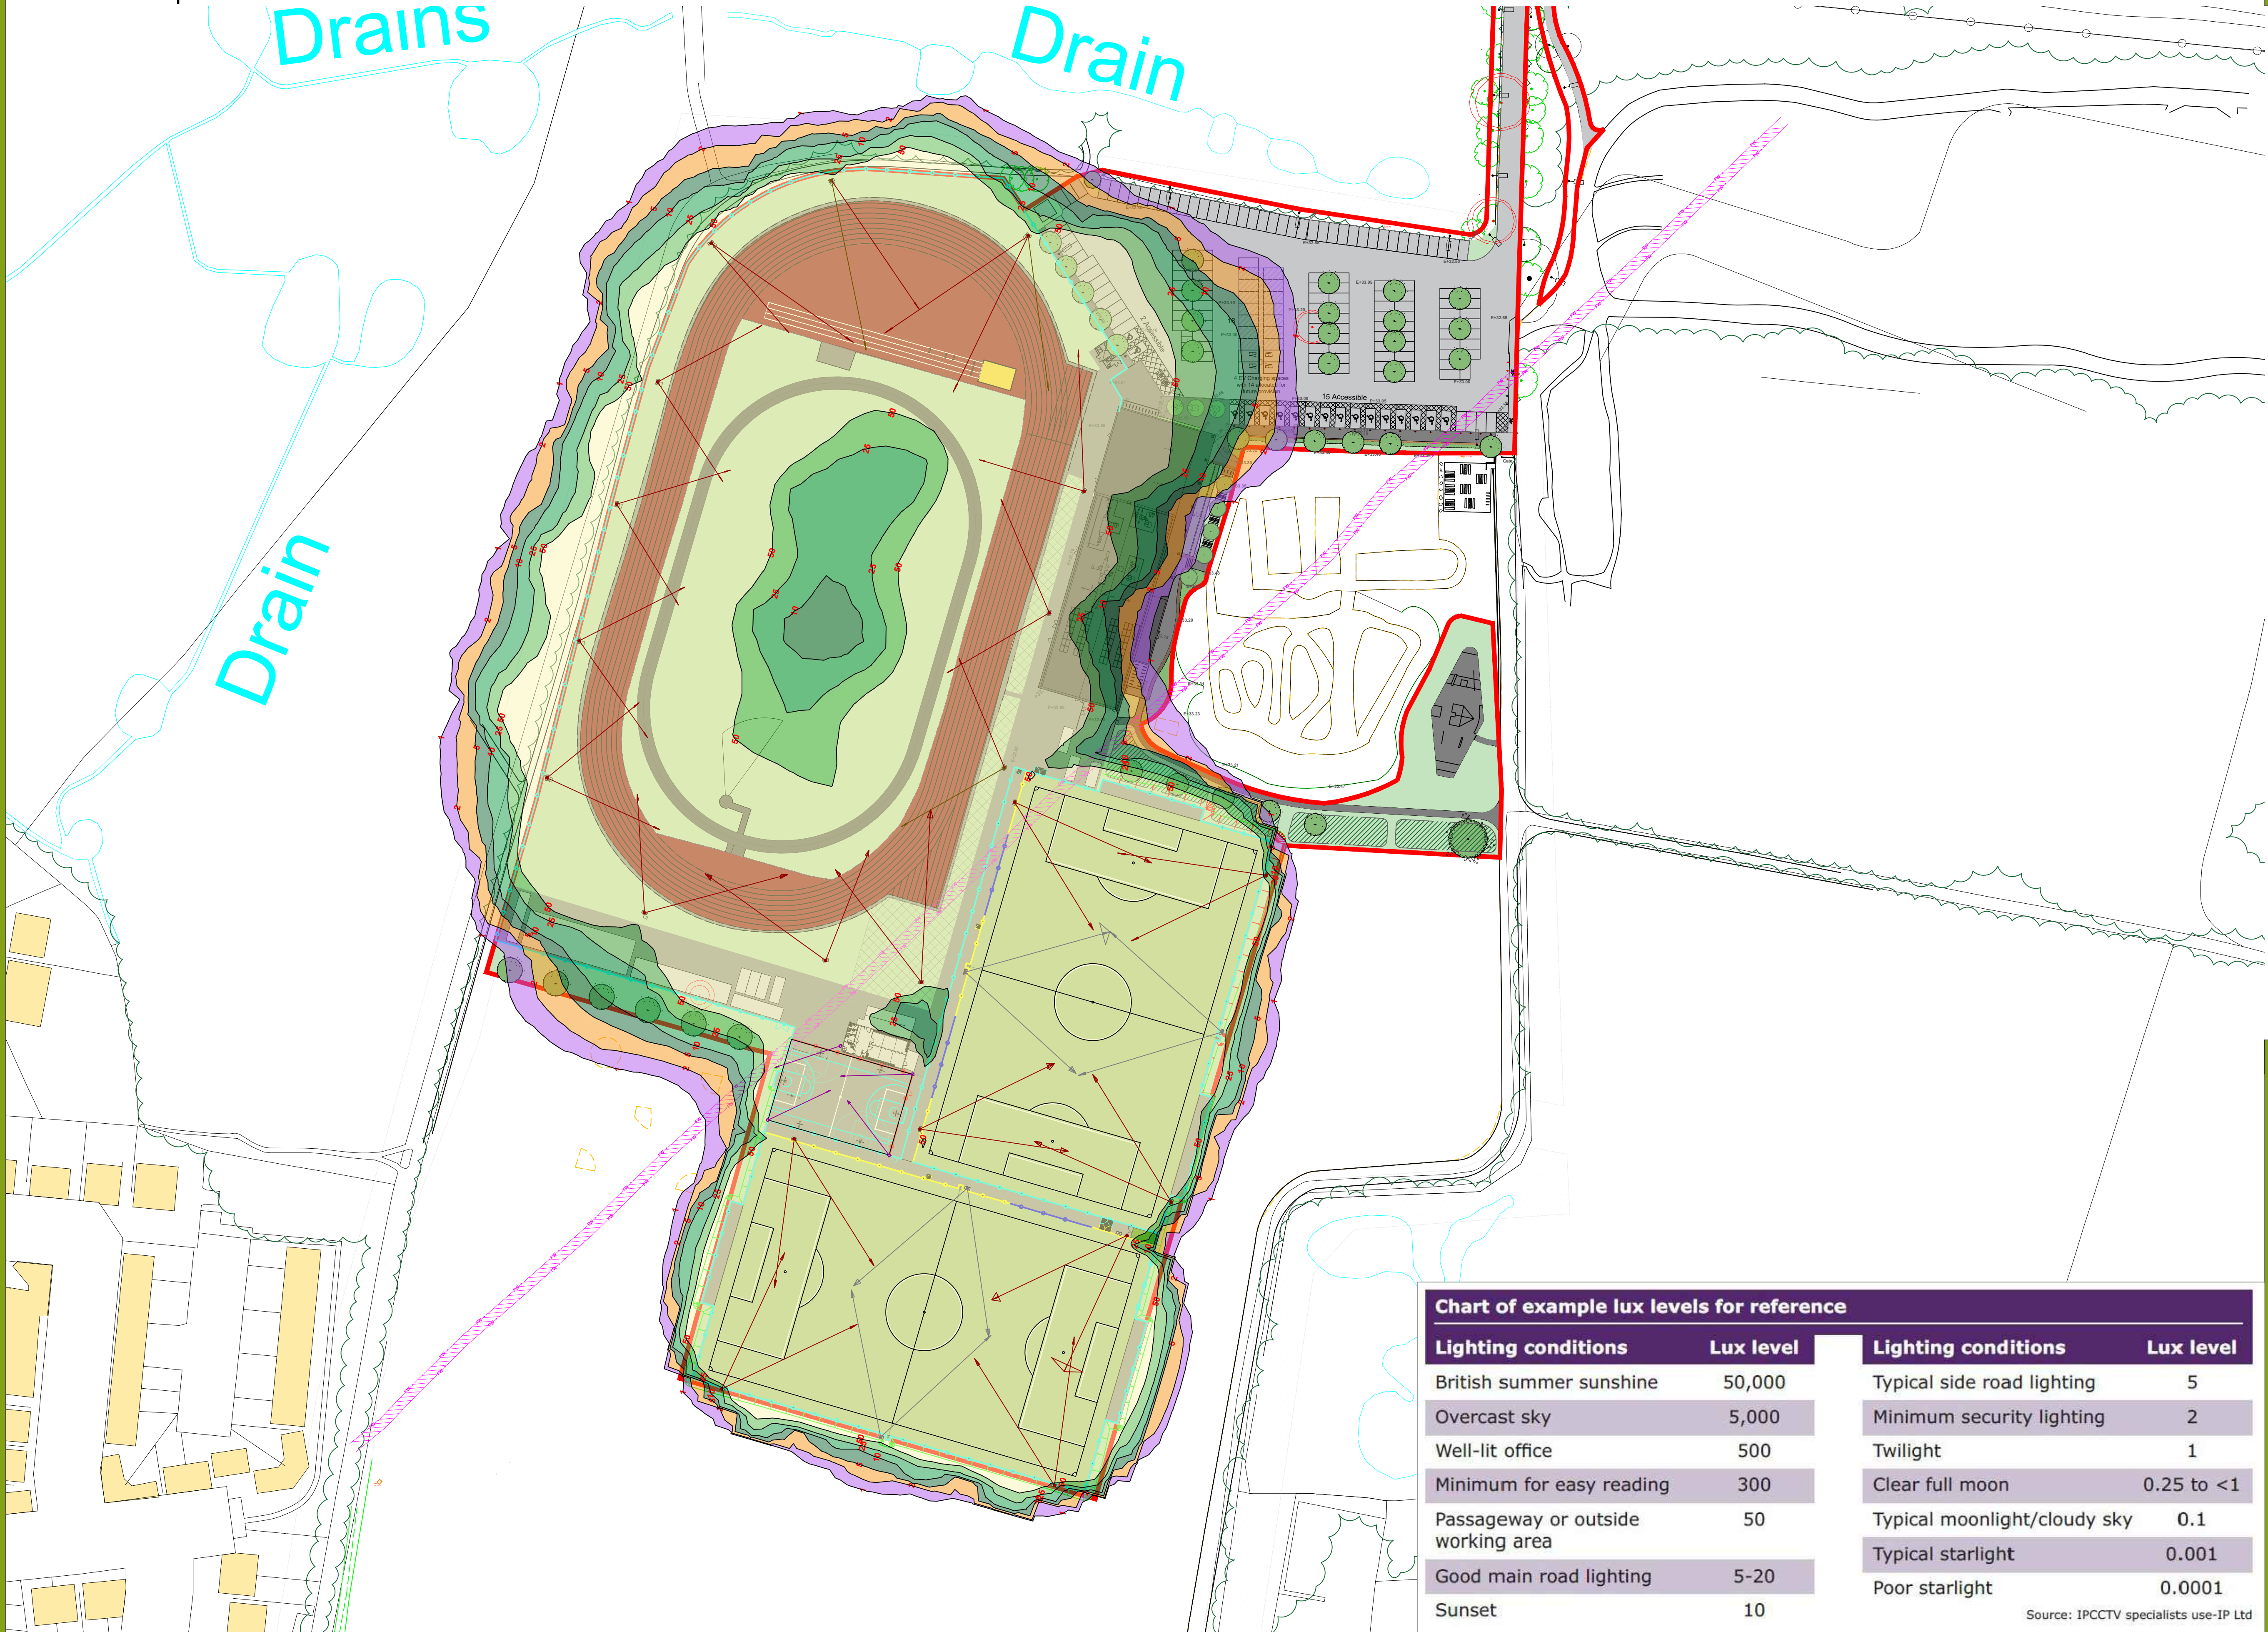



Chart of example lux levels for reference

Lighting conditions	Lux level	Lighting conditions	Lux level
British summer sunshine	50,000	Typical side road lighting	5
Overcast sky	5,000	Minimum security lighting	2
Well-lit office	500	Twilight	1
Minimum for easy reading	300	Clear full moon	0.25 to <1
Passageway or outside working area	50	Typical moonlight/cloudy sky	0.1
Good main road lighting	5-20	Typical starlight	0.001
Sunset	10	Poor starlight	0.0001

Source: IPCCTV specialists use-IP Ltd

02	PLANNING ISSUE	ME	WB	02/10/25
01	PLANNING ISSUE	ME	WB	23/09/25
00	CONSULTATION ISSUE	ME	WB	21/07/25
REV	DESCRIPTION	REV	CK	DATE

SSL
Surfacing Standards Limited
SPORTS PITCH CONSULTANTS

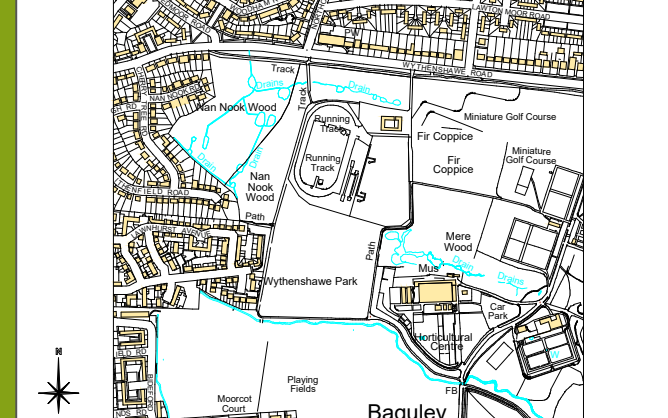

AUTHOR		ME				
TITLE						
Wythenshawe Park Multi-Sports Hub Proposed Floodlighting Scheme						
PROJECT	G-208872	SCALE	1:750	SIZE	A1	
DRAWING No			03		REVISION	02