


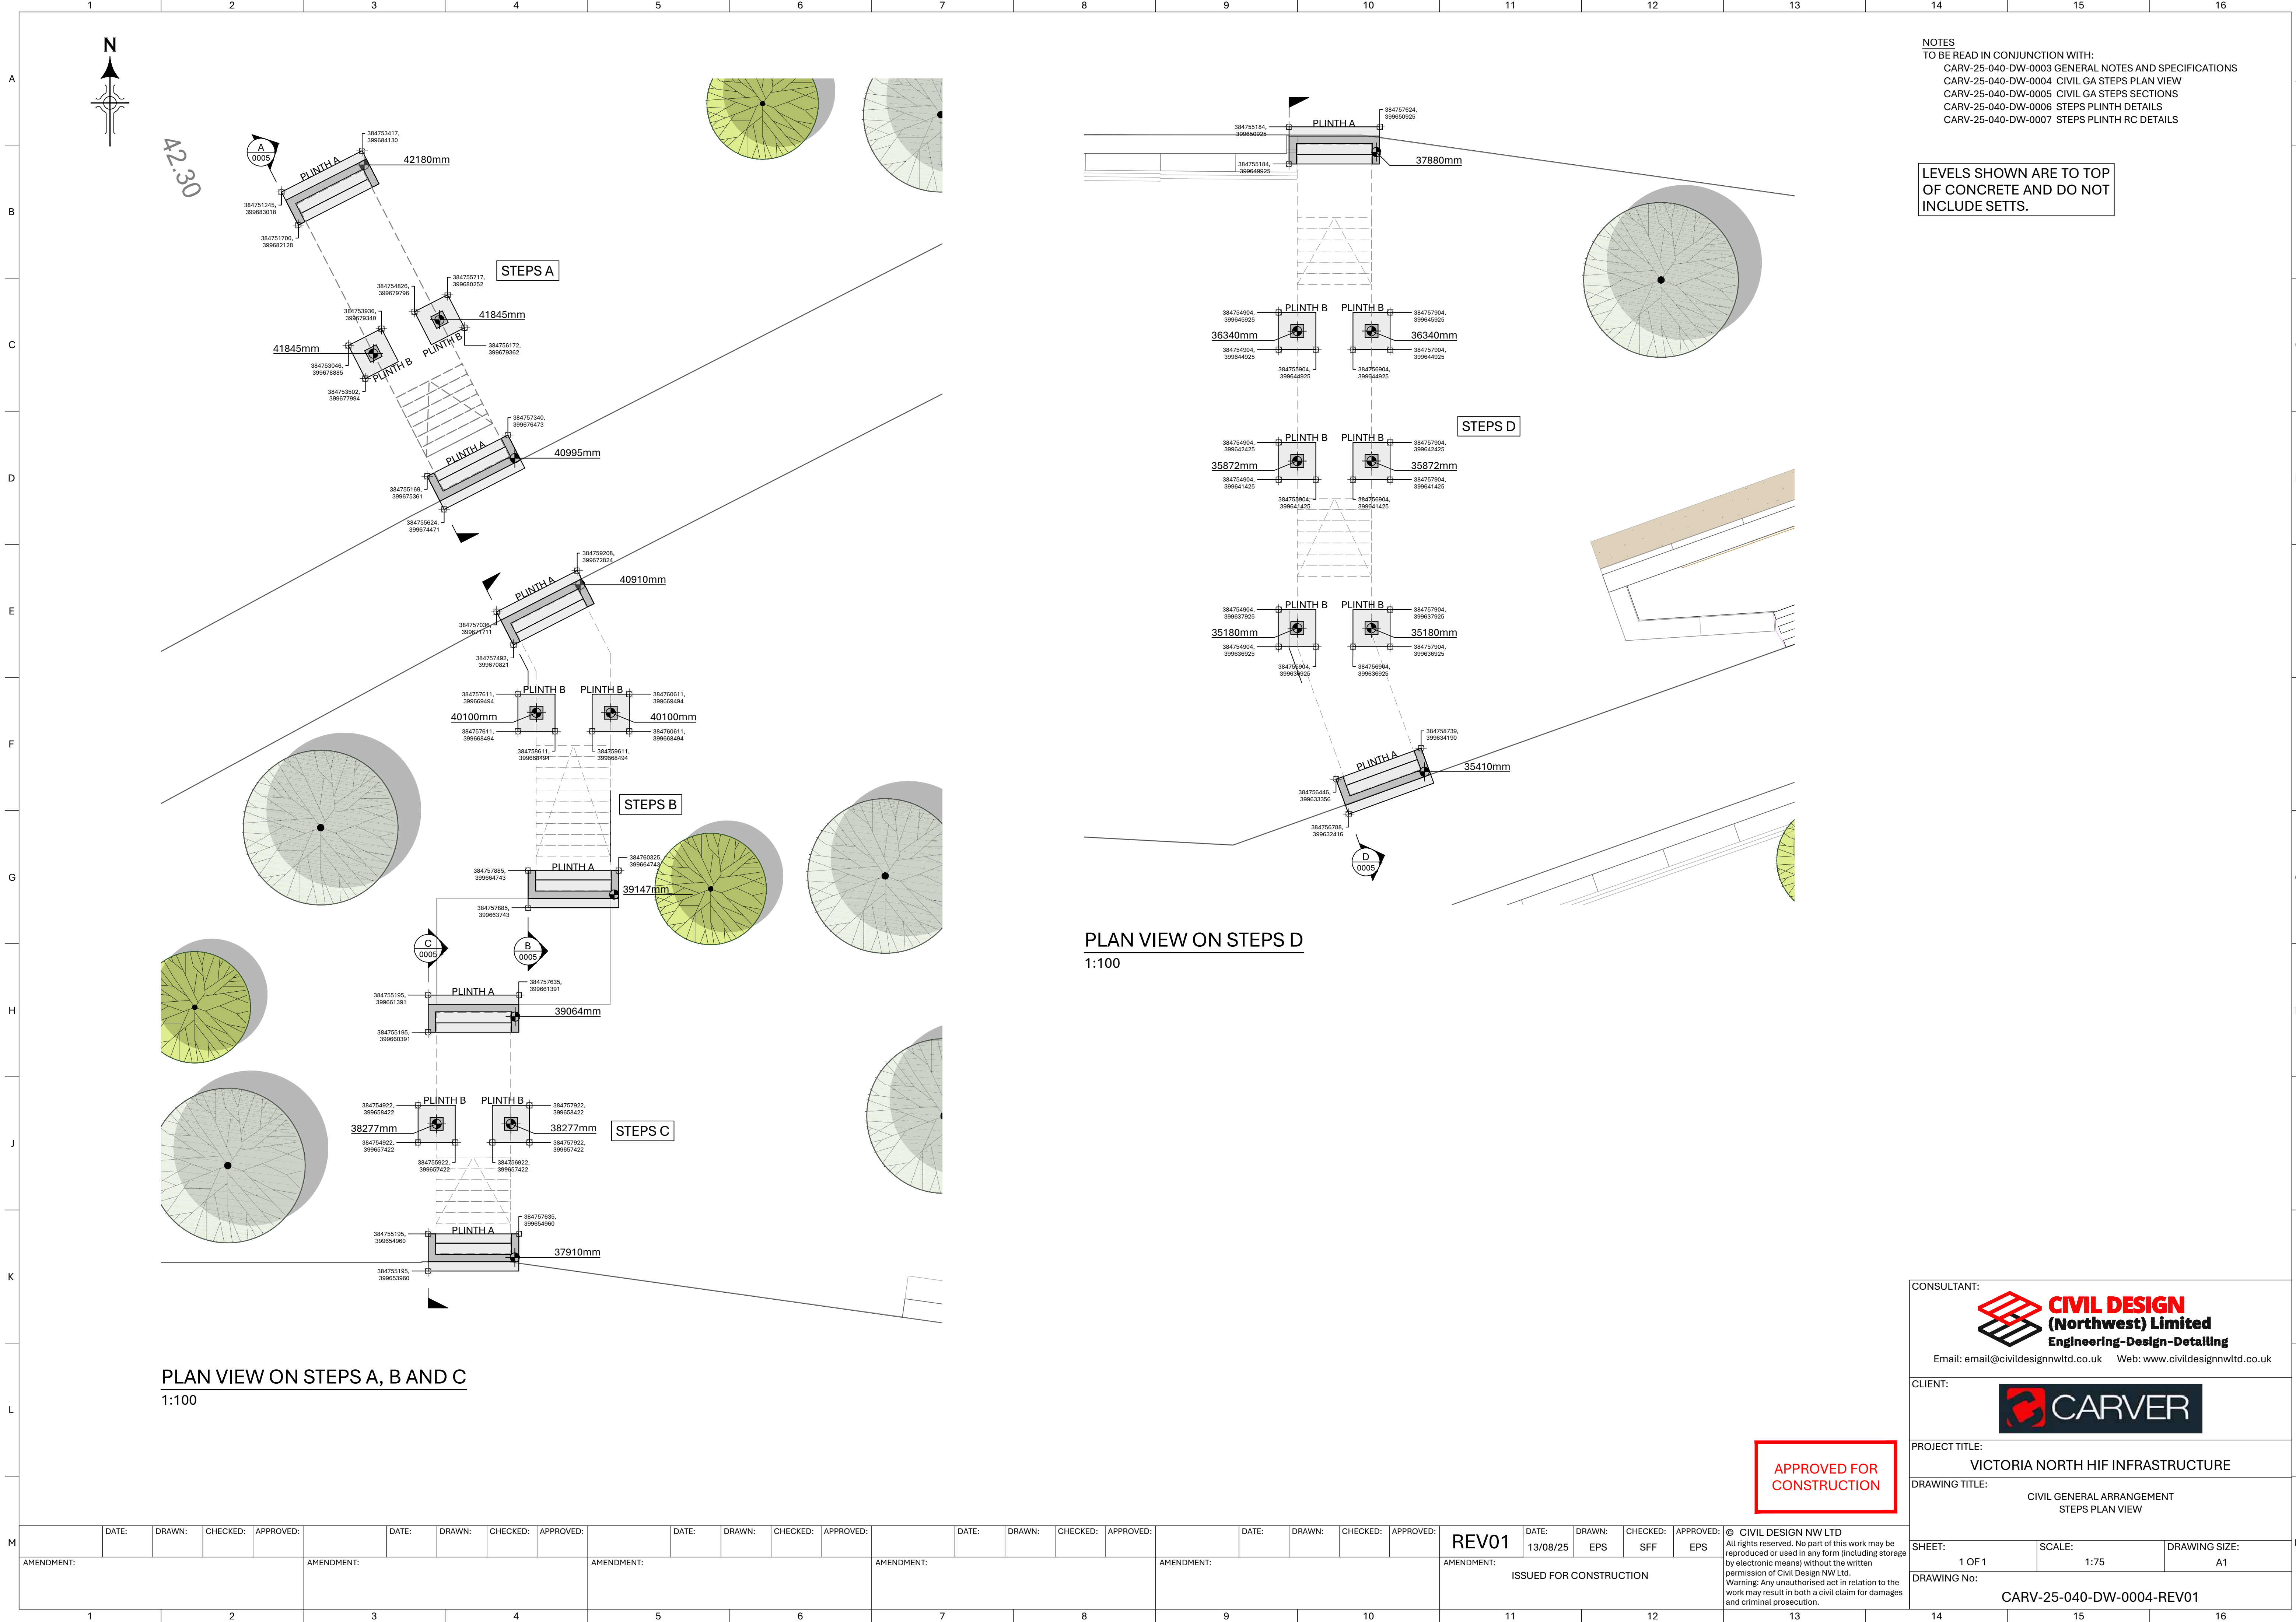

NOTES
TO BE READ IN CONJUNCTION WITH:
CARV-25-040-DW-0003 GENERAL NOTES AND SPECIFICATIONS
CARV-25-040-DW-0004 CIVIL GA STEPS PLAN VIEW
CARV-25-040-DW-0005 CIVIL GA STEPS SECTIONS
CARV-25-040-DW-0006 STEPS PLINTH DETAILS
CARV-25-040-DW-0007 STEPS PLINTH RC DETAILS

LEVELS SHOWN ARE TO TOP
OF CONCRETE AND DO NOT
INCLUDE SETTS.

PLAN VIEW ON STEPS D
1:100

PLAN VIEW ON STEPS A, B AND C
1:100

APPROVED FOR
CONSTRUCTION

M	DATE:				DRAWN:				CHECKED:				APPROVED:								DATE:				DRAWN:				CHECKED:				APPROVED:								DATE:				DRAWN:				CHECKED:				APPROVED:								DATE:				DRAWN:				CHECKED:				APPROVED:				REV01				DATE:		DRAWN:		CHECKED:		APPROVED:		© CIVIL DESIGN NW LTD All rights reserved. No part of this work may be reproduced or used in any form (including storage by electronic means) without the written permission of Civil Design NW Ltd. Warning: Any unauthorised act in relation to the work may result in both a civil claim for damages and criminal prosecution.	