



DRAWING LEGEND: -

- Denotes Route Of Build Sequence
- Denotes Sales Area (Plot 79 Show Home/Plot 78 Sales Parking)
- Denotes Temporary Sales Area
- Denotes Temporary Compound Location
- Denotes Permanent Location
- Denotes Haul Roads

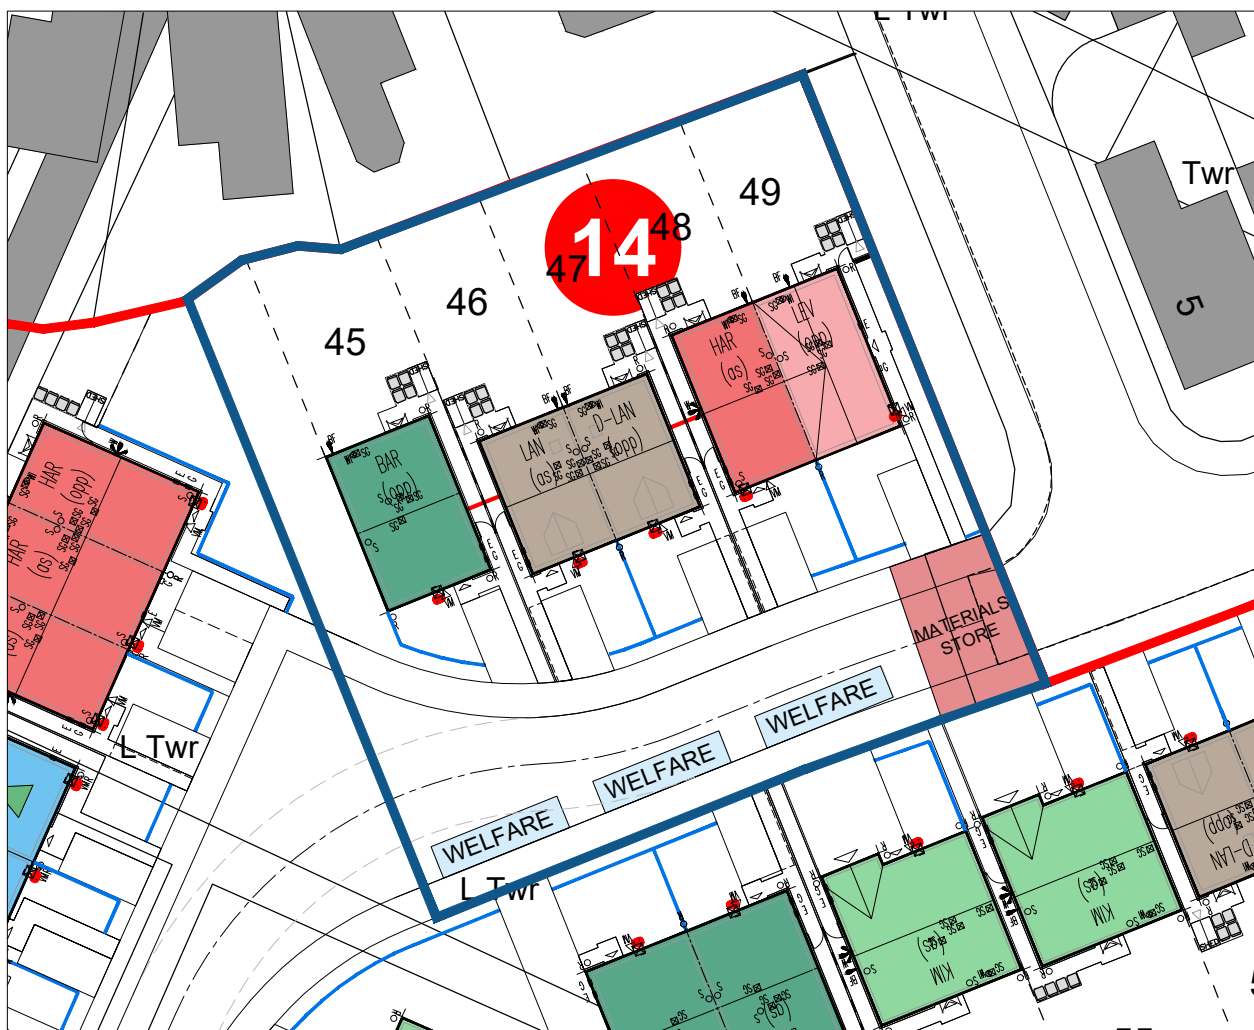

END OF SITE STRATEGY: -

Once build stage is at roof for Plots 42-44, the permanent compound reduces for final phase of build for Plots 45-49. A reduced secure compound will be sites as per the above, with welfare facilities provided, along with reduced materials store area.

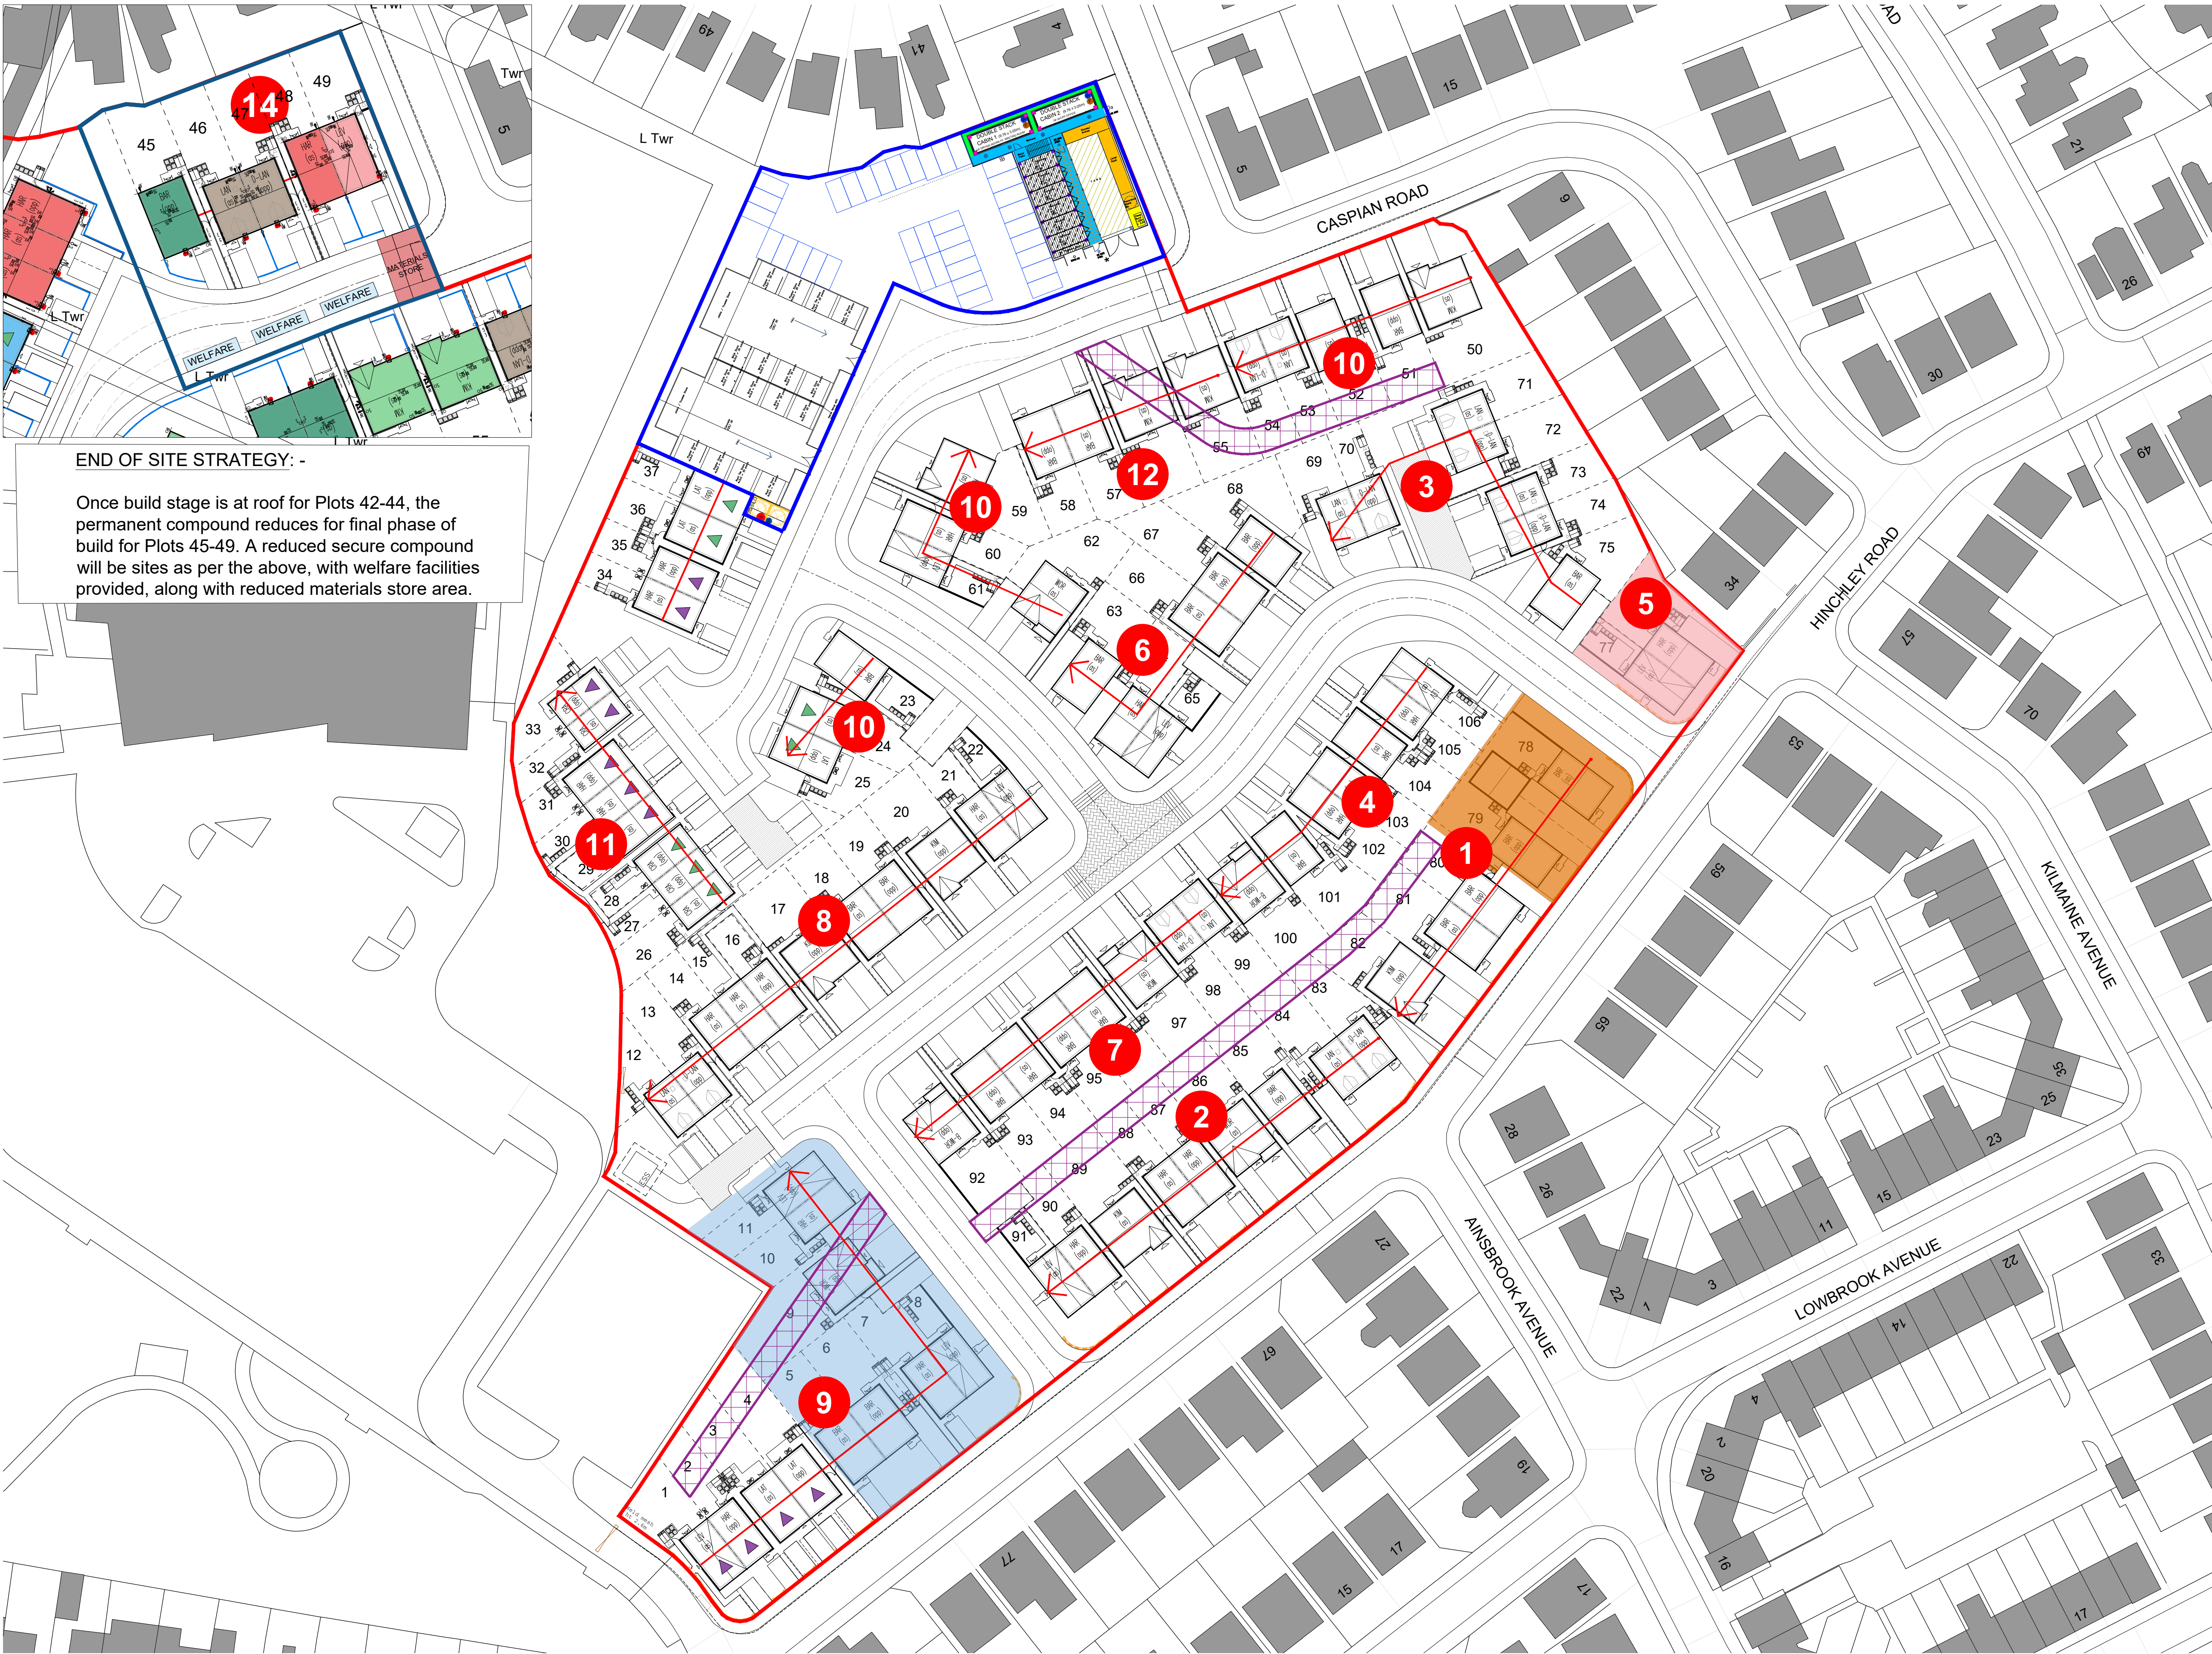

A	Updated to suit site layout revision C.	MG	22.07.25
Rev.	Description	Drawn	Date



Miller Homes Limited - North West Region
 103 Dalton Avenue
 Birchwood Park
 Warrington
 WA3 6YF

Telephone 0870 336 4700
 www.millerhomes.co.uk

Project Title
 HINCHLEY ROAD,
 CHARLESTOWN

Drawing Title
 ROUTE OF BUILD

Scale	Drawn By	Checked By	Authorised By
1:500	AD	-	-
Job No.	Drawing No.	Date	Revision
...	ROB-01	20.03.25	A

Original Sheet Size A1
 Do Not Scale From This Drawing