
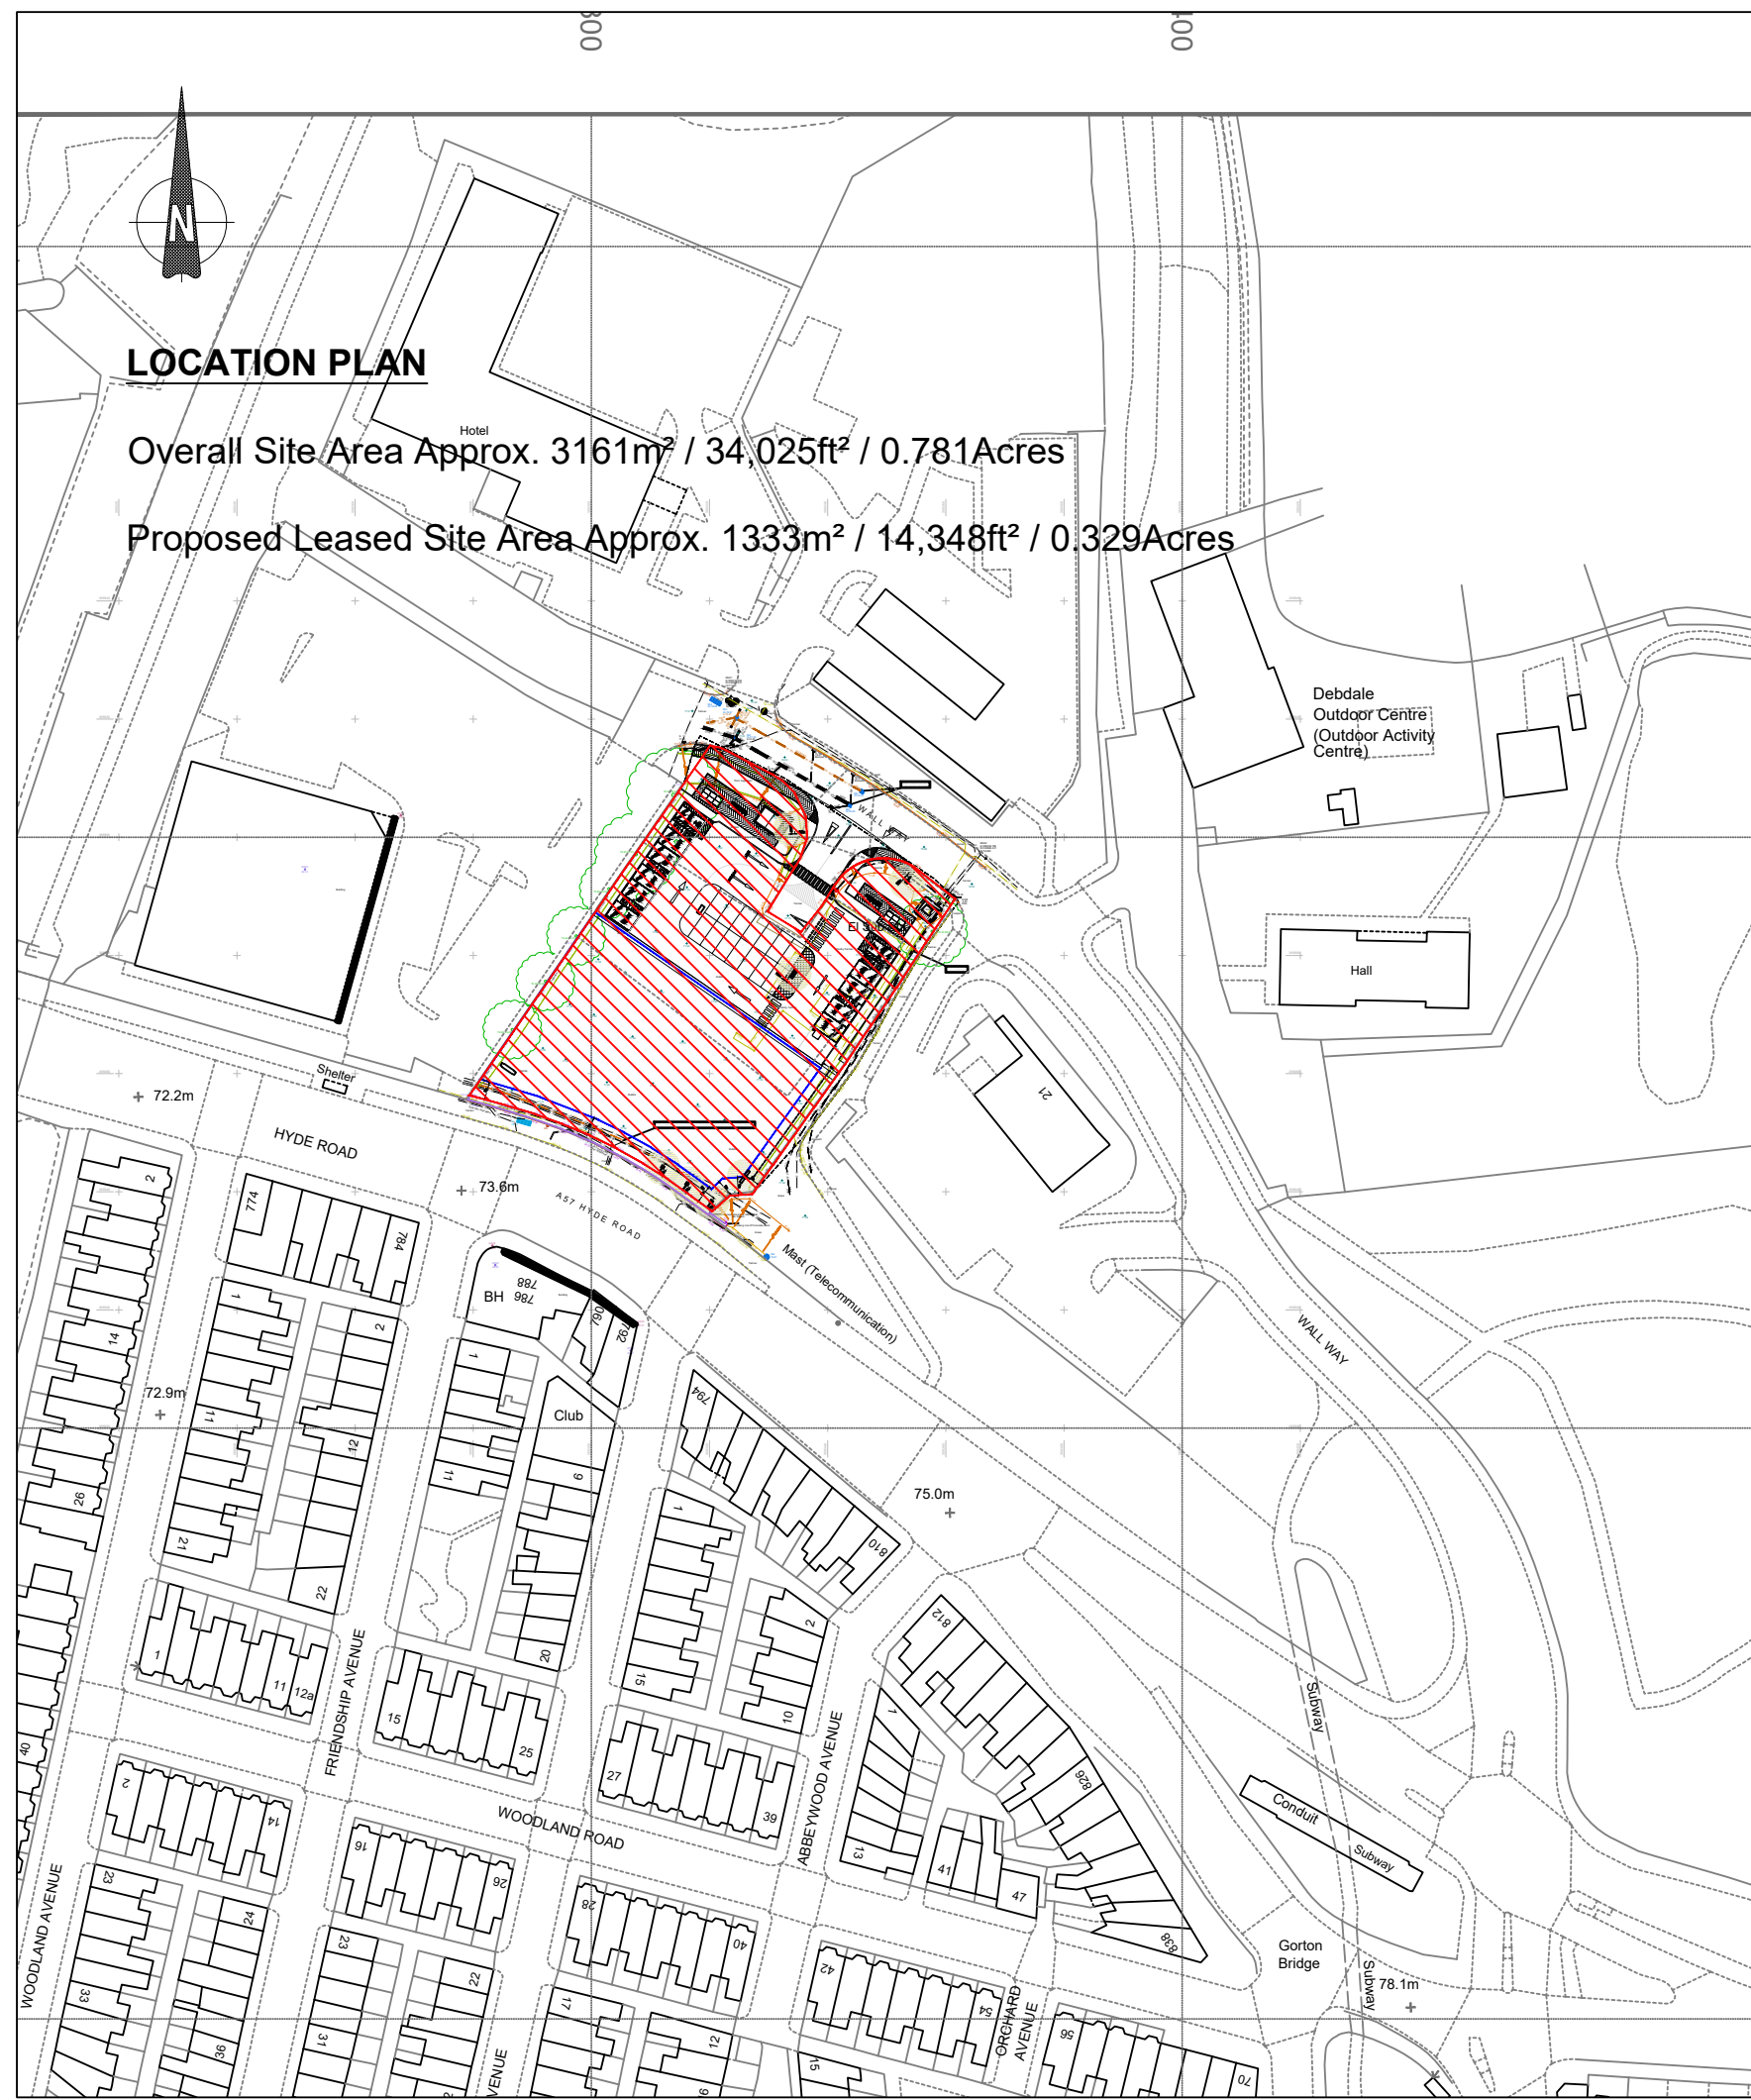


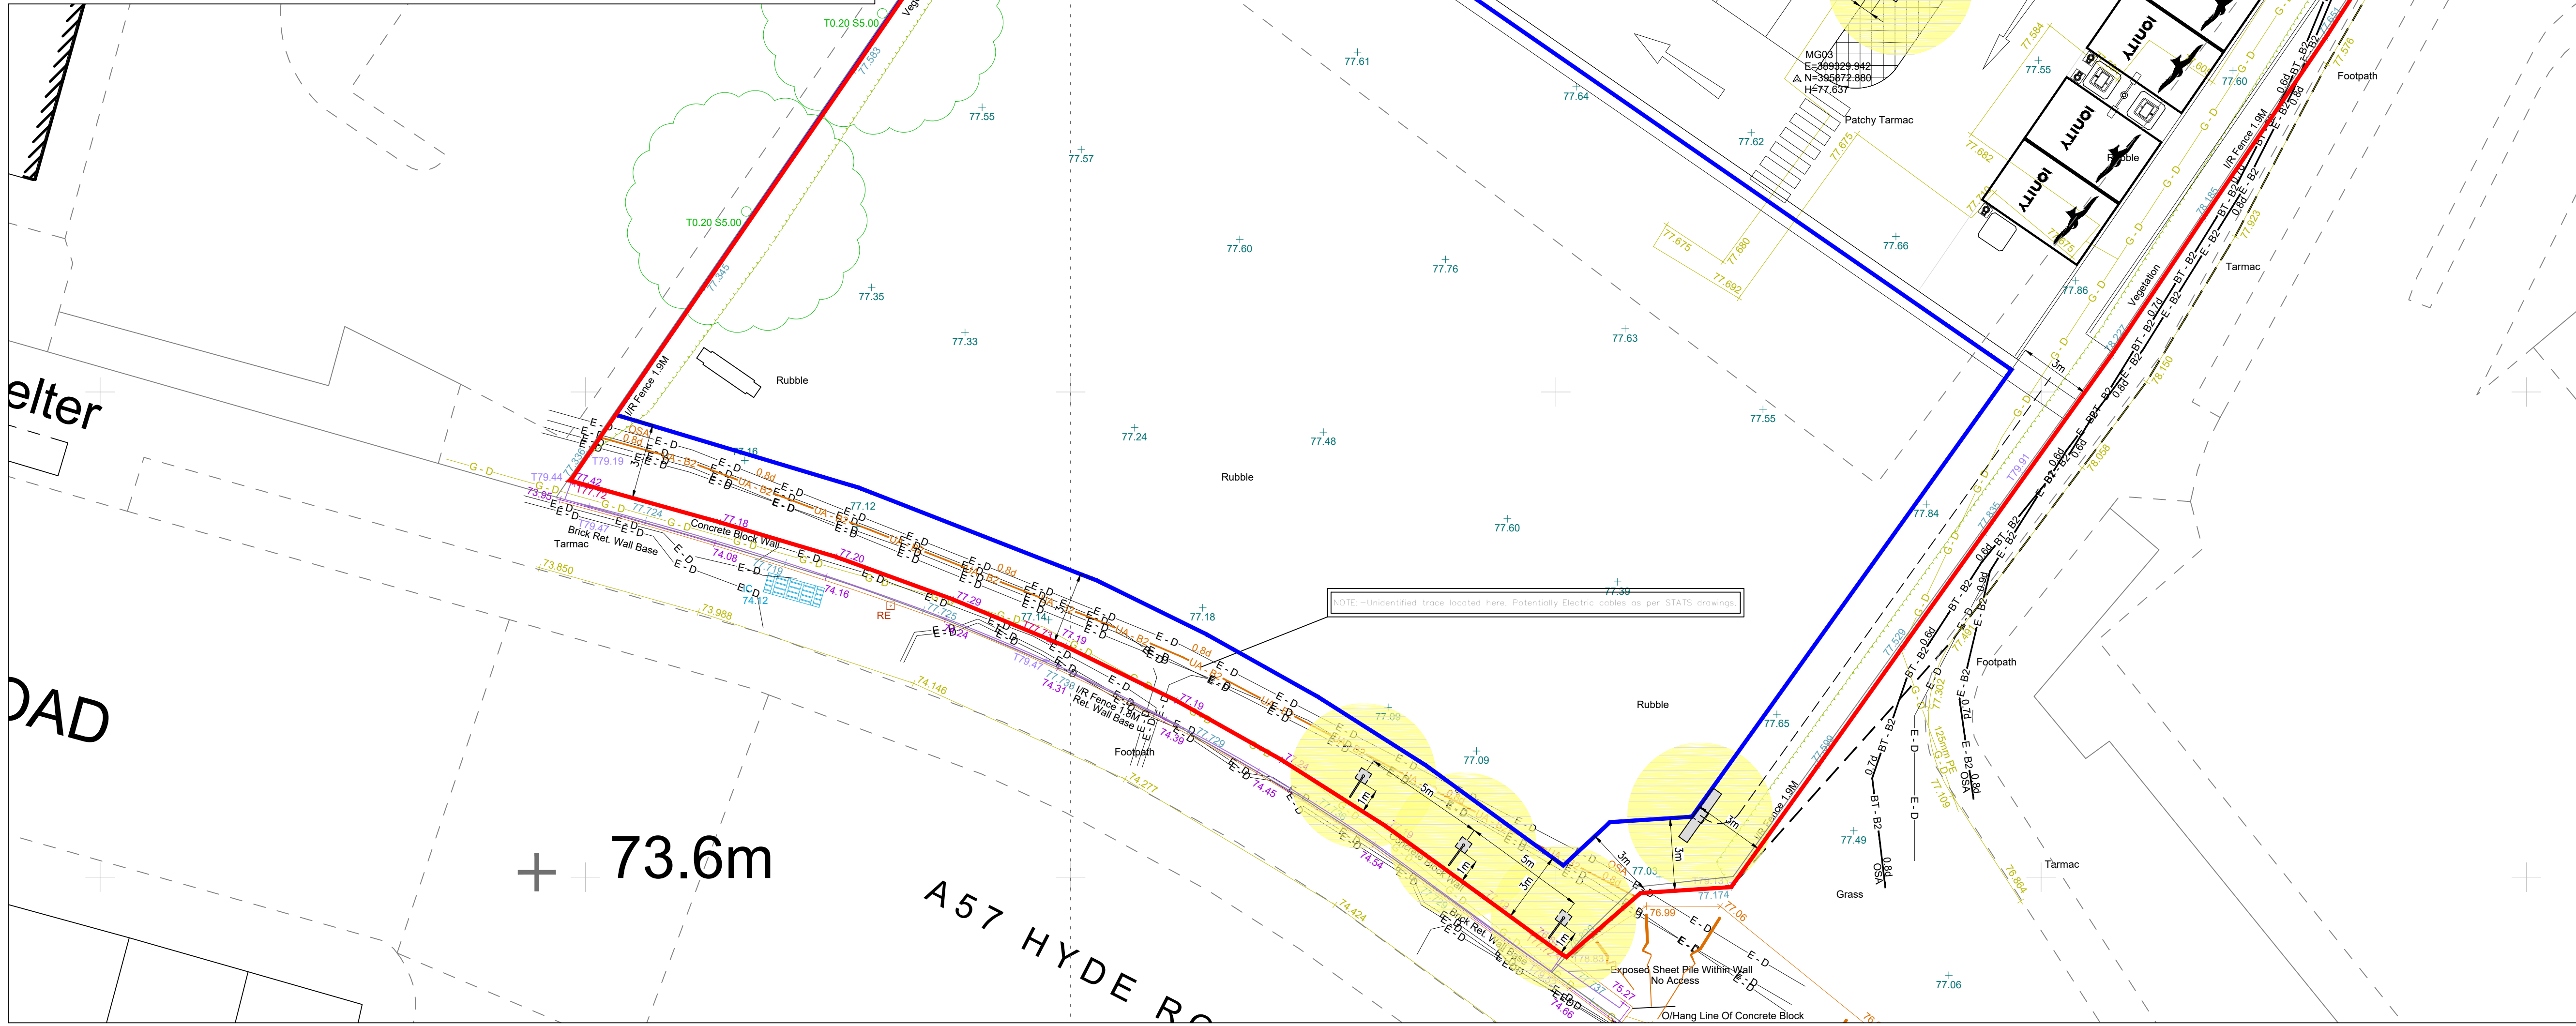

NOTES:

THIS DRAWING IS ISSUED AS 'DRAFT/FOR DISCUSSION' PURPOSES ONLY, AND MUST NOT BE USED FOR STATUTORY PERMISSION APPLICATIONS OR CONSTRUCTION PURPOSES.

O.S. MAP EXTRACT INFORMATION USED UNDER LICENSE.

FULL DESIGN COPYRIGHT RESTS WITH IONITY GMBH.

- KEY**
- PROPOSED SITE AREA
 - PROPOSED LEASED AREA
 - PROPOSED FLAG POLES (6m HIGH, FLAGS 1m x 3.5m, LED UPLIT)
 - PROPOSED ENTRANCE TOTEM (3m HIGH x 1m WIDE)
 - PROPOSED DIGITAL TOTEM (3m HIGH x 1m WIDE, ILLUMINATED)
 - PROPOSED BRAND TOTEM (6m HIGH, ILLUMINATED)
 - HATCHED CIRCLE TO CLEARLY SHOW PROPOSALS

A	EXISTING CHARGING HUB SHOWN.	CR	02.07.25
Rev.	Description	By	Date

IONITY

PROJECT:
IONITY FAST CHARGERS,
MANCHESTER EAST,
UNITED KINGDOM

CLIENT:
DRAFT / FOR DISCUSSION

DRAWING TITLE:
PROPOSED SITE LAYOUT

Date	Drawn	Checked	Approved
30/06/25	CR	-	-
Scale at A1	Drawing Number	Status	Rev.
NTS	MANC EAST_001	D	A