


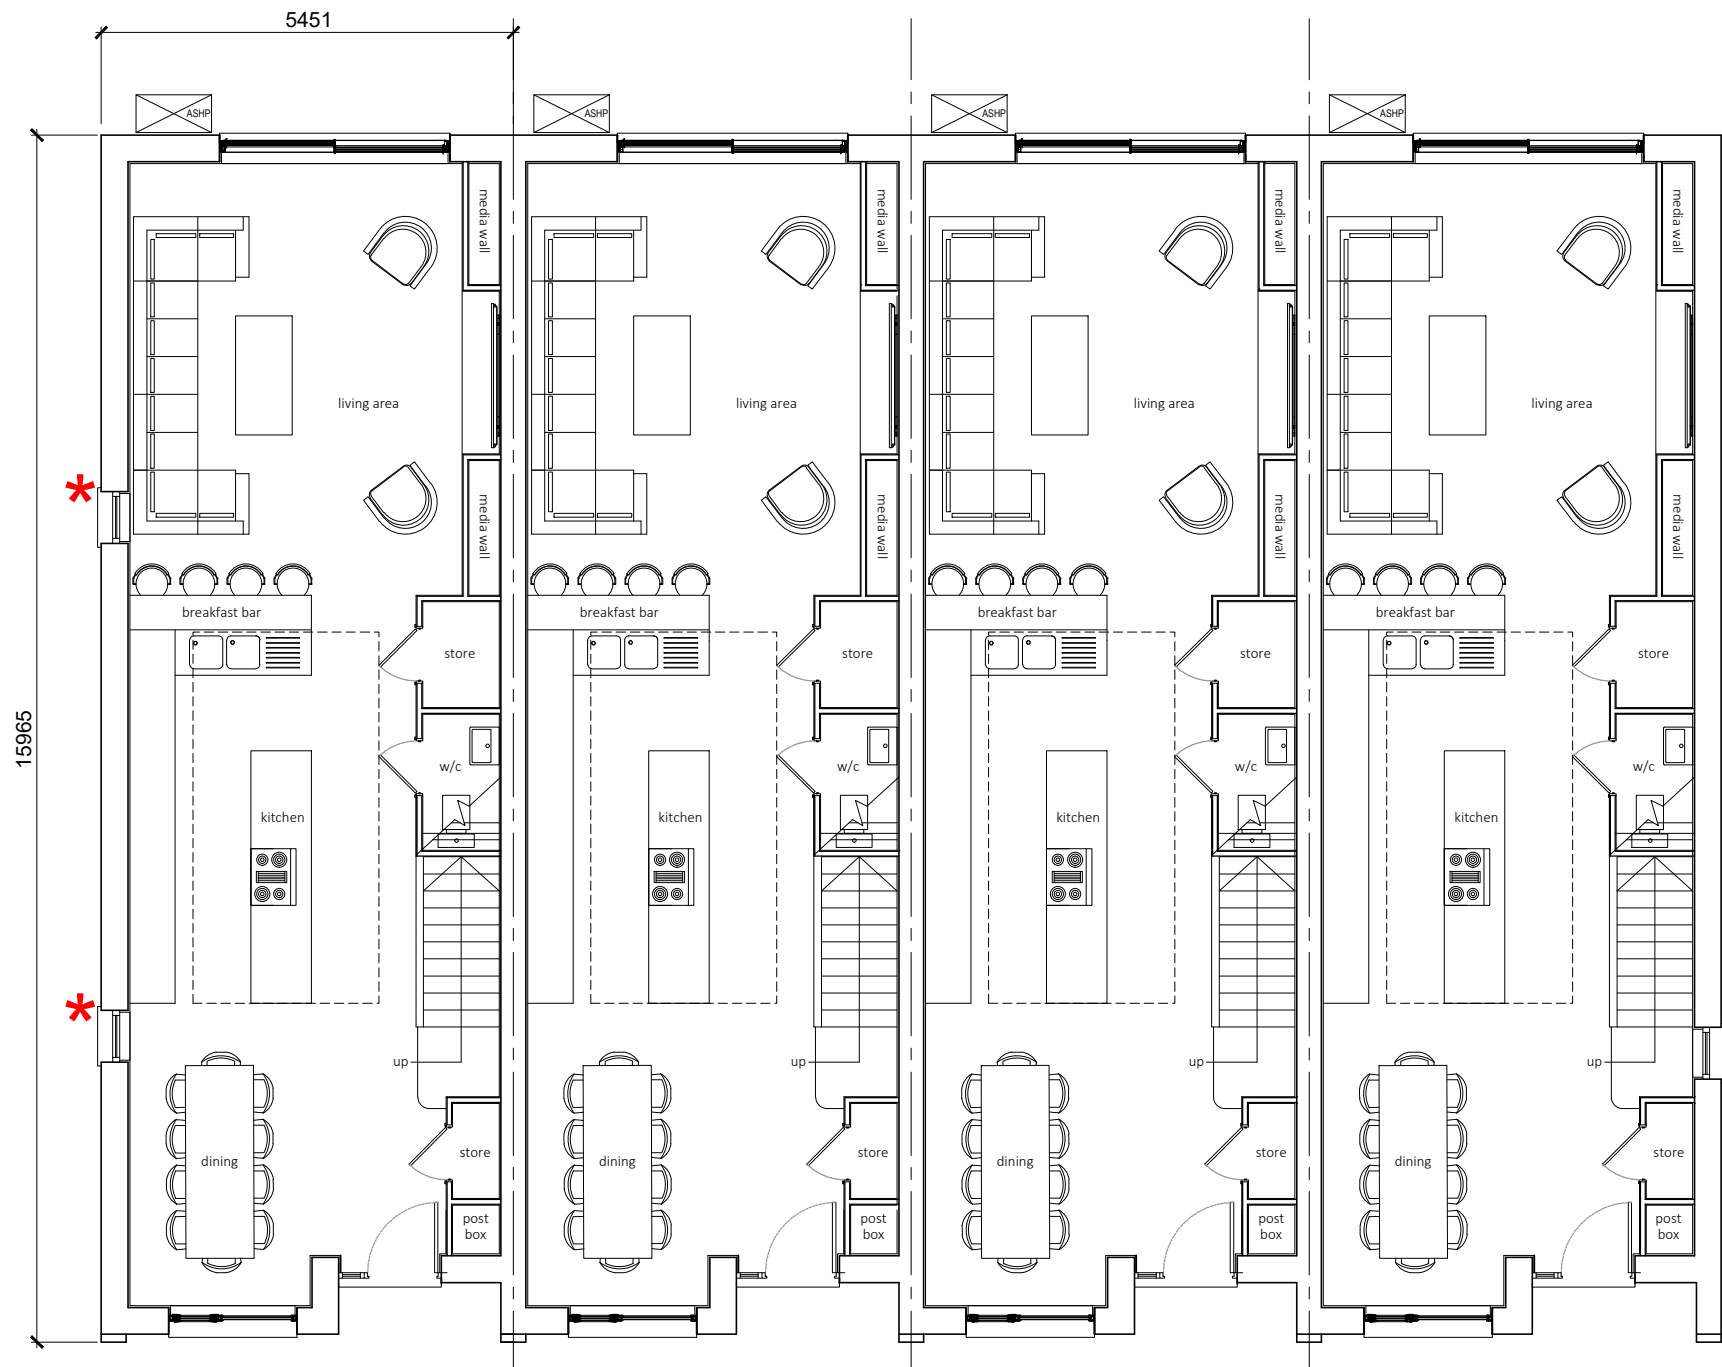

Ground Floor Plan



First Floor Plan



Second Floor Plan

- * - Additional windows only applicable to plot 01, 05 & 09.
- * - Additional windows only applicable to plot 12.
- * - Additional windows only applicable to plot 01.