

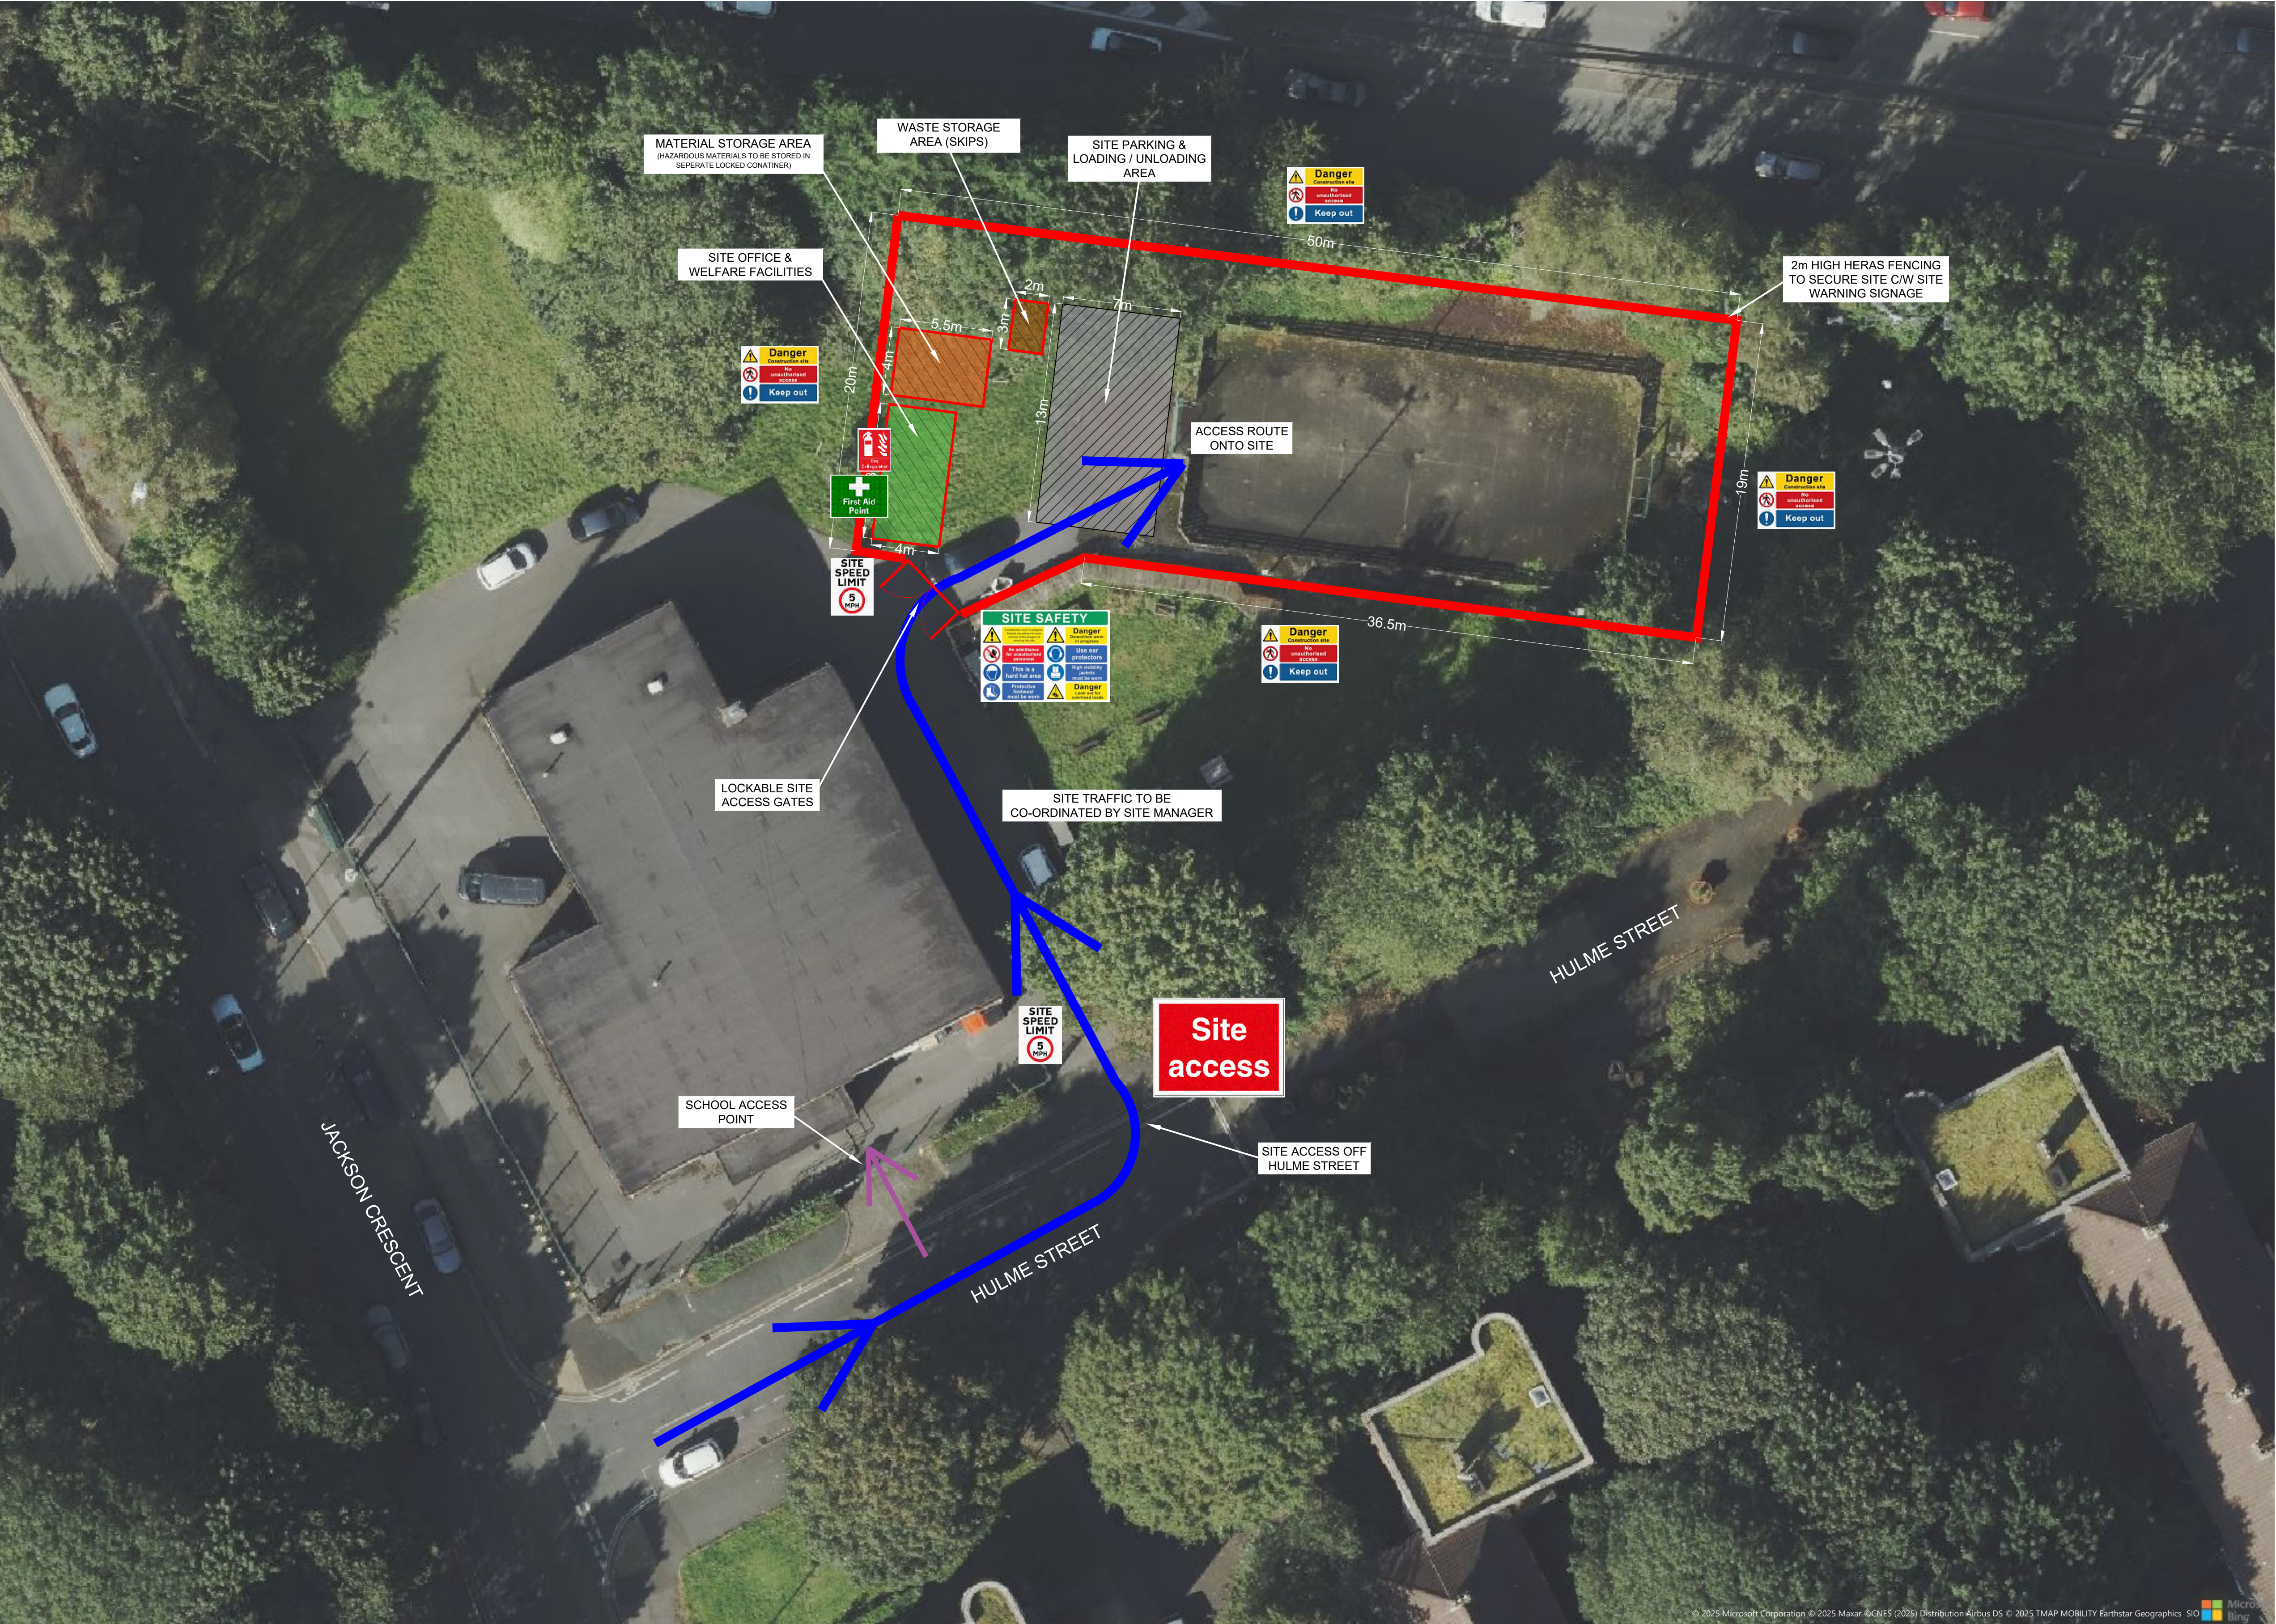


PROCTOR'S PRU PLAYZONE

SITE TRAFFIC MANAGEMENT PLAN

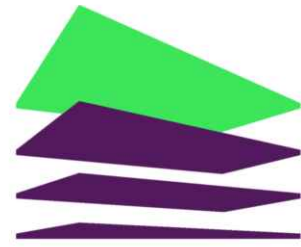

NOTES:  
DRAWING TO BE READ IN CONJUNCTION WITH RELEVANT  
PROJECT SPECIFICATION AND REQUIREMENTS.  
ALL DIMENSIONS TO BE CHECKED ON SITE PRIOR TO  
COMMENCEMENT OF WORKS.  
DO NOT SCALE FROM DRAWING

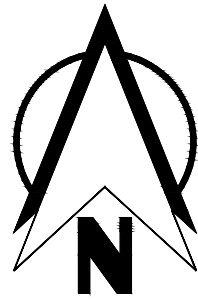

SIS PITCHES

Proctor's PRU  
PlayZone

Football Foundation

Site Traffic Managment Plan

1:200 @ A1

PB

03-09-2025

SIS Pitches  
Tavistock Works  
Glasson Industrial Estate  
Maryport  
Cumbria  
CA15 8NT  
Tel: 01900 817837  
sales@sispitches.com

| REV | DETAILS                  | DRAWN | AP | DATE       |
|-----|--------------------------|-------|----|------------|
| A   | Initial Issue            | PB    |    | 19-08-2025 |
| B   | Waste storage area added | PB    |    | 03-09-2025 |
|     |                          |       |    |            |
|     |                          |       |    |            |
|     |                          |       |    |            |

24-6151

001

B