

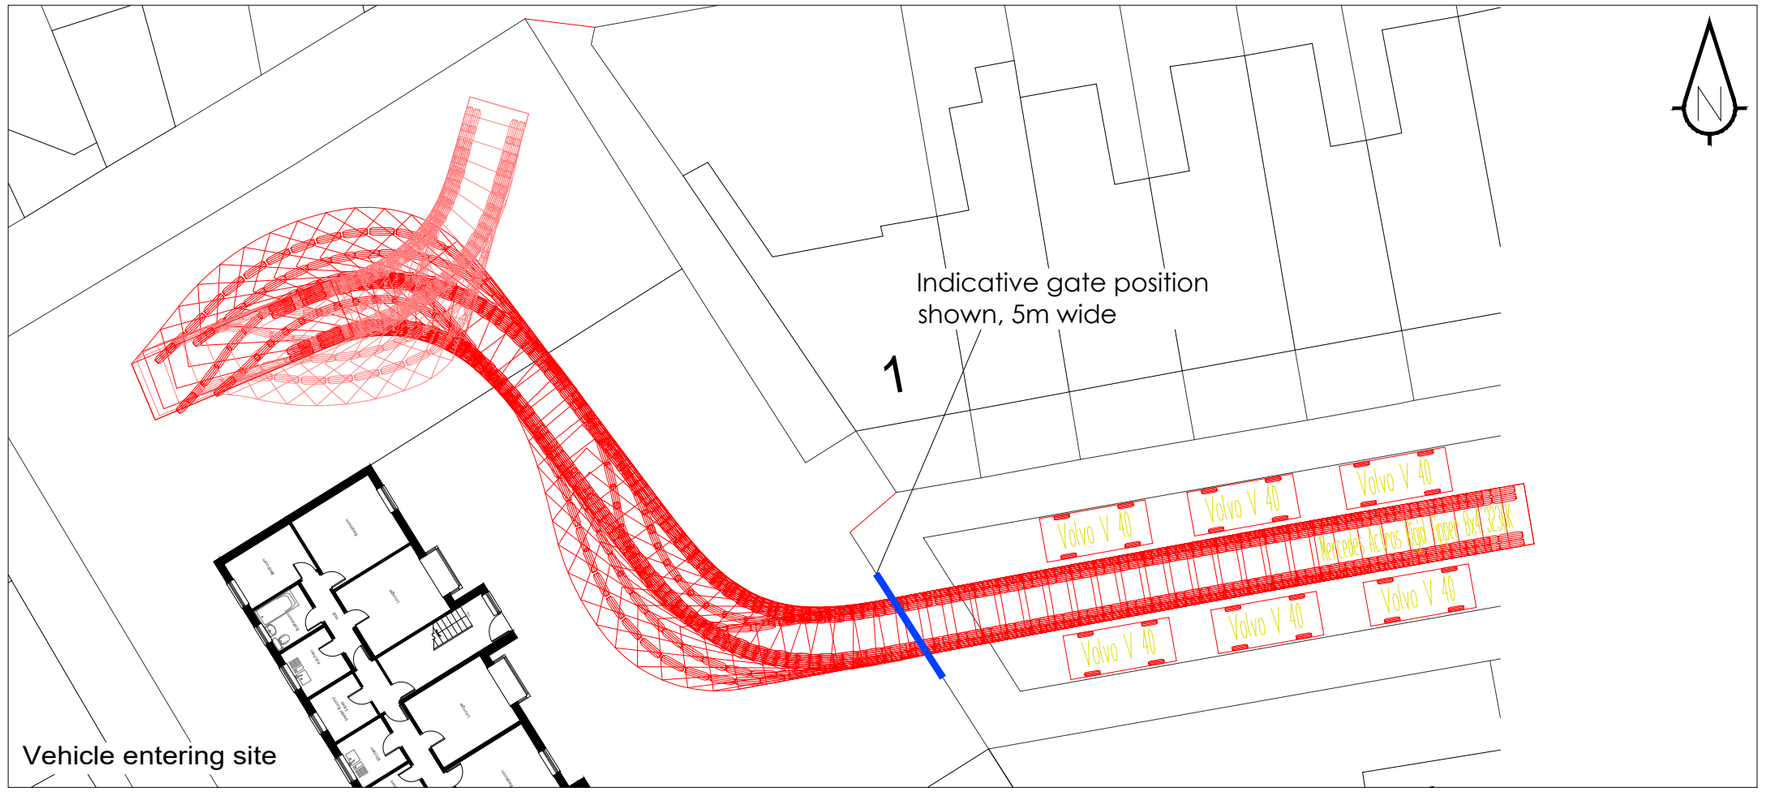


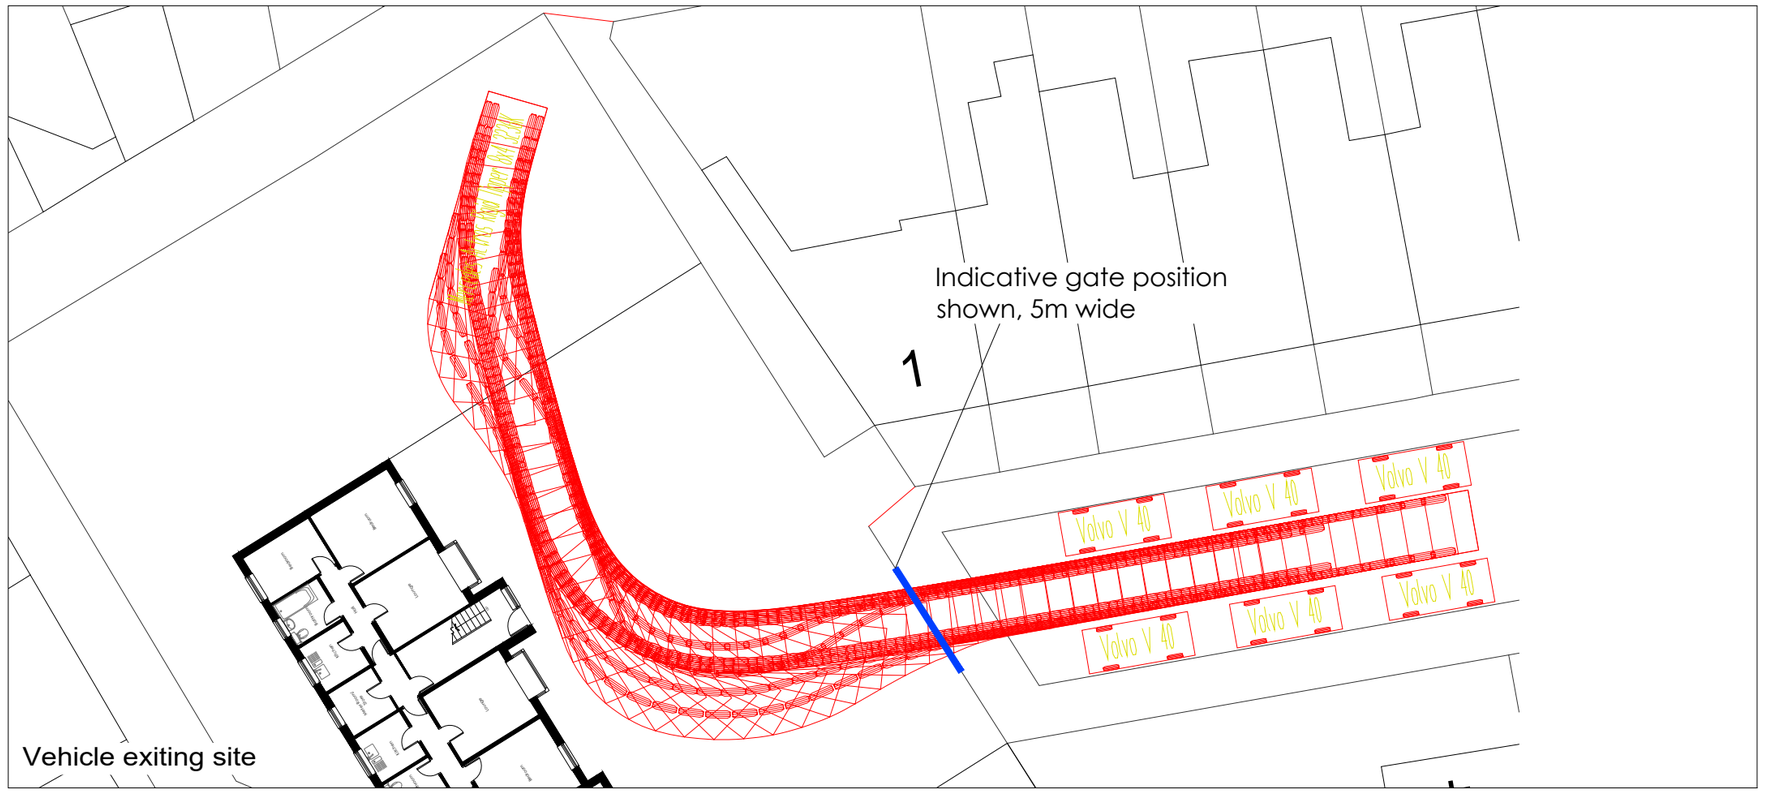

- Sanderson Associates Consulting Engineers ("the consultant"), has not checked or verified, and shall have no liability whatsoever for any inaccuracies which may be attributable to any data, reports, base plan(s) and drawings provided by the client, or purchased by the consultant on the client's behalf, that may have been utilised within this drawing.
- The consultant shall not be liable for the use by any person of any document for any purpose other than that for which the same were provided by the consultant.
- No liability whatsoever is accepted by the consultant for any error or omissions.
- The consultant accepts no liability for any vehicle specification errors within the vehicle track software used and / or it's vehicle libraries.

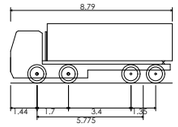

Mercedes Actros Rigid Tipper 8x4 3236K

Overall Length	8.790m
Overall Width	2.490m
Overall Body Height	3.233m
Min Body Ground Clearance	0.280m
Track Width	2.490m
Lock to lock time	5.00s
Wall to Wall Turning Radius	10.750m

Rev	Amendment	Drawn	Date	Checked

sanderson associates consulting engineers
Highways | Traffic | Transportation | Water
T 01924 844080 mail@sandersonassociates.co.uk
F 01924 844081 www.sandersonassociates.co.uk

Project Name

Langdale Mews, Manchester

Drawing Title

Swept Path analysis of an 8.8m – 8x4 Tipper

Scale	1:250	Drawn By	AA
Drawing Size	A3	Checked By	SB
Date	August 2025	Approved By	SB
		Drawing Number	Rev
		168731-002	

FILE REF:

Sanderson Associates Consulting Engineers is a trading name of Fairhurst Group LLP, a limited liability partnership, registered in Scotland. Registered No. SO307306.