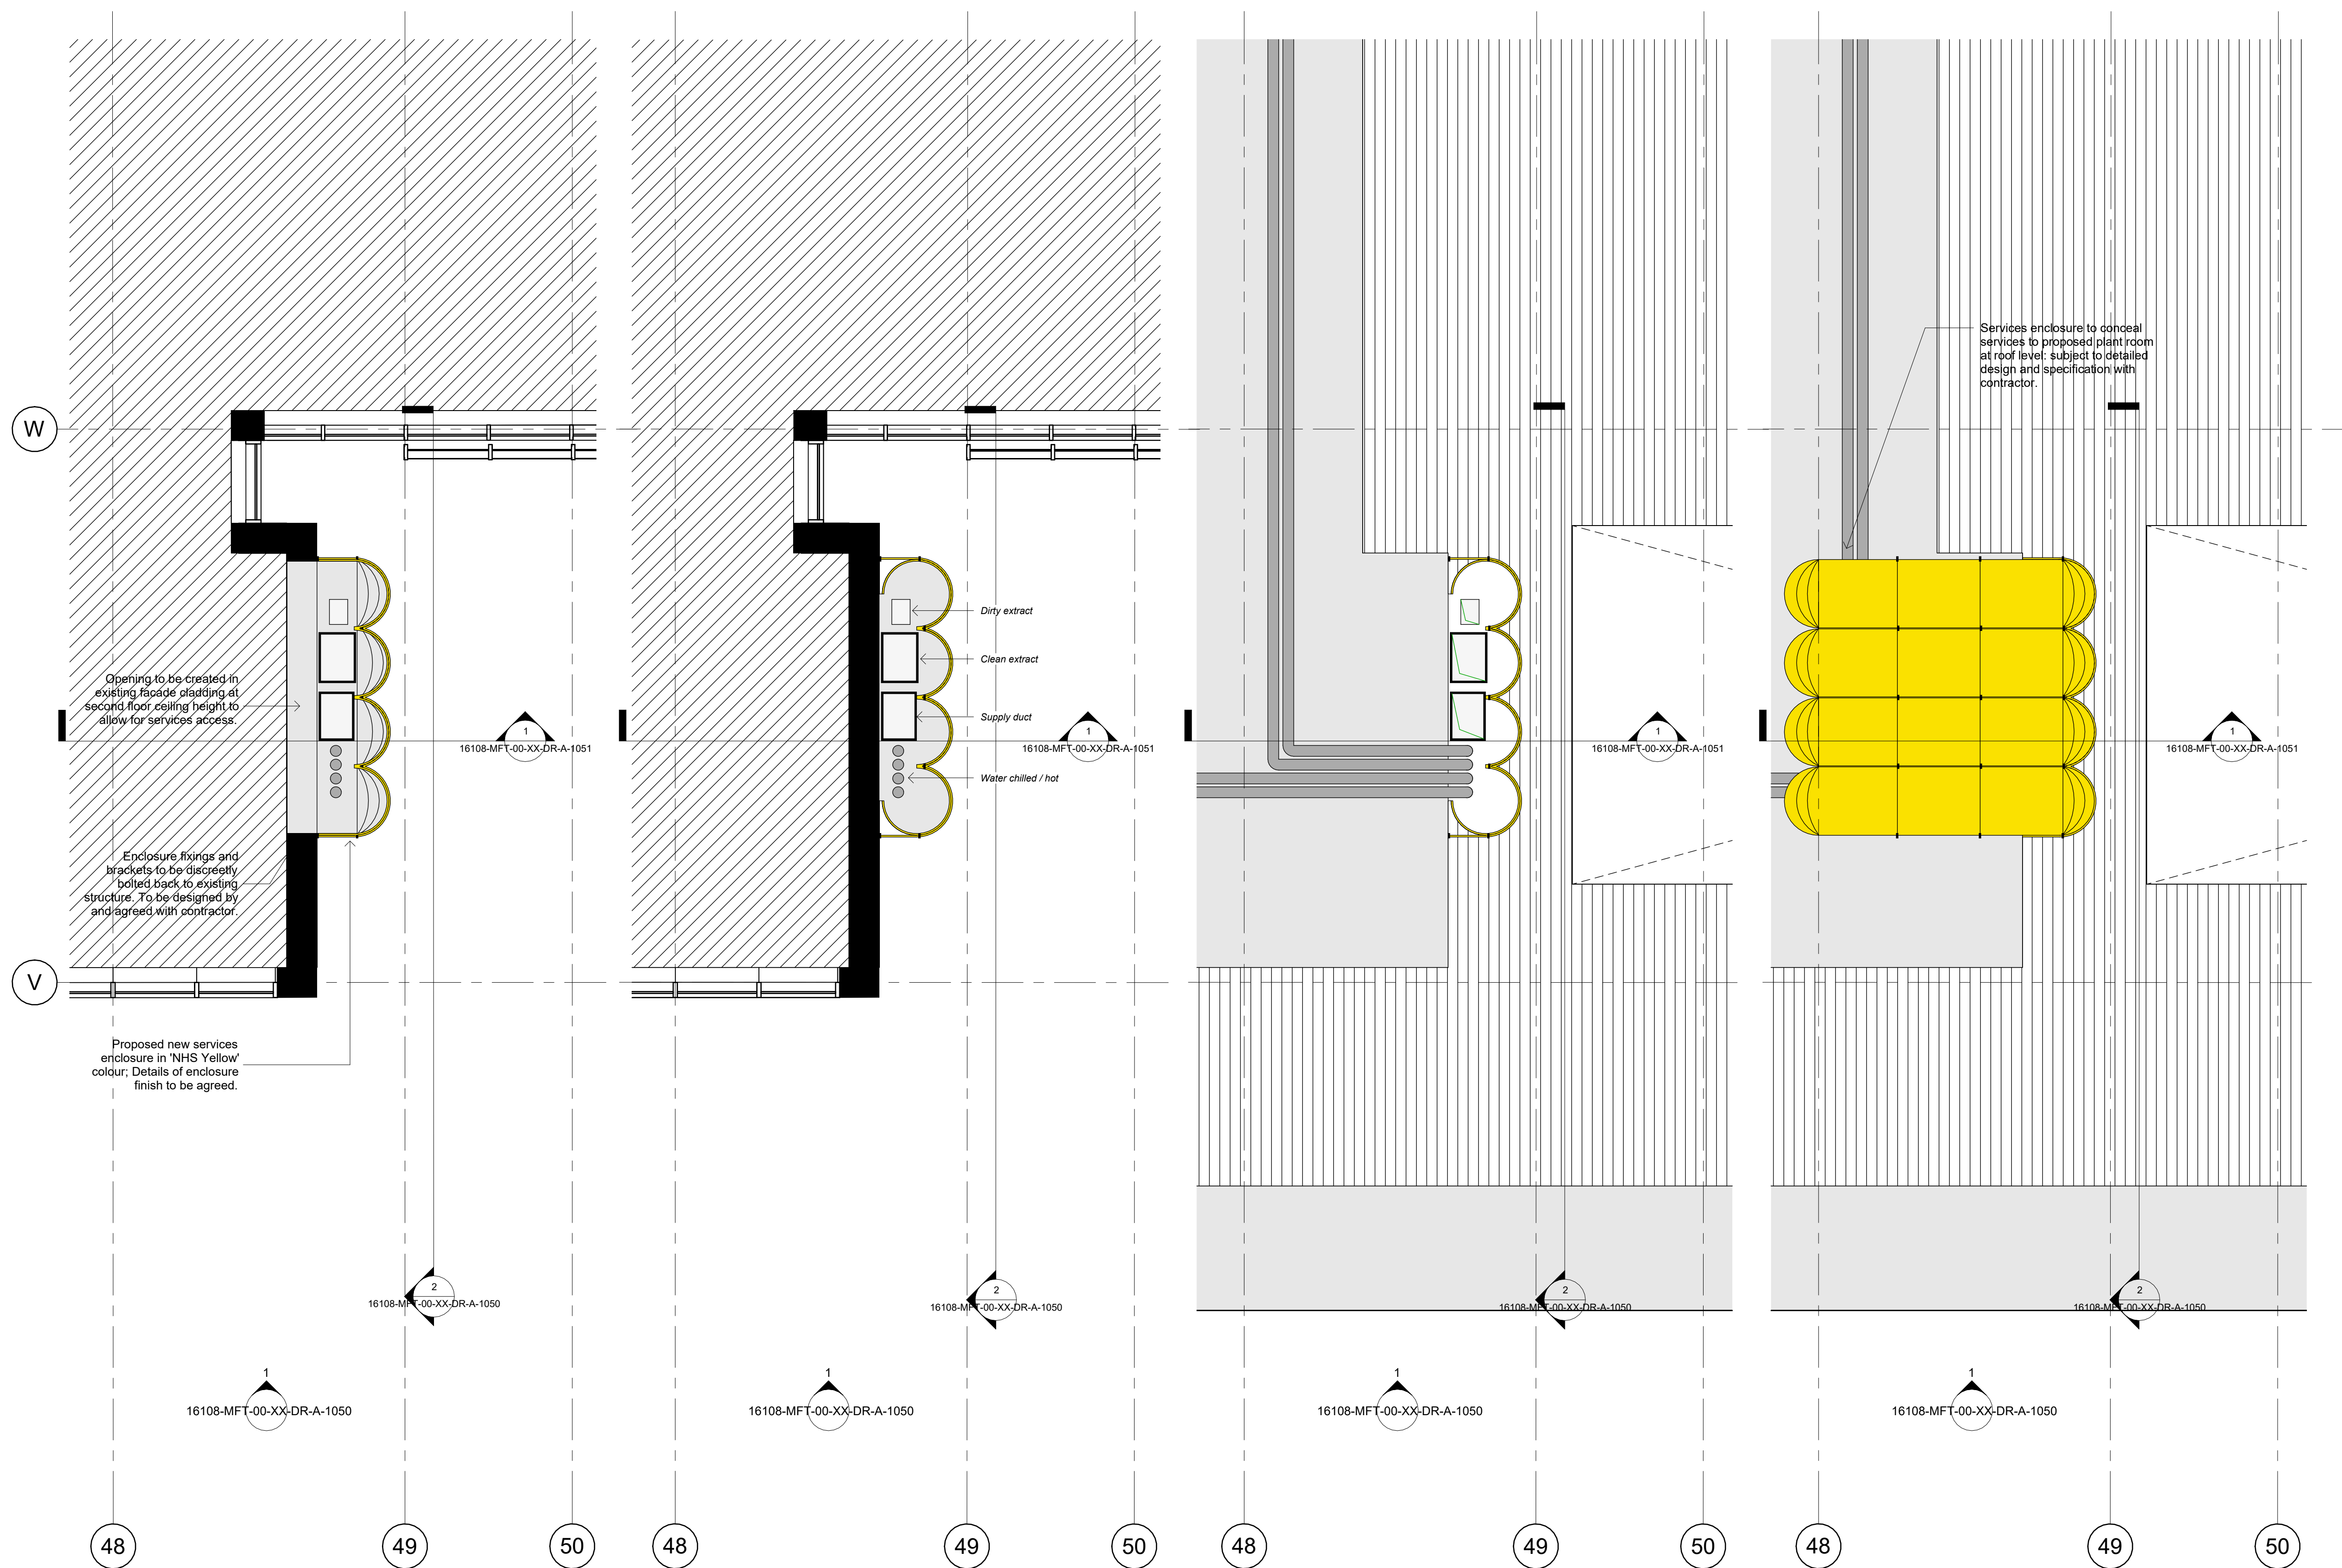


[illegible]

NOTES

1. This drawing is submitted to Manchester City Council (MCC) Local Planning Authority (LPA) as an amendment to the existing planning application /Healthier Together 16 Bed Ward Fastlane Works (134462) drawings for the Front services enclosure area only.
2. This drawing is provided to demonstrate design intent for the purposes of illustrating an alternative proposal for the Front services enclosure for the site that needs to penetrate the MREH facade at second floor ceiling height to access the proposed plant area at roof level of the existing hospital building.
3. The contractor is responsible for the following, subject to further design detail and specification;
 - A. Detailed design documentation and calculations
 - B. Checking all details on site prior to commencement of installation.
 - C. Production of detailed construction and installation drawings showing details of the proposals for the execution of the works. These drawings shall be in such detail including dimensions so as to enable the works to be installed
 - D. Including all necessary equipment and materials to provide a complete installation.
 - E. Co-ordinating the architectural and structural elements with the mechanical and electrical services. This shall include liaising with other trades to ensure that this is achieved. Co-ordination drawings are to be provided by the contractor where it is deemed necessary.
 - F. Project is to be developed using the agreed version of Revit software and in accordance with MFT standard requirements for BIM.
4. Front services enclosure colour proposed to match existing MREH (Manchester Royal Eye Hospital) 'NH5 Yellow' as specified below:

Pantone: Process Yellow
CMYK: 00/100/0
RGB: 250/225/0
#FAE100

[illegible]

	
Manchester University Estates and Facilities Division Property & Estates Development Trust Headquarters Cobbold House Oxford Road Manchester M13 9WL	
NHS Foundation Trust	
PROJECT Healthier Together 16 Bed Ward - Front Services Enclosure	
TITLE Proposed Plans (Amended)	
CLIENT Manchester University NHS Foundation Trust	
DRAWN BY KO	CHECKED BY DP
DATE 18/04/25	
SCALE (@ A1) 1 : 50	PROJECT NUMBER 16108
DRAWING NUMBER 16108-MFT-00-ZZ-DR-A-1000	REV A