

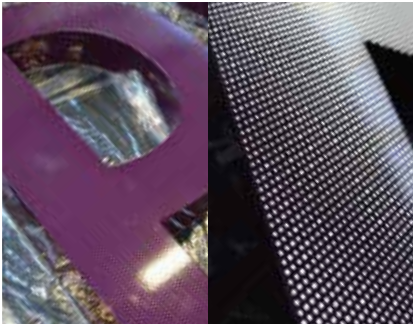
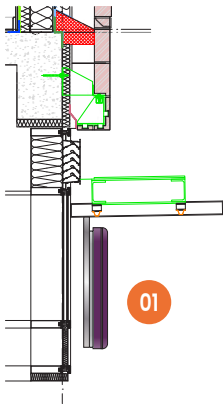


PLANNING DRAWING – PROPOSED LOW LEVEL ENTRANCE SIGNAGE

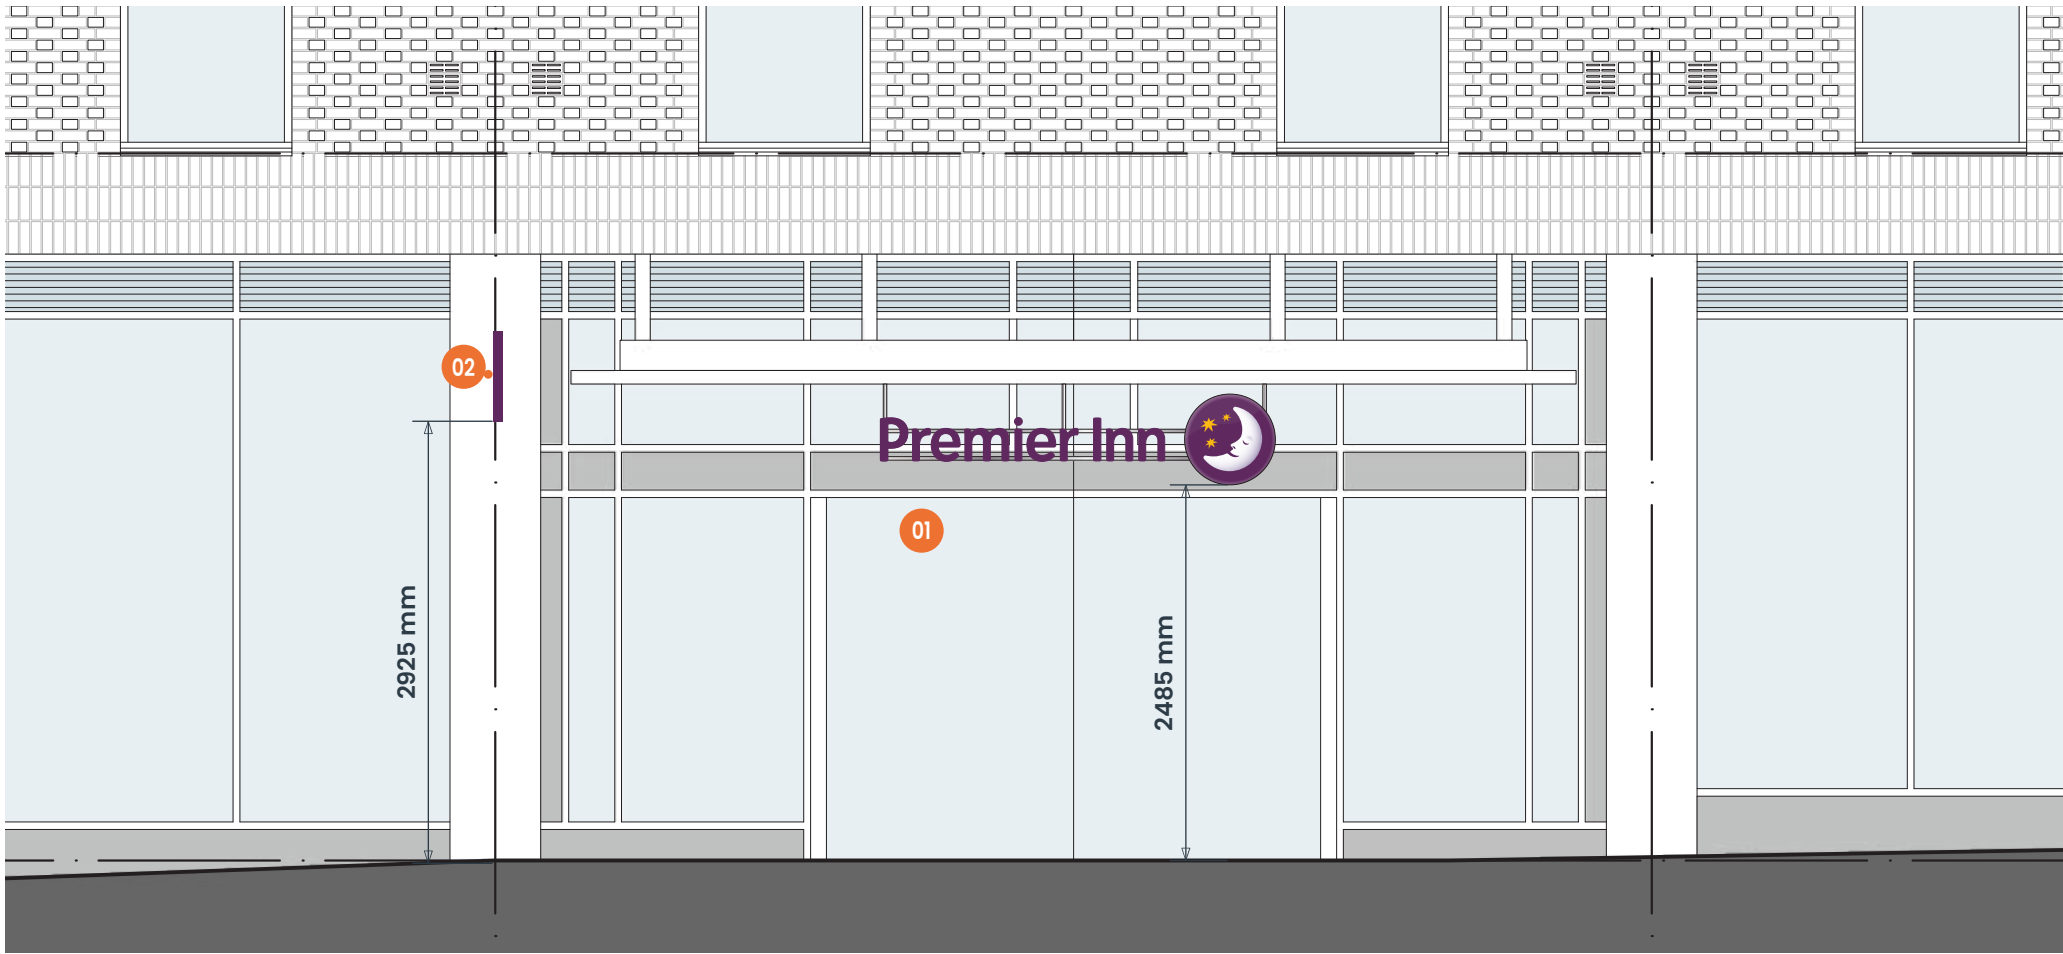

Purple letter Purple letter illuminated

ENTRANCE ROCHDALE ROAD – Scale 1:50 @ A3

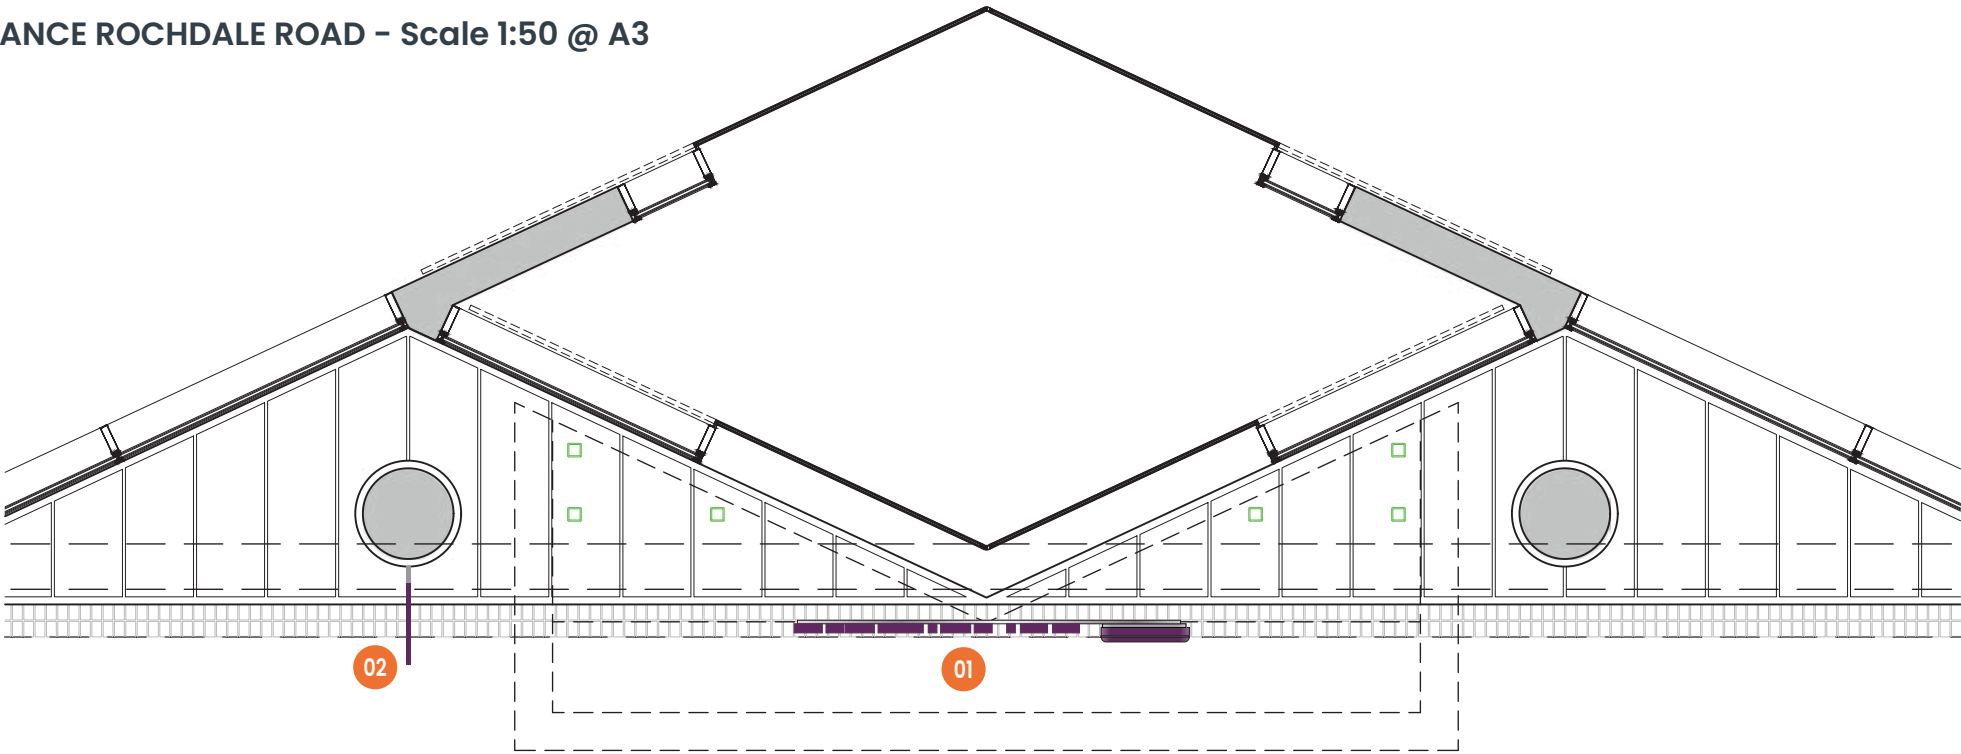

PLAN – Scale 1:50 @ A3

CANOPY



Scale 1:50 @ A3

PLANNING DRAWING – PROPOSED LOW LEVEL ENTRANCE SIGNAGE

ITEM 01 (Qty 1) **PI-E-26**
Internally illuminated letters and roundel
Letters

- Aluminium letters with acrylic faces.
- Individual built up rimless letters with 60mm returns to illuminate White.

GE LEDs 5000k


Roundel

- Specialist manufacture 5mm aluminium dished end spun roundel 30mm returns to face with fret cut log Stars & moon to illuminate only
- Powder coated Premier Inn Purple special powder mix Cromadex 261c 70% gloss. Complete with an undersized stepped silver aluminium back tray.
- Backed up with 5 mm Opal 050 acrylic. Moon to have digitally printed vinyl applied to face with UV laminate.
- Stars to have Golden Yellow vinyl applied to face.
- White LED internal illumination. GE LED's 5000k

Framework


- Suspended below canopy on steel framework

Scale 1:20

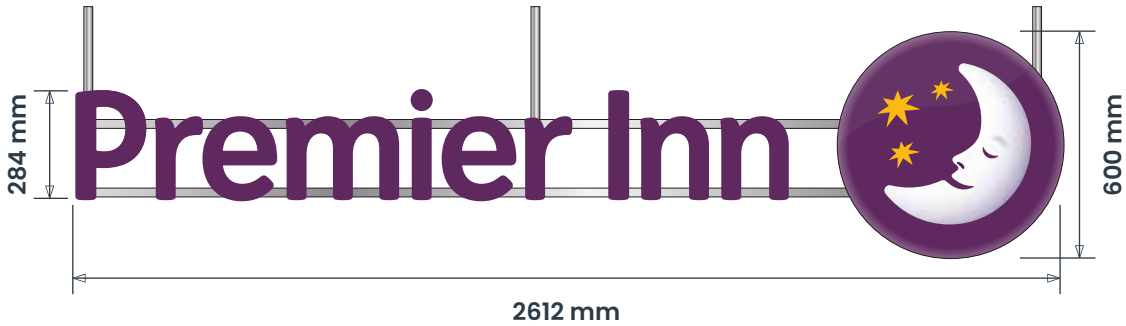


2550 mm Ground Clearance
Max 250 Candelas per square meter (cd/m2)

Letter detail

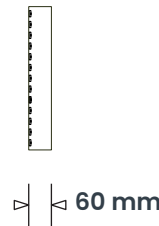

Roundel detail

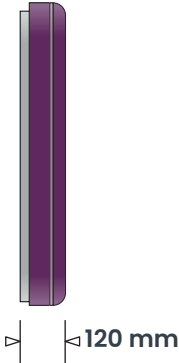

ITEM 02 (Qty 1) **PI-E-17 NS**
Wall mounted projecting internally illuminated roundel (600mm Diam)

Specialist manufacture internal steel support overlaid with formed aluminium panels fret cut panels powder coated Premier Inn Purple special powder mix Cromadex 261c 70% gloss.

Backed up with 5 mm Opal 050 acrylic. Moon to have digitally printed Vinyl applied to face.


Stars to have Golden Yellow vinyl applied to face.

White LED internal illumination.

Stars and moon to illuminate only.

Scale 1:10

Minimum width for illumination

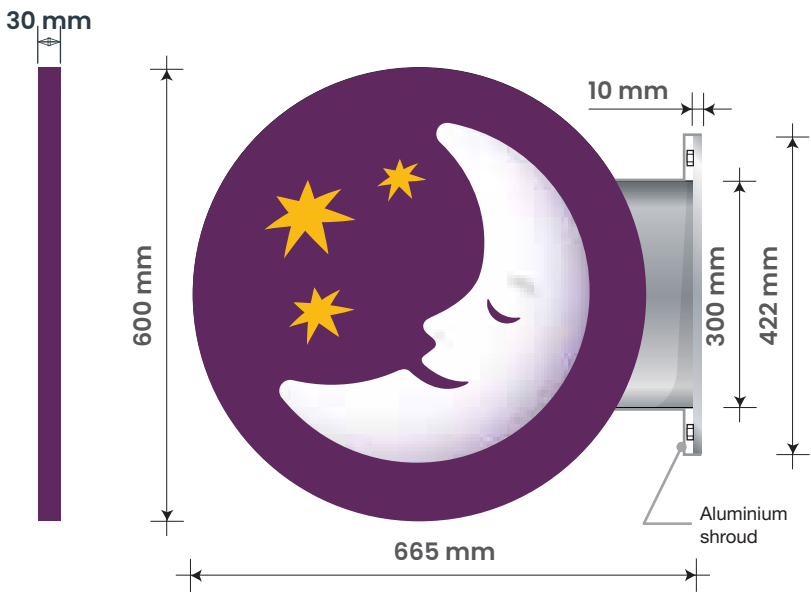

2925 mm Ground Clearance
Max 250 Candelas per square meter (cd/m2)

Premier Inn Purple
Cromadex special
261c powder 70% gloss

3M Scotcheal
Opaque Film 80 - 2550
Golden Yellow

Silver Lechler 1K matt
base coat M67105
with 2K matt lacquer

Marine grade 316
stainless steel with
brushed finish

BRAND TYPEFACES

Primary :
Premier Inn Sans Regular
Premier Inn Sans Bold

Secondary :
ITC Kabel BT Medium
ITC Kabel BT Book

