


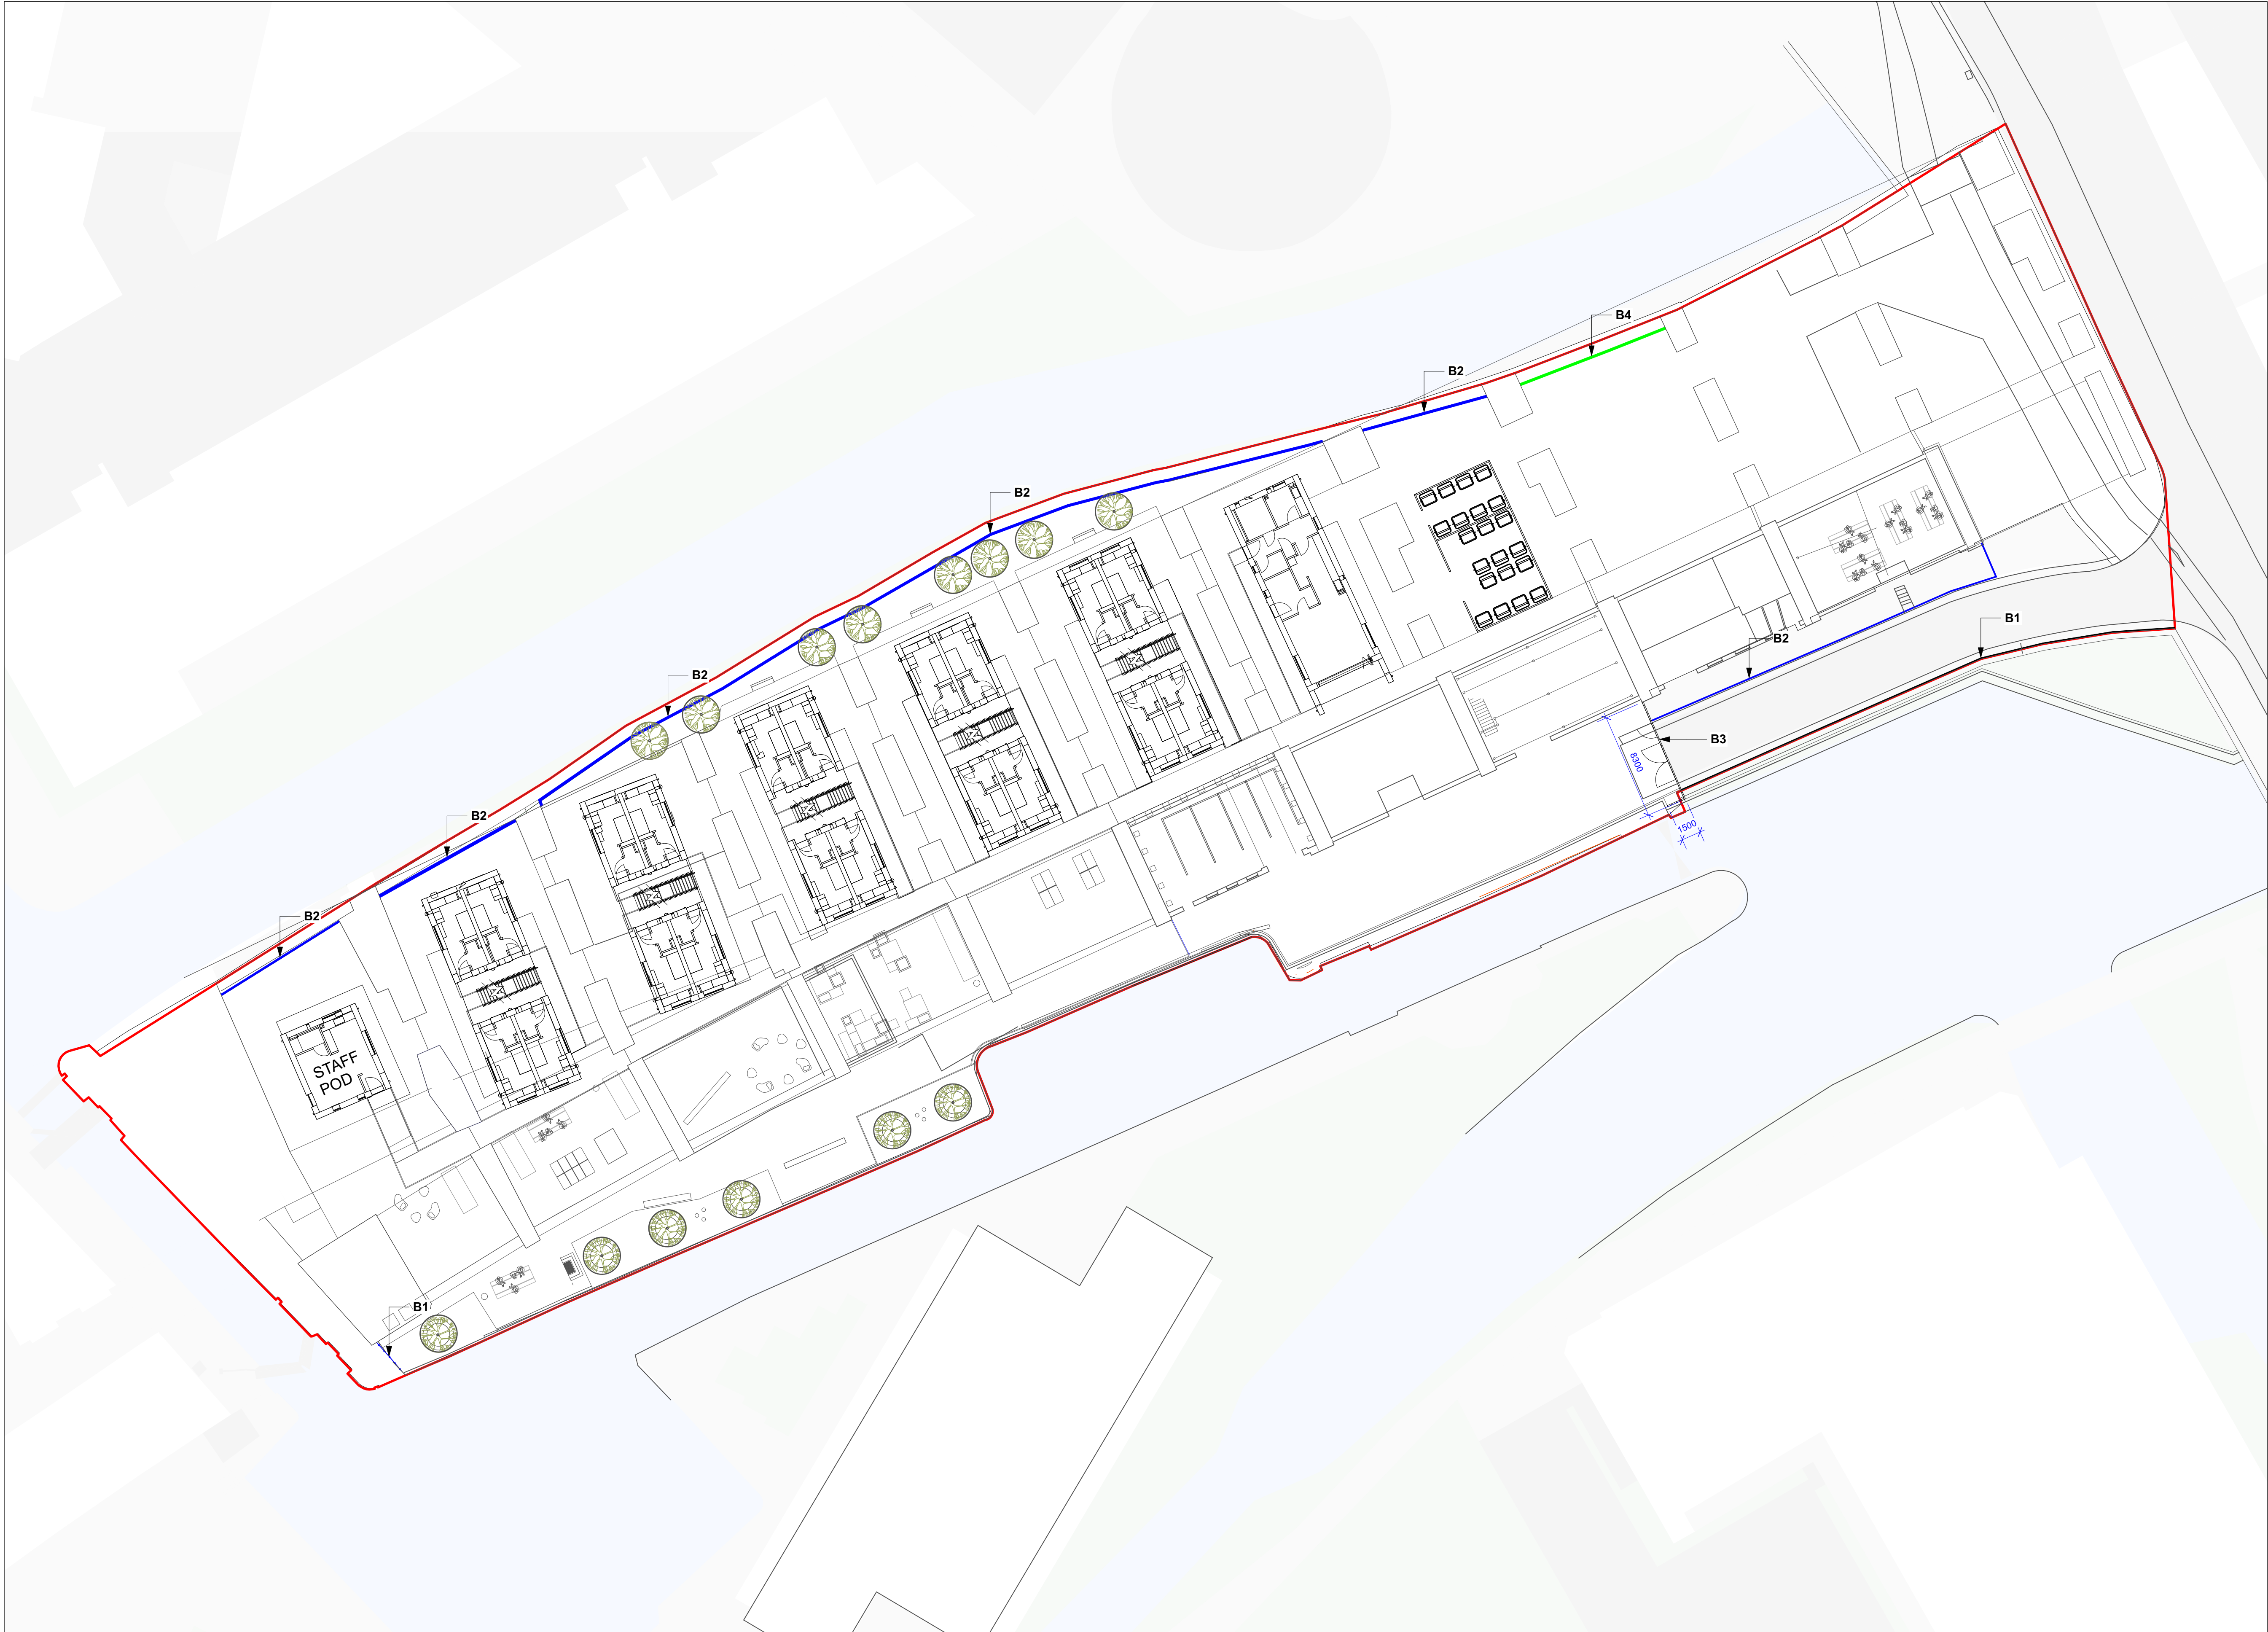

THIS DRAWING IS COPYRIGHT PROTECTED AND MAY NOT BE REPRODUCED IN WHOLE OR PART WITHOUT WRITTEN AUTHORITY FROM THE OWNER.

- NOTES:
1. Do not scale from this drawing.
 2. Always work to noted dimensions.
 3. All dimensions are in millimetres unless otherwise stated.
 4. All setting out, levels and dimensions to be agreed on site.
 5. The dimensions of all materials must be checked on site before being laid out.
 6. This drawing must be read with the relevant specification clauses and detail drawings.
 7. Order of construction and setting out to be agreed on site.

KEY	
B1	Existing Railings Retained To be painted black.
B2	Proposed Railing Product: 2.1m high Vertical Bar Railings Supplier: All Steel Fencing or equal and approved. Material / Finish: Galvanneal steel with Black polyester powder coated finish. Railings supplied as kit with all required fixings and posts. Posts: Root fixed in concrete foundation to supplier's detail.
B3	Proposed Vehicle and Pedestrian Gate Product: 2.1 high double leaf Vertical Bar Railing Gate (to match adjacent railing) Supplier: All Steel Fencing or equal and approved Widths: Refer to drawing, to be checked and confirmed on site. Material/Finish: Galvanneal steel with black polyester powder coated finish. Railings supplied as kit with all required fixings and posts. Posts: Root fixed to concrete foundation to supplier's detail. To include: Gate Lugs, Eyebolts, Drop Bolt, Lockable Sliding Latch.
B4	Proposed Sports Fence Product: GuardSAFE Sports Mill Rebound Panel Unit Size: 3000 (H) x 2500 (L)mm (steel), approx. 12m) Supplier: CLA Fabrications or similar approved.

S1-P11	15-10-25	Updates to Boundary Specification	MC	KR
S1-P10	23-09-25	Updates to gateway and railings	MC	KR
S1-P09	02-09-25	Stage 4	RM	KR
S1-P07	02-07-24	Planning Issue	EKH	KR
S1-P06	04-08-23	Stage 4 Draft Issue	EKH	KR
S1-P05	14-03-23	Updates to fencing	EKH	KR
S1-P04	22-02-23	Updates to fencing	EKH	KR
S1-P03	13-02-23	Stage 3	EKH	KR
S1-P02	22-03-21	Updated arrangement as part of water safety strategy	CS	GB
S1-P01	08-02-21	First Issue	CS	GB

Revision	Date	Description	Drawn	Apprvd.
----------	------	-------------	-------	---------

**Planit I.E. Limited**
E: info@planit-ie.com W: planit-ie.com
MANCHESTER
2 Back Grafton St., Altrincham, WA14 1DY
T: 0161 928 9281
LONDON
Unit 6 Waterside, 44-48 Wharf Road, London, N1 7UX
T: 0207 253 5678
LIVERPOOL
Tempest 5.3, 12 Tithebarn Street, Liverpool, L2 2DT
T: 0151 363 1230

Client Embassy

Project Embassy Village

Drg Title Boundary Treatments General Arrangement

Created on 08/02/2021 Created by CS Approved by GB

Scale 1:250 Size A1 Workstage Stage 5

Drg No. 2596-PLA-XX-XX-DR-L-1002 Suitability S1 Revision P11