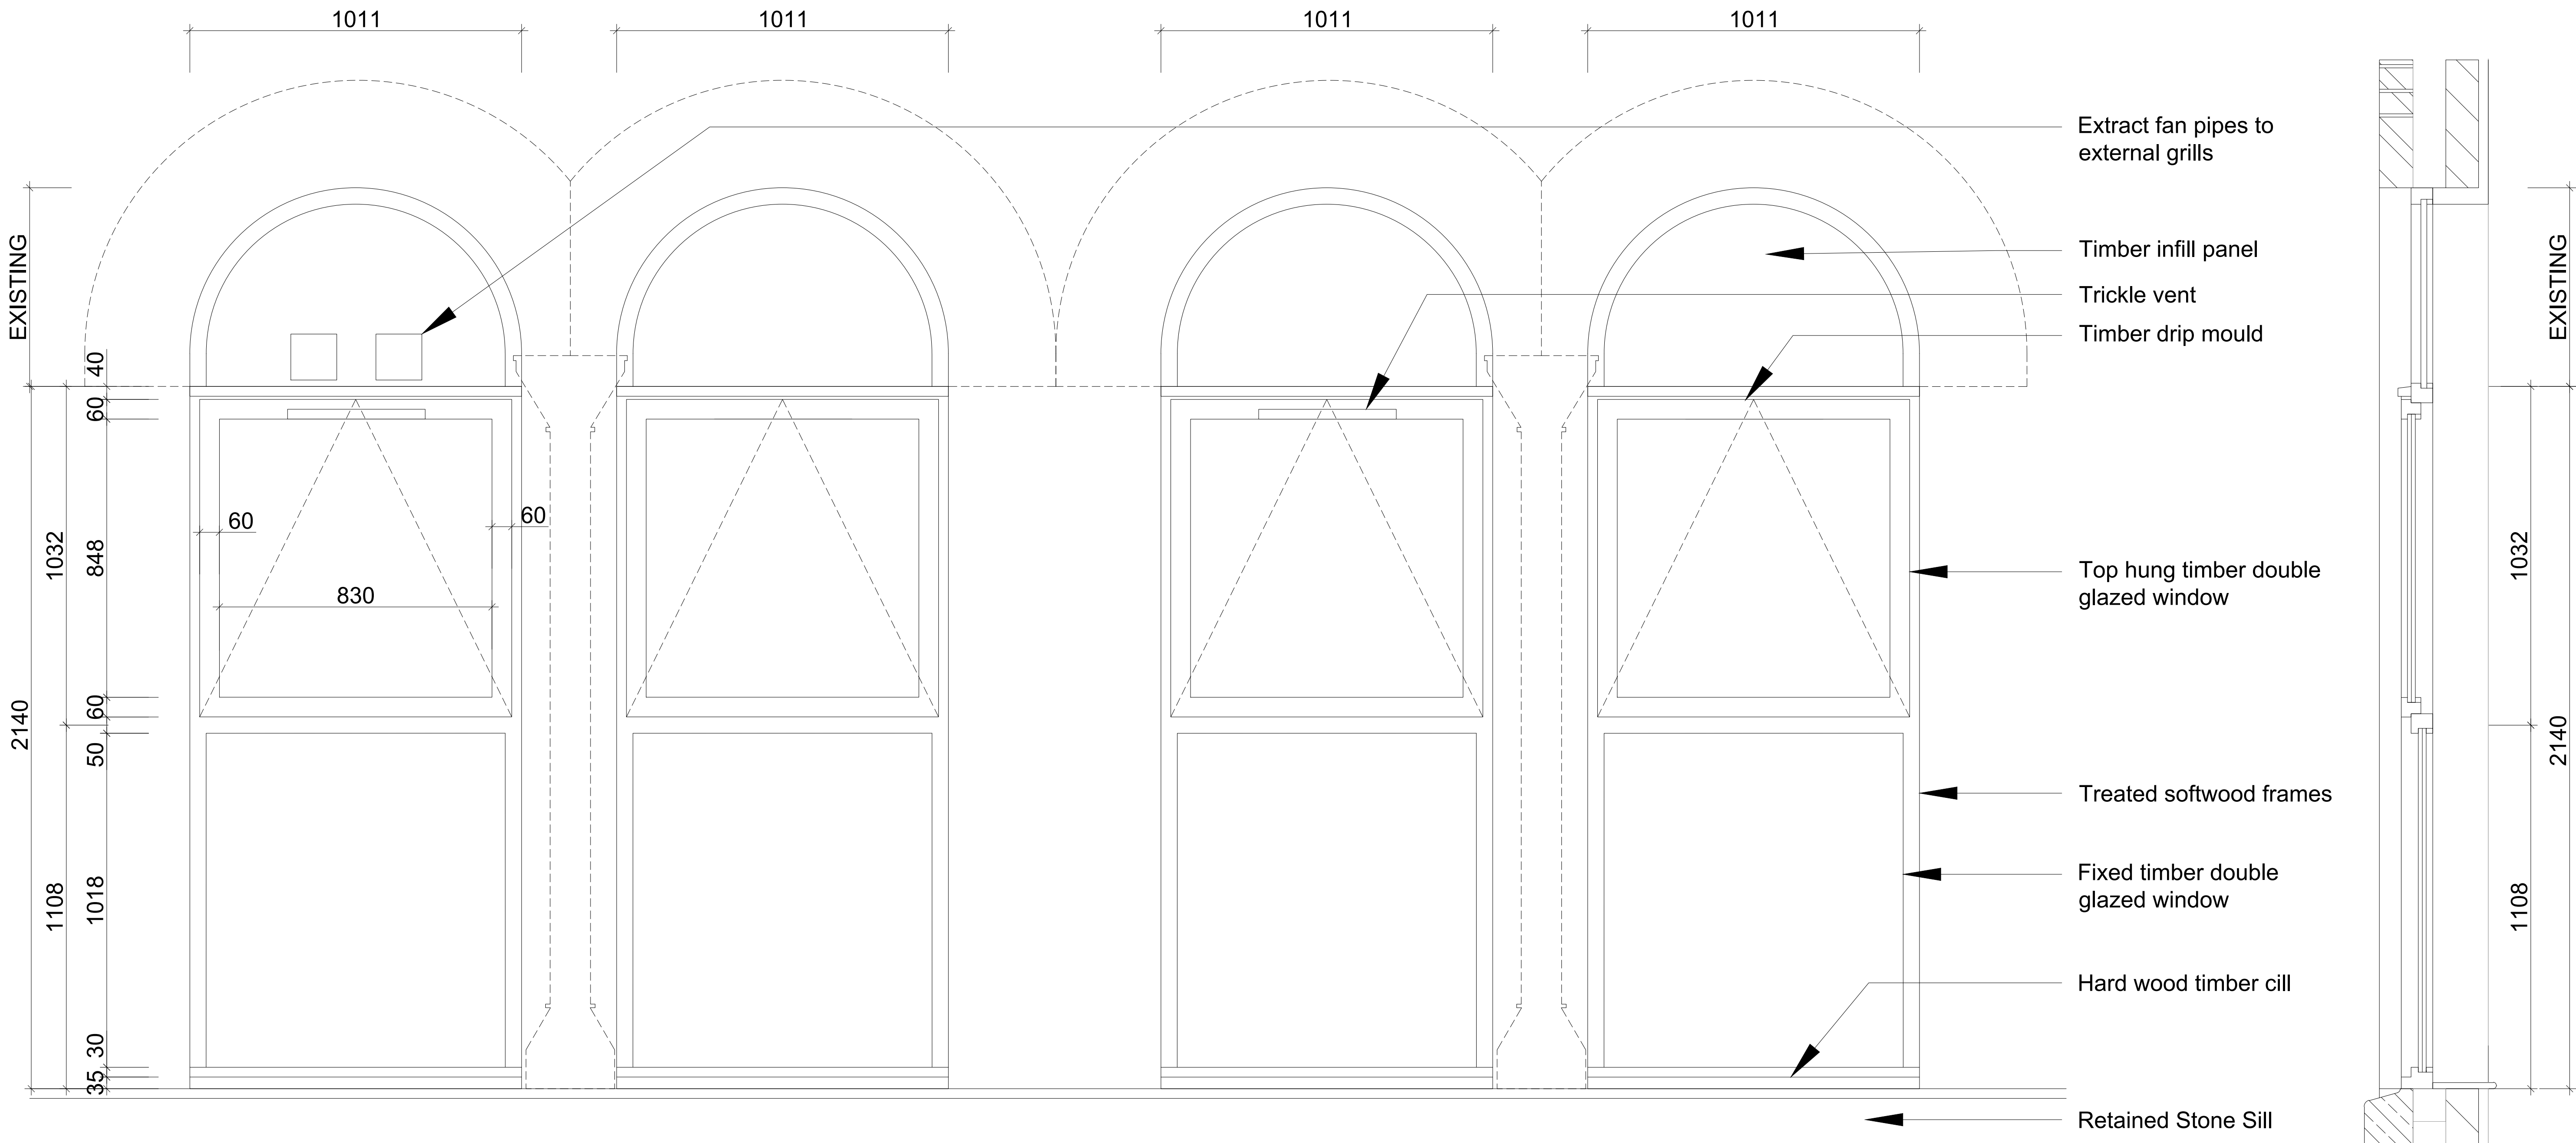


1 Existing Timber Window Plan & Elevation
1:10 @ A1

2 Existing Timber Window Section
1:10 @ A1

SPECIFICATION

Proposed Windows;

4 No new windows all 2140mm x 1011mm
Treated softwood window frames and beads with opening top lights to each window, reflex hinge reversible casements.

Colour and dimensions to match existing windows.
Dulux Weathershield paint finish RAL 3005 externally, white satinwood gloss internally.

Insulated double glazed units, internally beaded.
Inner pane - 4mm Low E glass
16mm argon filled cavity
Outer pane - 4mm Solar control glass

Double glazing units to be fitted into frame on the appropriate spacers and to have a 10 year written warranty

Rev.	Drawn by	Comments	Date	General Notes: No dimensions to be scaled from this drawing, use figured dimensions only. All dimensions to be checked on site, any discrepancies found between this drawing and other documents should be referred immediately to the consultants.		Project Flat 513, Victoria Mill, M40 7LL	Scale 1:10 @ A1	Status PLANNING
00	NOH	PLANNING	15/09/2025					
					Drawing Title Proposed Details		Drawing No. DR-2200	Revision 00