


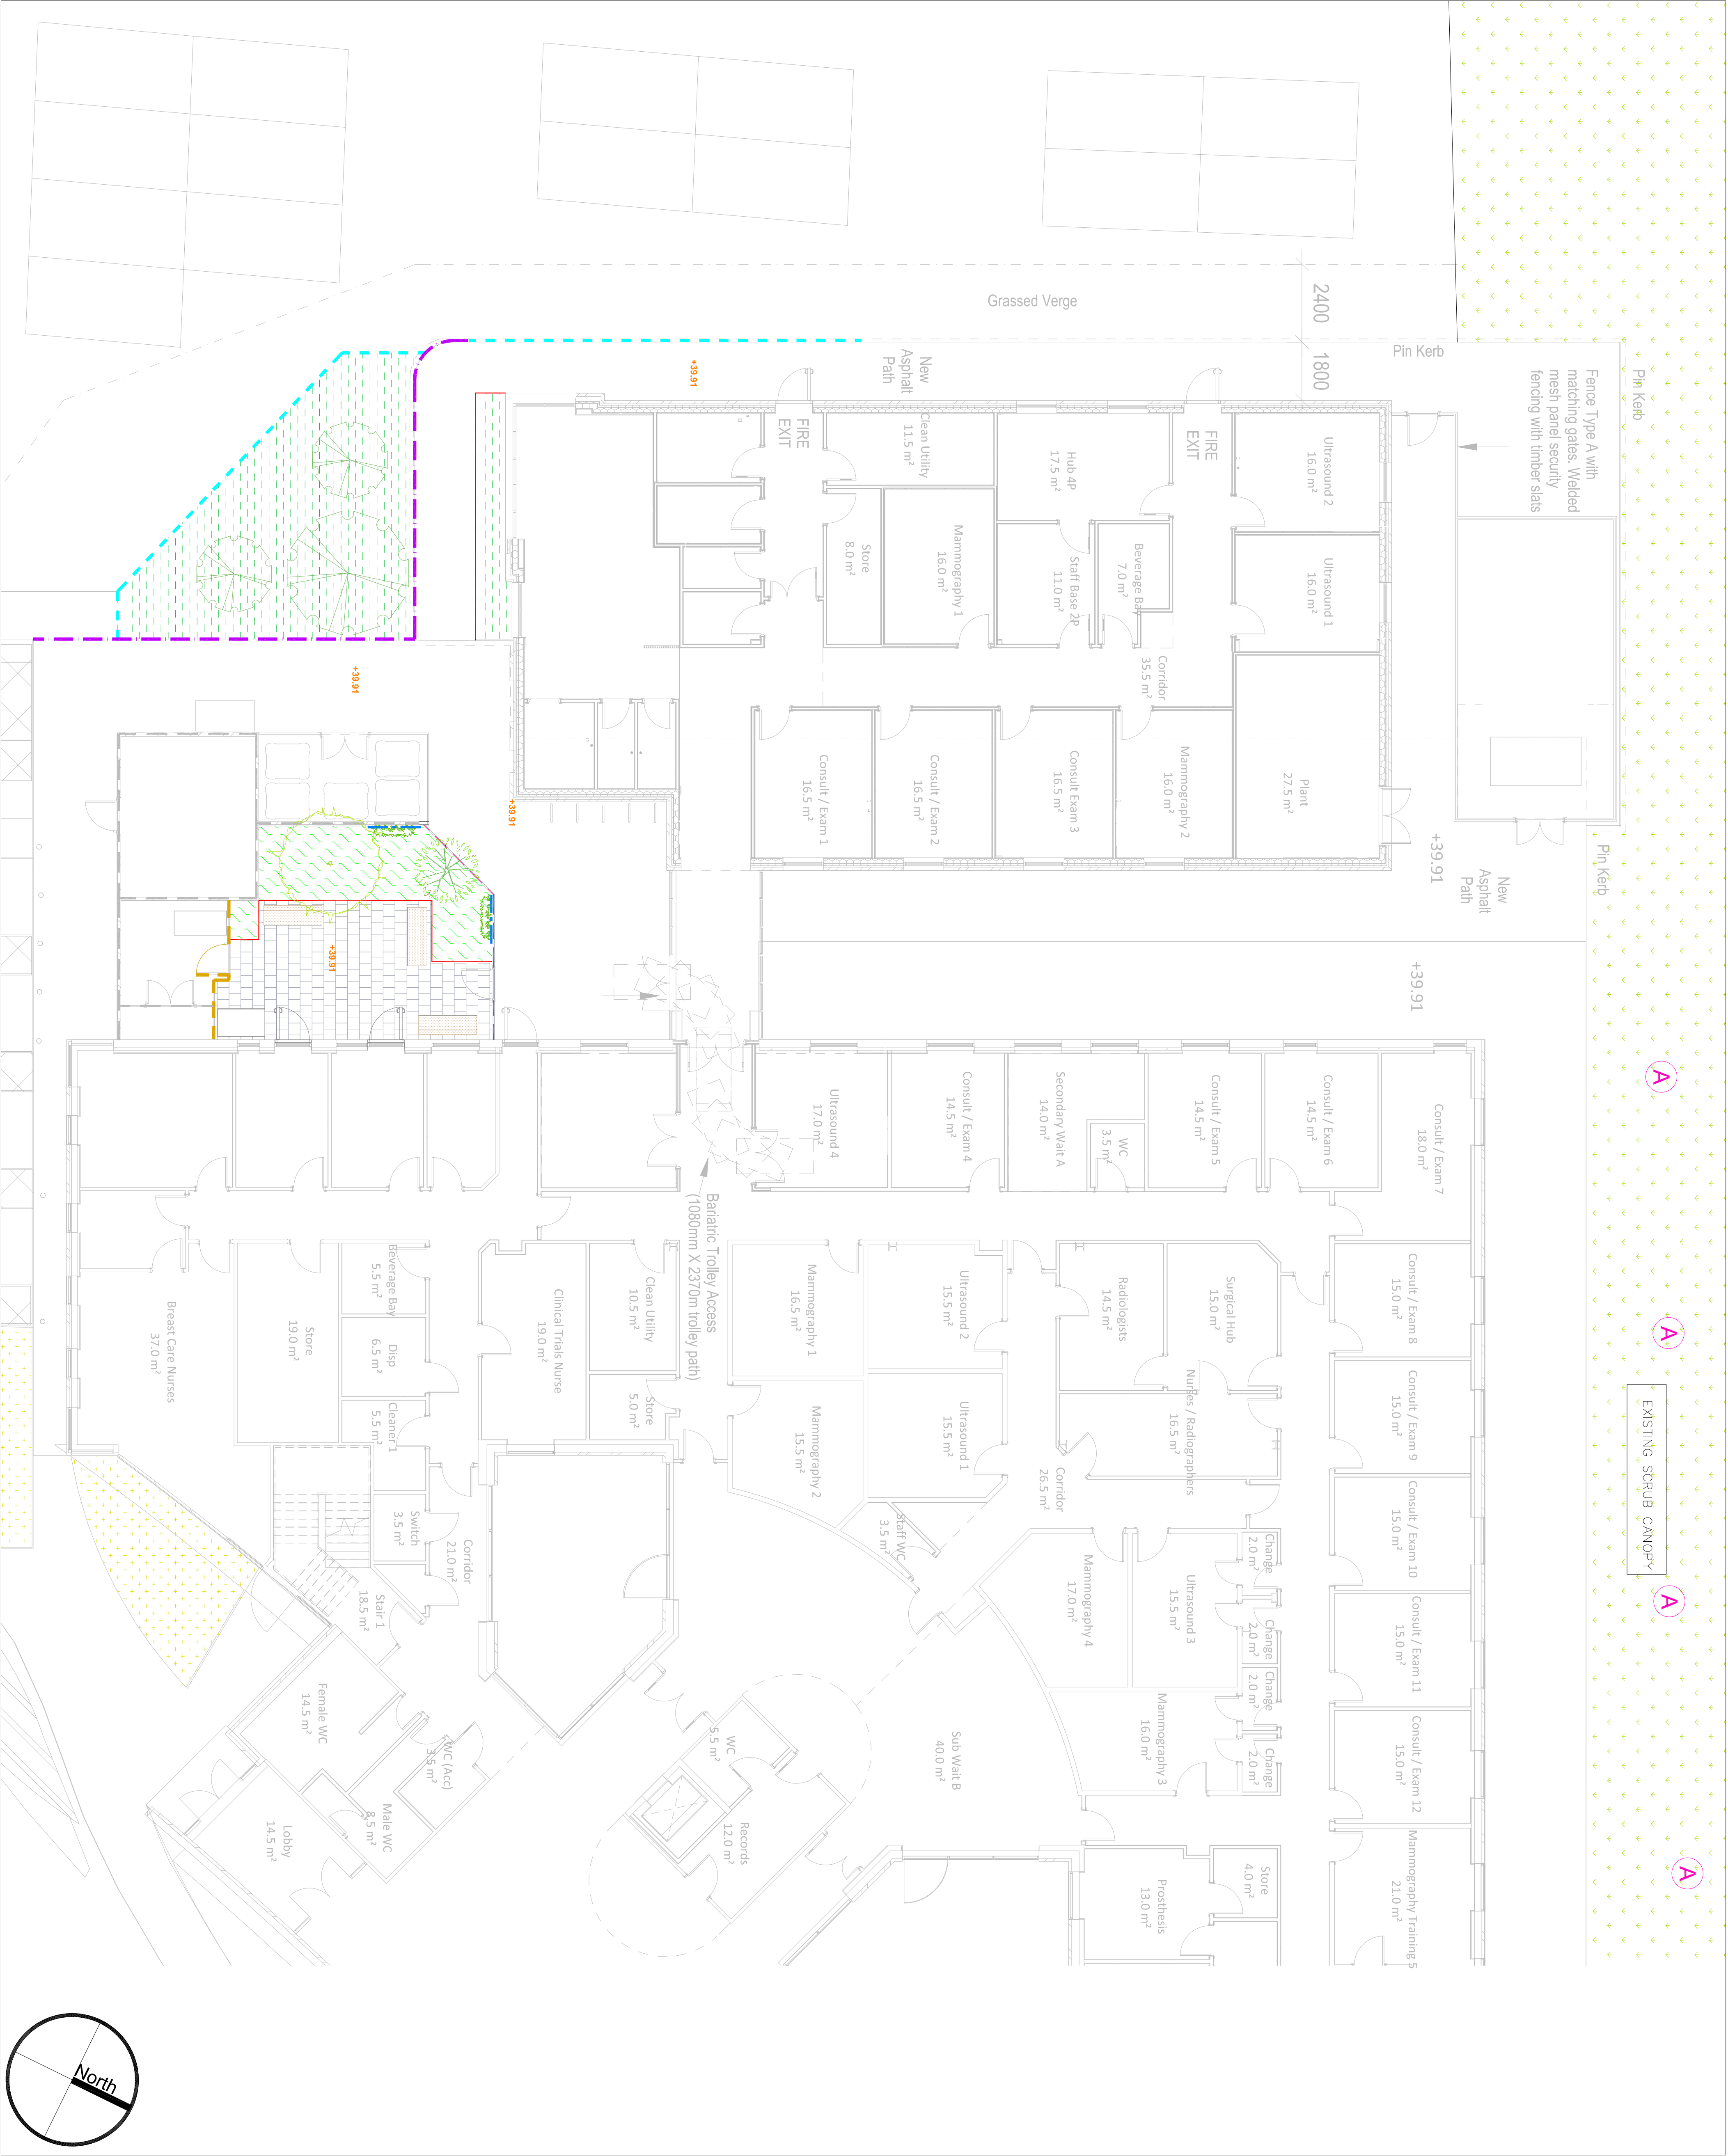

KEY

PROPOSED NATIVE SHADE-LOVING ORNAMENTAL GRASS/GROUND COVER

PROPOSED EVERGREEN GROUNDCOVER

EXISTING SCRUB VEGETATION

EXISTING PLANTING TO BE RETAINED

EXISTING TREES TO BE RETAINED

EXISTING WISTERIA AND HYDRANGEA TO BE RETAINED

PROPOSED SHRUB

PROPOSED TREES WHICH PROVIDE SPRING BLOSSOM

4 NOS X BIRD BOX FOR SPARROWS

VIVARA PRO SEVILLE 32MM WOODSTONE NEST BOX, SINGLE CHAMBER OR SIMILAR APPROVED



SPECIFICATION:
DIMENSIONS: 30.5 X 21 X 19 CM (H X W X D)
ENTRANCE HOLE DIAMETER: 32MM
COLOUR : BROWN
NOTE : SECURE BIRD BOXES MIN 3 M HIGH AWAY FROM ARTIFICIAL LIGHT
LOCATIONS SHOWN ARE INDICATIVE/ APPROPRIATE LOCATIONS SHOULD BE SELECTED ON SITE

Natural Dimensions
Landscape Architecture Urban Design

Email: info@naturaldimensions.co.uk

Web: www.naturaldimensions.co.uk

PROJECT
NATIONAL BREAST IMAGING ACADEMY
WYTHENSHAW HOSPITAL

DRAWING TITLE

HABITAT PLAN

CLIENT
MANCHESTER UNIVERSITY NHS
FOUNDATION TRUST

SCALE
1:100
ORIGINAL PAPER SIZE
A1
DATE
05.03.2025

DRAWN BY
MK
AUTHORISED BY
NJA
STATUS
REVISION
01
REVISION DATE
08.04.2025

DRAWING NUMBER
003-ND2511-D-