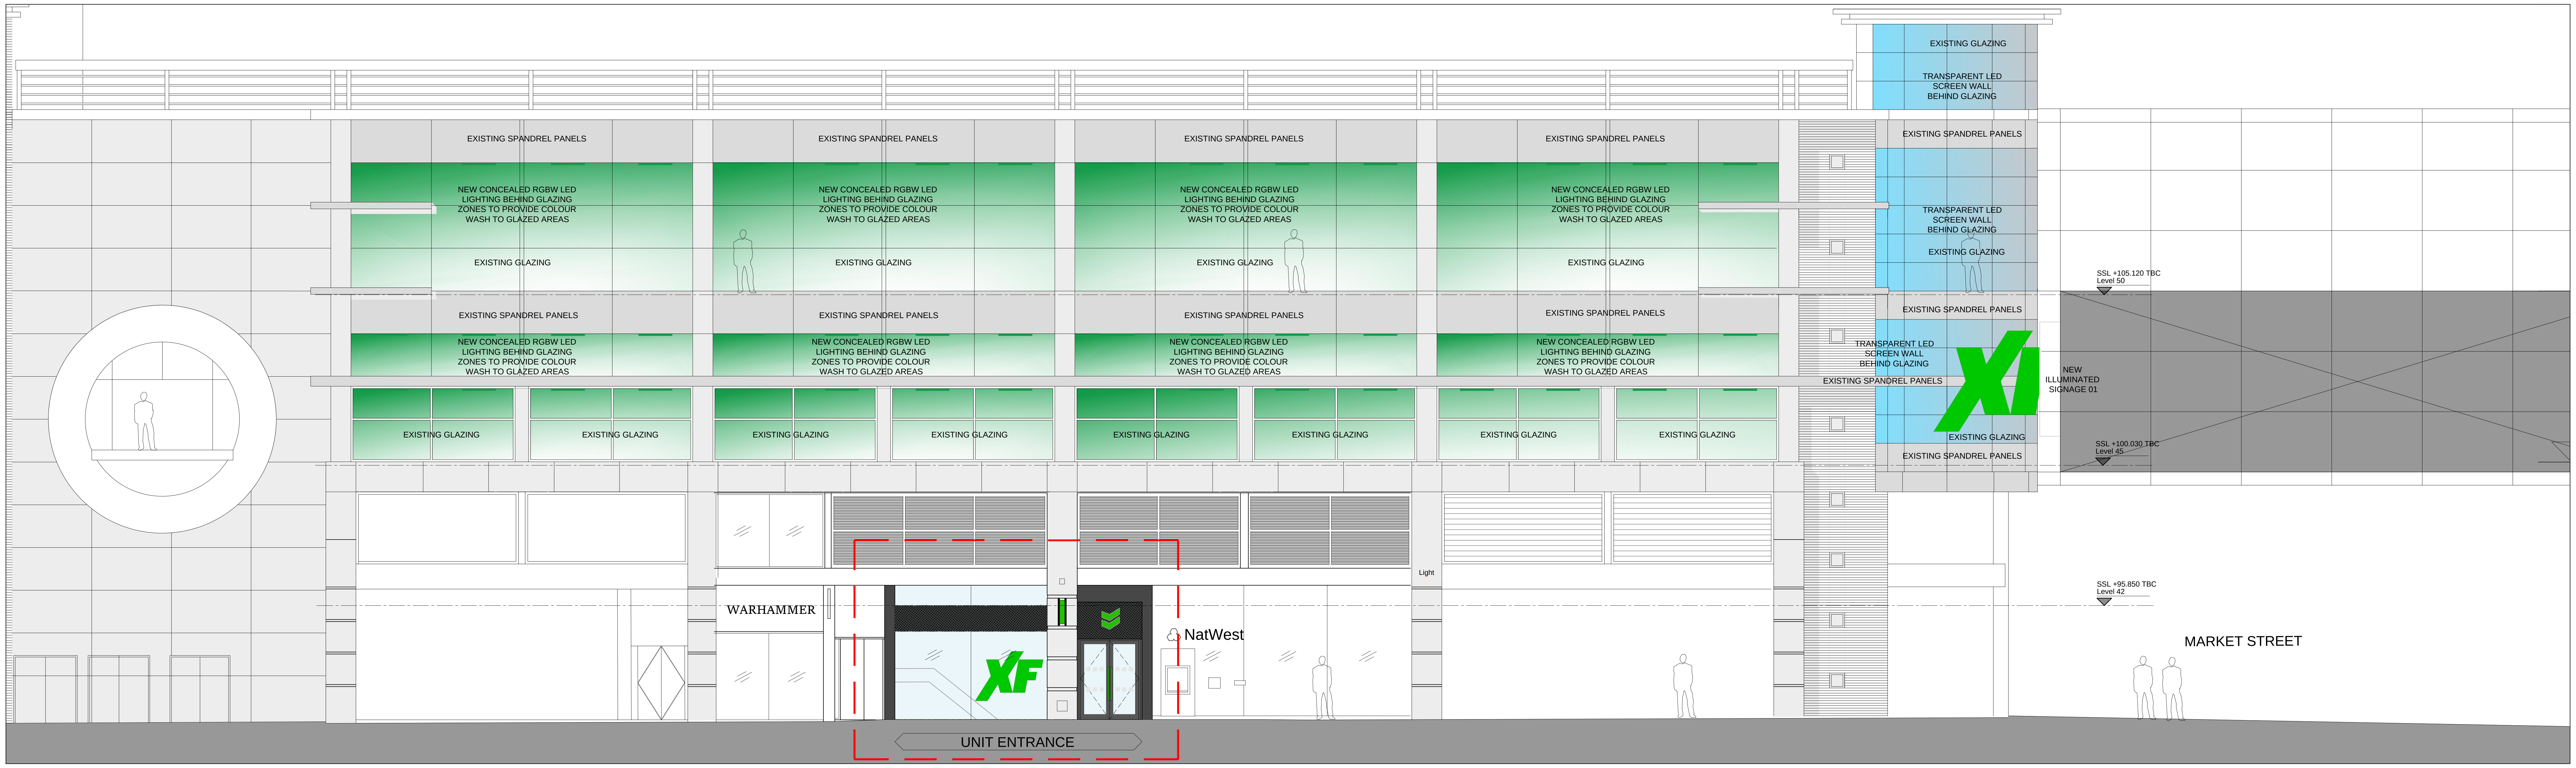
EXISTING GLAZING
TRANSPARENT LED SCREEN WALL BEHIND GLAZING
EXISTING SPANDREL PANELS
NEW CONCEALED RGBW LED LIGHTING BEHIND GLAZING ZONES TO PROVIDE COLOUR WASH TO GLAZED AREAS
EXISTING GLAZING
EXISTING SPANDREL PANELS
NEW CONCEALED RGBW LED LIGHTING BEHIND GLAZING ZONES TO PROVIDE COLOUR WASH TO GLAZED AREAS
EXISTING GLAZING
TRANSPARENT LED SCREEN WALL BEHIND GLAZING
EXISTING SPANDREL PANELS
XF
NEW ILLUMINATED SIGNAGE 01
SSL +105.120 TBC Level 50
SSL +100.030 TBC Level 45
SSL +95.850 TBC Level 42
WARHAMMER
XF
NatWest
Light
MARKET STREET
UNIT ENTRANCE

01 TYPICAL EXTERNAL ELEVATION AS PROPOSED - CORPORATION STREET

1:100

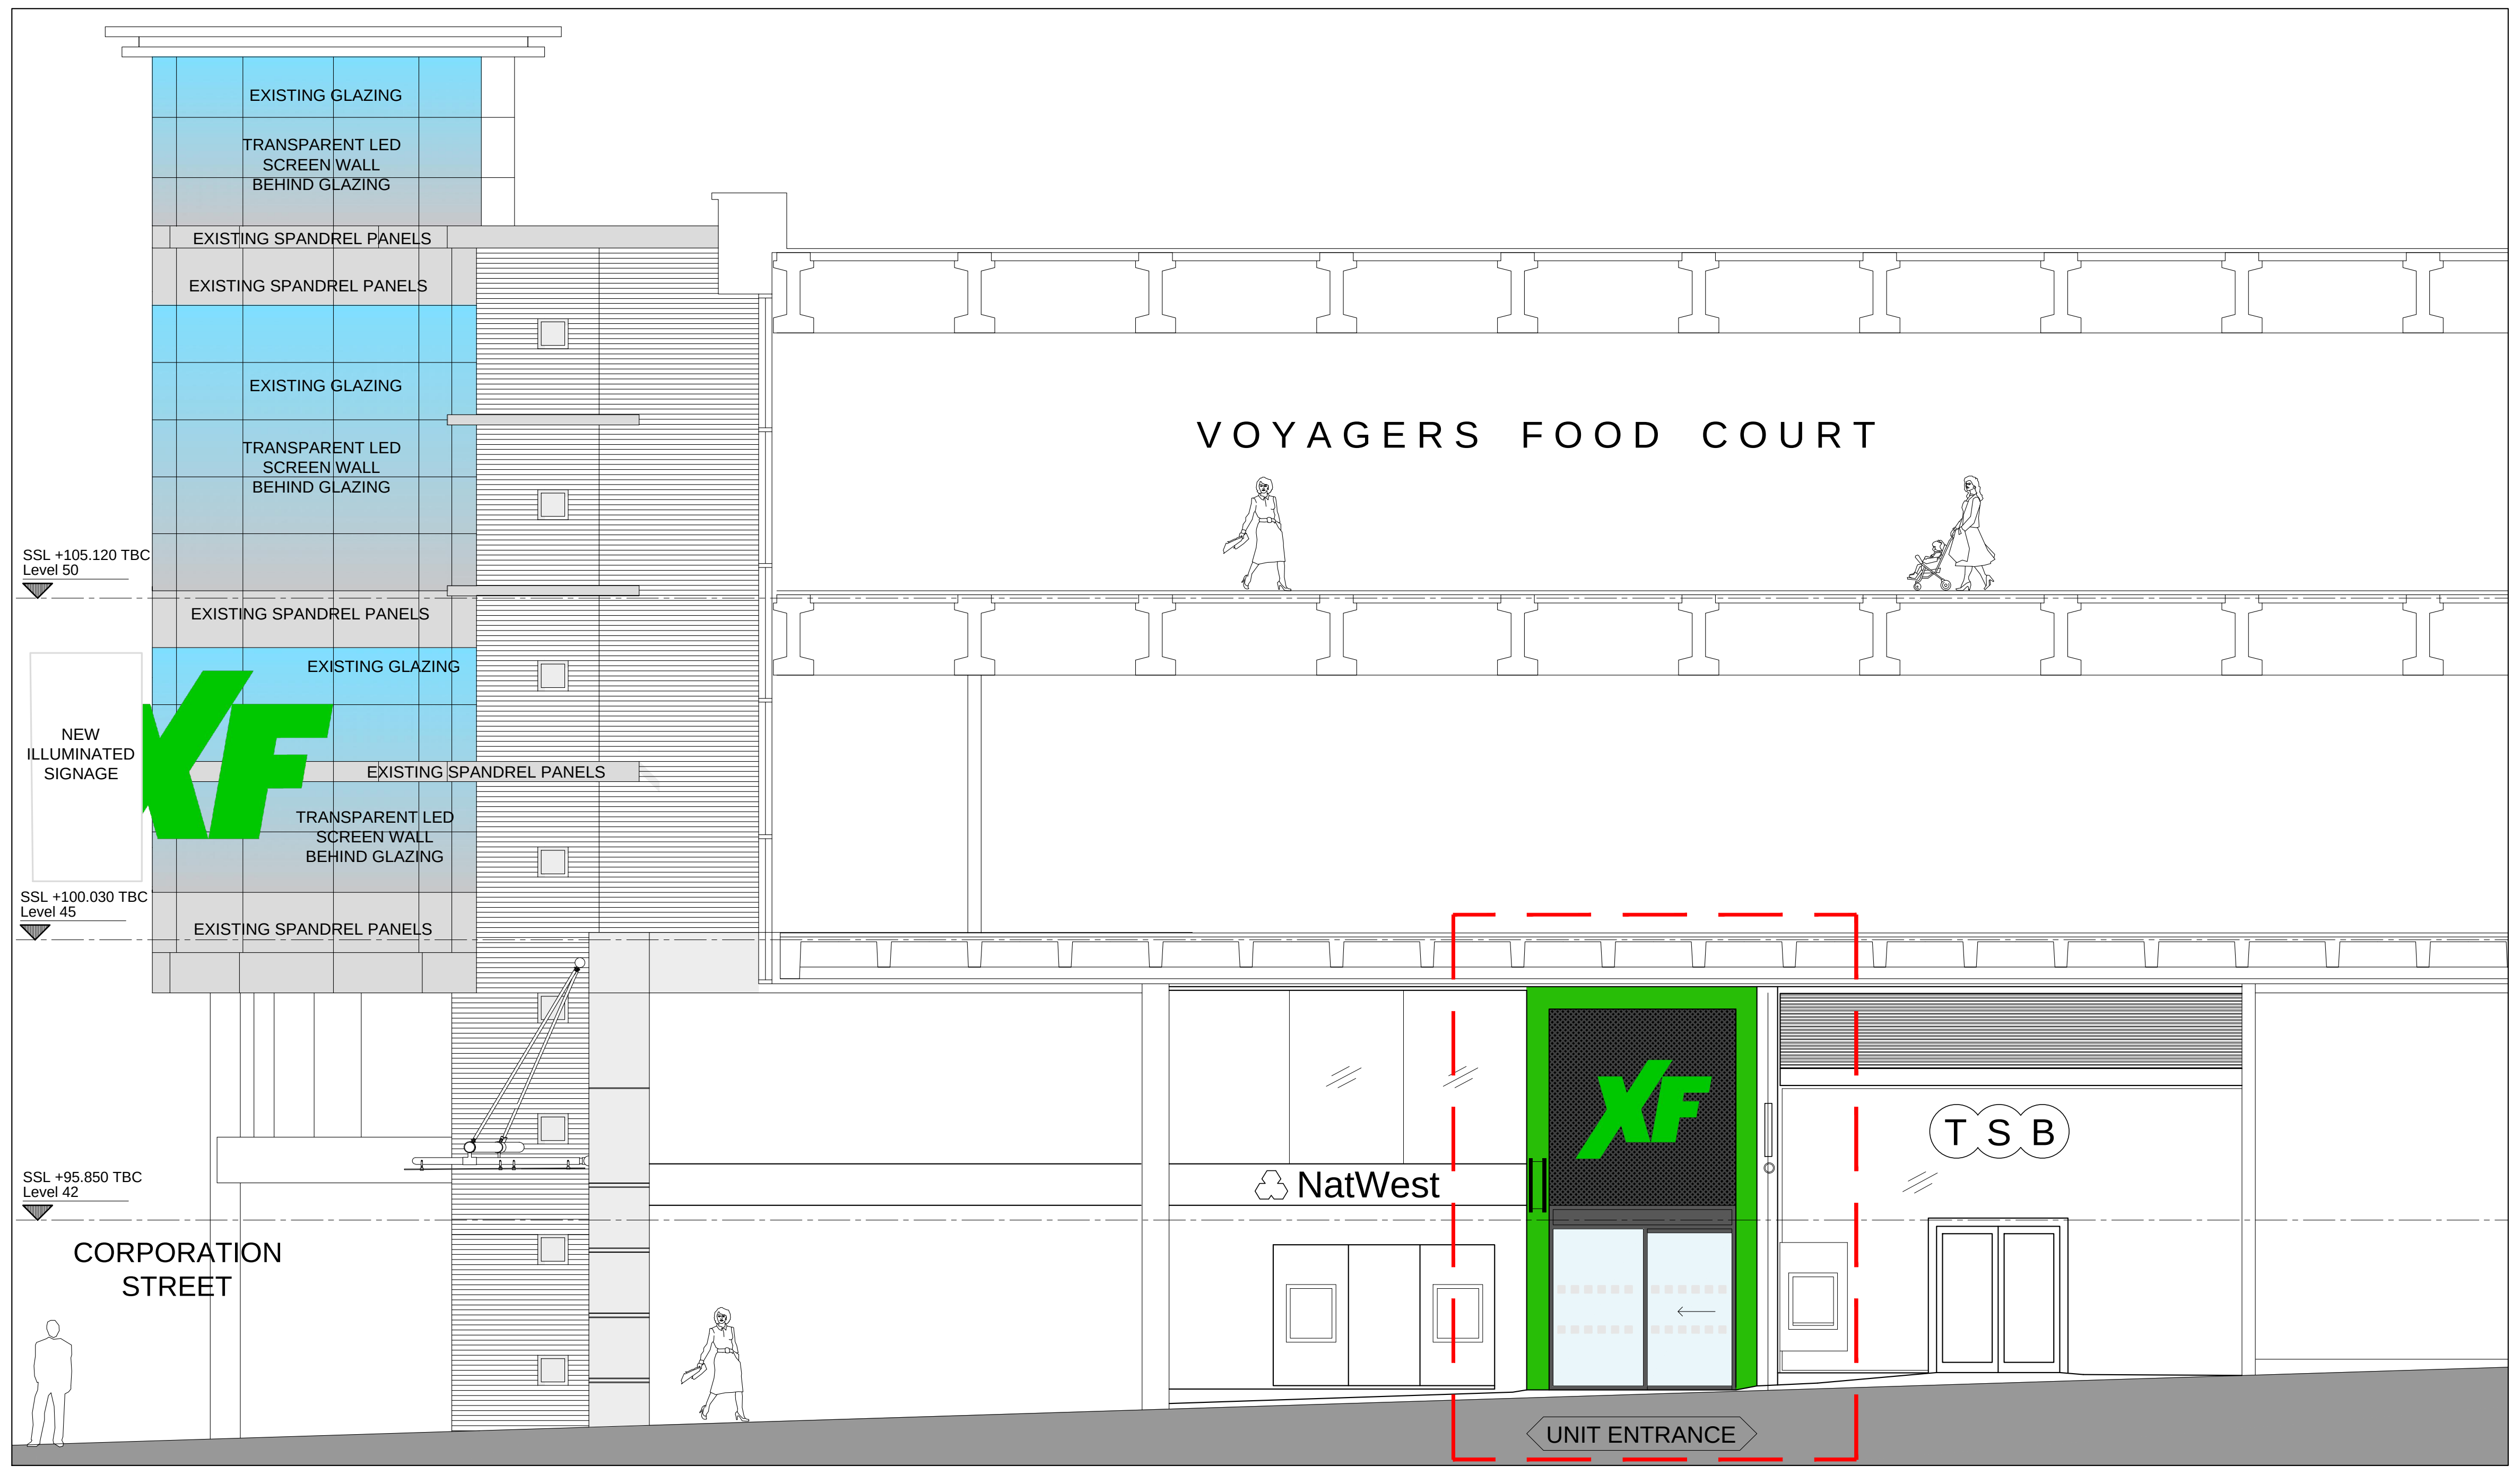

02 TYPICAL EXTERNAL ELEVATION AS PROPOSED - MARKET STREET

1:100

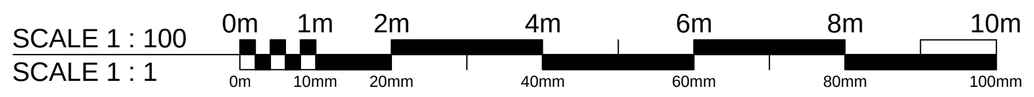

Dimensions to be verified on site.
Use figured dimensions only. Do not work from reduced scale drawings. Please refer to scale and sheet size as indicated.

This drawing is the property of INC Design Associates Ltd.

Copyright is reserved by them and the drawing is issued on the condition that it is not copied, reproduced, retained or disclosed to any unauthorised person without the prior consent in writing of INC Design Associates Ltd.

Rev.	Date	Revision	By	Checked
P00	22/09/25	Planning Issue	---	---

Consultant

inc Design
ASSOCIATES LTD
1 Dudley Court North, Waterfront East, Level Street, Brierley Hill, West Midlands, DY5 1XP
T: 01384 571330 E: info@incdesign.net W: www.incdesign.net

Client

XF

Project

XF - MANCHESTER
THE ARNDALE CENTRE

Drawing Title
Project Number 3089

EXTERNAL ENTRANCE \ FACADE
ELEVATIONS AS PROPOSED

Comp. File No.
p:\jobs\3050-3099\3089 - xf gym - manchester\paper files\08 - planning\xf-inc-ba-ez-dr-a-08101
Status
D4

Drawn by
SS
Checked by
SS

Scale @A1
1:100
Date
22:09:2025

File Identifier
XF-INC-BA-EZ-DR-A-08101
Revision
P00

Purpose of Issue
Workflow Status
PLANNING