


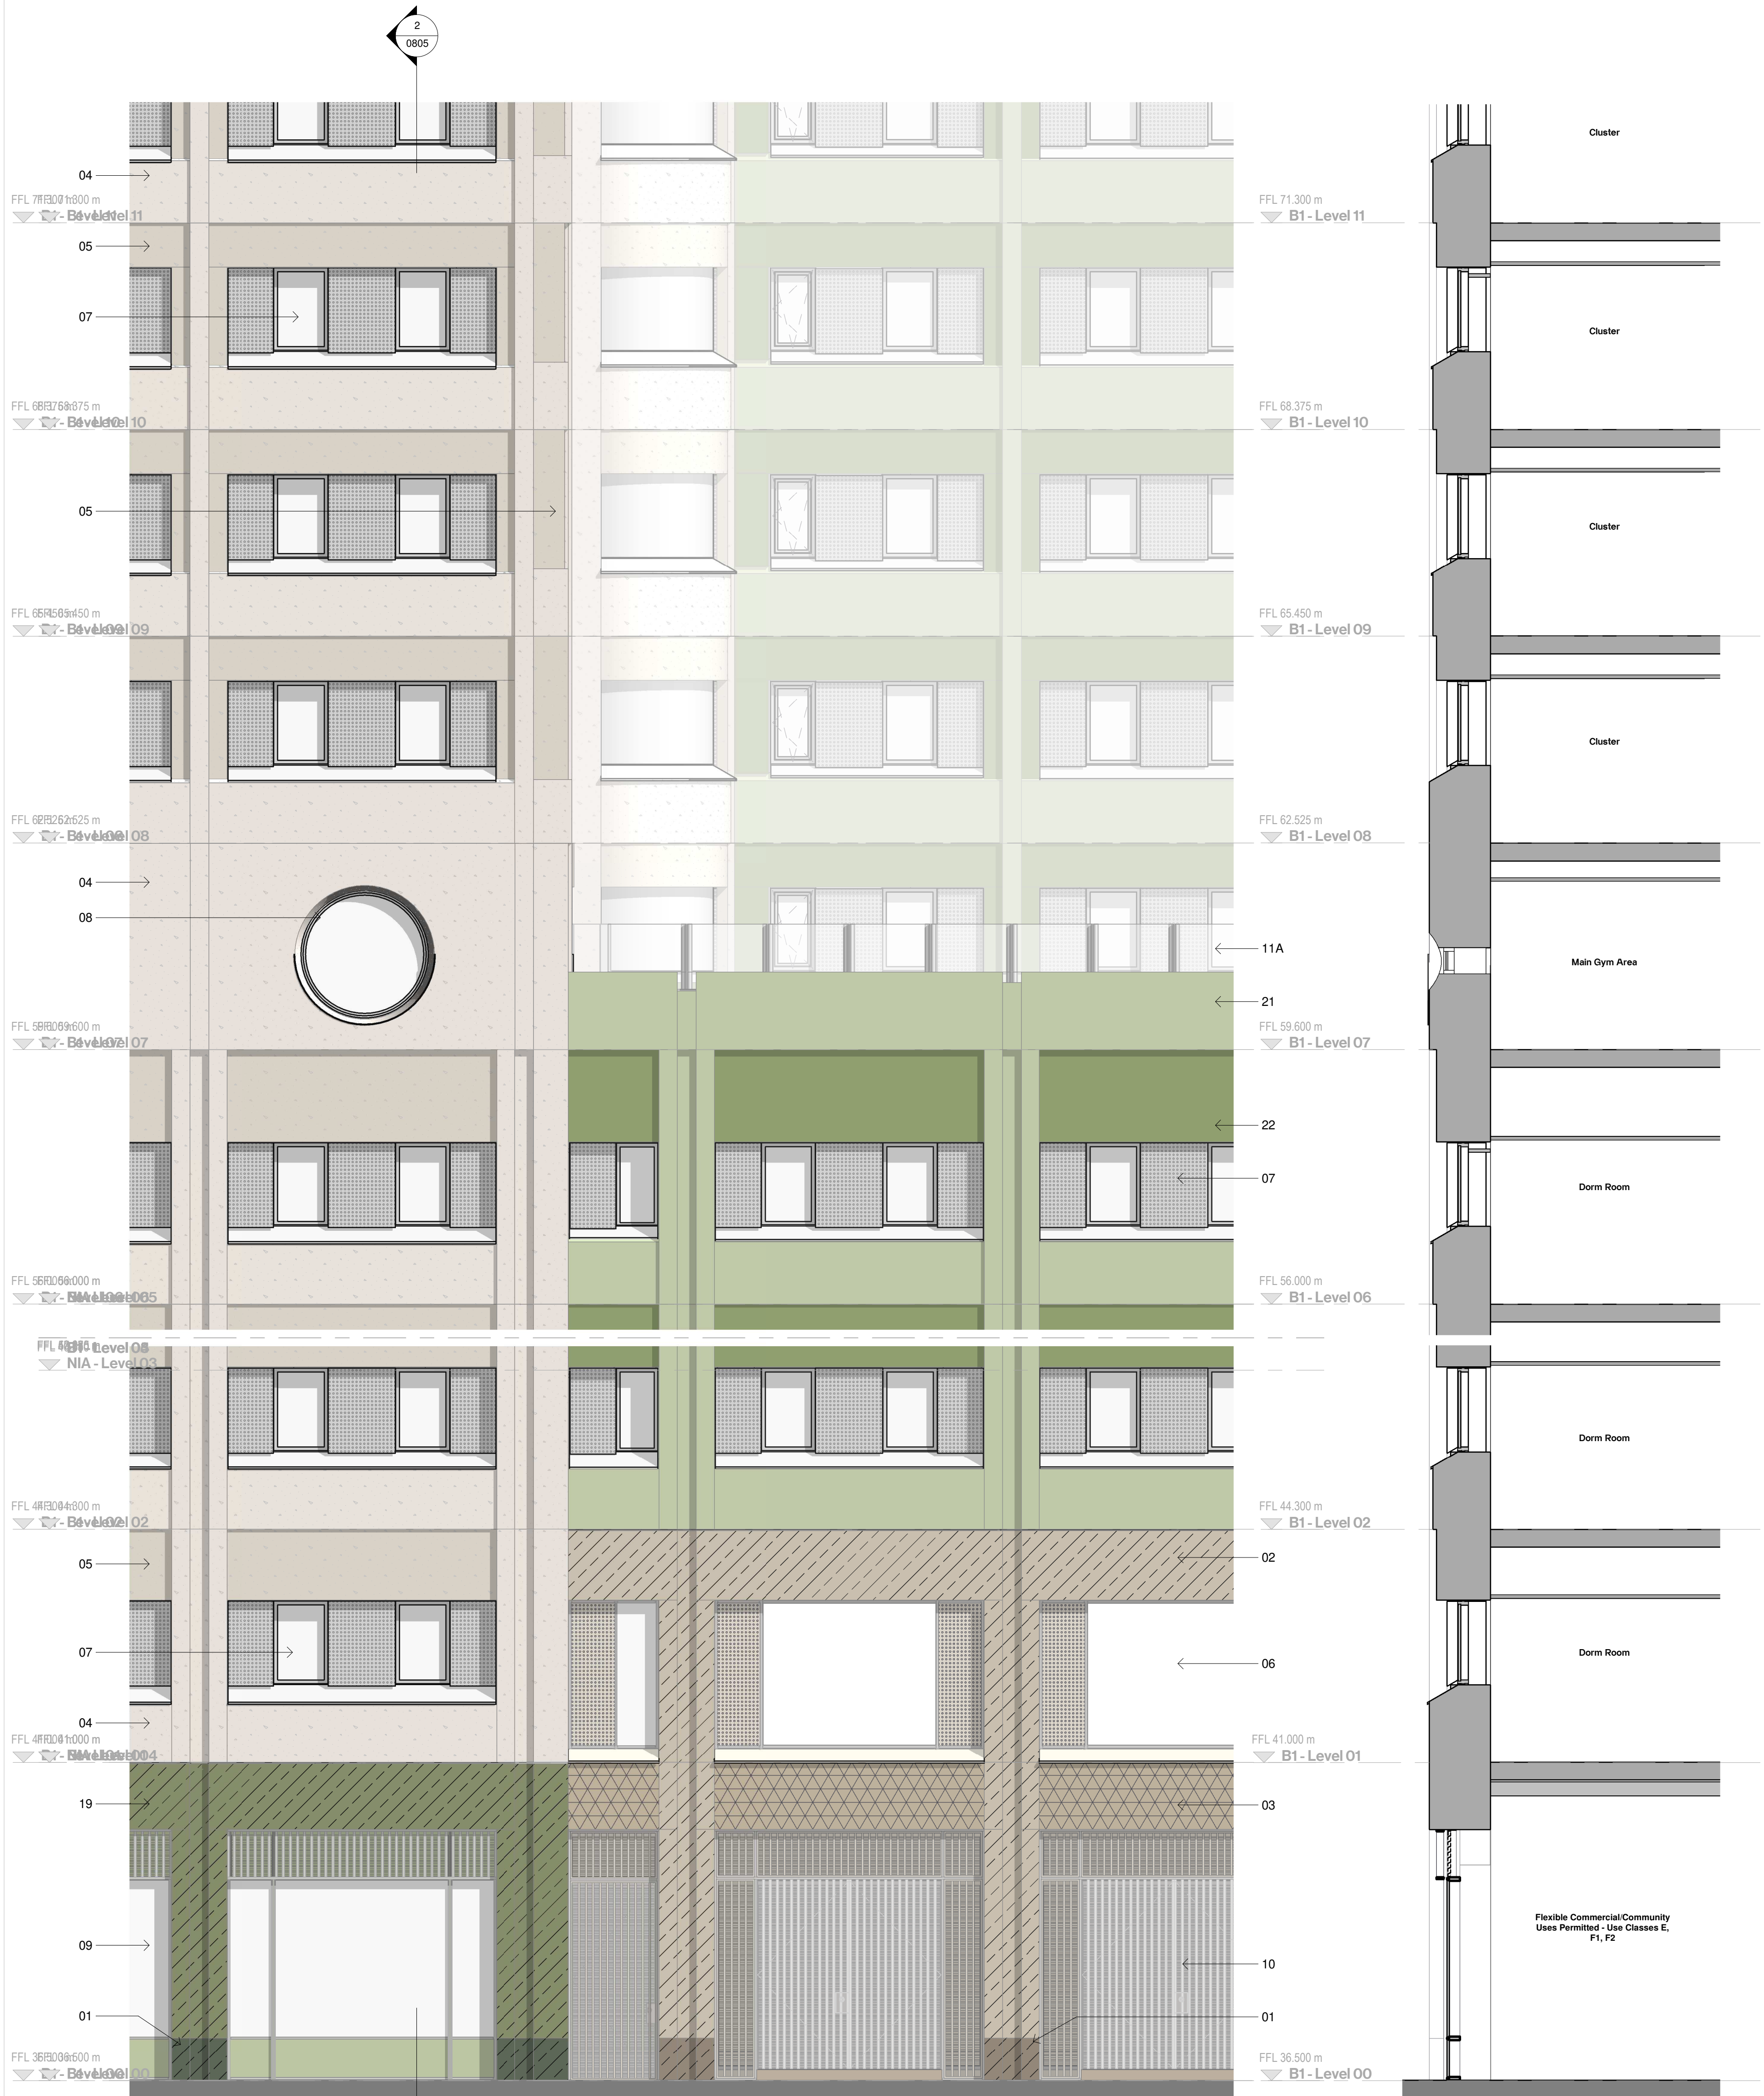


- Material Key**
- General**
- 01 - Precast concrete, grey, polished
 - 02 - Precast concrete, buff, polished
 - 03 - Precast concrete, buff, polished, patterned
 - 04 - Precast concrete, buff, acid etched
 - 04A - Precast concrete, buff, acid etched, patterned
 - 05 - Precast concrete, buff, exposed aggregate - retarder finish
 - 06 - Window - A
 - 06 - Window - B
 - 07 - Window - C
 - 08 - Window - D
 - 09 - Curtain walling
 - 10 - Louvre panels with integrated doorset (where indicated) - anodised aluminium to match colour of precast. Decorative vertical grille in front, anodised aluminium, colour to match host
 - 11 - Glazed panels with integrated doorset (where indicated). Anodised aluminium to walls at high level (as indicated)
 - 11A - Structural glass balustrade
 - 12 - Curved metal panel, silver anodised aluminium
 - 13 - Fluted anodised aluminium rainscreen cladding panels to core overruns, rooftop amenity & plant enclosures
 - 13A - Fluted perforated anodised aluminium rainscreen cladding panels
 - 14 - Expanded mesh cladding system, silver anodised aluminium
- Phase 01**
- 15 - Precast concrete, red, polished
 - 16 - Precast concrete, red, patterned
 - 17 - Precast concrete, red, acid etched
 - 18 - Precast concrete, red, exposed aggregate - retarder finish
- Phase 02**
- 19 - Precast concrete, green, polished
 - 20 - Precast concrete, green, patterned
 - 21 - Precast concrete, green, acid etched
 - 22 - Precast concrete, green, exposed aggregate - retarder finish

1 Bay Study - BZ - Cambridge St.

1 : 50

2 Bay Study Section - BZ - Cambridge St.

1 : 50

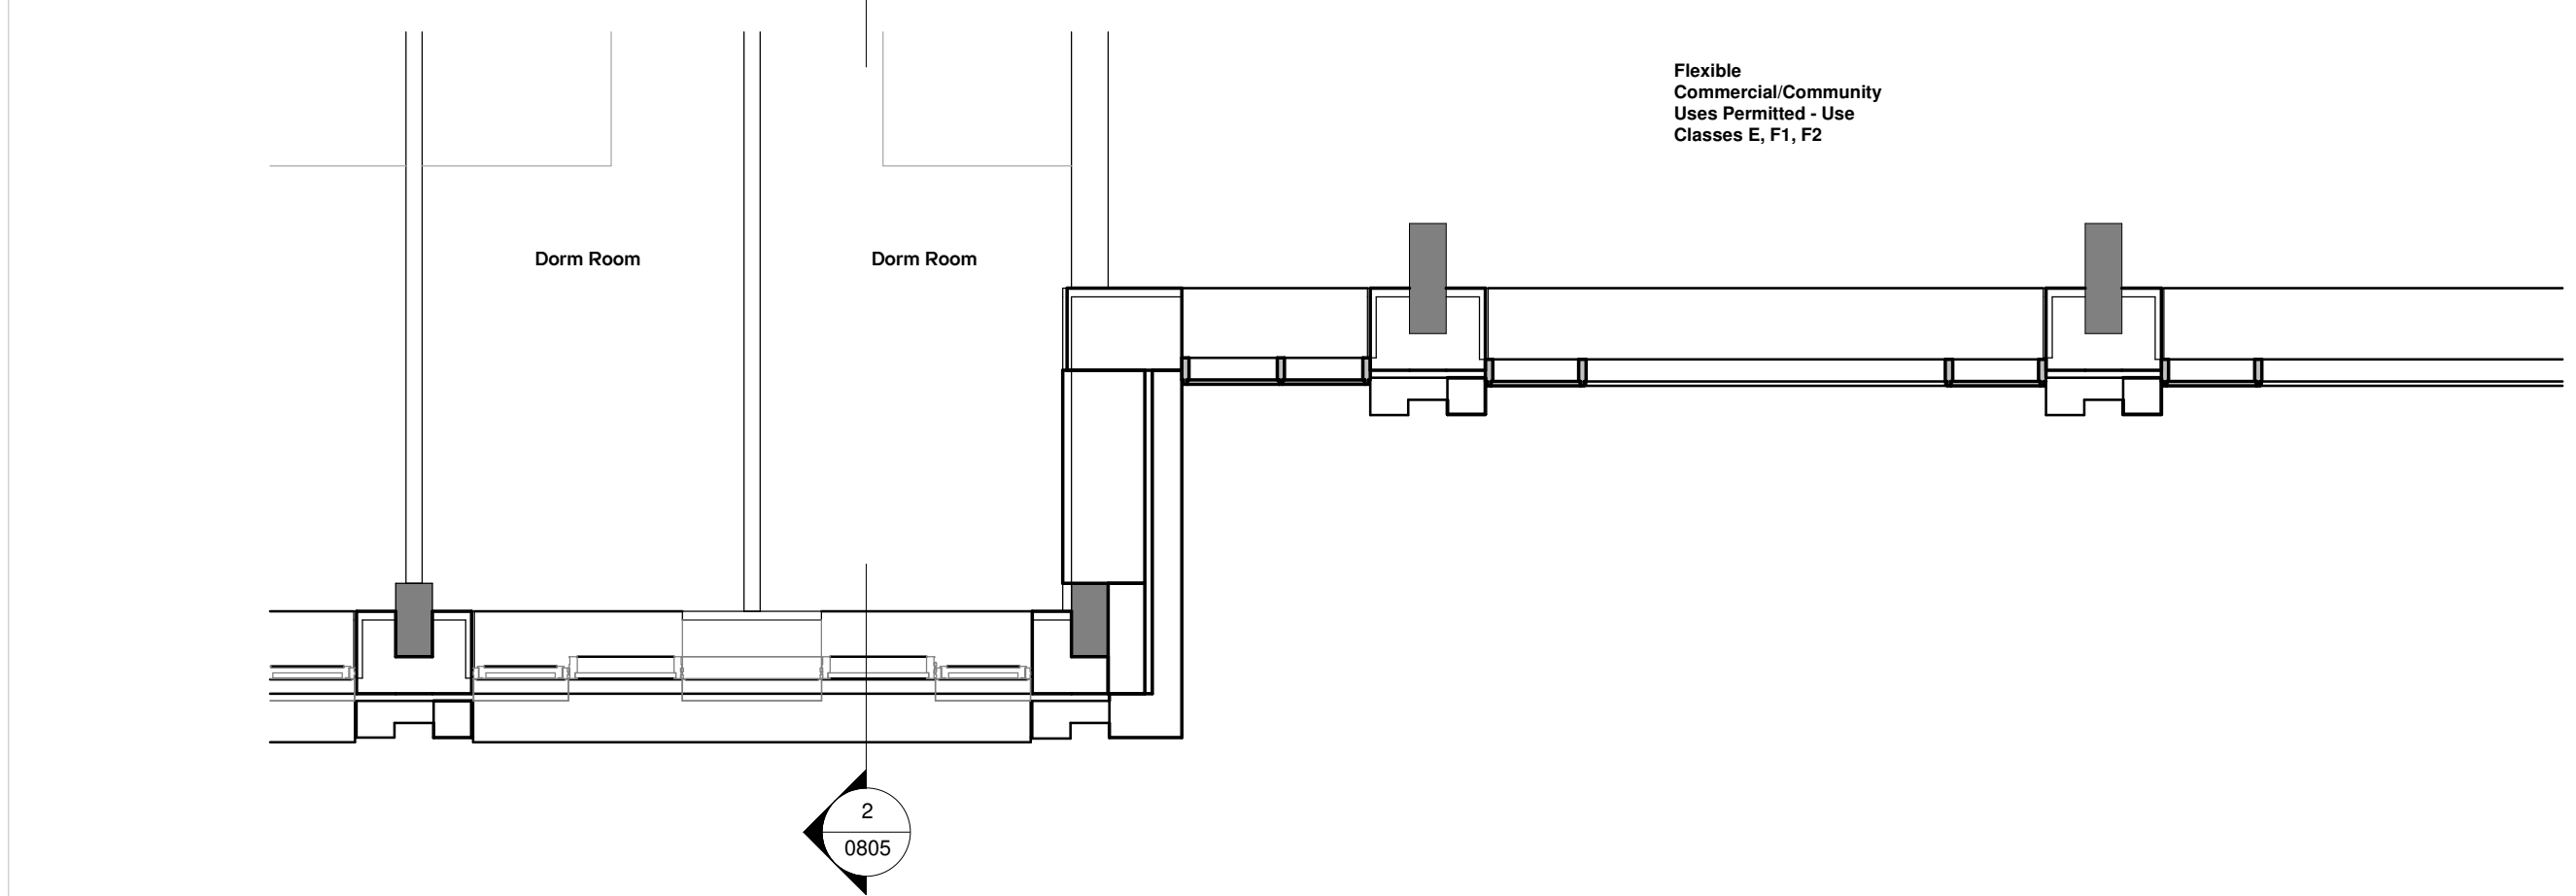

3 Bay Study Plan - BZ - Level 01

1 : 50