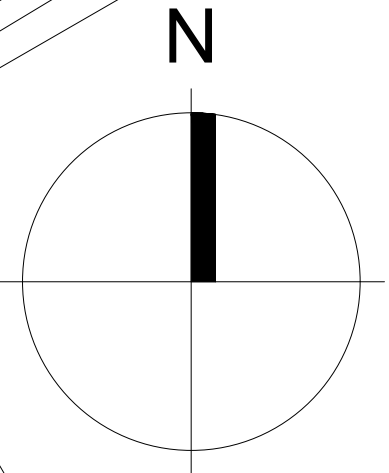
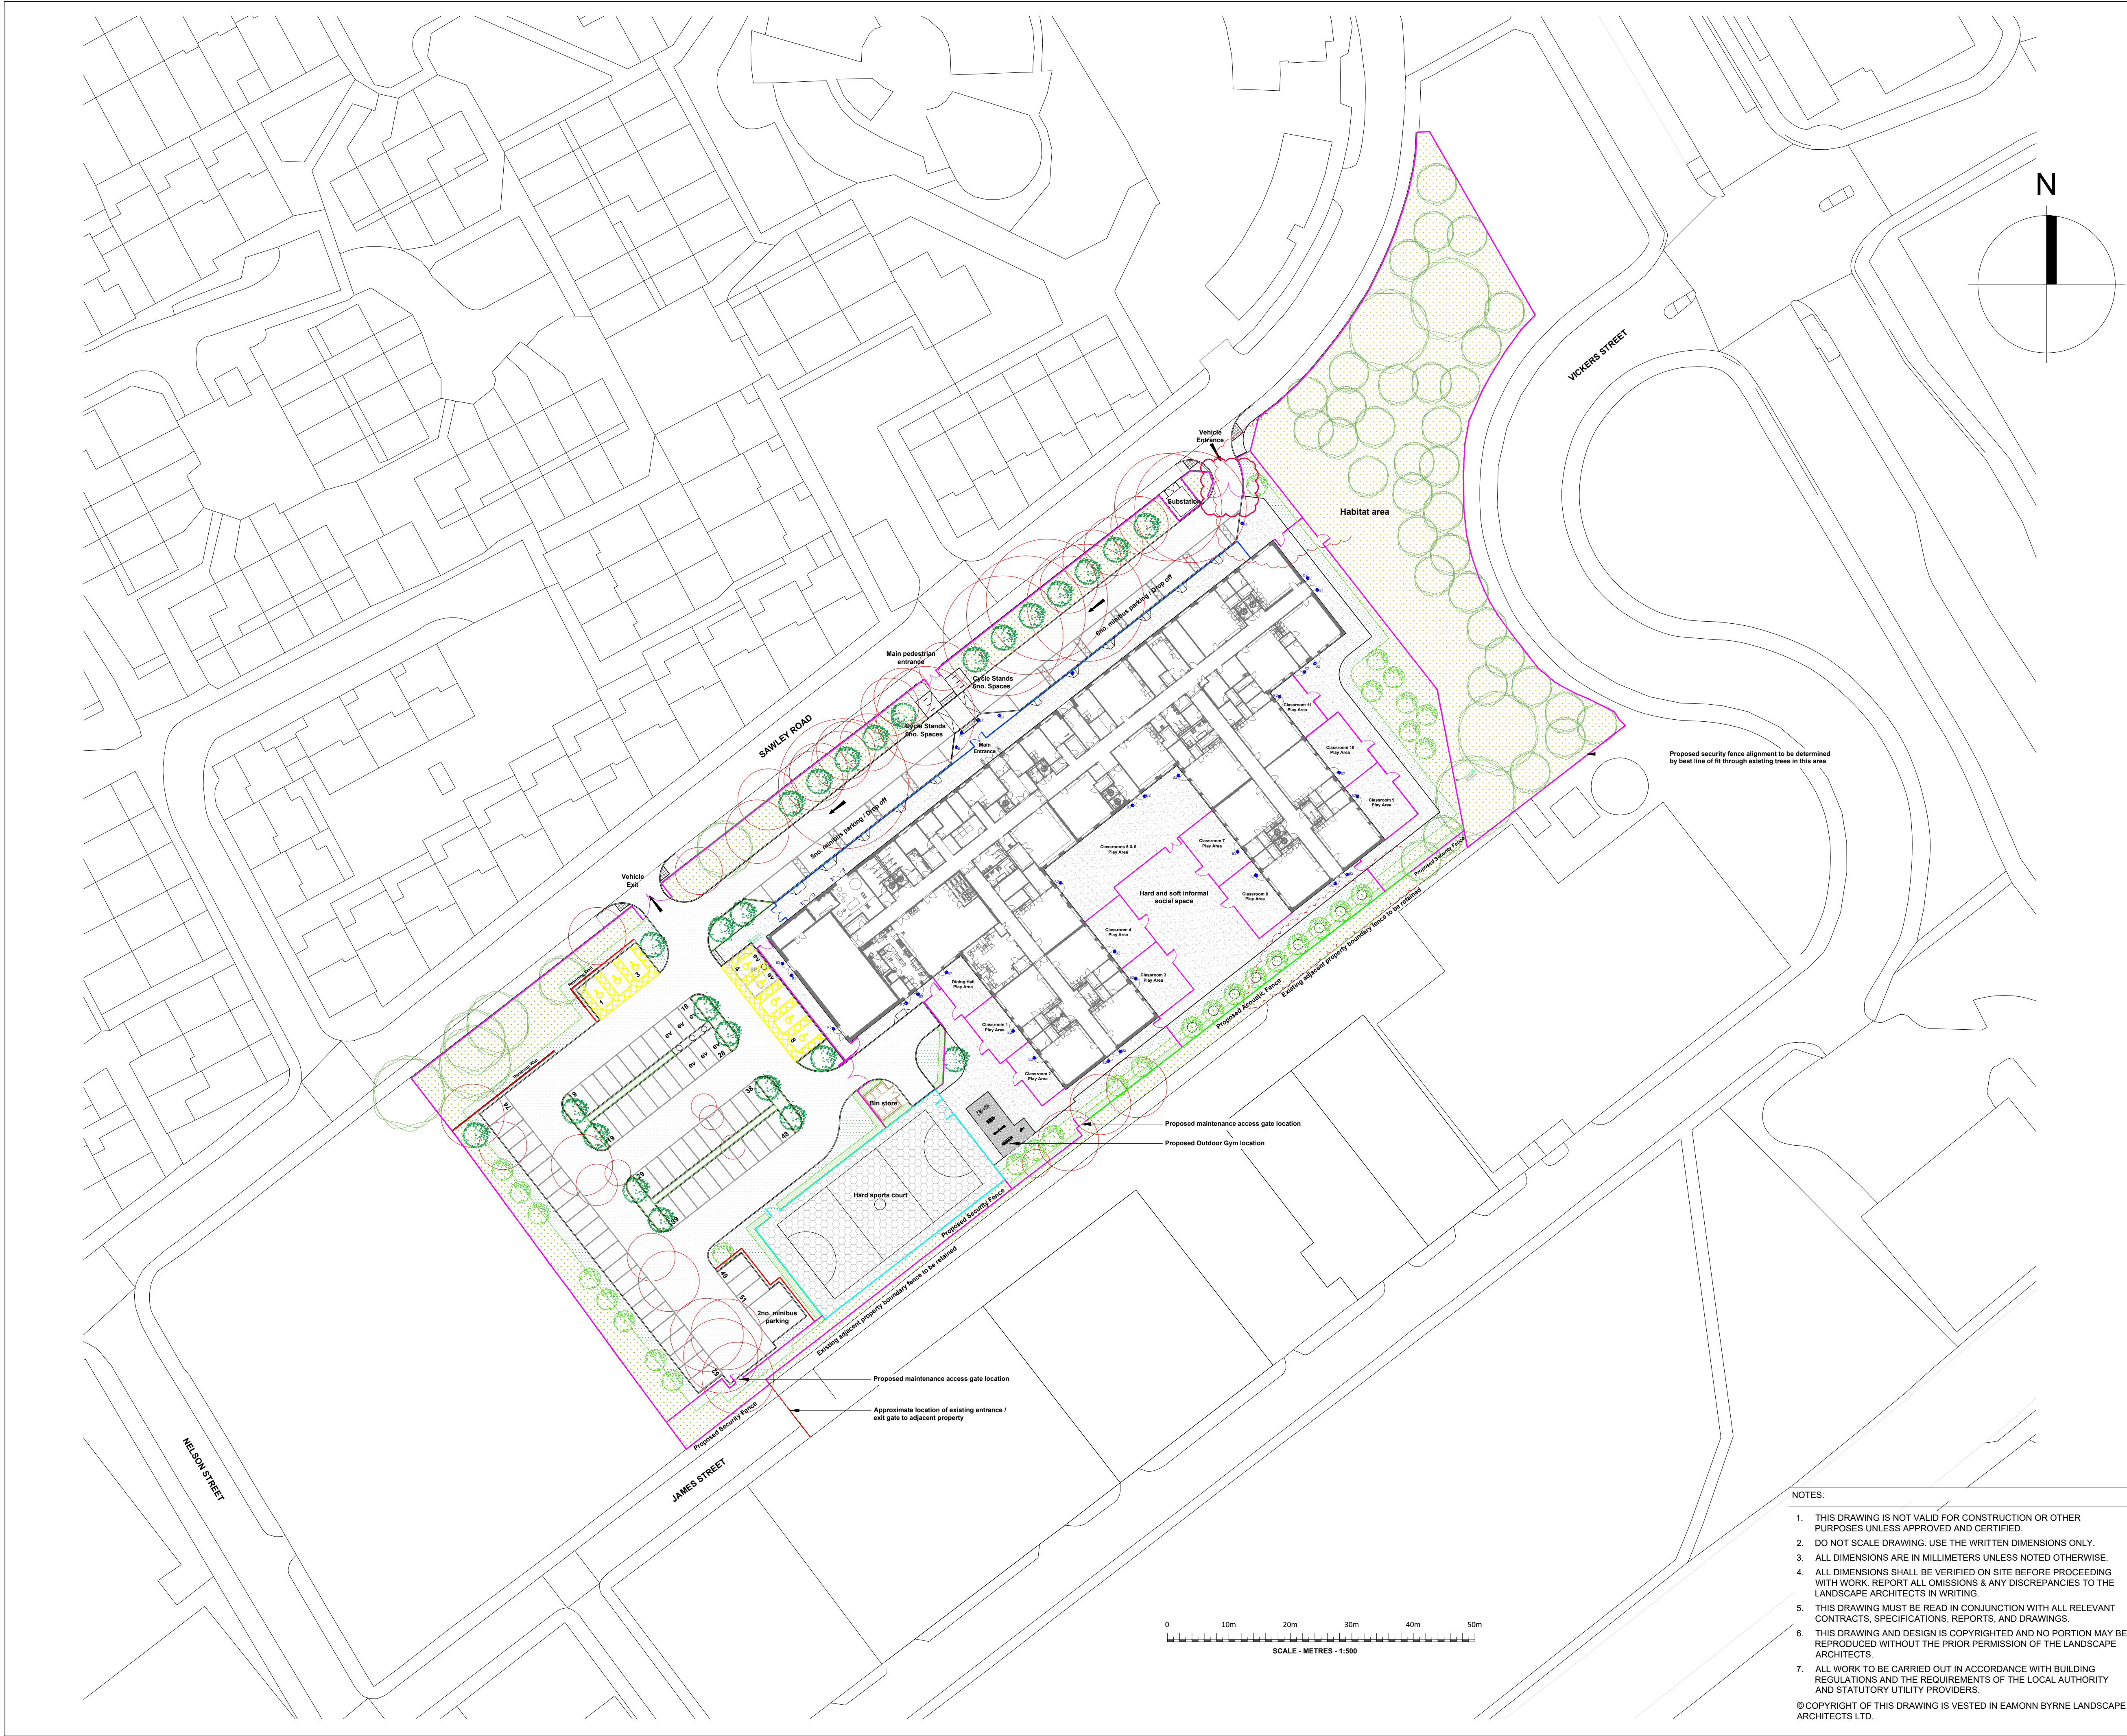


LEGEND

Surfaces

Pedestrian asphalt to footpaths and hard play area

 Vehicular asphalt to parking area, access roads and service yard**Boundaries****Soft Landscaping****Landscape Features**

C08	GATE G03 REPOSITIONED (NMA)	18.08.2025
C07	TREE OMITTED (NMA)	05.08.2025
C06	GATE G02 REDUCED WIDTH (NMA)	31.07.2025
C05	OUTDOOR GYM ADDED, FENCE & KERB UPDATES (NMA)	24.07.2025
C04	GATE, FENCE & KERB UPDATES (NMA)	25.06.2025
C03	NMA UPDATES	12.06.2025
C02	NMA UPDATES	29.05.2025
C01	RDD CHANGES	25.07.2024
P01	PLANNING CONDITION DISCHARGE	06.06.2024
REVISION:	DESCRIPTION:	DATE:

CONSULTANT: LANDSCAPE ARCHITECT

eamonn byrne
landscape architects

5-6 King's Court, York, YO1 7LD, UK
T +44 (0)1904 623 144 E mail@eb-la.com
www.eb-la.com

CLIENT:
KIER

PROJECT:
ORCHARD HOUSE SEND

UPRN: 000077240467

DRAWING TITLE:
LANDSCAPE LAYOUT

STATUS: CONSTRUCTION				
SCALE @ A1: 1:500	DATE: 25.04.2024	DRAWN: XW	CHECKED: EK	APPROVED: EB
PROJECT NO.: 24004	DRAWING NO.: VAR-EBL-XX-XX-DR-L-00001			REVISION: C08

- NOTES:
- THIS DRAWING IS NOT VALID FOR CONSTRUCTION OR OTHER PURPOSES UNLESS APPROVED AND CERTIFIED.
 - DO NOT SCALE DRAWING. USE THE WRITTEN DIMENSIONS ONLY.
 - ALL DIMENSIONS ARE IN MILLIMETERS UNLESS NOTED OTHERWISE.
 - ALL DIMENSIONS SHALL BE VERIFIED ON SITE BEFORE PROCEEDING WITH WORK. REPORT ALL OMISSIONS & ANY DISCREPANCIES TO THE LANDSCAPE ARCHITECTS IN WRITING.
 - THIS DRAWING MUST BE READ IN CONJUNCTION WITH ALL RELEVANT CONTRACTS, SPECIFICATIONS, REPORTS, AND DRAWINGS.
 - THIS DRAWING AND DESIGN IS COPYRIGHTED AND NO PORTION MAY BE REPRODUCED WITHOUT THE PRIOR PERMISSION OF THE LANDSCAPE ARCHITECTS.
 - ALL WORK TO BE CARRIED OUT IN ACCORDANCE WITH BUILDING REGULATIONS AND THE REQUIREMENTS OF THE LOCAL AUTHORITY AND STATUTORY UTILITY PROVIDERS.
- © COPYRIGHT OF THIS DRAWING IS VESTED IN EAMONN BYRNE LANDSCAPE ARCHITECTS LTD.