

This document and its contents are the property of the Purchaser/Employer and Crookes Walker Consulting. They may not be copied or reproduced in any way, in part or whole, without prior written approval of both parties. Violations will result in legal action. This drawing shall be read in conjunction with the CWC Mechanical and / or Electrical Specification(s). DO NOT SCALE FROM THIS DRAWING

DESIGNERS RISK ASSESSMENT


REFER TO DESIGNERS RISK ASSESSMENT SCHEDULE

DRAWING BACKGROUND(S):

ARCHITECTS: CKB-JR-002-F

NOTES:

1. FINAL FIX AND CONNECTION OF KITCHEN EQUIPMENT BY KITCHEN SPECIALIST
2. THIS DRAWING SHALL BE READ IN CONJUNCTION WITH THE PROJECT SPECIFICATION AND EQUIPMENT SCHEDULES.
3. FINAL POSITIONING OF ALL EQUIPMENT SHALL BE PROVIDED BY THE CONTRACTOR AS PART OF THE INSTALLATION DRAWINGS SUBMISSION.

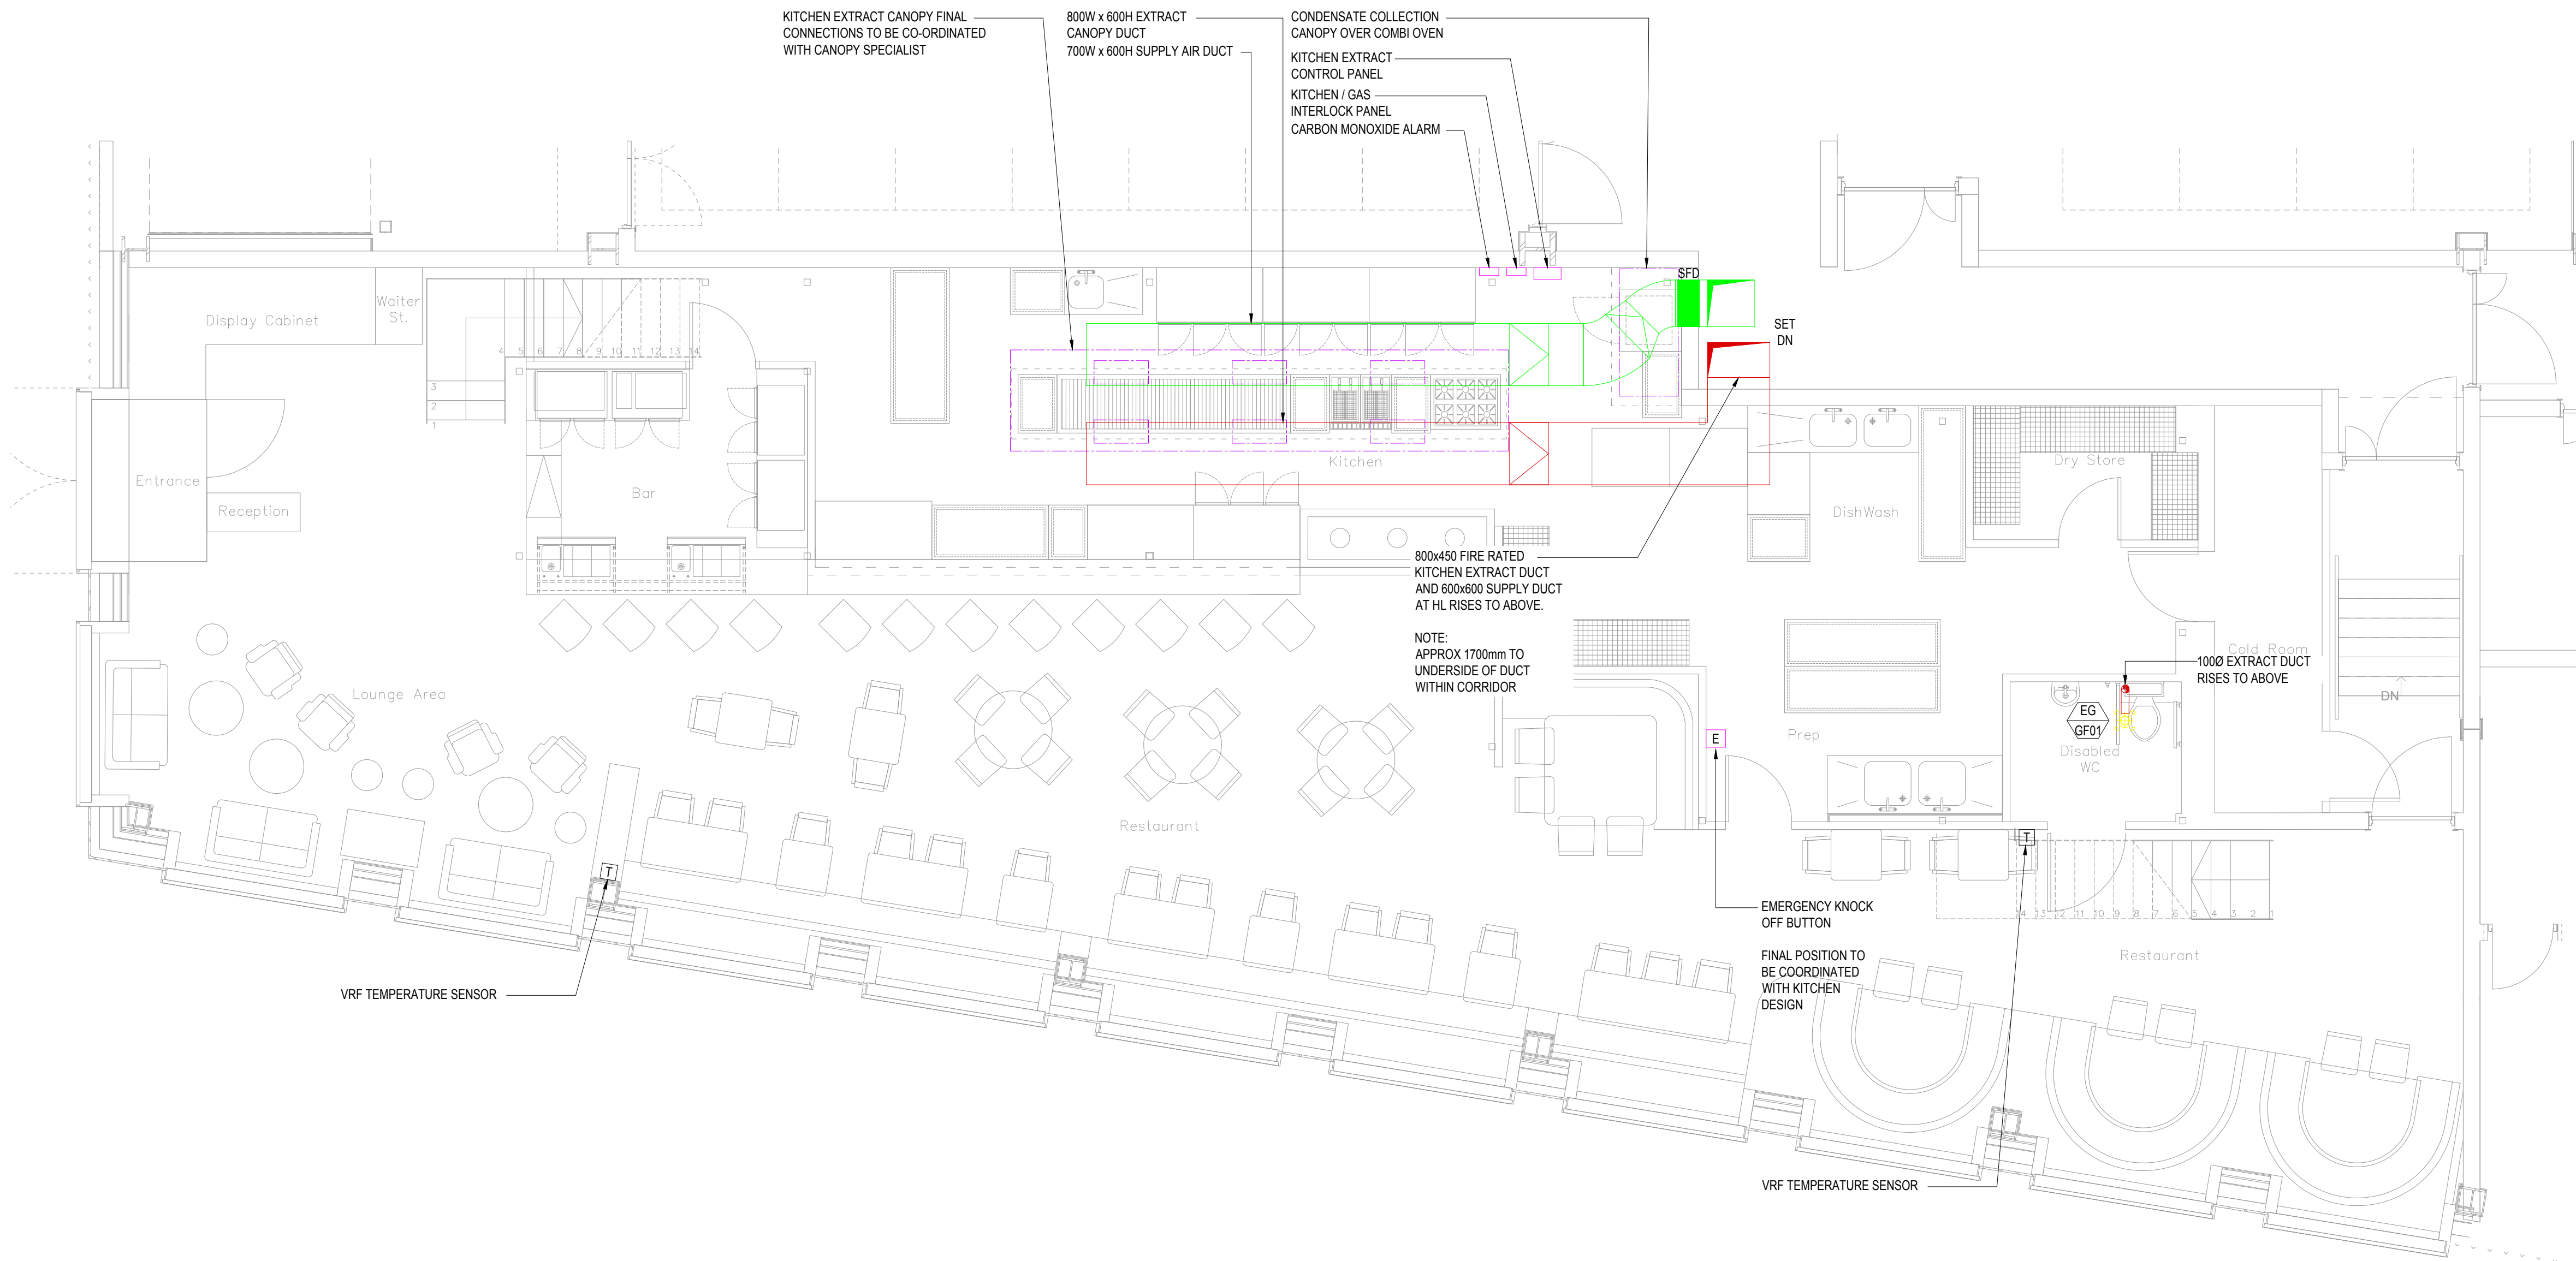

T3	08.10.18	UPDATED TO REFLECT NEW LAYOUT & KITCHEN VENT. REQUIREMENTS	SM	SW
T2	06.09.18	ALTERNATIVE DUCT ROUTE SHOWN	SM	SW
T1	24.04.18	TENDER ISSUE	TH	SW
Rev	Date	Description	Eng	Chk



crookes walker consulting

Alberton House, 30 St Mary's Parsonage
Manchester M3 2WJ
Tel: 0161 834 9999

The Plaza, Old Hall Street,
Liverpool L3 9QJ
Tel: 0151 600 5409

E-mail: admin@cwcon.co.uk
Website: www.cwcon.co.uk

Client

RIBEYE
STEAKHOUSE

Project

FIRST STREET
BUILDING 8
UNIT 1A

Drawing Title

GROUND FLOOR
VENTILATION & AC

Status

TENDER

Project No.
1663

Drawn
TH

Scale / Paper Size
1:50 @ A1

Drawing No.
1663-GF-5701

Rev
T3