


DEMISE AREA'S

AREA 1 = 000.0 Sq Mts
= 000.0 Sq ft

0m 1m 2m 3m 4m

1:50

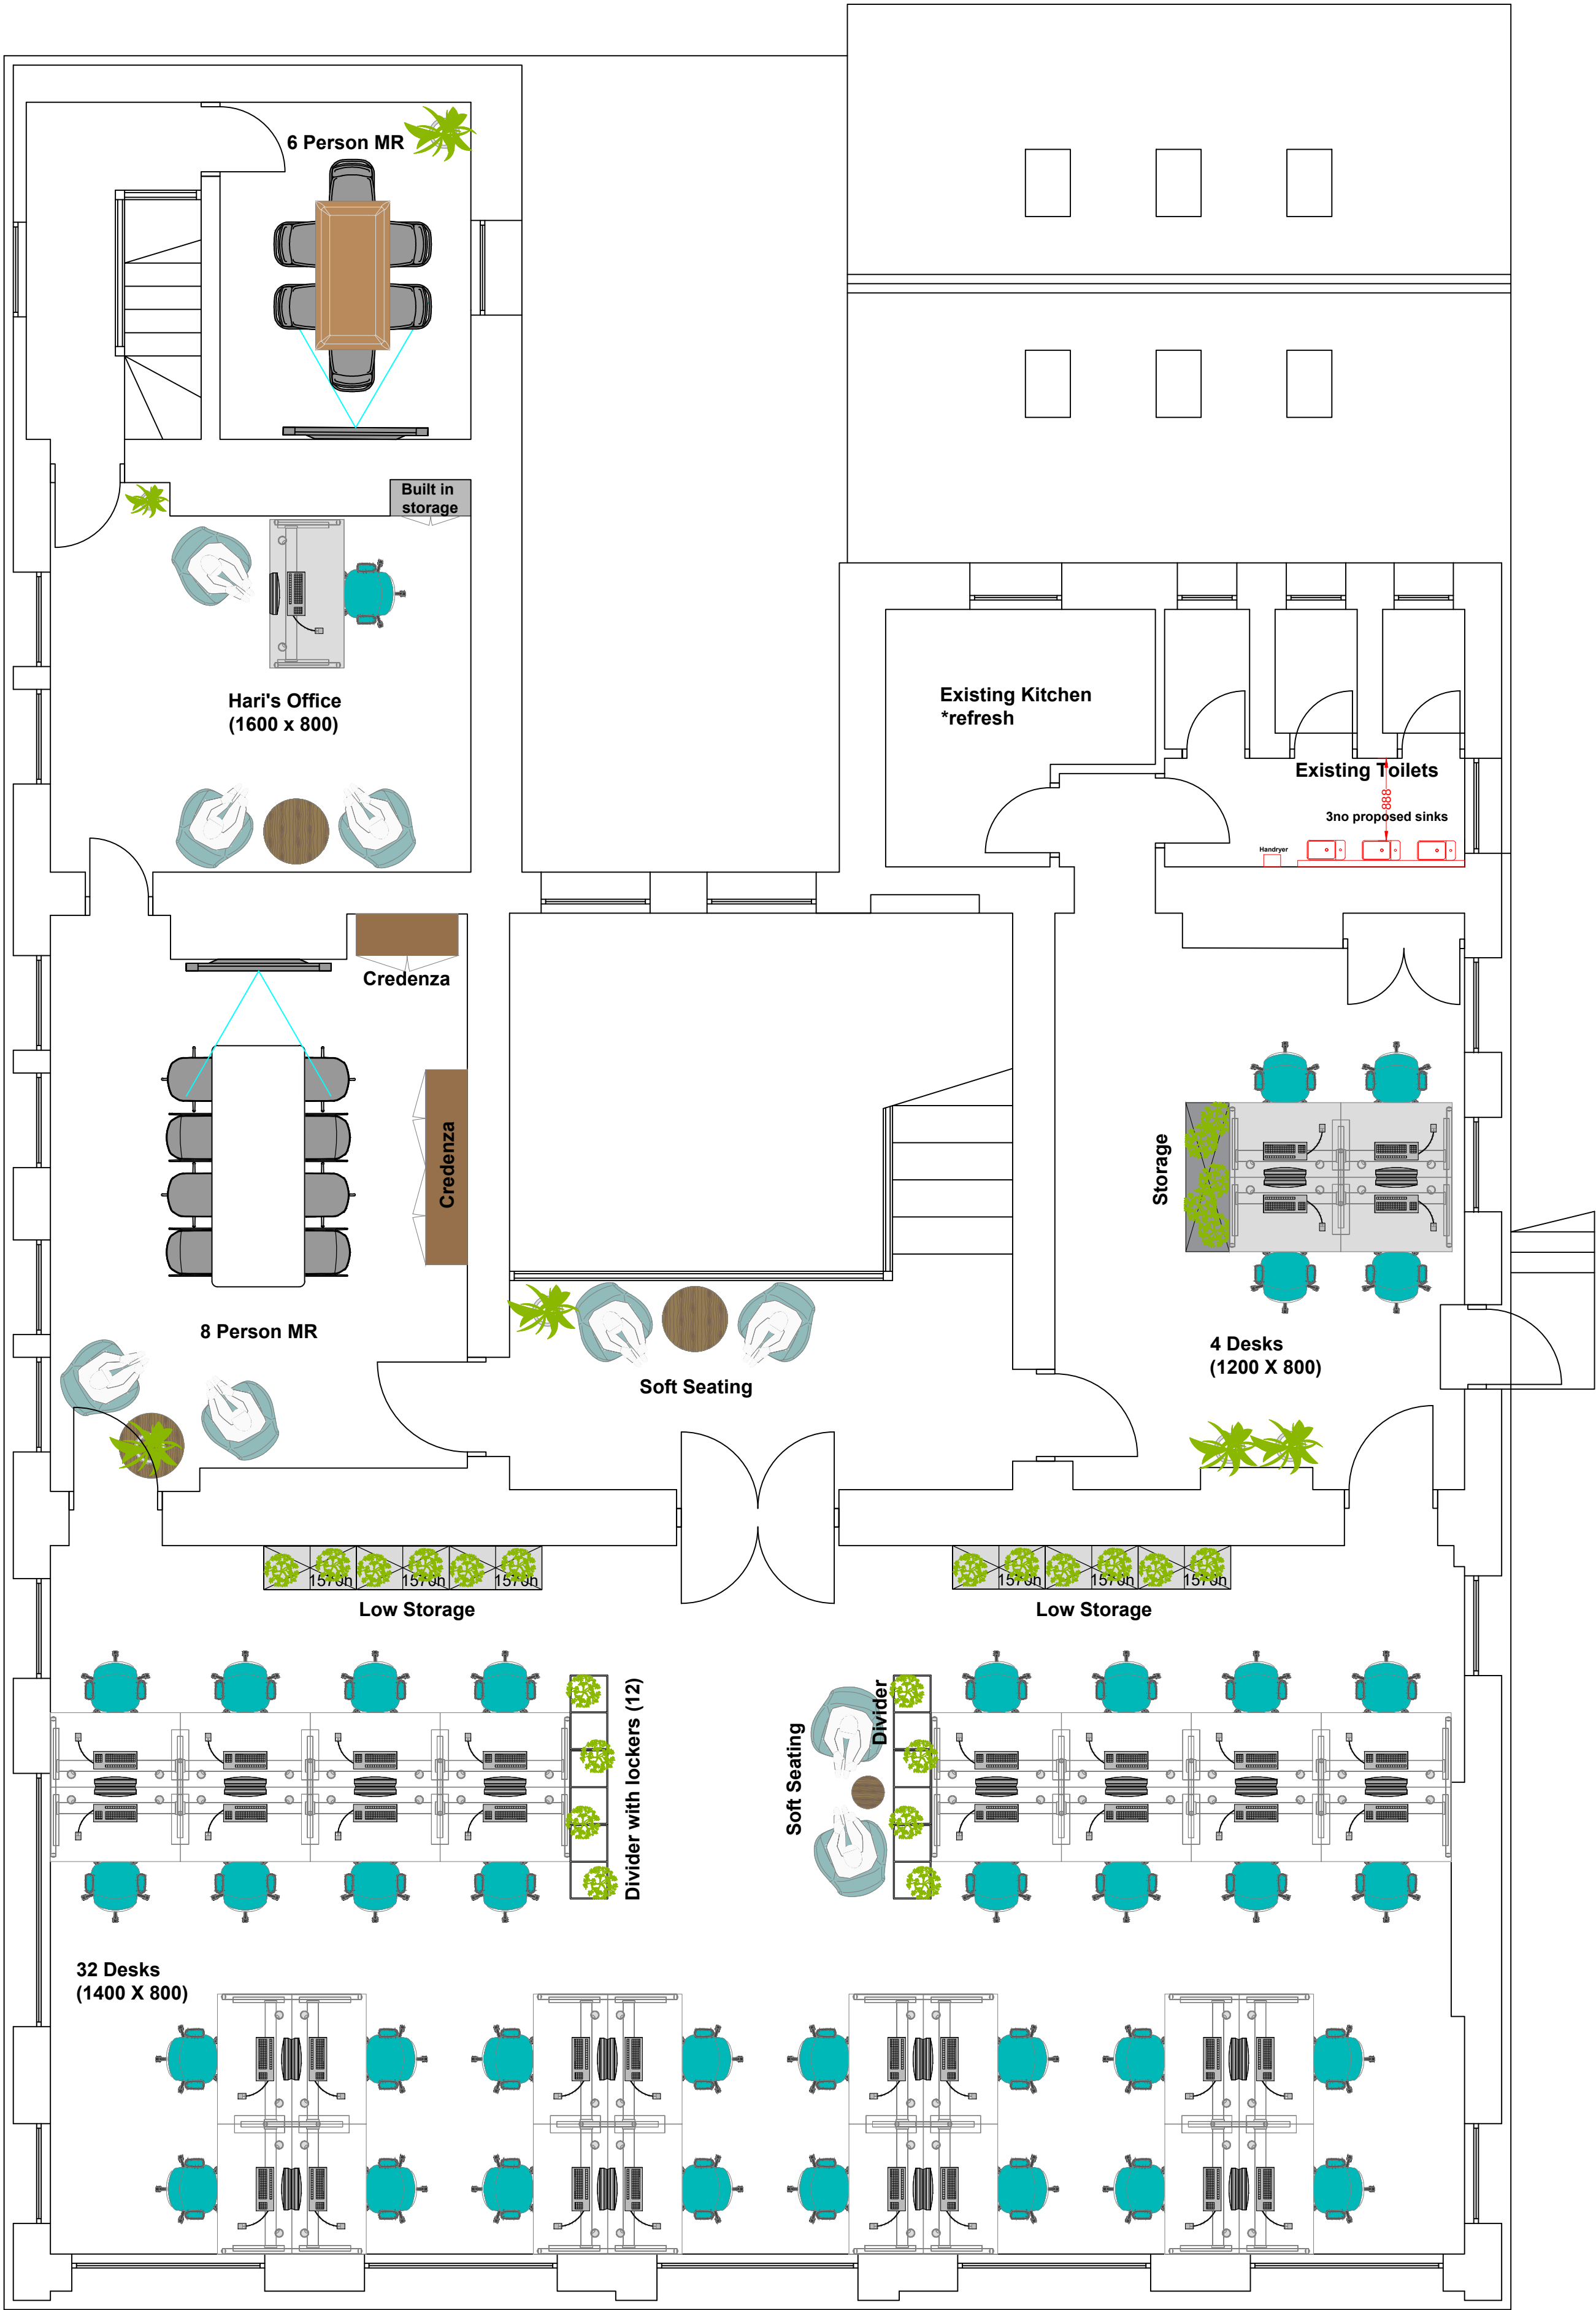

ACCOMMODATION SCHEDULE

Desking Areas
32no desks (1400 x 800)
4no desks (1200 x 800)
1no desk (1600 x 800)
37no total desks

Collaboration
2no soft seating

Meeting Rooms
6no person mr
8no person mr

Storage
6no low storage
1no end of desk storage
2no credenzas
1no built in storage
1no divider with storage
1no divider with 12no lockers

Other
Existing kitchen
Existing toilets with 3no addtional sinks

Making Good
Existing walls and ceilings are to be identified and made good prior to decoration

PROPOSED FIRST FLR G.A.

CHECKED		Date	-	By	-						
A	11/09/25	NOTE: UPDATES TO TOILET SINKS.									
	11/09/25										
THIS DRAWING IS THE COPYRIGHT OF CLAREMONT GROUP INTERIORS LTD. AND MAY NOT BE REPRODUCED IN ANY FORM WITHOUT PRIOR WRITTEN CONSENT. DO NOT SCALE FROM THIS DRAWING. ALL DIMENSIONS ARE TO BE CHECKED ON SITE. ALL DIMENSIONS ARE SHOWN IN MILLIMETERS (SCALING BY LOCAL AUTHORITIES IS PERMITTED).  CLIENT PABLA & PABLA PROJECT TITLE & SITE ADDRESS LAPWING LANE WEST DIDSBUURY MANCHESTER M20 2NR DRAWING TITLE PROPOSED FIRST FLOOR GENERAL ARRANGEMENT DRAWING NO. A-PAB-GF-101 PROJECT NO. E015380 REVISION A LEAD DESIGNER LB LEAD TECHNICIAN SW DATE 29.08.25 SCALE 1:50 PAPER SIZE A1 <tr><td colspan="6">DRAWING STATUS STAGE 3</td></tr>						DRAWING STATUS STAGE 3					
						DRAWING STATUS STAGE 3					