
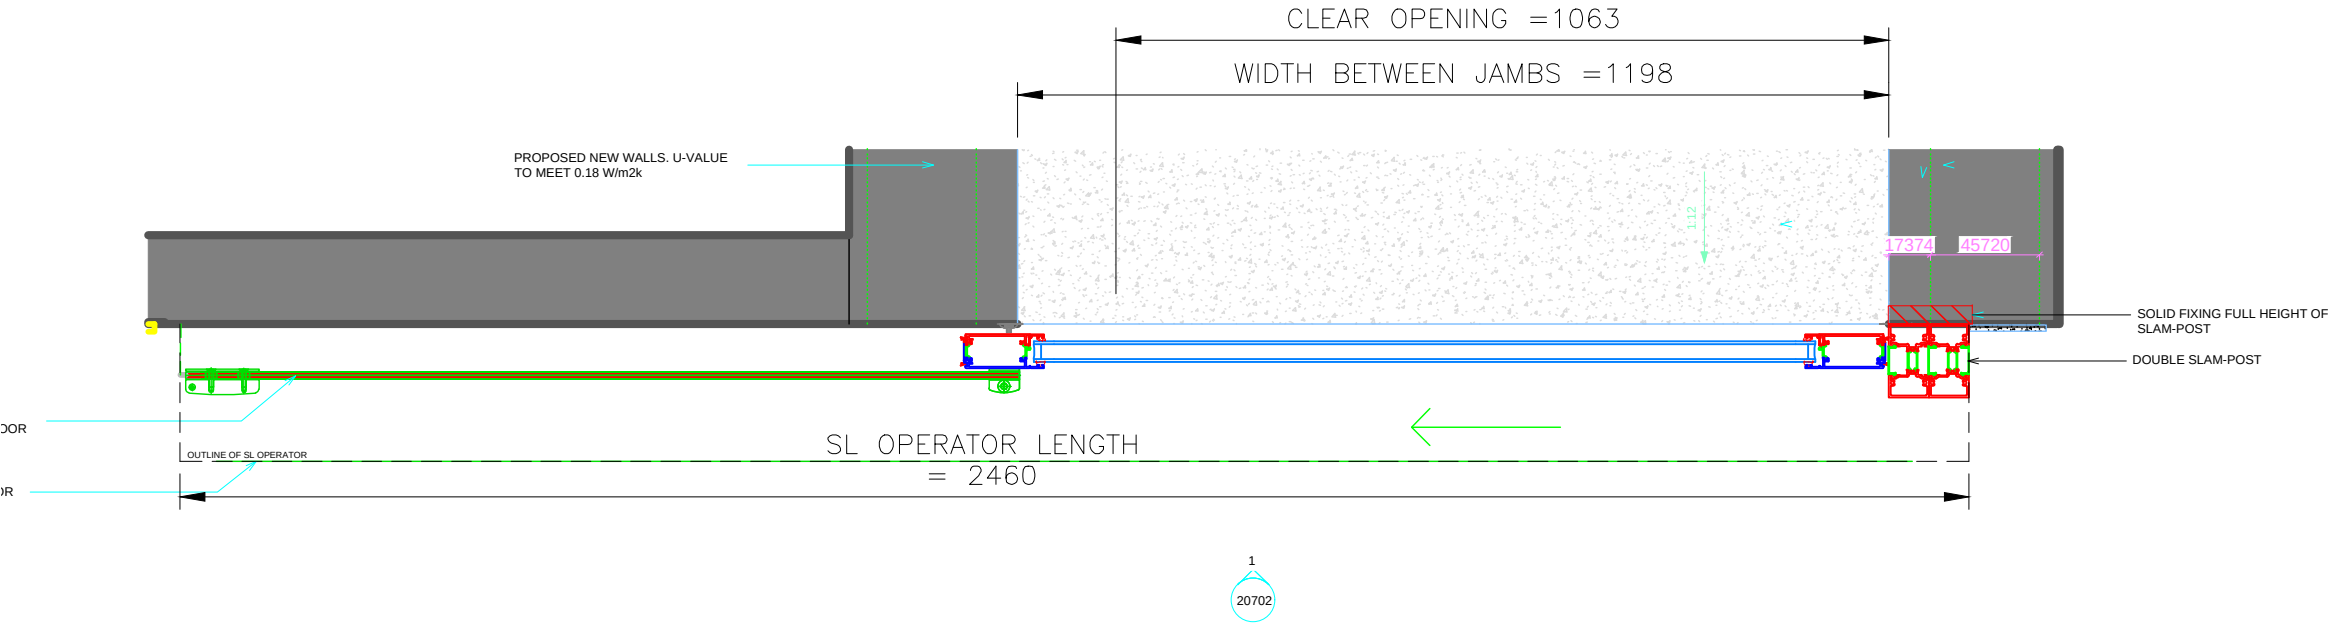



*NOTE
ALL MAXIMUM SIZES AND WEIGHTS DENOTED HERE ARE TO BE USED AS A GUIDELINE ONLY
AND WILL BE SUBJECT TO THE SPECIFIC REQUIREMENTS OF EACH INDIVIDUAL PROJECT
ACTUAL PARAMETERS WILL NEED TO BE AGREED BY GEZE UK

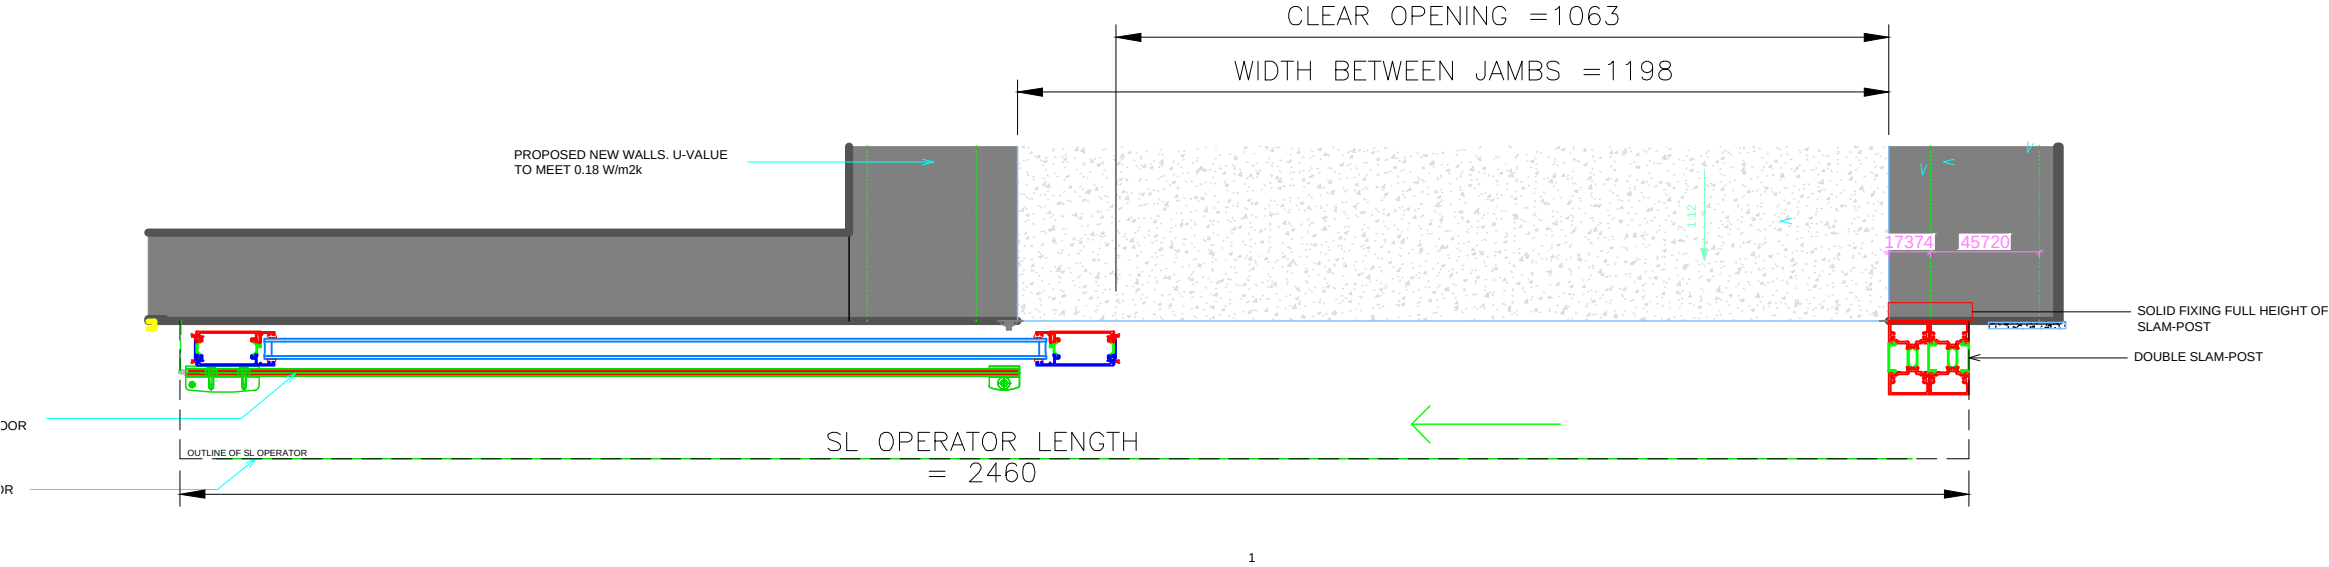

This drawing shows the actual stage of product development at the date indicated.
No claims or damages in any form can be made against GEZE as a result of the interpretation
of this drawing. This drawing remains the property of GEZE and is made available to third
parties only for the duration of contractual obligations. All rights connected with this drawing
remain in possession of GEZE. This drawing may not be copied or handed over to third parties
without the express consent of GEZE.

PROJECT SPECIFIC DETAILS	
PROJECT :	SF 50207 SUNLIGHT HOUSE
FINISH :	RAL TBA
GLASS :	DG UNITS 4MM CLR LOW E/ 4MM TGH
LOCKING :	MOTOR LOCKING
CONTROLS :	GEZE LED Display Programme Switch
ACTIVATION :	GC 363 SF Combined Activation
SAFETY :	Patch pocket Screens, battery back up

Revision	Drawn	Date	Reason for Change

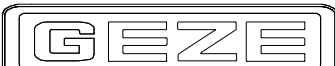Drawing No. SF 50207-004					
Title SL-NT Single LH Operator with thermally broken door double slam-post with Patch Pocket					
Drawn PMD	Appd	Scale NTS	Date 25.7.25	GEZE UK Ltd Blenheim Way Fradley Park Lichfield Staffordshire. WS13 8SY	www.geze.com TEL 01543 443000 FAX 01543 443000