




On not scale from this drawing.
The contractor is to check all dimensions on site and report any
discrepancies to the architect.
All rights described in chapter IV of the copyright, design and
patents Act 1988 have been generally accepted.

Notes

To be read in conjunction with window schedule


Replacement glass to existing windows as
NBS L10 261A

Paint sampling to be carried out to windows
prior to stripping

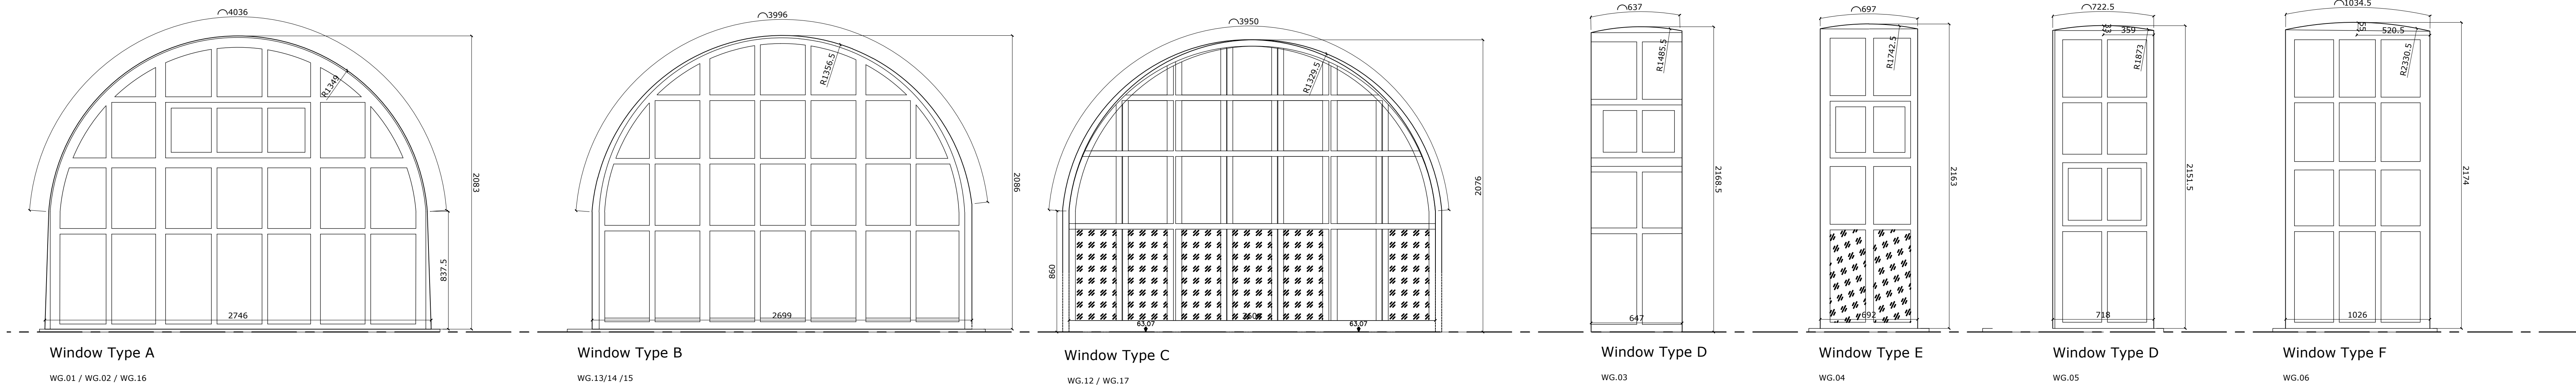


01 Window Elevations

SCALE: 1:20

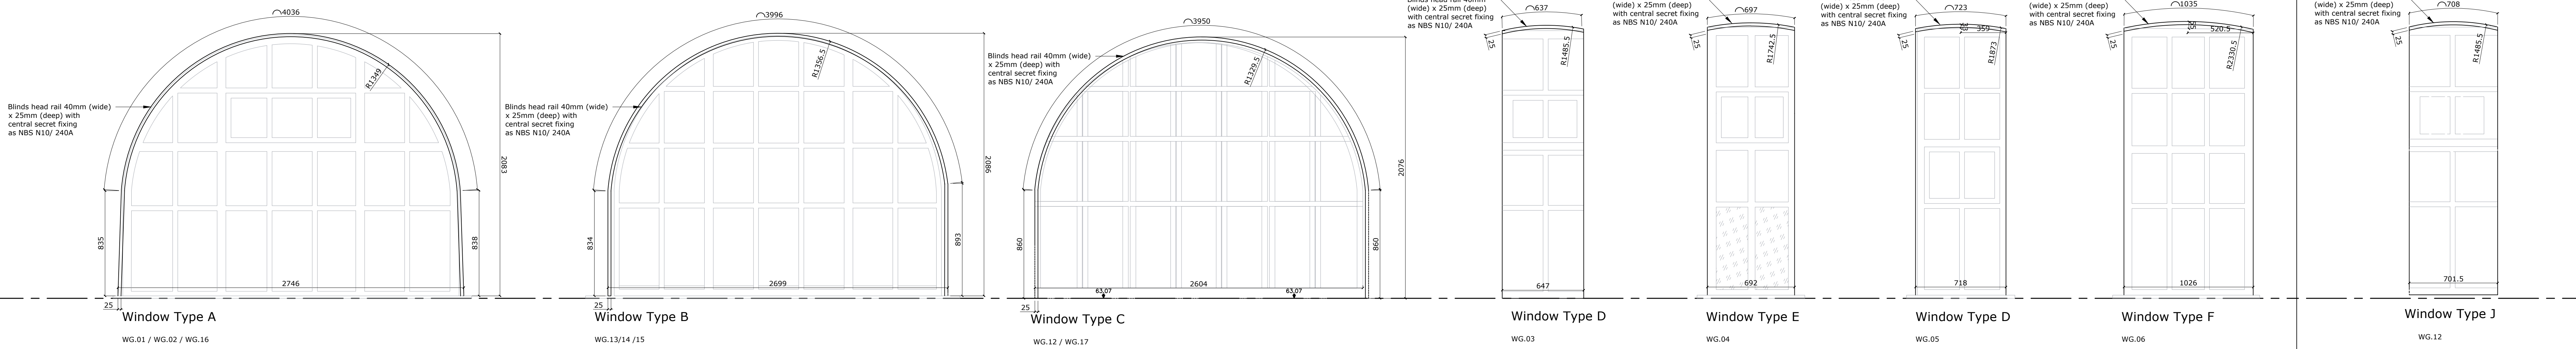

02 Window Blind Details

SCALE: 1:20

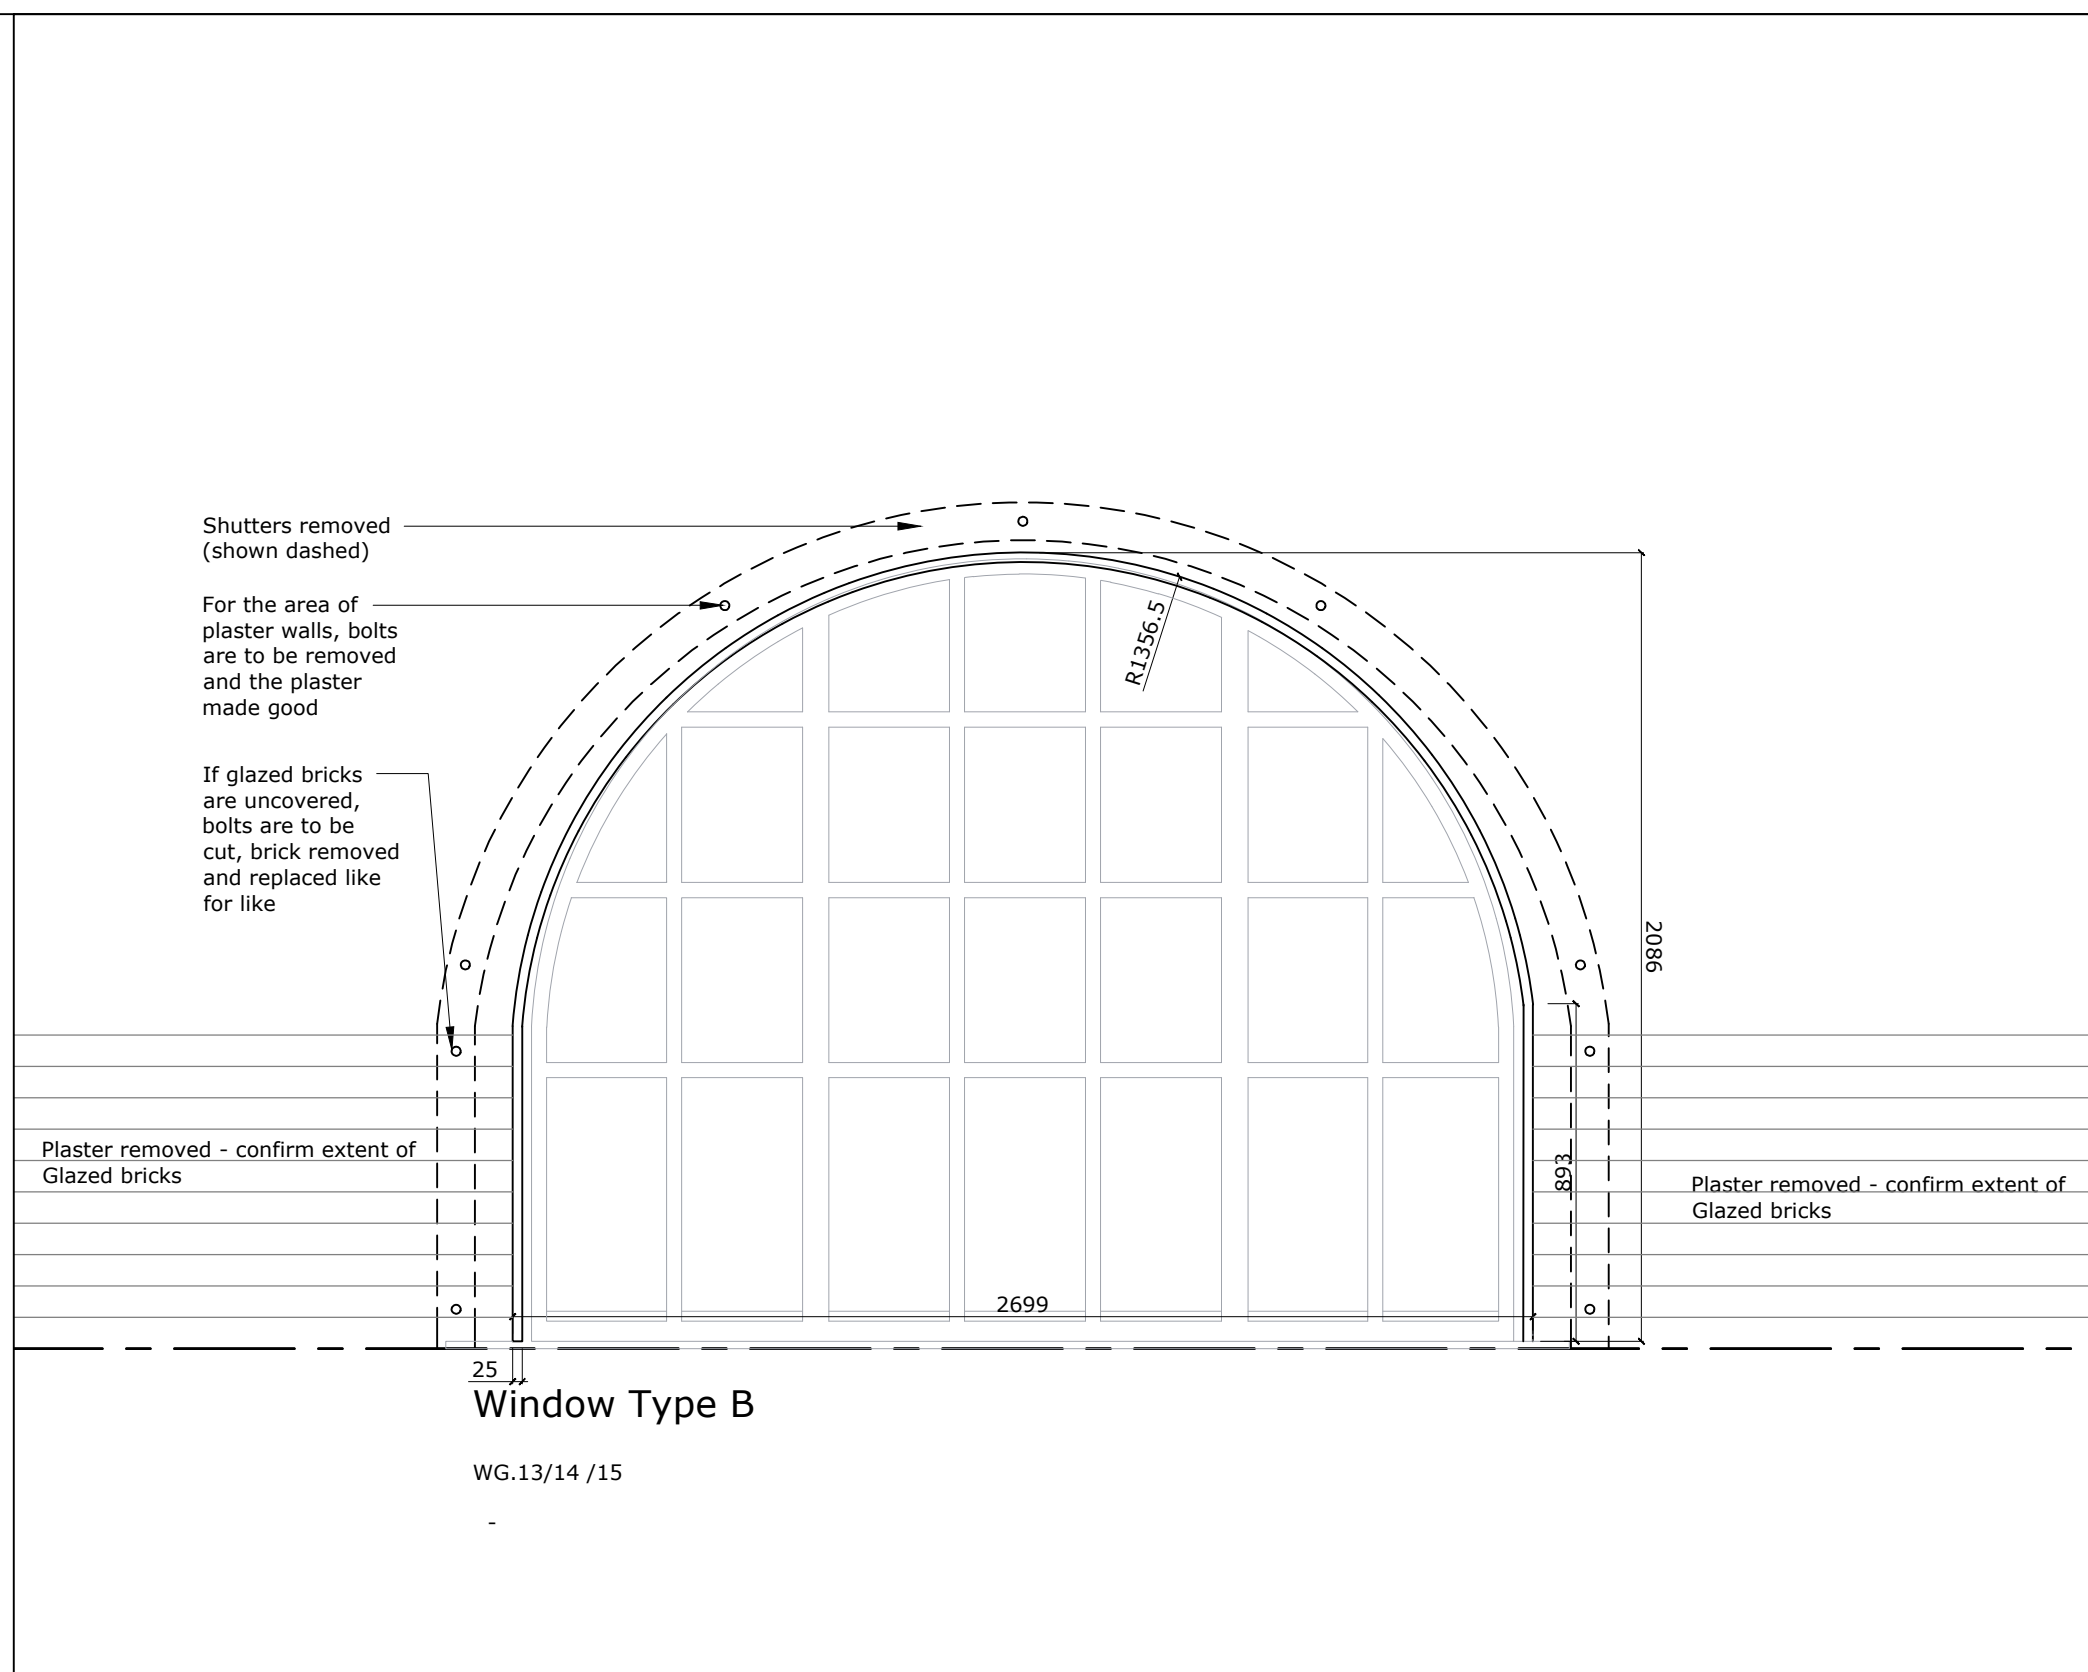

03 Shutter Making Good Details

SCALE: 1:20

P4	Updated following LBC comments to include paint sampling	09/11/25	SH	PH
P3	Updated to include glazed brick, issued to DC	28/07/25	SH	PH
P2	Blind and shutter making good details added, issued for client review	30/06/25	SH	SH
P1	Initial issue	13/05/25	SH	PH
Rev	Description	Date	By	CHK

Rhodessa House
52 Princess Street
Manchester M1 6JX

Telephone +44(0)1612372566
Website www.jeffersonsheard.com



Project
TFGM
Queens Road Depot
Office & Reception refurbishment

Drawing
Window Elevation Types

Scale 1:20	Drawn SH	Date June 25
Drawing Purpose FOR APPROVAL	Status S4	
Drawing Reference 2576-JSA-XX-00-A-6400	Rev. P4	
Job No. _____	Origin _____	Zone Level Type Site Number _____