



THIS DOCUMENT AND ALL CONTENT ARE THE PROPERTY OF BALCO AB AND MAY NOT BE USED WITHOUT PERMISSION. VIOLATIONS WILL BE PROSECUTED.

Front view 3600mm width(1:16)

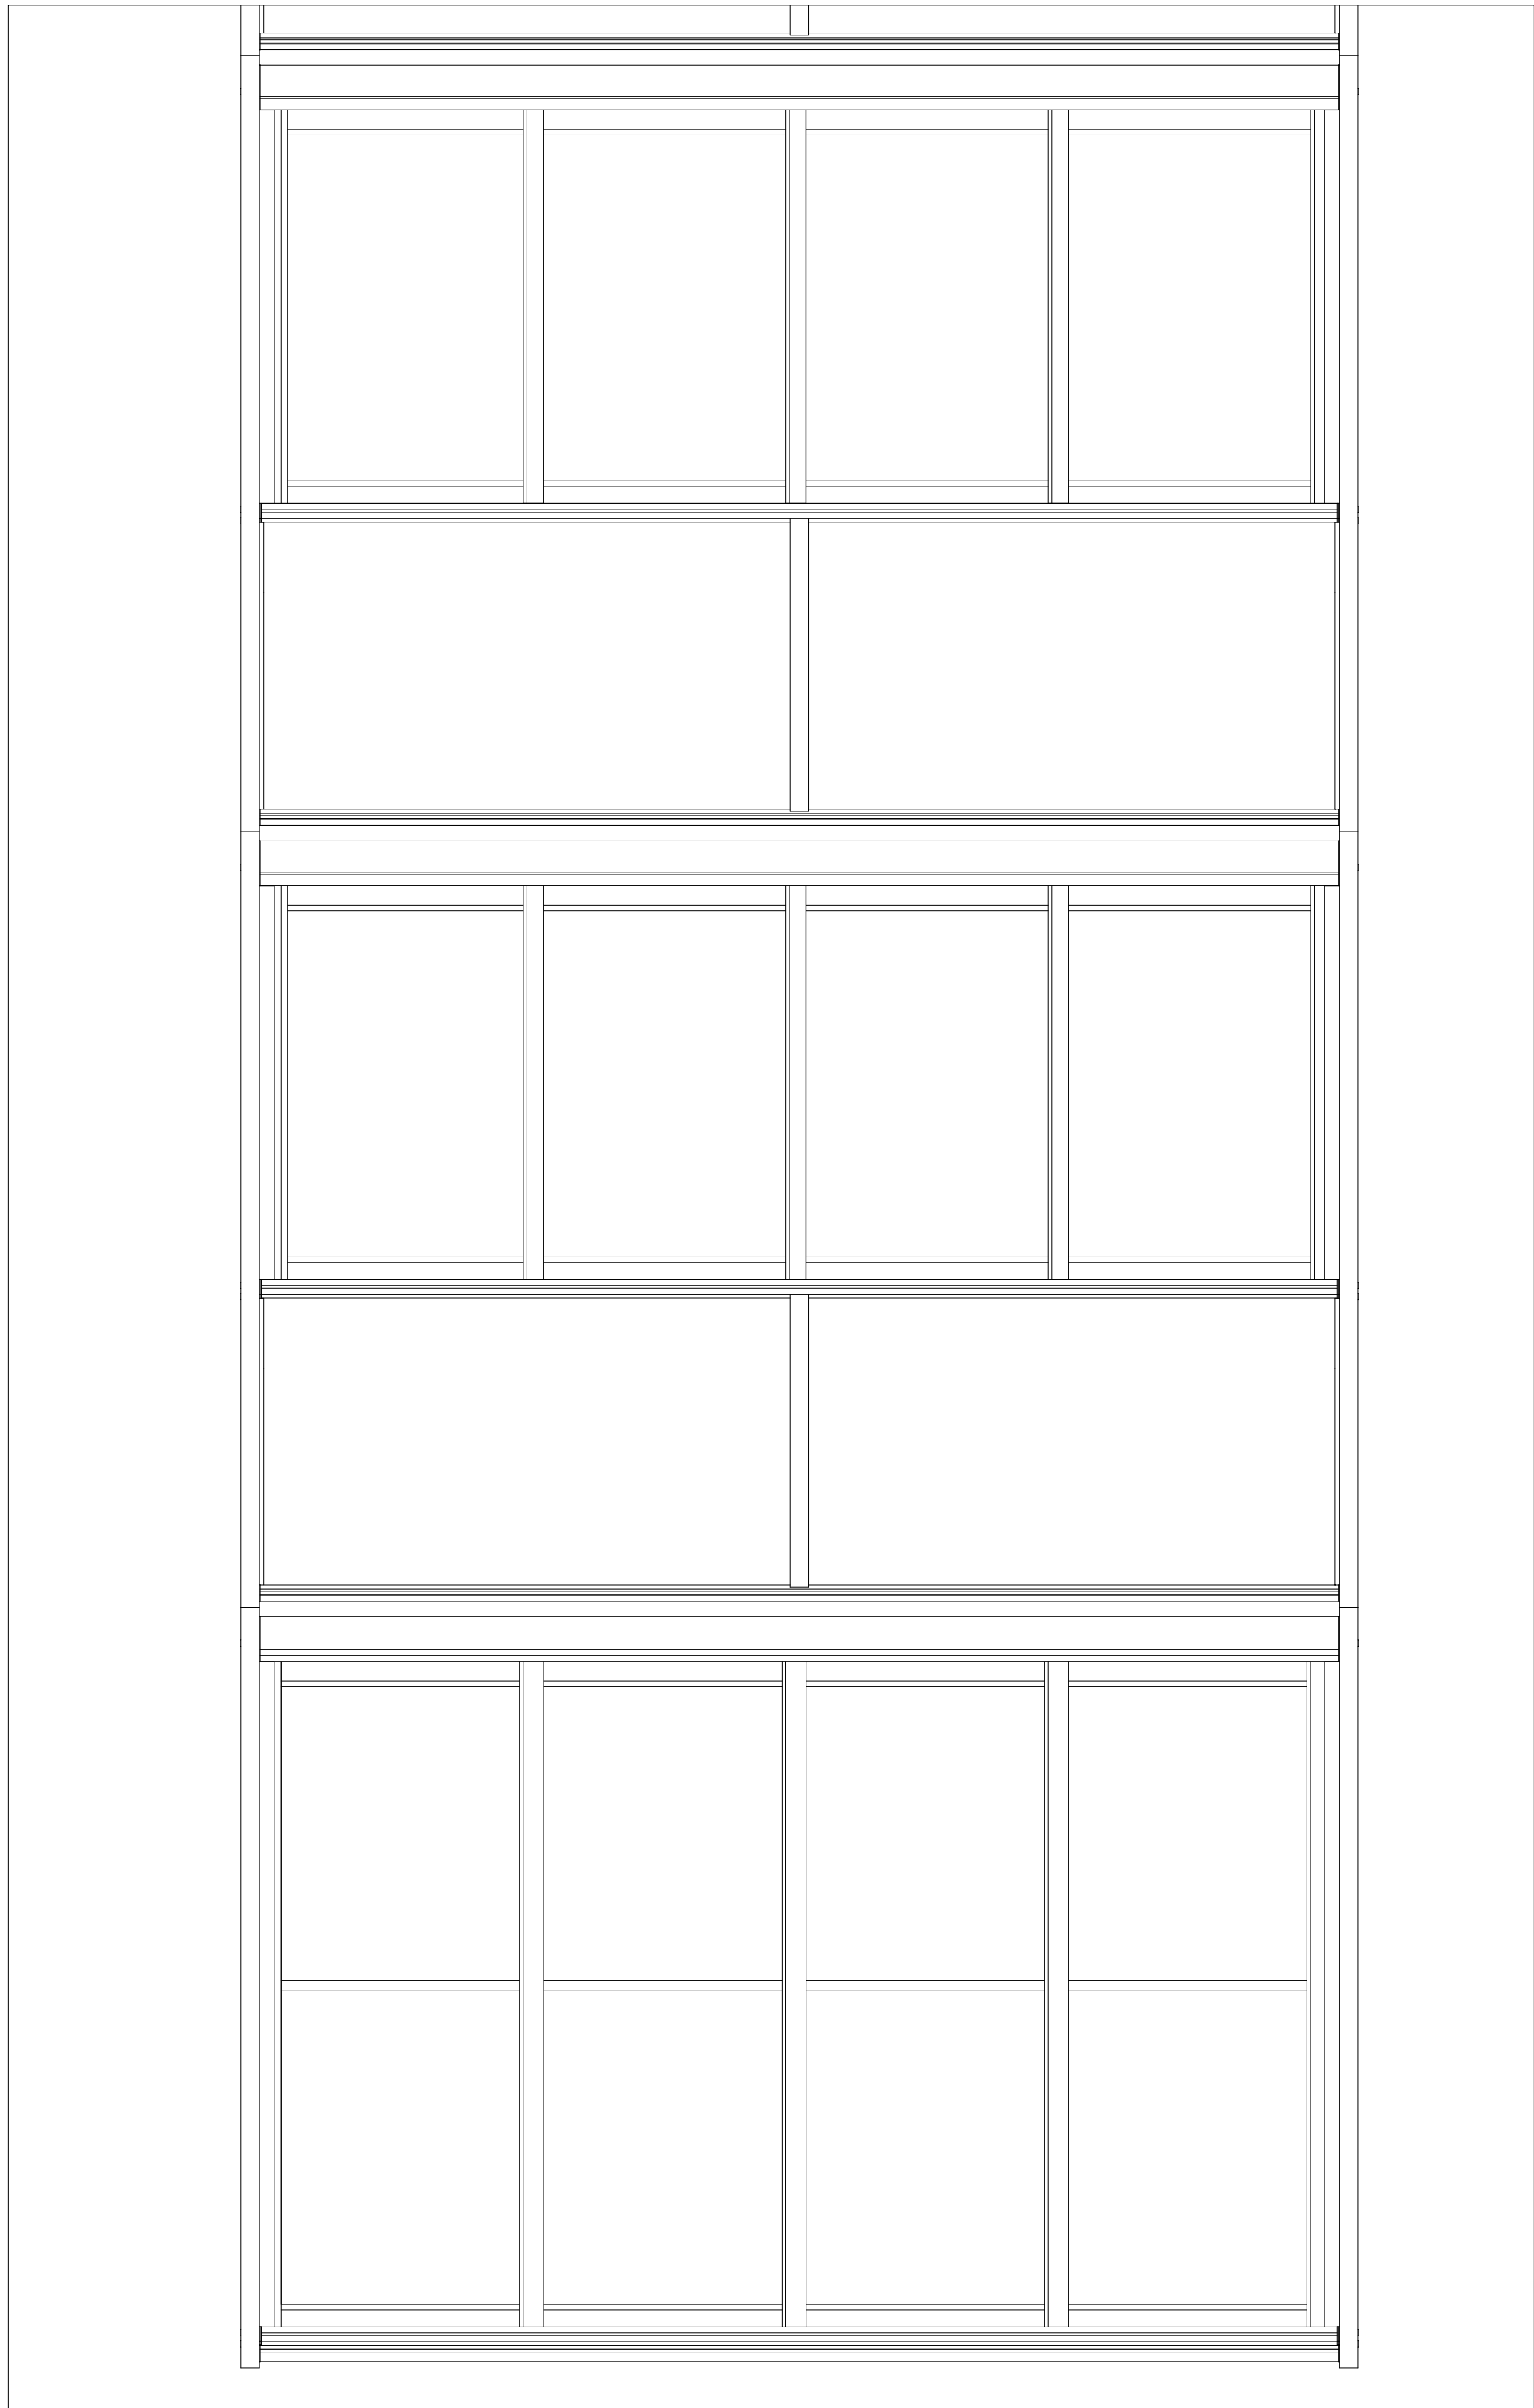

Section view (1:16)

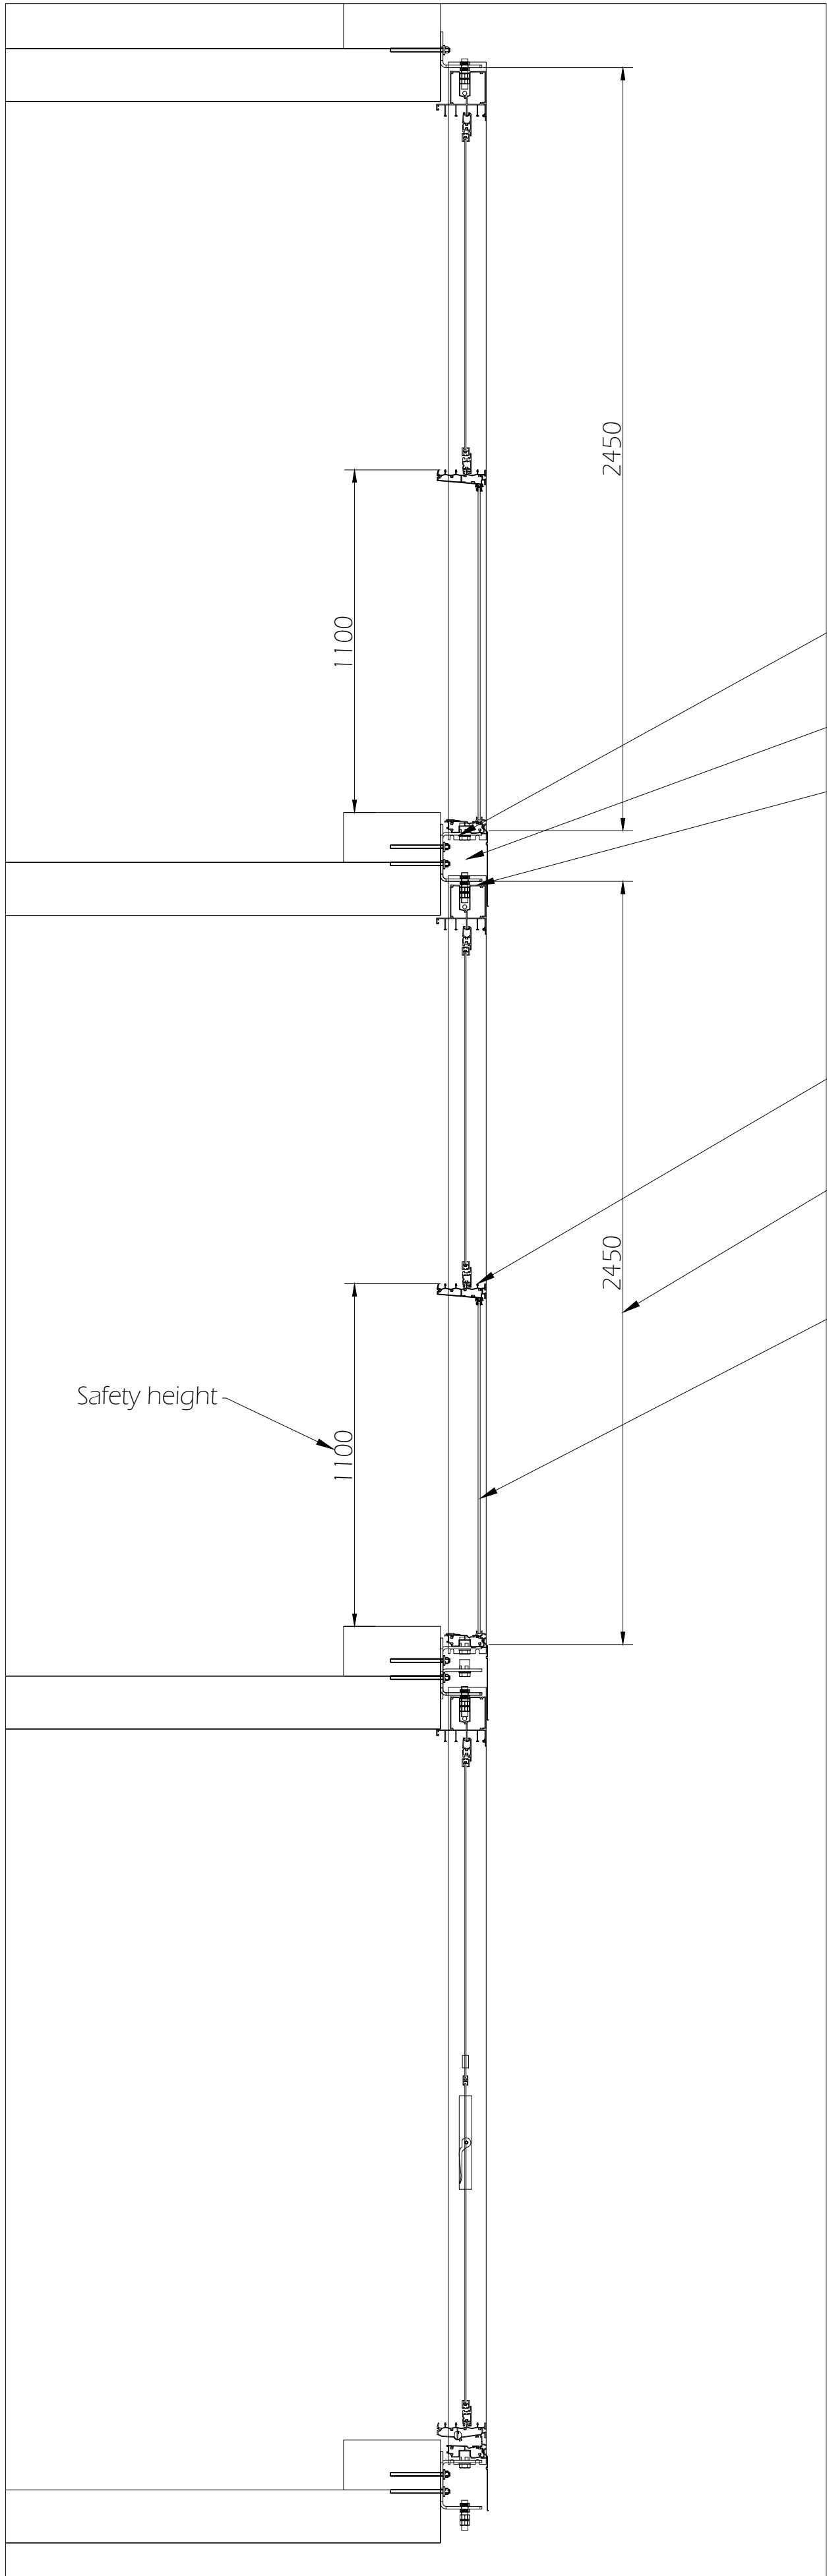

General notes:
Applicable for entire drawing

- This drawing is intended to provide indicative views and typical details to the reader and is therefore subject to change depending on environmental and structural conditions.
- It is the clients responsibility to ensure that the structure to which the balconies are fitted to is suitable for the fixings and loads imposed upon it.
- Specific structural conditions are to be provided to Balco on a project by project basis.
- All metalwork can be powder coated in any standard classic RAL colour required. (70% gloss)
- Eurocodes:
 - BS-EN_1090-2_2008
 - BS-EN_1990
 - BS-EN_1991-1-1
 - BS-EN_1991-1-2
 - BS-EN_1991-1-3
 - BS-EN_1991-1-4_2005
 - BS-EN_1992-1-1_2005
 - BS-EN_1993-1-1_2005
 - BS-EN_1993-1-2_2005
 - BS-EN_1993-1-5_2006
 - BS-EN_1993-1-8_2005
 - BS-EN_1999-1-1_2007
 - BS-EN_1999-1-4_2007
- Do not scale from this drawing. All details and dimension are to be checked prior to commencement of construction.
- This drawing is to be read in conjunction with all other relevant architect and engineering drawings and specifications.
- All steelwork to be grade S235 or S355 U.O.S
- All connection bolts are to be grade 8.8 or stronger.
- Any flashing details are provided in 1.2mm aluminium.
- Exact construction sizes are to be provided on a project by project basis.
- External steelwork to be hot dip galvanized in accordance with ISO1460.



Rev.	No.	Revision description	Date	Sign
Drawing type				
TENDER DRAWING				
The Croydon Drive Estate		Project number	107975	
manchester		Drawing by	---	
United Kingdom		Checked by	---	
Glazing		Date	2024-07-30	
Front and section view		Revision	---	
Drawing number		Scale	1:16	Sheet
450369				1