


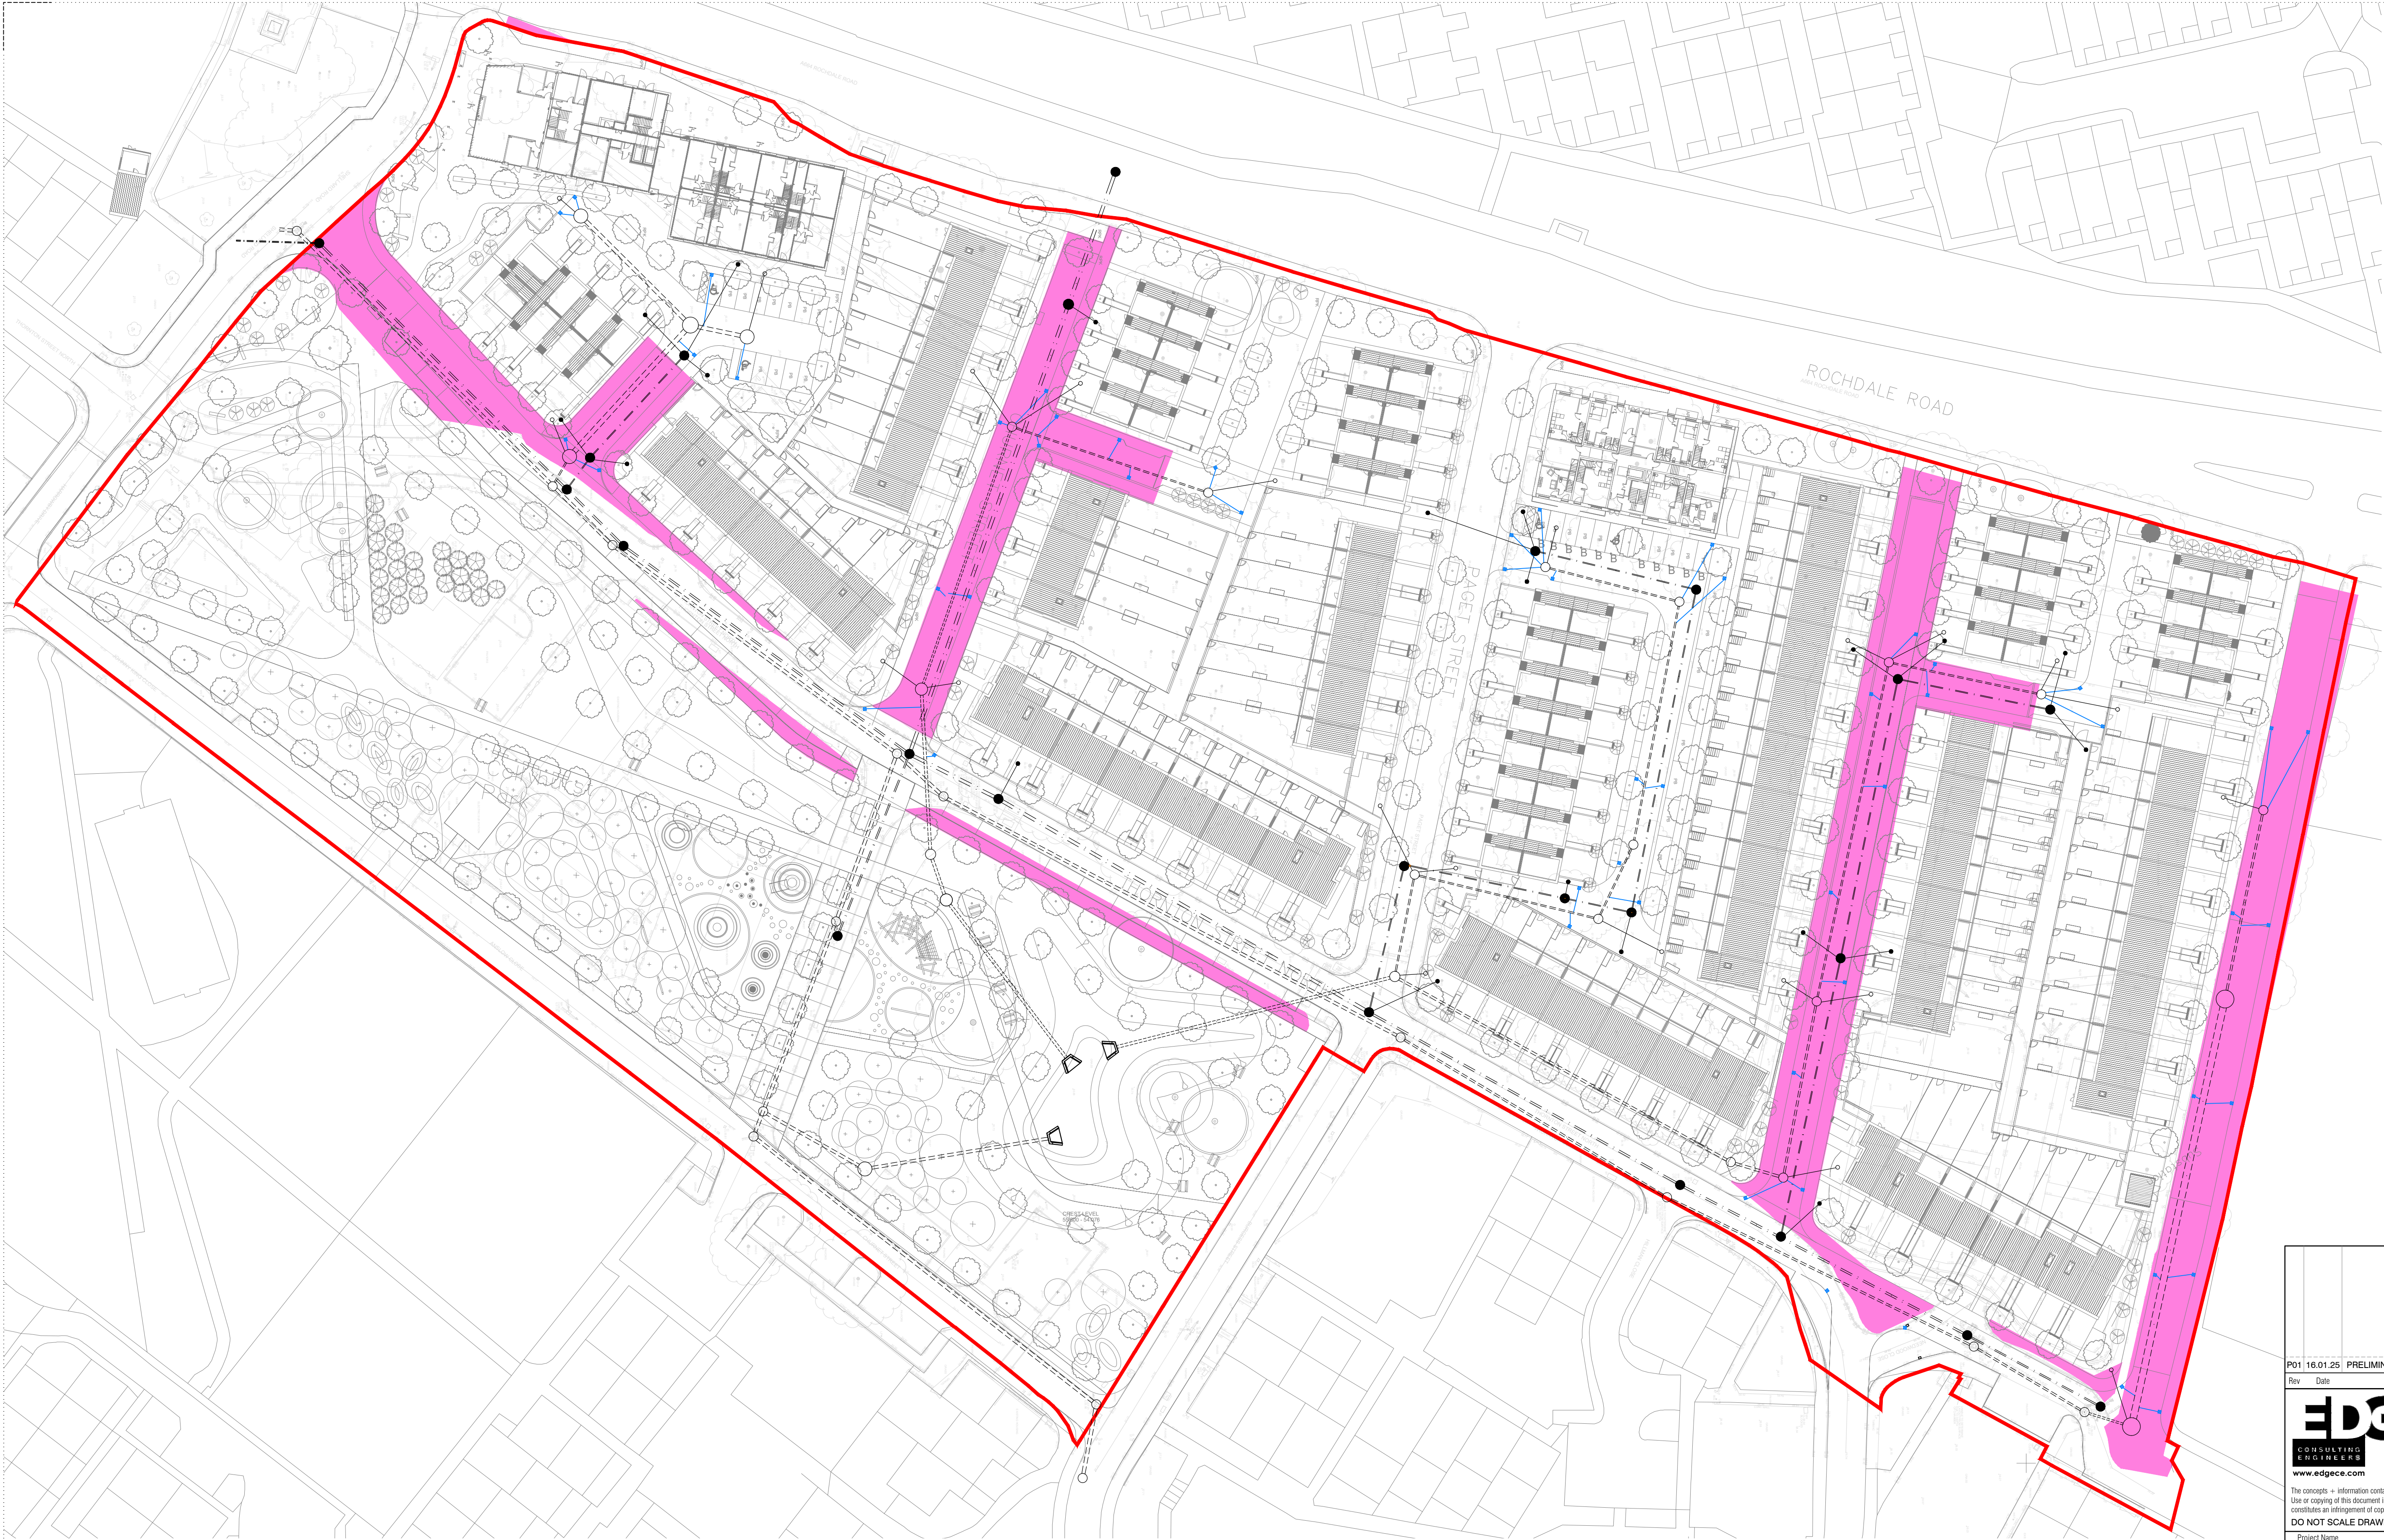

FILENAME

PLOT DATE

KEY

STORM WATER SEWER UNDER S104

FOUL WATER SEWER UNDER S104

PROPOSED GULLY

SURFACE WATER DRAGOUT

FOUL WATER DRAGOUT

SITE BOUNDARY

S38 HIGHWAY

P01 16.01.25 PRELIMINARY - Issued for Information F.S. R.A.

Rev

Date

Description

By

CHK

EDGE
CONSULTING
ENGINEERS
www.edgece.com

Manchester . UK

3rd Floor, Cornovan Court,

12 Blackfriars Street,

Manchester, M3 9BQ,

United Kingdom

T: +44 (0) 161 834 1938

E: manchester@edgece.com

The concepts + information contained in this document are the copyright of EDGE Consulting Engineers.

Use or copying of this document in whole or in part without the written permission of EDGE Consulting Engineers

constitutes an infringement of copyright.

DO NOT SCALE DRAWINGS. IF IN DOUBT, ASK!

Project Name

COLLYHURST VILLAGE

Client

DEX CONSTRUCTION

Designed

Drawn

Checked

Scale @ A1

R.A.

F.S.

R.A.

1:500

Drawing Title

S38 ADOPTION PLAN

Project No.

221625

PRELIMINARY

NOT FOR CONSTRUCTION

Drawing No.

221625-EDGE-XX-XX-DR-C-3006

Revision

P01