FLOOD RISK ASSESSMENTS & DRAINAGE STRATEGIES

7 Kennington Avenue, Newton Heath, M40 2XA

Reference: R0920 FRA-v1

FLOOD RISK ASSESSMENT

Sep-25

www.rida-reports.co.uk

	Section
Introduction	**1**
Site Assessment	**2**
National and Local Planning Policy	**3**
The Sequential and Exception Test	**4**
Flood Hazard Assessment	**5**
Flood Risk Management	**6**
Off-Site Impacts	**7**
Residual Risk	**8**
Conclusions	**9**
Appendices	
Site Location Plan	**A**
Existing and Proposed Site Layouts	**B**
Site Characteristics	**C**
Flood Level Data	**D**

FLOOD RISK ASSESSMENTS &
DRAINAGE STRATEGIES

FLOOD RISK ASSESSMENT

7 Kennington Avenue, Newton Heath, M40 2XA

Reference: R0920 FRA-v1

Report Limitations

All comments and proposals contained in this report, including any conclusions, are based on information available to RIDA Reports during investigations. The conclusions drawn by RIDA Reports could therefore differ if the information is found to be inaccurate or misleading. RIDA Reports accepts no liability should this be the case, nor if additional information exists or becomes available with respect to this scheme.

Except as otherwise requested by the client, RIDA Reports is not obliged to and disclaims any obligation to update the report for events taking place after the date on which the assessment was undertaken.

RIDA Reports makes no representation whatsoever concerning the legal significance of its findings or the legal matters referred to in the following report.

All Environment Agency mapping data used under special licence. Data is current as the data on the correspondence given by the Environment Agency and is subject to change.

The information presented and conclusions drawn are based on statistical data and are for guidance purposes only.
The study provides no guarantee against flooding of the study site or elsewhere, nor of the absolute accuracy of water levels, flow rates and associated probabilities.

This report has been prepared for the sole use of our direct client. No other third parties may rely upon or reproduce the contents of this report without the written permission of RIDA Reports. If any unauthorised third party comes into possession of this report they rely on it at their own risk and the authors do not owe them any Duty of Care or Skill.

Introduction 1

Purpose of this report

1.1 RIDA Reports Ltd has been appointed to undertake a Level 1 – Screening Study Flood Risk Assessment for a development located at M40 2XA.

Objectives

1.2 The objectives of this FRA are to demonstrate the following:

- Whether the proposed development will likely be affected by current or future flooding.
- Whether the proposed development will increase flood risk elsewhere.
- Whether the flood risks associated with the proposed development can be satisfactorily managed.
- Whether the measures proposed to deal with the flood risk are sustainable.

Documents Consulted

1.3 To achieve these objectives, the following documents have been consulted and referenced:

The National Planning Policy Framework (NPPF)
CIRIA C753 document The SuDS Manual, 2015
Local Flood Risk Management Strategy (LFRMS)
Level 1 Strategic Flood Risk Assessment (SFRA)
Aerial photographs and topographical survey of the site
British Geological Society Records
Local Council flood Maps
Environment Agency flood maps
The CIRIA publication 'C635 Designing for exceedance in urban drainage Good practice'

Development Site and Location

2.1 The site is located at Kennington Avenue, Newton Heath. The nearest postcode is M40 2XA. Refer to appendix A for site location plan.

2.2 The current use of the site is The garden of the property. The current user vulnerability classification of the site is More vulnerable . The site is located in the River Flood Zone 1. Refer to Appendix B for more details.

Development Proposals

2.3 The proposed development includes the Single-storey rear extension and side extension on the first floor, in order to enlarge the kitchen-dining area and provide additional space for bedrooms.. Refer to Appendix B for the layout of the proposed development.

2.4 The vulnerability classification of the proposed development is More vulnerable with an estimated lifetime between 50 and 100 years.

Site Hydrology and Hydrogeology

Hydrology

2.5 The River Medlock is located approximately 572 m away from the development.

Aquifer

2.6 The development is located within a secondary aquifer type A. Aquifers type A consist of permeable layers capable of supporting water supplies at a local rather than strategic scale. They are generally aquifers formerly classified as minor aquifers.

Source Protection Zone

2.7 The site is not located within a Source Protection Zone.

Groundwater Levels

2.8 The ground water levels for this site are unknown.

Site Geology

Bedrock

2.9 The British Geological Survey records of the site show that it is located within the Collyhurst Sandstone Formation - Sandstone.

Superficial Deposits

2.10 The British Geological Survey records show that the superficial deposits are Till, Devensian -Diamicton.

National Planning Policy Framework (NPPF)

3.1 The NPPF and its technical guidance is a set of planning policies with the key objective of contributing to sustainable development. As part of it, they ensure that flood risk and sustainability are considered during the planning process. This ensures that developments are not located in flood risk areas and directs developments to lower risk areas. The NPPF applies a sequential risk-based approach to determining land suitability for development in flood risk areas. The NPPF also encourages developers to seek opportunities to reduce the overall level of flood risk through the development layout and the application of Sustainable Drainage Systems (SuDS).

The Flood and Water Management Act (2010)

3.2 The Flood and Water Management Act aims to reduce the flood risk associated with extreme weather events. It provides robust flood risk management for people, homes and businesses and encourages using SuDS for developments. A robust SuDS strategy should consider the recommendations in this Flood Risk Assessment.

Strategic Flood Risk Assessment (SFRA)

3.3 Planning policy with regard to development and flood risk in the area is detailed in the Local Flood Risk Management Strategy (MCC -LFRMS) which was published in 2014. The proposed development site is located within the administrative boundary of the Manchester City Council.

3.4 The SFRA commits to direct new development to locations at the lowest flood risk. The SFRA provides information on the levels and flood hazards that could result from flooding. The Environment Agency flood zone maps and the SFRA ignore the presence of existing flood defences when defining the potential extent of flooding.

3.5 This report follows the guidance given in the Local Flood Risk Management Strategy by evaluating the flood risk and providing relevant flood mitigation.

The Sequential and Exception Test 4

4.1 The NPPF guidance states that the sequential test "is designed to ensure that areas at little or no risk of flooding from any source are developed in preference to areas at higher risk. This means avoiding, so far as possible, development in current and future medium and high flood risk areas considering all sources of flooding including areas at risk of surface water flooding."

Applicability of the Sequential Test

4.2 The flood risks were determined by identifying all the sources of flooding and assessing their possible impact and likelihood to development. It is confirmed that the development is:

- In Flood Zone 1, based on the Planning Flood Risk Map
- At High risk of surface flooding
- At very low risk of groundwater flooding
- Outside of a critical drainage area
- Outside of an area with sewer flooding

4.3 This type of development is exempt from applying the sequential test as per the National Planning Policy Framework paragraph 176, footnote 62. The development has been made safe and has not increased the risk to other properties. See copy of paragraph 176 below "Applications for some minor development and changes of use 62 should also not be subject to the sequential test, nor the exception test set out below, but should still meet the requirements for site-specific flood risk assessments set out in footnote 63." The text of footnote (62) is "This includes householder development, small non-residential extensions (with a footprint of less than 250m2) and changes of use; except for changes of use to a caravan, camping or chalet site, or to a mobile home or park home site, where the sequential and exception tests should be applied as appropriate."

Exception Test

4.4 Fluvial flood risk for this minor development has been assessed using the Environment Agency Flood Map for Planning and the standing advice approach set out in the NPPF, which considers both the scale of development and the

vulnerability classification of the proposed land use.

Step 1

Flood Zone categorisation

4.5 The proposed development is less than 1 ha and falls within the Environment Agency (EA) Flood Zone 1. Therefore, this Flood Risk Assessment Level 1-Screening report should be sufficient under the NPPF. Flood Zone 1 is considered to have a low probability of flooding, with an annual probability of flooding of <0.1%. The chance of flooding is 1 in 1000 years or lower.

Step 2

The Exception Test

4.6 The Exception Test is not required for this development.

5.1 The development has been assessed for the following potential flood risks, river and tidal flood risk, surface water flooding, flooding from groundwater, reservoir flood risk and drainage systems.

Flood Defence and Historic Flooding

5.2 The Environment Agency records show that the site does not benefit from flood defences. They also show that the area around the site has not been flooded in the past. See Appendix C for details.

Flooding from river and sea

5.3 The proposed development is less than 1 ha and falls within the Environment Agency (EA) Flood Zone 1. Therefore, this Flood Risk Assessment Level 1-Screening report should be sufficient under the NPPF. Flood Zone 1 is considered to have a low probability of flooding, with an annual probability of flooding of <0.1%. The chance of flooding is 1 in 1000 years or lower.

5.4 The climate change allowance is not applicable for this site.

5.5 The site is located in an area outside of fluvial flooding flood risk.

5.6 It is concluded that the site is not affected by fluvial/sea flood risk.

Surface water (overland flows) flood risk

5.7 The Environment Agency maps show that the flood risk from surface water is high. The residual risk of localised deep ponding remains highly likely. The Environment Agency surface water flood risk maps are defined through a specific procedure based on digital terrain models and assumptions regarding infiltration and urban drainage losses. The surface water flood maps are determined by the Environment Agency as follows:

5.8 *"Once we combined the data from local detailed models and the national model, we removed flooding to a depth of less than 75mm. This is because in surface water flood*

modelling, most land is covered by some water as rain falls across the area. While this very shallow floodwater may be an inconvenience, it is generally unlikely to prevent access or cause flooding to properties.

Building footprints are raised above their surroundings as part of the modelling process. We have used an uplift of 30cm above the 'zero' elevation of the building. This means that in the raw model outputs, buildings can look like they are not at risk of flooding.

The map does not provide property-specific data and cannot specify whether individual buildings are themselves at risk. However, it is important that the RoFSW maps indicate where buildings are considered to be in a flood risk area.

To do this, we infill building footprints, based on how much of the building's exterior wall and area of the property is wet.

We used building outlines from the OS MasterMap layer to do this.

Finally, we infill small dry areas (less than 50m2) surrounded by floodwater and remove small wet areas (less than 100m2). This is an important step in cleaning our data."

5.9 The strategic flood risk for the Manchester City Council confirms that the flood risk for the site is High. The surface water flood data has not been produced to determine the flood levels at individual properties. This data does not contain the climate change allowances for depth levels. Therefore, the Design flood level given below is an assumption. The new development may have greater or lower surface water flood depths.

5.10 Based on the Environment Agency and the Strategic Flood Risk Assessment's surface water mapping, together with the presence of surface water drainage systems at the site and surrounding area, it is concluded that the site is at High risk of flooding from surface water sources. The depth of water is taken from the future flood risk of the RoFSW dataset. This dataset shows future flood risk based on UKCP18 climate projections and the high-emission RCP 8.5 scenario. It uses the 'Central' allowance for the 2050s (2040–2060), accounting for increased peak rainfall and surface water flooding. The potential depth of water is 600 mm with a Medium probability of occurrence. The average ground level at the location of the surface water flooding is 76.9 m AOD. The surface water flood level on this site could be in the region of 77.5 m AOD. This level has been taken to complete this flood risk assessment

Flooding from drainage systems in adjacent areas

5.11 The council's database confirms that are no records of sewer flooding within the site. The site is located outside of the sewer flooding incidents area. See appendix C for details.

Reservoirs Risks

5.12 The Reservoir Flood Map (RFM) produced by the Environment Agency does not show the risk to individual properties of dam breach flooding. The maps do not indicate or relate to any particular probability of dam breach flooding. The maps were prepared for emergency planning purposes. They can be used to help reservoir owners produce on-site plans, and the Local Resilience Forum produce off-site plans and to prioritise areas for evacuation/early warning in the event of a potential dam failure. The RFM shows that the development could be outside of the possible dam breach flooding path. See Appendix C.

Groundwater flood risk

5.13 The British Geological Survey's flood risk susceptibility maps show that the development has limited susceptibility to groundwater flooding. The risk of groundwater flood to the site is considered very low. Refer to appendix C for record drawings.

Critical Drainage Areas

5.14 The development does not fall within a critical drainage area.

6.1 The Flood hazard assessment has demonstrated that the site is:

- In Flood Zone 1, based on the Planning Flood Risk Map
- At High risk of surface flooding
- At very low risk of groundwater flooding
- Outside of a critical drainage area
- Outside of an area with sewer flooding

6.2 Under the NPPF it is necessary to demonstrate that, for any new development on the site, it is possible to provide an adequate level of flood protection for personnel working or living at the development.

Design Flood Level

6.3 The design flood level is the maximum estimated water level during the design storm event including an allowance for climate change in line with current best practice and the national planning policy guidance.

6.4 The Design Flood Level for this development has been determined by evaluating the levels from the Fluvial/Sea, Surface Water and Groundwater flood levels.

6.5 For this site, the Design Flood Level is 77.5m AOD. This is the highest level and corresponds to the Surface Water Flood Level.


Flood Protection

6.6 The National Planning Guidance standing advice and Environment Agency recommends that where possible, flood avoidance is provided by establishing the development's finished floor level 600mm above (freeboard) the design flood level. However, this level can be reduced if there is a high level of certainty about the estimated flood level. For this site the estimated free board has been determined to be 0.3m above the Design Flood Level due to the quality of the flood risk information available and the type of risk. The finished floor should be 77.8m AOD. It would involve a height differential of 0.65m. This is the distance between the average external level (77.15m AOD) and the potential Finished Floor Level.

6.7 It is not possible to achieve this FFL due to access and site constraints. A level of 77.3m AOD is achieved. This level is as per the FFL of the existing building. Therefore, the following flood mitigation interventions should be provided.

6.8 The flood mitigation strategies for the development has been based on the CLG 2007 Improving the Flood Performance of New Buildings. See the figure below for the strategy highlighted in red. The strategy is based on the water level within the proximity to the building.

Rationale for flood resilient and/or resistant design strategies

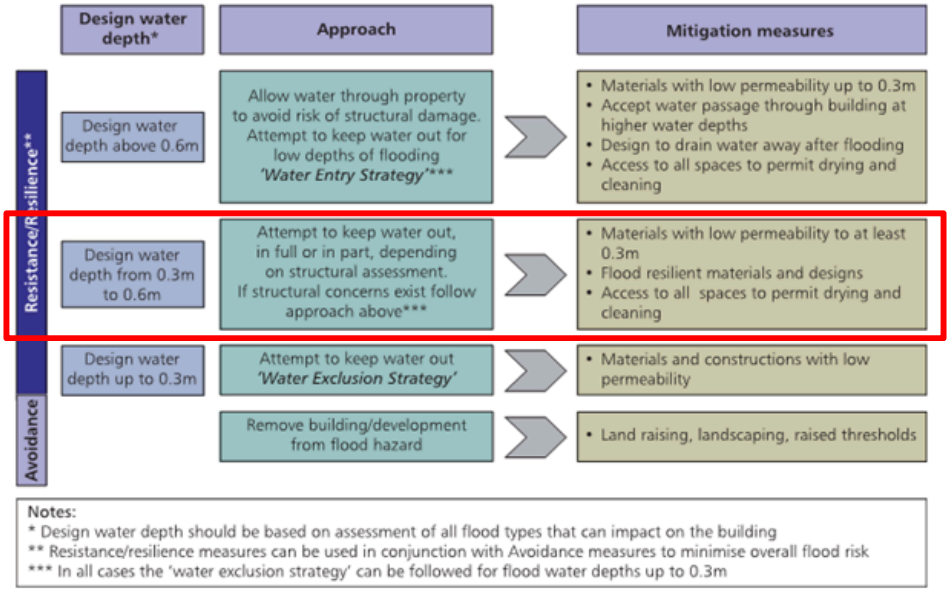

6.9 The design water depth for this site is 0.35m. The development should utilise building materials that are suitable for a 'water exclusion strategy'. Materials classified as "Good" (highlighted in red) in the Figure below shall be used for new construction up to 78.1m AOD.

Flood resilience characteristics of building materials (based on laboratory testing)

Material	Resilience characteristics*		
	Water penetration	Drying ability	Retention of pre-flood dimensions, integrity
Bricks			
Engineering bricks (Classes A and B)	Good	Good	Good
Facing bricks (pressed)	Medium	Medium	Good
Facing bricks (handmade)	Poor	Poor	Poor
Blocks			
Concrete (3.5N, 7N)	Poor	Medium	Good
Aircrete	Medium	Poor	Good
Timber board			
OSB2, 11mm thick	Medium	Poor	Poor
OSB3, 18mm thick	Medium	Poor	Poor
Gypsum plasterboard			
Gypsum Plasterboard, 9mm thick	Poor	Not assessed	Poor
Mortars			
Below d.p.c. 1:3(cement:sand)	Good	Good	Good
Above d.p.c. 1:6(cement:sand)	Good	Good	Good

* Resilience characteristics are related to the testing carried out and exclude aspects such as ability to withstand freeze/thaw cycles, cleanability and mould growth

6.10 New services and fittings (communications wiring, heating systems, electrical services, water, electricity and gas meters) should be placed at above the level of 78.1m AOD. All service entries should be sealed (e.g. with expanding foam or similar closed cell material).


6.11 Closed-cell insulation should be used for pipes. Sealed PVC external framed doors or good fit and sealed wooden frames should be used. Hollow core timber internal doors should not be used unless sufficient flood warning is given, butt hinges, can be used to allow internal doors to be easily removed and stored. Carpets are to be avoided and use of tiles recommended in floor below the predicted design flood level.

6.12 Fittings should be designed to be replaced after a flood, it is advisable to specify durable fittings that are not appreciably affected by water and can be easily cleaned (e.g. use of plastic materials, or stainless steel). The cost of these units may need to be balanced against the predicted frequency of flooding. Avoid wood fiber based carcases and use easily removable solid wood doors and drawers.

6.13 On new foundations or where they are being replaced: Suspended concrete floor slab at least 150mm thick is preferred. Beam and Block slabs with geomembrane and 75mm min screed can also be used. There should be a


minimum space of 150mm ventilated void between the ground level and the bottom of the floor slab. Damp-proof membranes should be included in the design. Floor insulation should be of the closed-cell type. Underfloor services using ferrous materials should be avoided. Ceramic/concrete-based floor tiles, sitting on a bed of sand, cement render and water-resistant grout can be used. Ground bearing slabs are also an option. See the figures below.

Suspended Concrete Slab detail

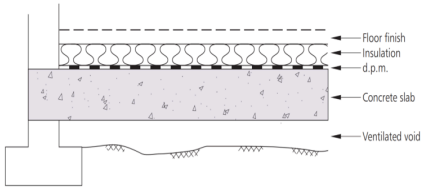

- Reinforced concrete slab at least 150mm thick and complying with structural requirements for uplift forces
- Damp proof membrane of polythene at least 1200 gauge
- Insulation as rigid closed-cell material
- Ceramic tiles or stone floor finishes and including skirting boards.

Ground bearing Concrete Slab detail

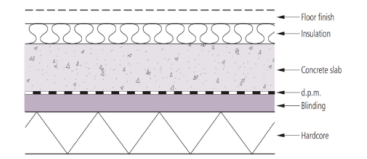


- Hardcore bed at least 100mm thick of well compacted inert material, blinded with fine inert material to provide a smooth base
- Damp proof membrane of polythene at least 1200 gauge
- Concrete slab at least 150mm thick
- Insulation as rigid closed-cell material
- Ceramic tiles or stone floor finishes and skirting boards.

6.14 Concrete blocks used in foundations should be sealed with an impermeable material or encased in concrete to prevent water movement from the ground to the wall construction. In new walls use extended periscope subfloor ventilators or fit removable airbrick covers; fix plasterboard sheets horizontally rather than vertically, or split sheets mid-height with a dado rail, to reduce the extent of replacement; specify lime- or cement-based renovating plasters or renders rather than gypsum-based, with water-resistant paint finishes. The use of water-proof, water-resistant or micro-porous surface coatings on masonry should be avoided as they can inhibit the drying-out of the building fabric.

6.15 Good quality facing bricks or external renders with water-repellent properties can be used for the external face. See the examples below of external walls that can be used.


Solid External Wall

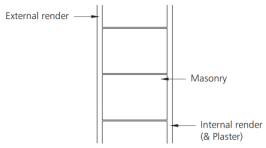

- External cement based render, preferably with lime content. Composition depends on masonry. The following mixes have good resilient properties:
  - 1 cement : 6 sand on bricks;
  - 1 cement : 4 sand: ½ lime on concrete blockwork or bricks;
  - 1 cement : 6 sand: 1 lime on Aircrete blocks.
- Masonry with minimum thickness of 300mm (thin mortar joint construction using Aircrete blocks is effective as demonstrated in laboratory tests) or alternatively reinforced concrete wall
- Internal cement-based render, preferably with lime content. Composition depends on masonry; the following mix is effective for flood resilience:
  - 1 cement : 6 sand: 1 lime on Aircrete.

  Apply external and internal renders, following good practice guidance, ensuring minimum total thickness of 20mm and at least two coats.
- Use external insulation in preference to internal insulation.

Cavity External Walls – Clear cavity

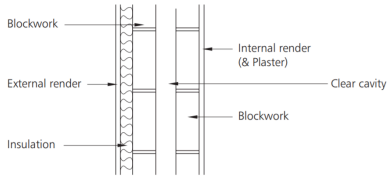


Clear cavity

- External cement based render, preferably with lime content. Composition depends on masonry; the following mixes are effective for flood resilience:
  - 1 cement: 4 sand: ½ lime on concrete blockwork (or bricks);
  - 1 cement: 6 sand: 1 lime on Aircrete.

  Apply render following good practice guidance, ensuring minimum total thickness of 20mm and two coats.
- Internal cement based render, preferably with lime content. Composition depends on masonry. The following mix works well:
  - 1 cement: 6 sand: 1 lime on Aircrete.
- Stainless steel wall ties should be used to minimise corrosion and consequent staining.

Cavity External Walls- Part fill Option A

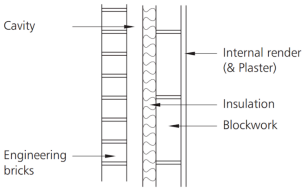


Option A

Part-filled cavity

Part-filled cavity – Option A

- External face consisting of engineering bricks up to required level for flood protection (up to 0.6m maximum above floor level plus one course). Other external facing materials can be used above this level, but ensure interface is watertight.
- Rigid insulation.
- Internal face consisting of blocks.
- Internal cement based render, preferably with lime content. Composition depends on masonry; the following mix is effective:
  - 1 cement : 6 sand: 1 lime on Aircrete.
- Ensure stainless steel wall ties are used to minimise corrosion and consequent staining.
- Sacrificial plasterboard can be used, but it needs to be removed between ground floor and flood level. The board should be fitted horizontally to make removal easier. In some cases a dado rail can be used to cover the joints.

Cavity External Walls- Part fill Option B

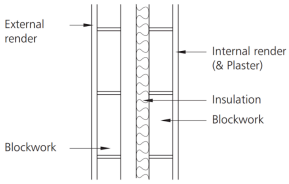

Option B

Part-filled cavity – Option B

- External cement based render, preferably with lime content. Composition depends on masonry; the following mixes are effective:
  - 1 cement : 4 sand: ½ lime on concrete blockwork
  - 1 cement : 6 sand: 1 lime on Aircrete.
- External face consisting of blocks.
- Rigid insulation.
- Internal face consisting of blocks.
- Internal cement based render, preferably with lime content. Composition depends on masonry; the following mix is effective for flood resilience:
  - 1 cement : 6 sand: 1 lime on Aircrete.
- Ensure stainless steel wall ties are used to minimise corrosion and consequent staining.

7.1 The NPPF specifically stipulates that consideration should be given to potential off-site flood impacts of any proposed development. These off-site impacts are in relation to the following:

- Surface water management
- Flood flow conveyance, storage and climate change

Surface Water Management

7.2 The surface water run-off will be disposed of using SuDS techniques. The aim is to provide a sustainable design that accommodates the proposed attenuation volume and replicates the existing drainage regime using the SuDS hierarchy, is shown in the figure below.

7.3 The Landis Top Soil classification is impeded drainage. The SuDS techniques highlighted in red below could be used on-site. This assessment is based on the LANDIS Top Soil infiltration, ground conditions and available potential discharge points.

The SuDS Hierarchy (Source:EA Thames region, SuDS a practical guide)

	SUDS technique	*Flood Reduction*	*Pollution Reduction*	*Landscape & Wildlife Benefit*
Most Sustainable	**Living roofs**	✔	✔	✔
	Basins and ponds - Constructed wetlands - Balancing ponds - Detention basins - Retention ponds	✔	✔	✔
	Filter strips and swales	✔	✔	✔
	Infiltration devices - soakaways - infiltration trenches and basins	✔	✔	✔
	Permeable surfaces and filter drains - gravelled areas - solid paving blocks - porous paviors	✔	✔	
Least Sustainable	**Tanked systems** - over-sized pipes/tanks - storms cells	✔		

7.4 With no increase in the rate of surface water discharge from the site, compared to the site in its current configuration, the proposed development would have no adverse impact on surface water flood risk at the site or surrounding area. The SuDS should be designed at the detailed project stage.

Flood Flow conveyance and storage

7.5 Due to the size of the development and its location in the flood risk zone, flood compensation for this development is not required.

8.1 This flood risk assessment has identified the potential flooding mechanisms that could affect the site. As part of this, the following residual risks have been evaluated.

Public safety and Site Access

8.2 This assessment has demonstrated that the proposed development will have no adverse impact on flood risk in the area surrounding the site. Available evidence indicates that the development would not change surface water generation. Therefore, there is no basis to indicate that, with respect to flood risk, the proposed development would adversely impact public safety.

8.3 It will be necessary to ensure that all building users are fully informed of procedures to be implemented during the threat of imminent flooding.

Flood Warning and evacuation

8.4 The site is located outside an area covered by the Environment Agency Flood Alert service.

8.5 The Flood Management and Evacuation Plan should be tailored to the site's use and be in place before the site's occupation. The paragraphs below give basic information on evacuation, and the table below shows the actions that will be taken for each flood warning.

8.6 Action to be taken in the event of an Alarm being Raised or a Flood Warning Received:

a. Raise the alarm and evacuate the site following the established Fire Drill procedures. The main assembly is as per the main house fire drill assembly point.

b. Contact Emergency Fire Services (999) if necessary and Environment Agency Floodline: (0845 988 1188) if the event is unexpected.

c. If safe to do so, locate and turn off critical services, e.g. water, gas & electricity.

d. Follow the routes below to evacuate the site altogether.

Actions that will be taken for each flood warning

Warning	Message	Timing	Action
 FLOOD ALERT	Flooding is possible. Be prepared.	2 hours to 2 days in advance of flooding.	- Be prepared for flooding. - Prepare a flood kit.
 FLOOD WARNING	Flooding is expected. Immediate action required.	Half an hour to 1 day in advance of flooding.	- Act now to protect your property. - Block doors with flood boards or sandbags and cover airbricks and other ventilation holes. - Move pets and valuables to a safe place. - Keep a flood kit ready. - Move any critical equipment and information to a safe location
 SEVERE FLOOD WARNING	Severe flooding. Danger to life.	When flooding poses a significant threat to life and different actions are required.	- Be ready should you need to evacuate from the property. - Co-operate with the emergency services and call 999 if you are in immediate danger.
Warning Removed	No further flooding is currently expected for your area.	Issued when a flood warning is no longer in force.	- Flood water may still be around and could be contaminated. - If you've been flooded, ring your buildings and contents insurance company as soon as possible.

Useful local phone numbers

Please write your local phone numbers in the space provided below.
Make sure they are easy to find in the event of a flood.


Local authority:



Local police:


Gas and electricity company:



Insurance company and policy details:


Doctor:


Pharmacy:


Electrician:



Gas safe engineer:


Plumber:


Builder:

8.7 The proposed evacuation route below shows how the development could be evacuated before the 1 in 1000 or 0.1% annual probability of flooding extreme flood occurs. Safe egress is achievable by following Kennington Avenue, up to Scotland Hall Roadthen following and reaching Briscoe Lane which is shown to be beyond the extent of flooding. See figure below for details.

Evacuation Route

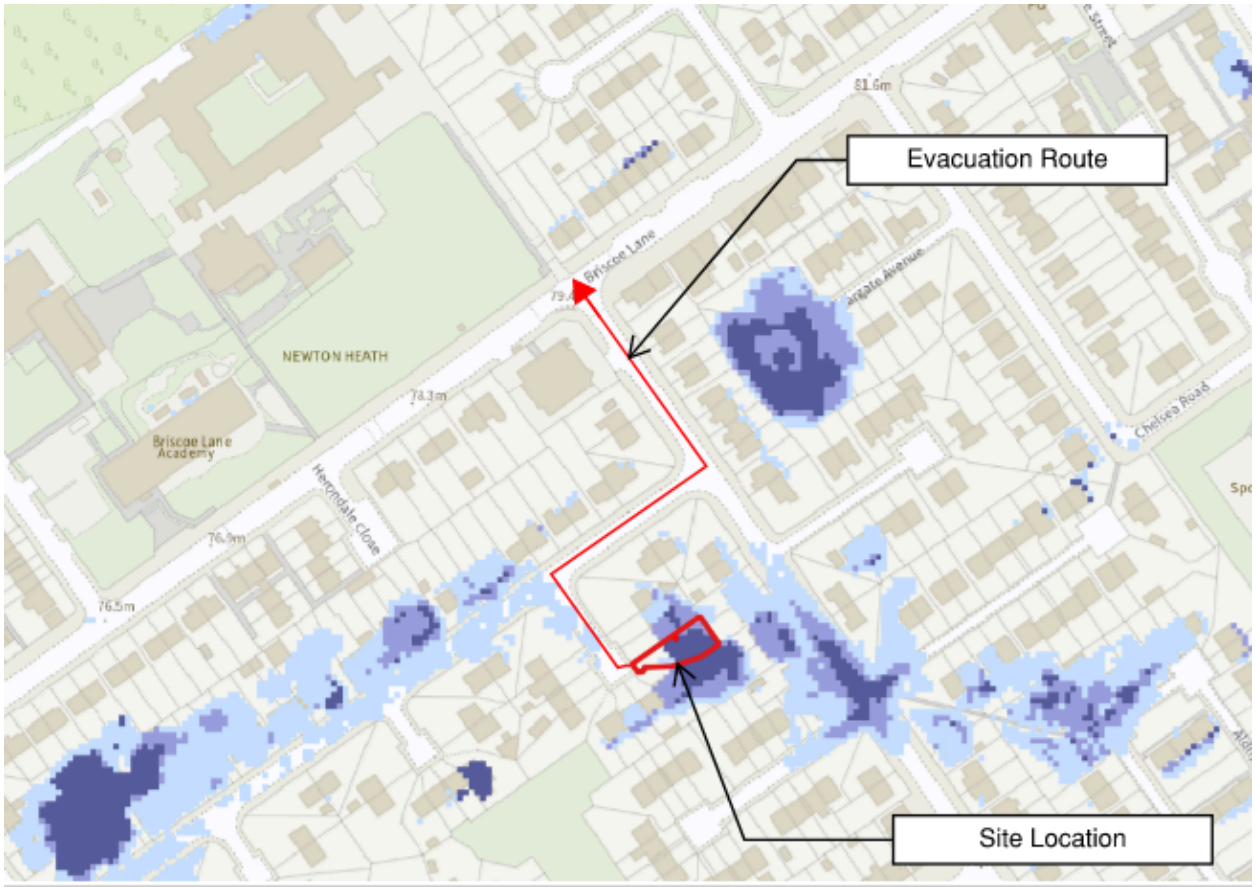

Conclusions 9

9.1 It is concluded that subject to the proposed mitigation measures, the site can be developed in accordance with the provisions of the NPPF and the requirements of the Environment Agency and the local planning authority.

9.2 This report demonstrates that the proposal will be safe, in terms of flood risk, for its design life and will not increase the flood risk elsewhere.

Appendix A



The Phoenix
(PH)
Scotland Hall Road
387904 , 399975
Kennington Avenue
Fieldfare Avenue

1:1000

Appendix B



Proposed Front Elevation
Scale 1:50

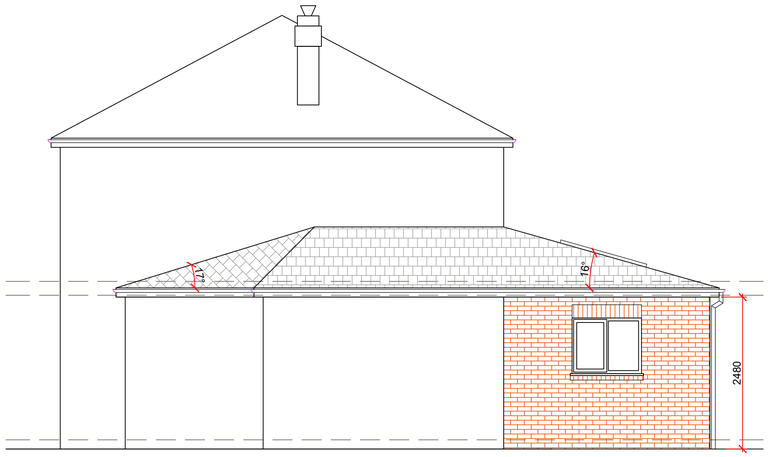

New roof tiles to best match existing in shape and colour. But be able to comply with the minimum pitch required
Contractor to show inspector specification of proposed tiles before ordering

White uPVC Fascia and Soffit board to along with black uPVC rainwater goods to match existing


New brickwork to match the existing in shape, size, colour and texture. Mortar to match the existing as closely as possible.

Proposed Side Elevation
Scale 1:50

New roof tiles to best match existing in shape and colour. But be able to comply with the minimum pitch required
Contractor to show inspector specification of proposed tiles before ordering


Proposed windows to be white uPVC to match existing with brickwork head and cill details

New brickwork to match the existing in shape, size, colour and texture. Mortar to match the existing as closely as possible.

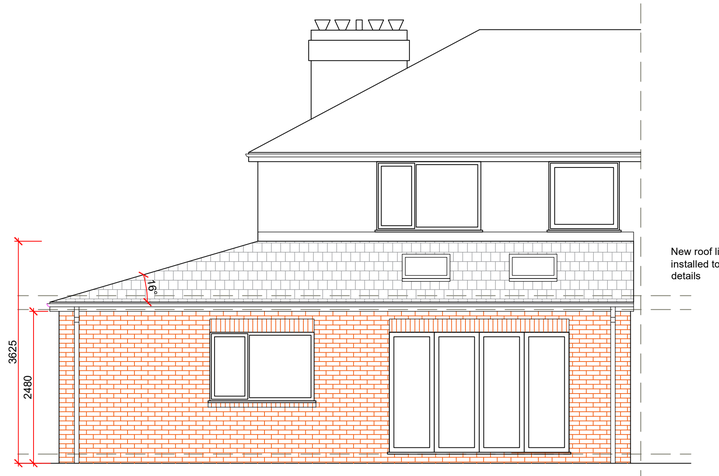

New roof lights to be installed to manufacturer's details

Proposed Rear Elevation
Scale 1:50

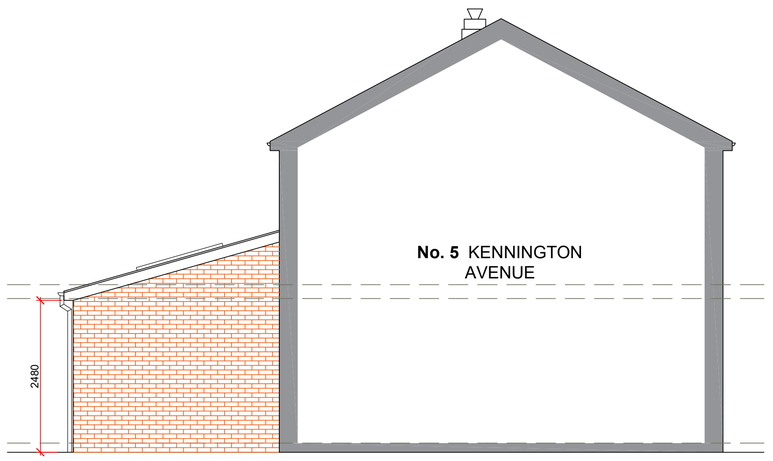

Proposed Side Elevation
Scale 1:50

A	12.08.25	Updated to suit comments	SN	MC
rev:	date:	comment(s):	name:	check:

status: PLANNING

client: 7 Kennington Avenue, Newton Heath, M402XA

job: Proposed Single Storey Rear Extension with First Floor Side Extension

title: Proposed Elevations

drawn: SN date: August 2025 scale @a1: 1:50


job no: 107 drg no: P-03 Rev A

© this drawing and the building works depicted may not be reproduced or amended except by written permission. no liability will be accepted for amendments made by other persons.

all dimensions to be checked on site and architect notified of any discrepancies prior to commencement.
do not scale.




Existing Front Elevation
Scale 1:50

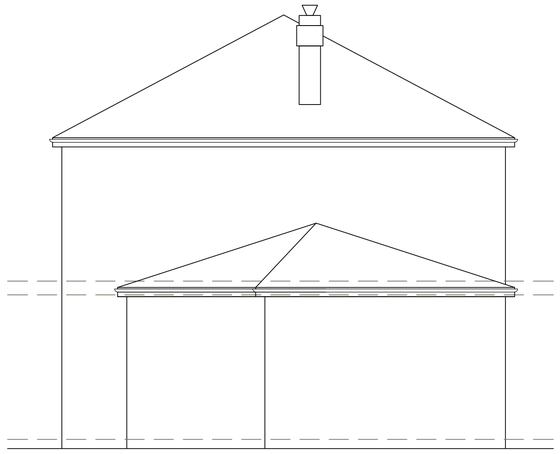


Existing Side Elevation
Scale 1:50




Existing Rear Elevation
Scale 1:50

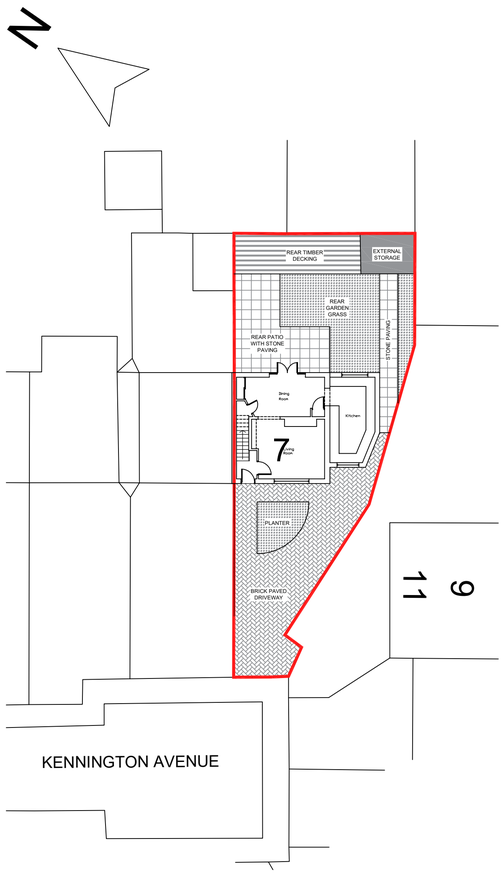


Existing Site Plan
Scale 1:200

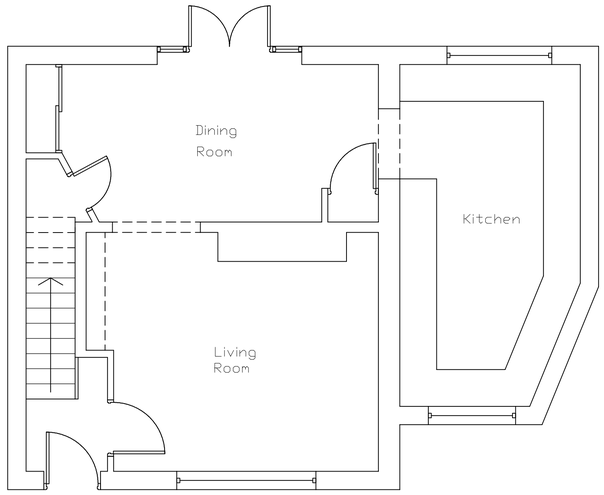

Existing Ground Floor Plan
Scale 1:50

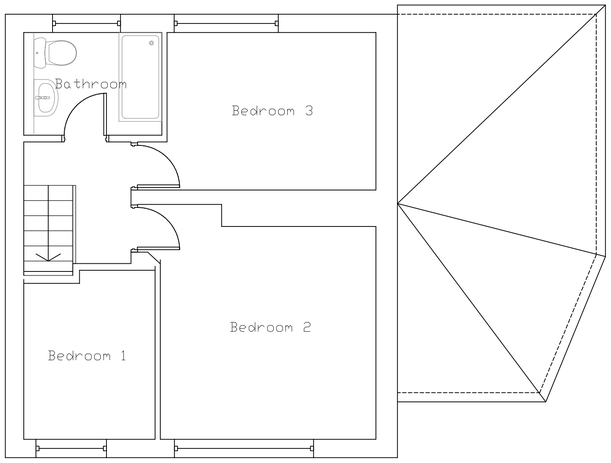

Existing First Floor Plan
Scale 1:50

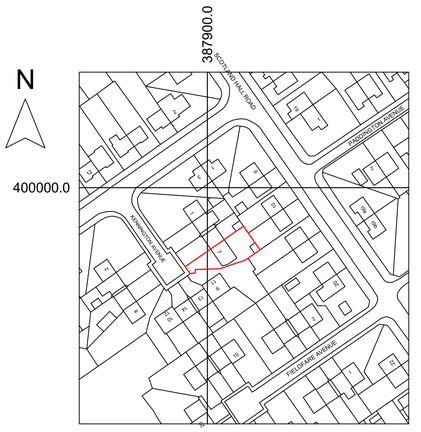

20 0 20 40 60 80 100
Metres

Production Date: 02 August 2025

Top Left: 387847.759 400047.136 Bottom Right: 387982.193 399903.61

© Crown copyright and database rights 2025 Ordnance Survey OS100035409.

Reproduction in whole or in part is prohibited without the permission of Ordnance Survey

Location Plan
Scale 1:1250

rev:	date:	comment(s):	name:	check:

status: PLANNING

client: 7 Kennington Avenue, Newton Heath, M402XA

job: Proposed Single Storey Rear Extension with First Floor Side Extension


title: Details as Existing

drawn: SN date: August 2025 scale @a1: AS NOTED


job no: 107 drg no: P-01 Rev -

© this drawing and the building works depicted may not be reproduced or amended except by written permission. no liability will be accepted for amendments made by other persons.


all dimensions to be checked on site and architect notified of any discrepancies prior to commencement.
do not scale.

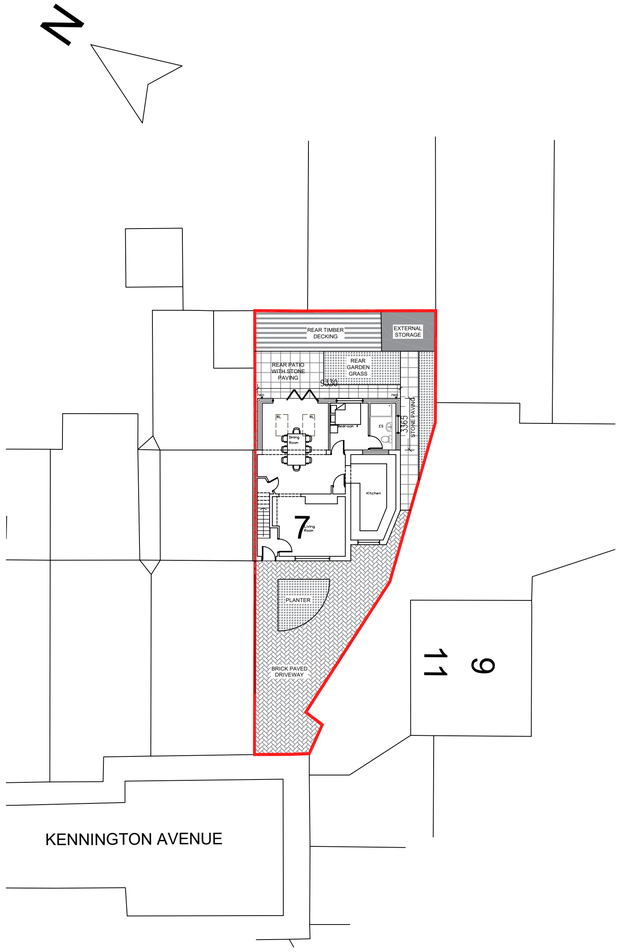

Proposed Site Plan
Scale 1:200

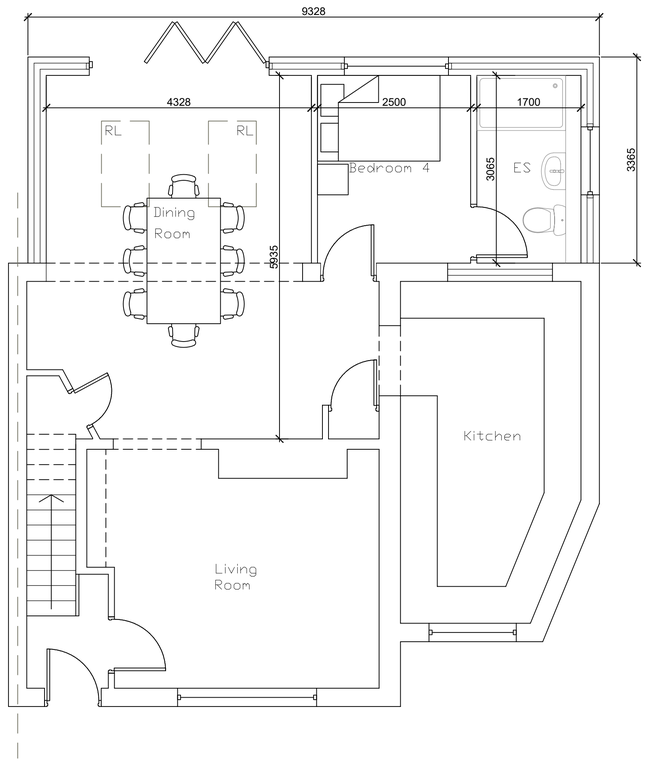

Proposed Ground Floor Plan
Scale 1:50

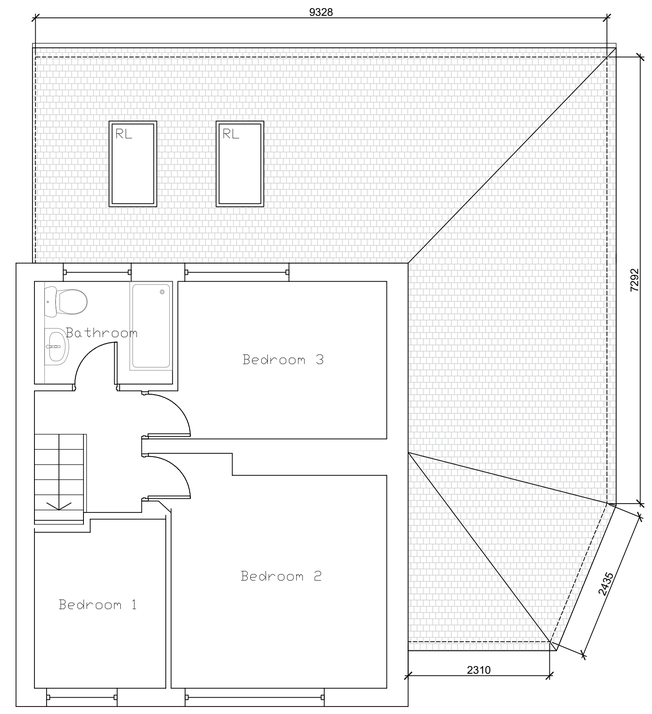

Proposed First Floor Plan
Scale 1:50

rev:	date:	comment(s):	name:	check:

status: PLANNING

client: 7 Kennington Avenue, Newton Heath, M402XA

job: Proposed Single Storey Rear Extension with First Floor Side Extension

title: Proposed Site Plan and Floor Plans

drawn: SN date: August 2025 scale @a1: AS NOTED


job no: 107 drg no: P-02 Rev -

Appendix C

SITE GEOLOGY


GEOINDEX ONSHORE

GEOLOGY - BEDROCK - COLLYHURST SANDSTONE FORMATION - SANDSTONE

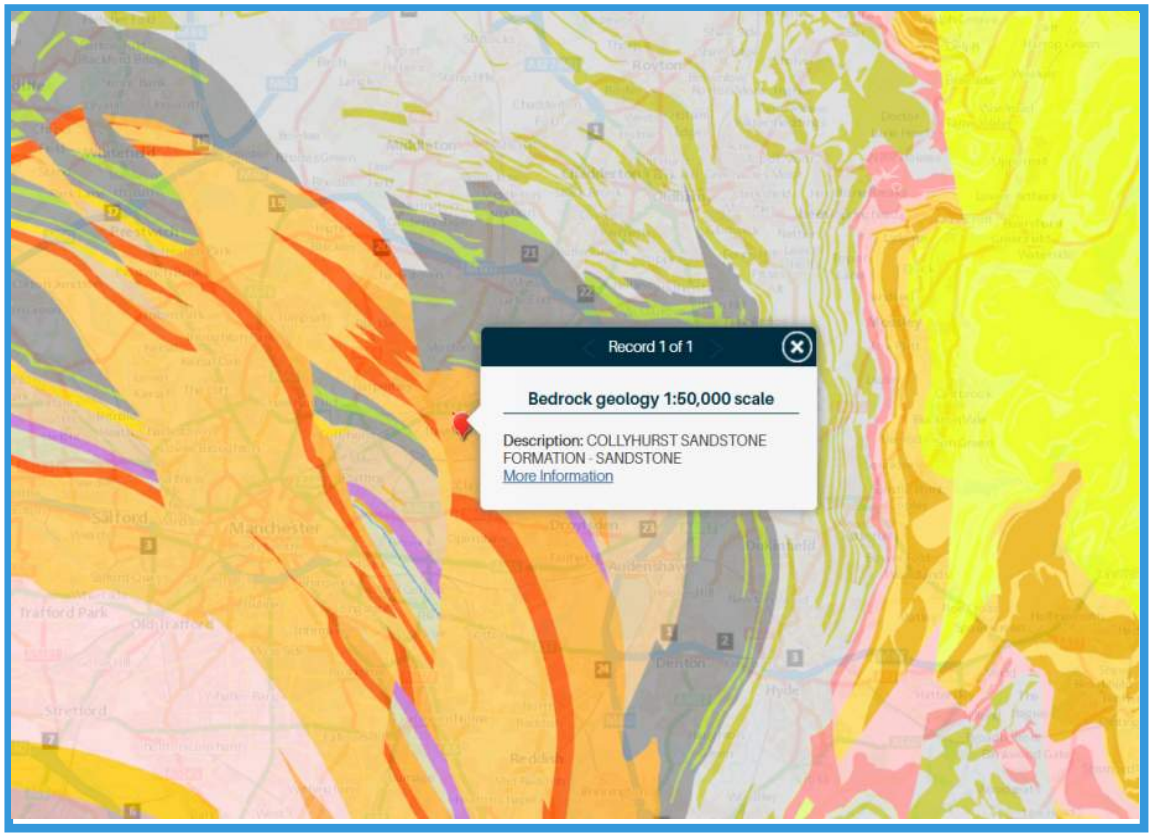

GEOINDEX ONSHORE

GEOLOGY - SUPERFICIAL DEPOSITS - TILL, DEVENSIAN - DIAMICTON

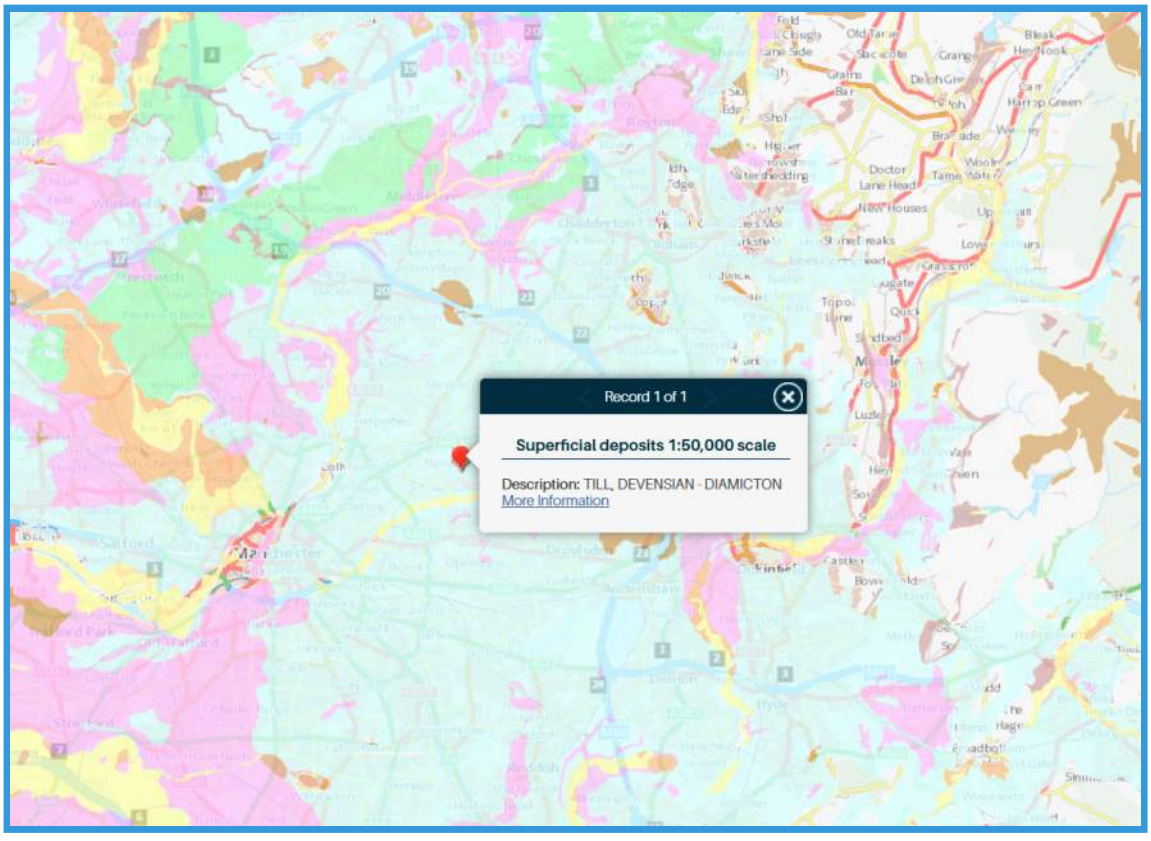


SITE HYDROGEOLOGY

Main River Map






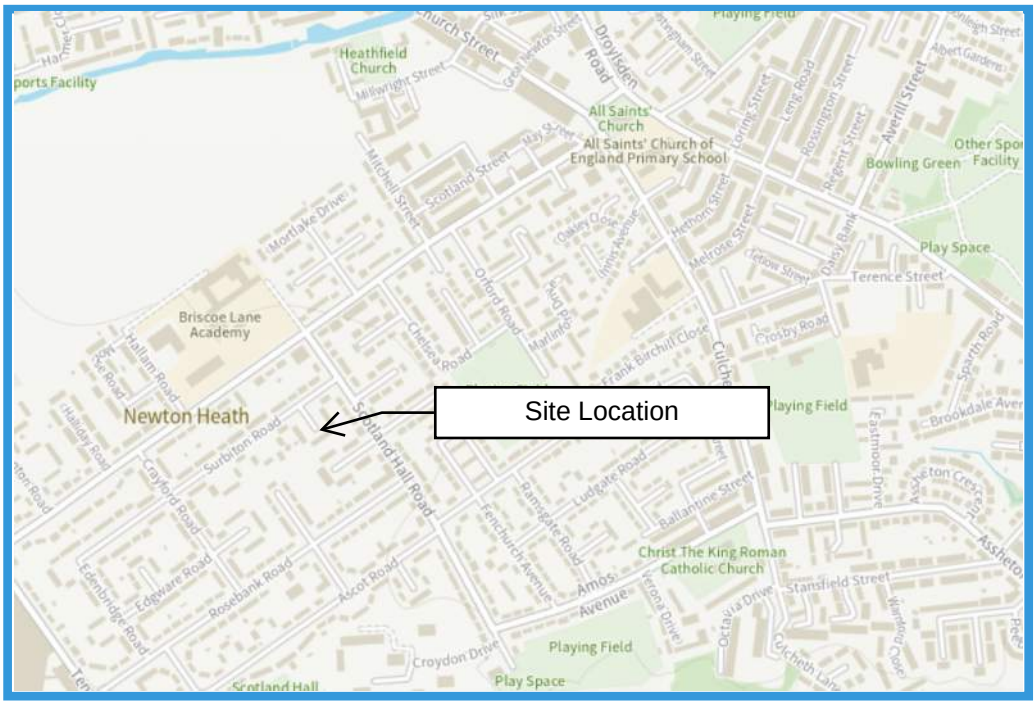



SITE SURFACE WATER FLOOD RISK

High risk means a chance of flooding greater than 3.3% (1:30)
Medium risk means a chance of flooding of btw 1% (1:100) and 3.3%
Low risk means a chance of flooding of btw 0.1% (1:1000) and 1%
Flooding from surface water is difficult to predict as rainfall location and volume are difficult to forecast. In addition, local features can greatly affect the chance and severity of flooding

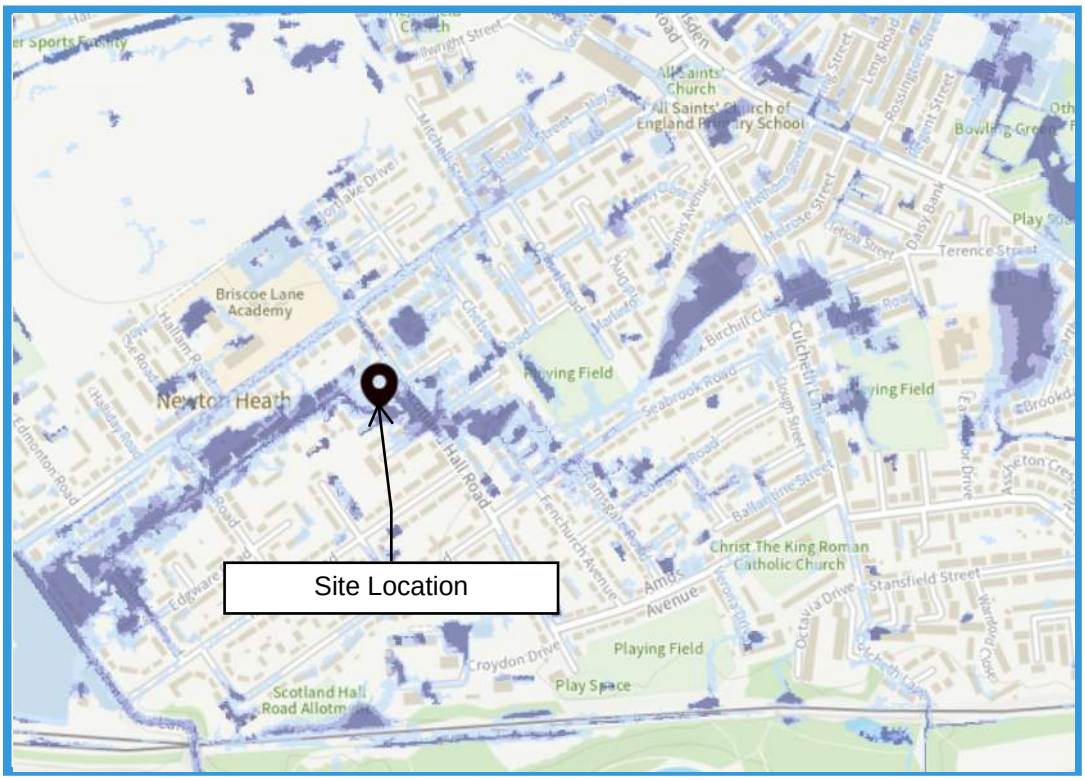


DEPTH

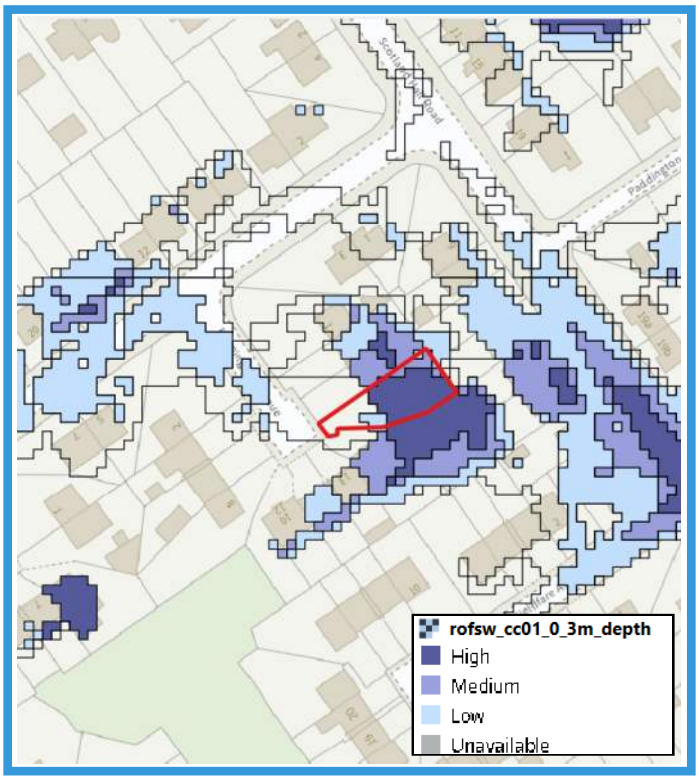

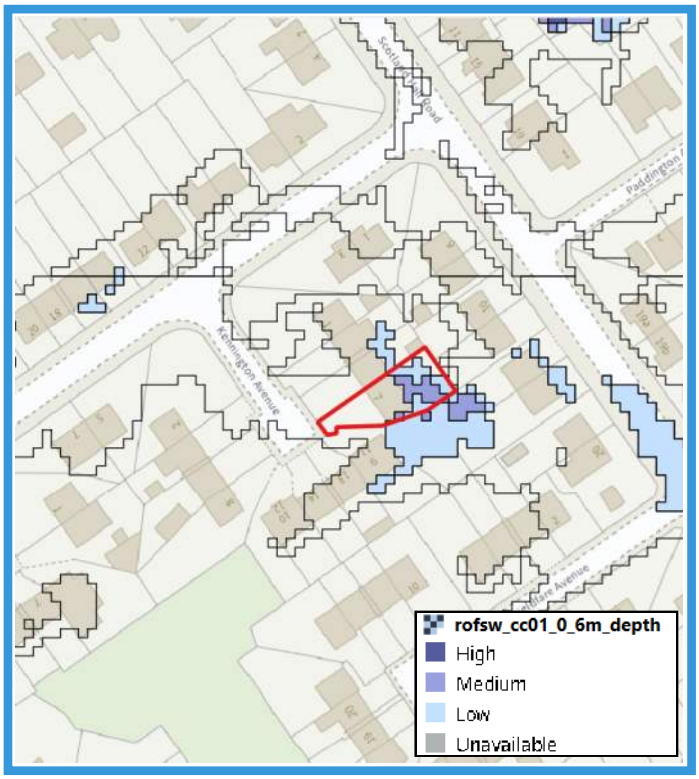

RIVER AND SEA FLOOD RISK MAP

- High - greater than or equal to 1 in 30 (3.3%) chance of flooding in any year
- Medium –Less than 1 in 30 (3.3%) but greater than or equal to 1 in 100 (1%) chance of flooding in any given year
- Low –Less than 1 in 100 (1%) but greater than or equal to 1 in 1000 (0.1%) chance of flooding in any given year
- Very low –less than 1 in 1000 (0.1%) chance of flooding in any given year

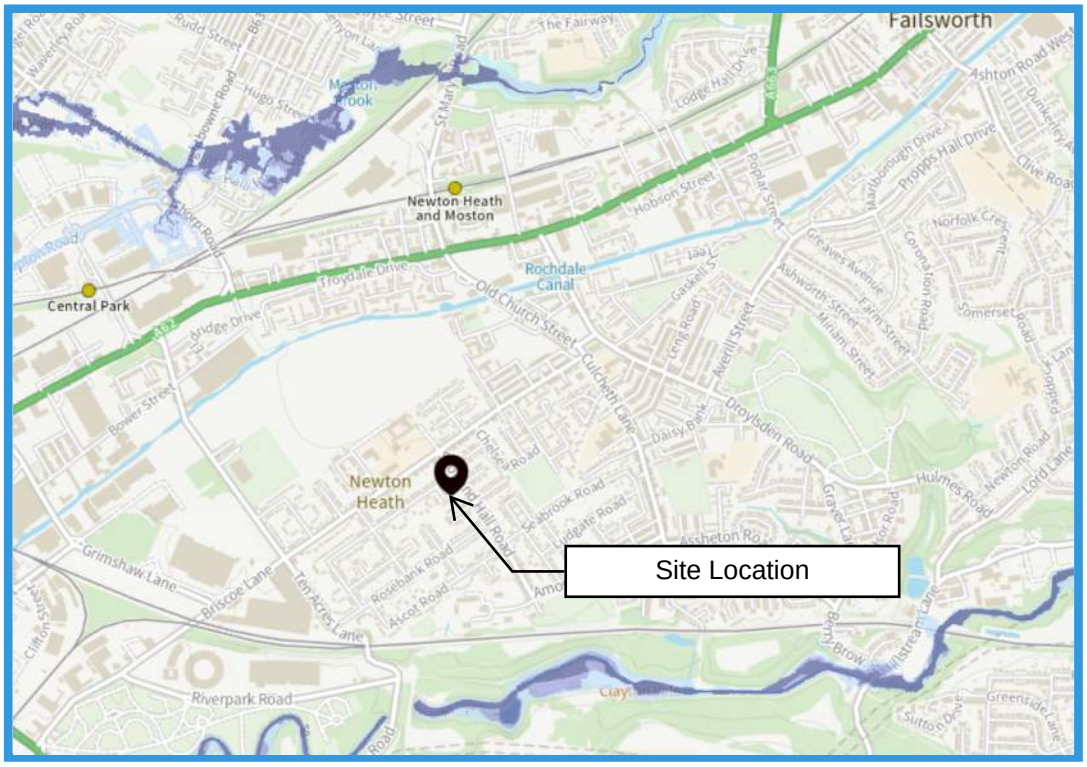

DEPTH



MAGIC RESULTS



Site Check Results

Site Check Report generated on Thu Sep 25 2025

The following features have been found in your search area:

You selected the location: Centroid Grid Ref: SJ87909997

Aquifer Designation Map (Superficial Drift) (England)

TYPOLOGY	Secondary (undifferentiated)
TYPOLOGY	Secondary A

Aquifer Designation Map (Bedrock) (England)

TYPOLOGY	Principal

Source Protection Zones merged (England)


No Features found

HISTORIC FLOOD MAP



Historic Flood Outline

GROUND WATER FLOOD RISK

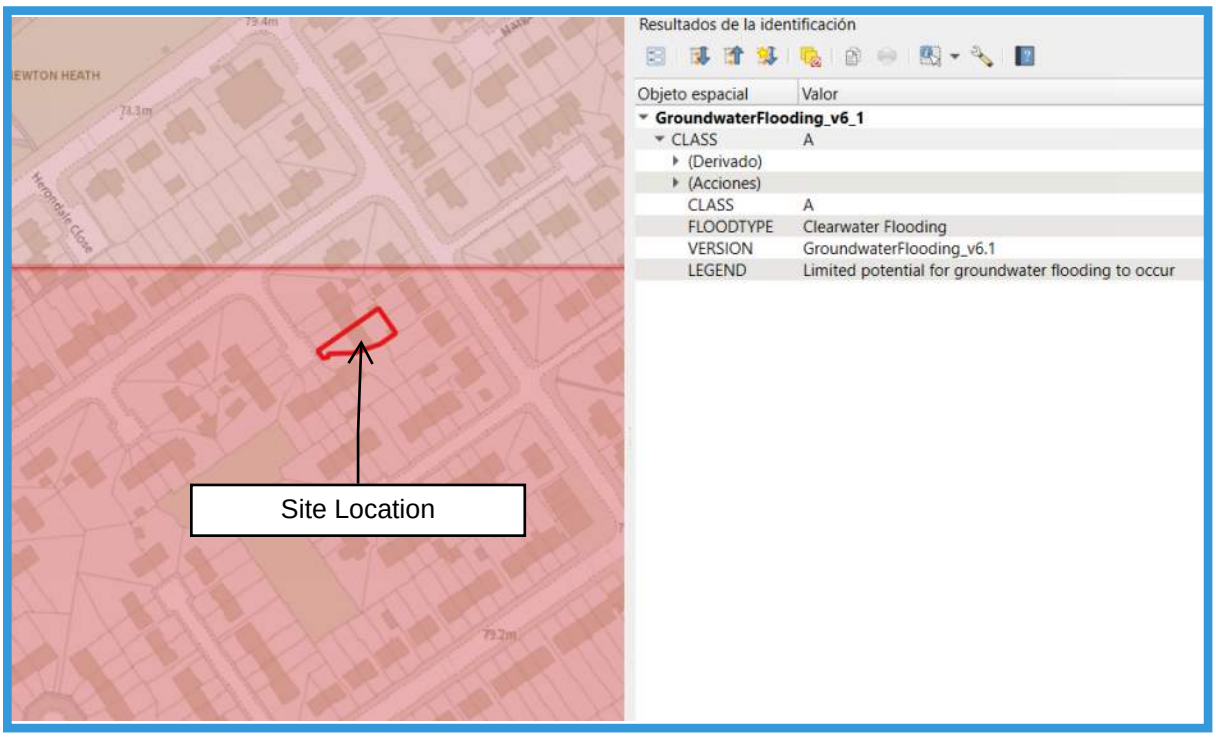

FLOOD WARNING AREA



Flood Warning areas

Flood map for planning

Your reference	Location (easting/northing)	Created
Unspecified	**387908/399973**	**26 September 2025 17:03**

Your selected location is in flood zone 1, an area with a low probability of flooding.

You will need to do a flood risk assessment if your site is **any of the following**:

- bigger than 1 hectare (ha)
- in an area with critical drainage problems as notified by the Environment Agency
- identified as being at increased flood risk in future by the local authority's strategic flood risk assessment
- at risk from other sources of flooding (such as surface water or reservoirs) and its development would increase the vulnerability of its use (such as constructing an office on an undeveloped site or converting a shop to a dwelling)


Notes

The flood map for planning shows river and sea flooding data only. It doesn't include other sources of flooding. It is for use in development planning and flood risk assessments.

This information relates to the selected location and is not specific to any property within it. The map is updated regularly and is correct at the time of printing.

Flood risk data is covered by the Open Government Licence which sets out the terms and conditions for using government data. https://www.nationalarchives.gov.uk/doc/open-government-licence/version/3

Use of the address and mapping data is subject to Ordnance Survey public viewing terms under Crown copyright and database rights 2025 AC0000807064. https://flood-map-for-planning.service.gov.uk/os-terms

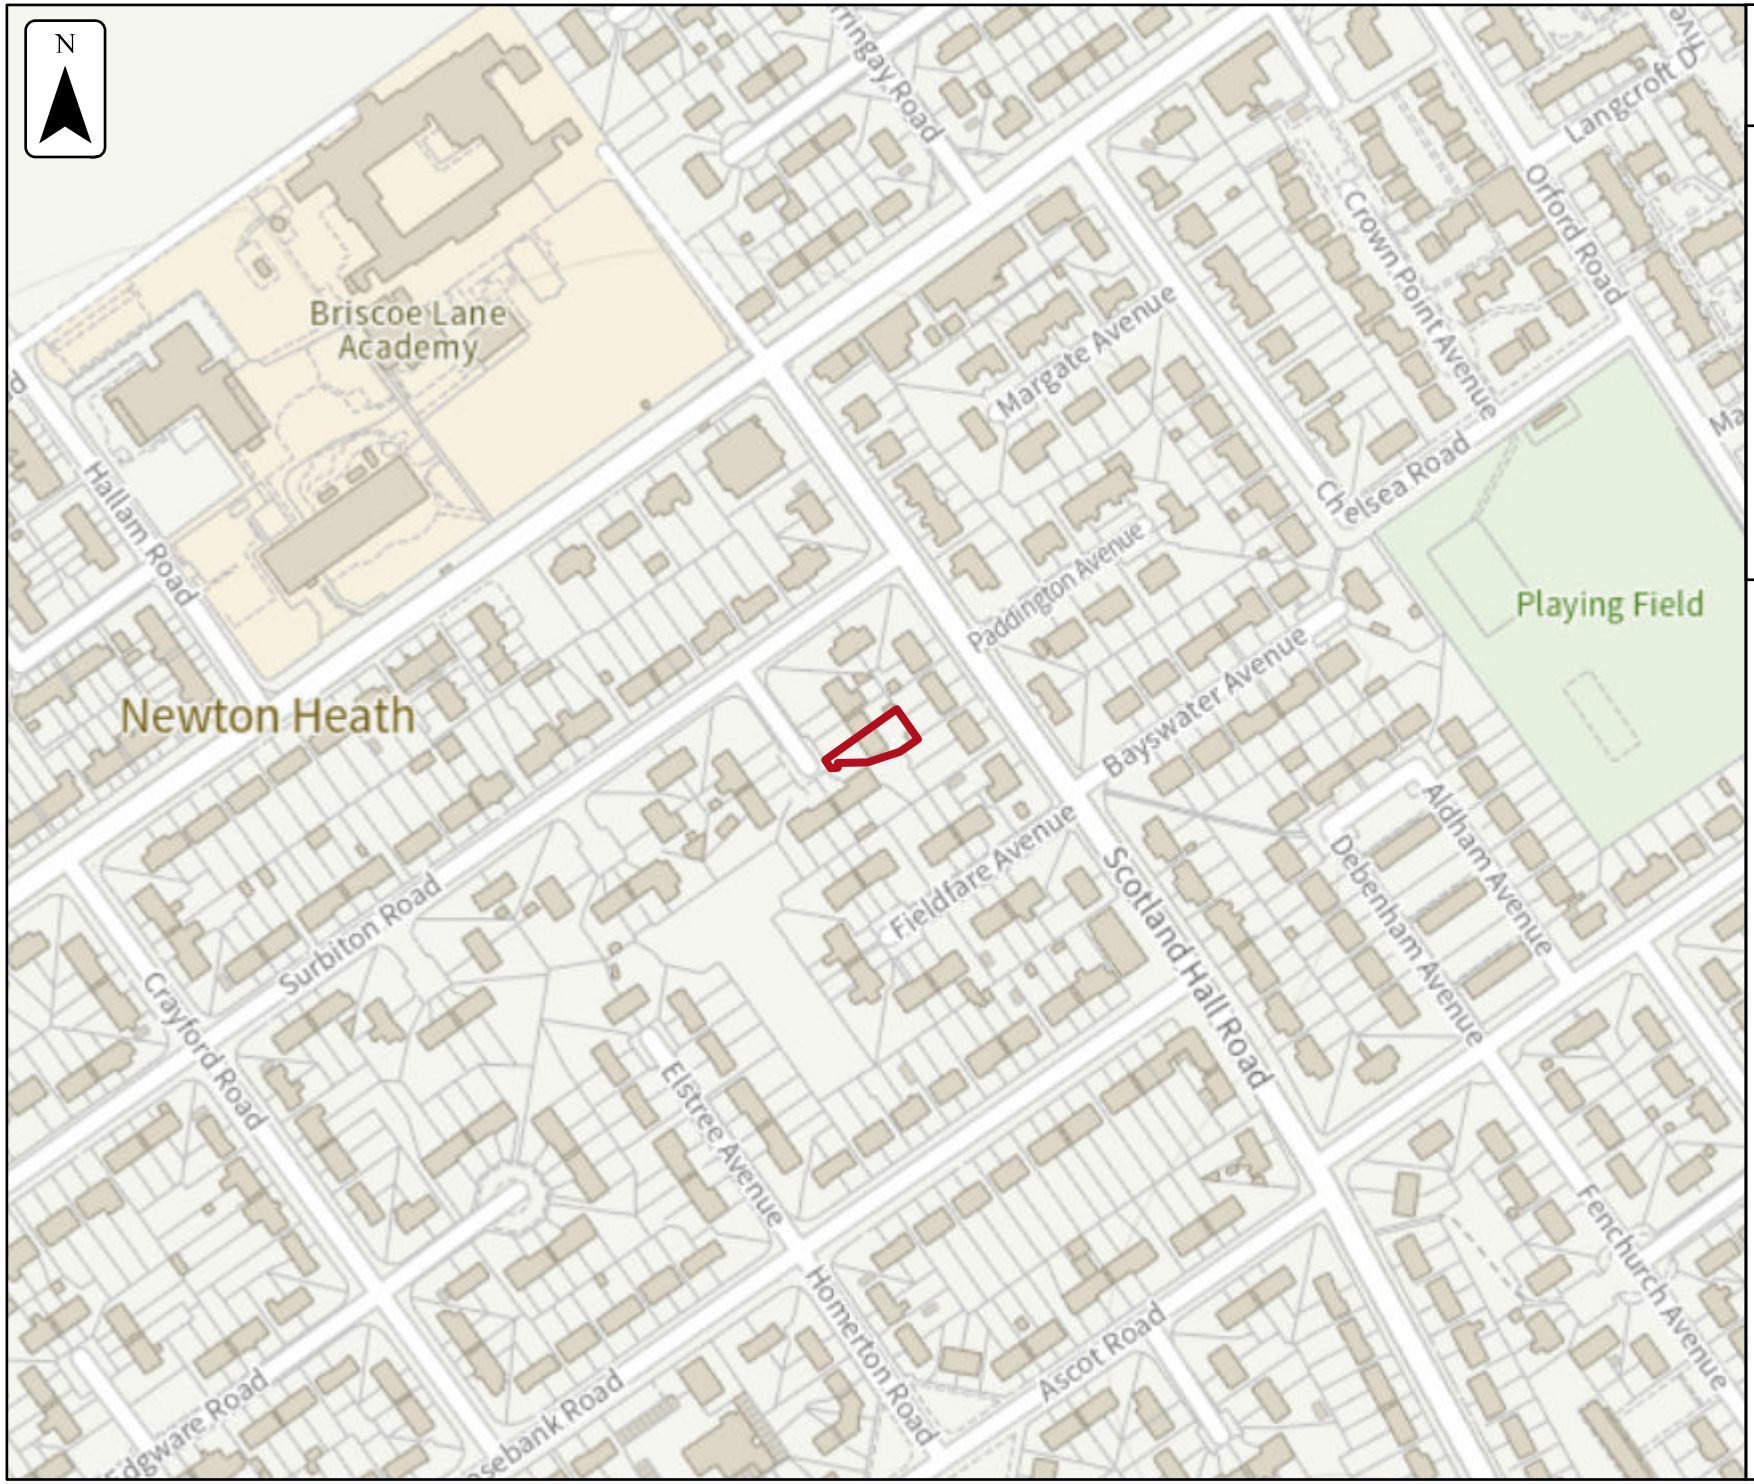

Environment Agency

Flood map for planning

Your reference
Unspecified

Location (easting/northing)
387908/399973

Scale
1:2,500

Created
26 Sep 2025 17:03

- Selected area
- Flood zone 3
- Flood zone 2
- Flood zone 1
- Flood defence
- Main river
- Water storage area

0 20 40 60 m

© Environment Agency copyright and/or database rights 2025. All rights reserved. © Crown copyright and database rights 2025 Ordnance Survey licence number AC0000807064.