


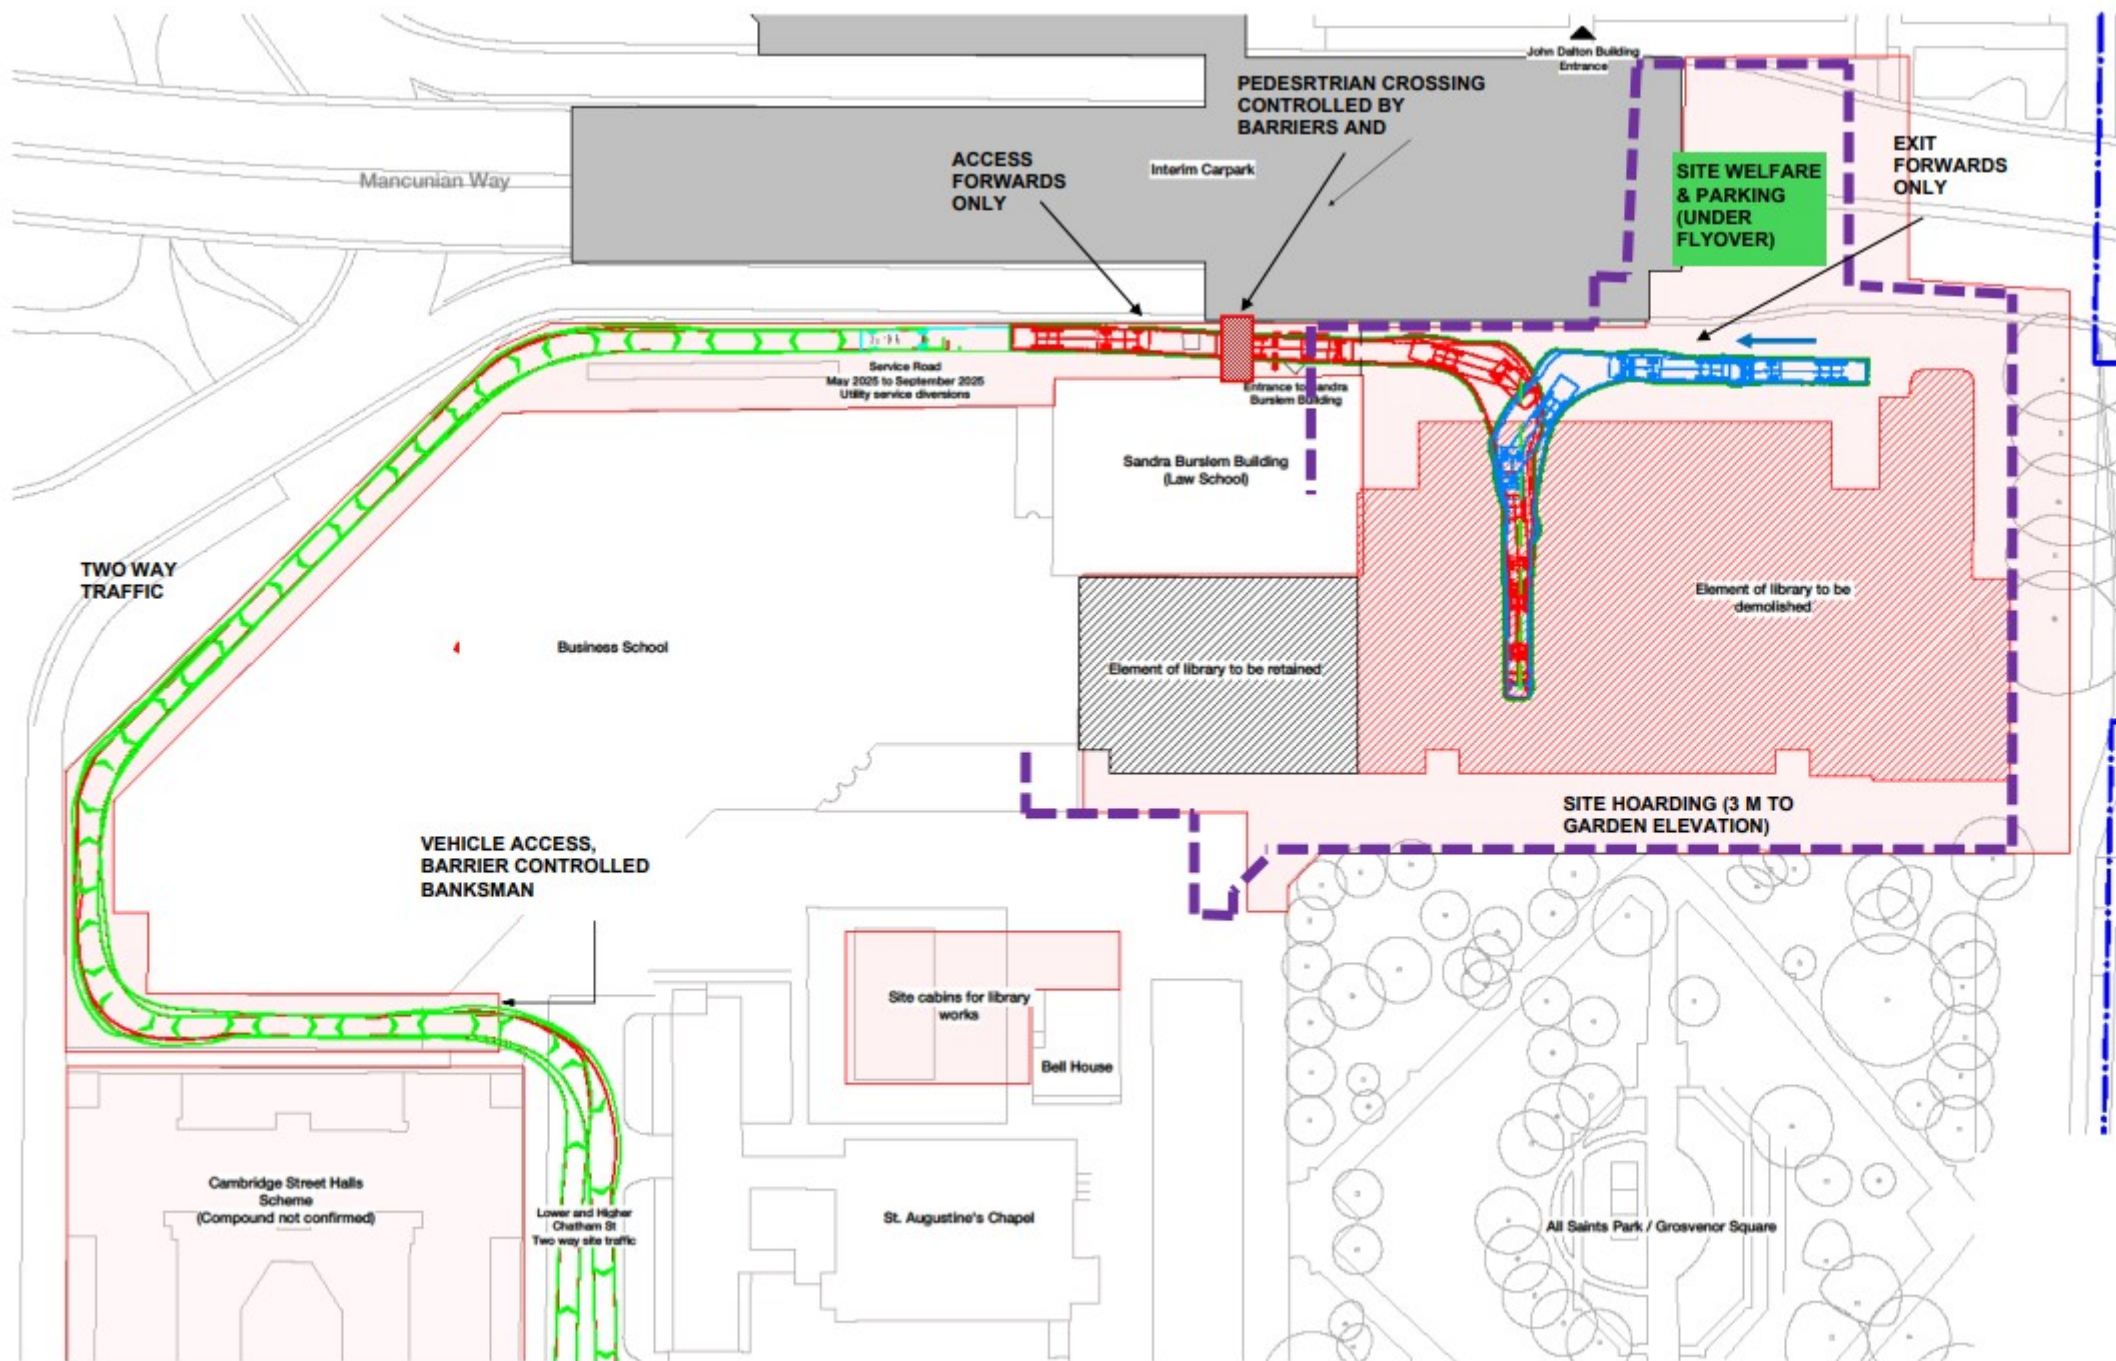

Site Plan - Proposed Access