


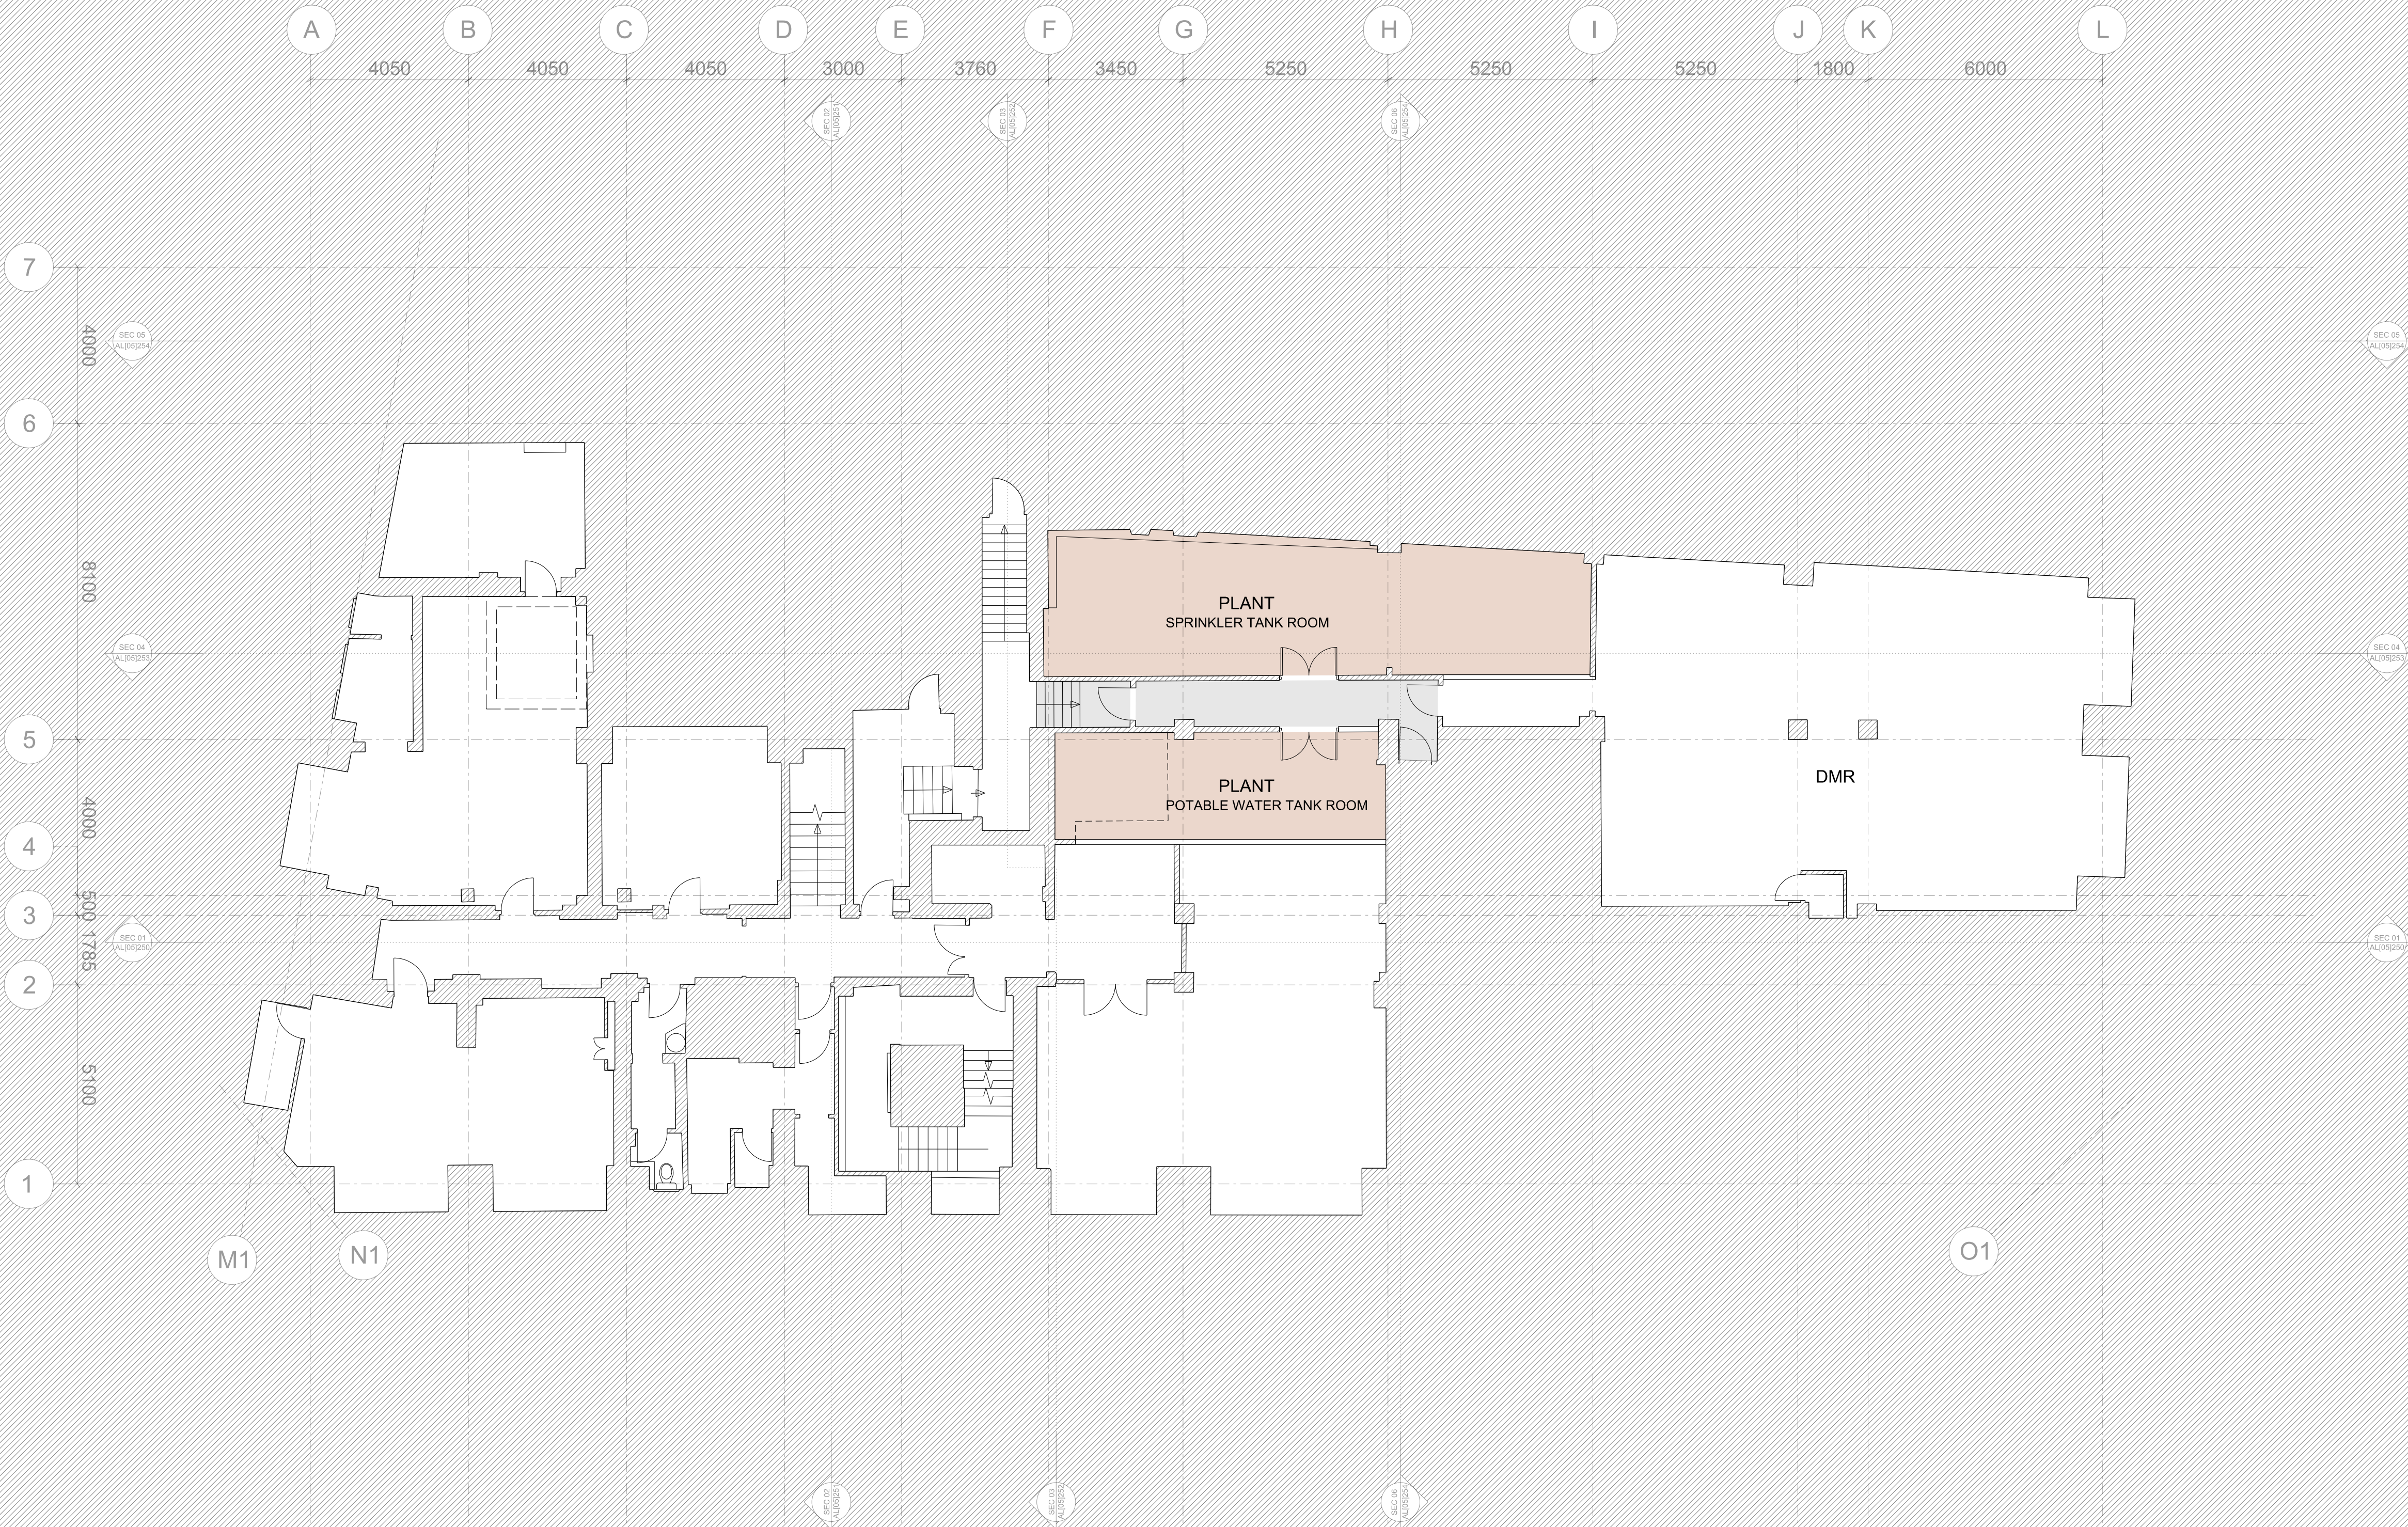

| KEY   |  | NOTES / REVISION |  | 0       |  | 1                                  |  | 2         |  | 3                 |  | 4        |  | 5 |  | 10 |  | 15 |  | N |  | Jeffrey Bell Architects<br>3 Cobourg Street<br>Manchester<br>M1 3GY |  |
|---|--|------------------|--|---------|--|------------------------------------|--|-----------|--|-------------------|--|----------|--|---|--|----|--|----|--|---|--|---------------------------------------------------------------------|--|
| <div><div></div>1 BED</div> <div><div></div>2 BED</div> <div><div></div>3 BED</div> <div><div></div>COMMERCIAL</div> <div><div></div>CIRCULATION</div> <div><div></div>BOH / PLANT</div> |  |                  |  | PROJECT |  | EQUITABLE BUILDINGS,<br>MANCHESTER |  | SCALE     |  | DATE              |  | NOV 2024 |  |   |  |    |  |    |  |   |  |                                                                     |  |
|   |  |                  |  | CLIENT  |  | PH PROPERTY HOLDINGS               |  | JOB No    |  | DWG No            |  | REV      |  |   |  |    |  |    |  |   |  |                                                                     |  |
|   |  |                  |  | TITLE   |  | PROPOSED PLAN<br>BASEMENT          |  | ISSUE FOR |  | PLANNING DOCUMENT |  |          |  |   |  |    |  |    |  |   |  | t +44 [0]161 228 0651<br>e studio@jeffreypbellarchitects.co.uk      |  |