




LAND AT
STATION RD

AMENITYTREE
ENVIRONMENTAL PLANNING CONSULTANTS

KEY

- SITE BOUNDARY**
- BOLLARDS**
BLACK TUBULAR WITH REFLECTIVE BAND
- ESTATE PATHS**
BLACK TARMAC
- ESTATE ROAD / PARKING / FORECOURTS**
BLACK TARMAC
- CYCLE STORE**
REFER TO ARCHITECT'S SPECIFICATION
- BIN STORE**
REFER TO ARCHITECT'S SPECIFICATION
- EXISTING STRUCTURES**
RETAINED AS BOUNDARY TREATMENTS
- PROPOSED TIMBER FENCE**
1800mm HIGH CLOSED BOARDED TIMBER
FENCE 15x15cm HEDGEHOG OPENING
- PROPOSED METAL FENCE**
1100mm HIGH BLACK RAILINGS WITH
MATCHING GATE
- PROPOSED POST & RAIL FENCE**
1100mm HIGH, 4 RAILS, STOCKPROOF MESH
- LIFE RING STATION**
POST MOUNTED 24" DIAMETER
- LEAP AREA**
REFER TO PLAN
- NATURAL PLAYGROUND**
REFER TO PLAN
- EXISTING TRACK**
RETAINED
- 4m ACOUSTIC FENCE**
REFERENCE e3P NOISE ASSESSMENT FOR
DETAILS
- 3m ACOUSTIC FENCE**
REFERENCE e3P NOISE ASSESSMENT FOR
DETAILS
- BOUYANCY AID**
TO MEET REQUIRED SAFETY STANDARDS
- POTENTIAL SUB STATION LOCATION**
- RAISED TABLES TO JUNCTION**

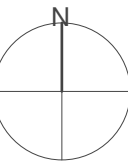

R.02	07.08.25	Updating as per PR11889-HFR-KX-ZZ-DR-A-9002	AC
R.01	23.07.25	First Issue	AC

REV NO.	DD.MM.YY	DESCRIPTION OF REVISION	INITIALS
---------	----------	-------------------------	----------

PREPARED BY

AMENITY TREE

STATUS

FOR PLANNING

TITLE

HARDWORKS, BOUNDARY TREATMENTS & INTERNAL FENCES

DWG.NO

AT.25.12596.2000

REV.NO

R.02

SCALE

1:500 @ A1

DRAWN


AC

APPROVED

SD

DATE

07.08.25

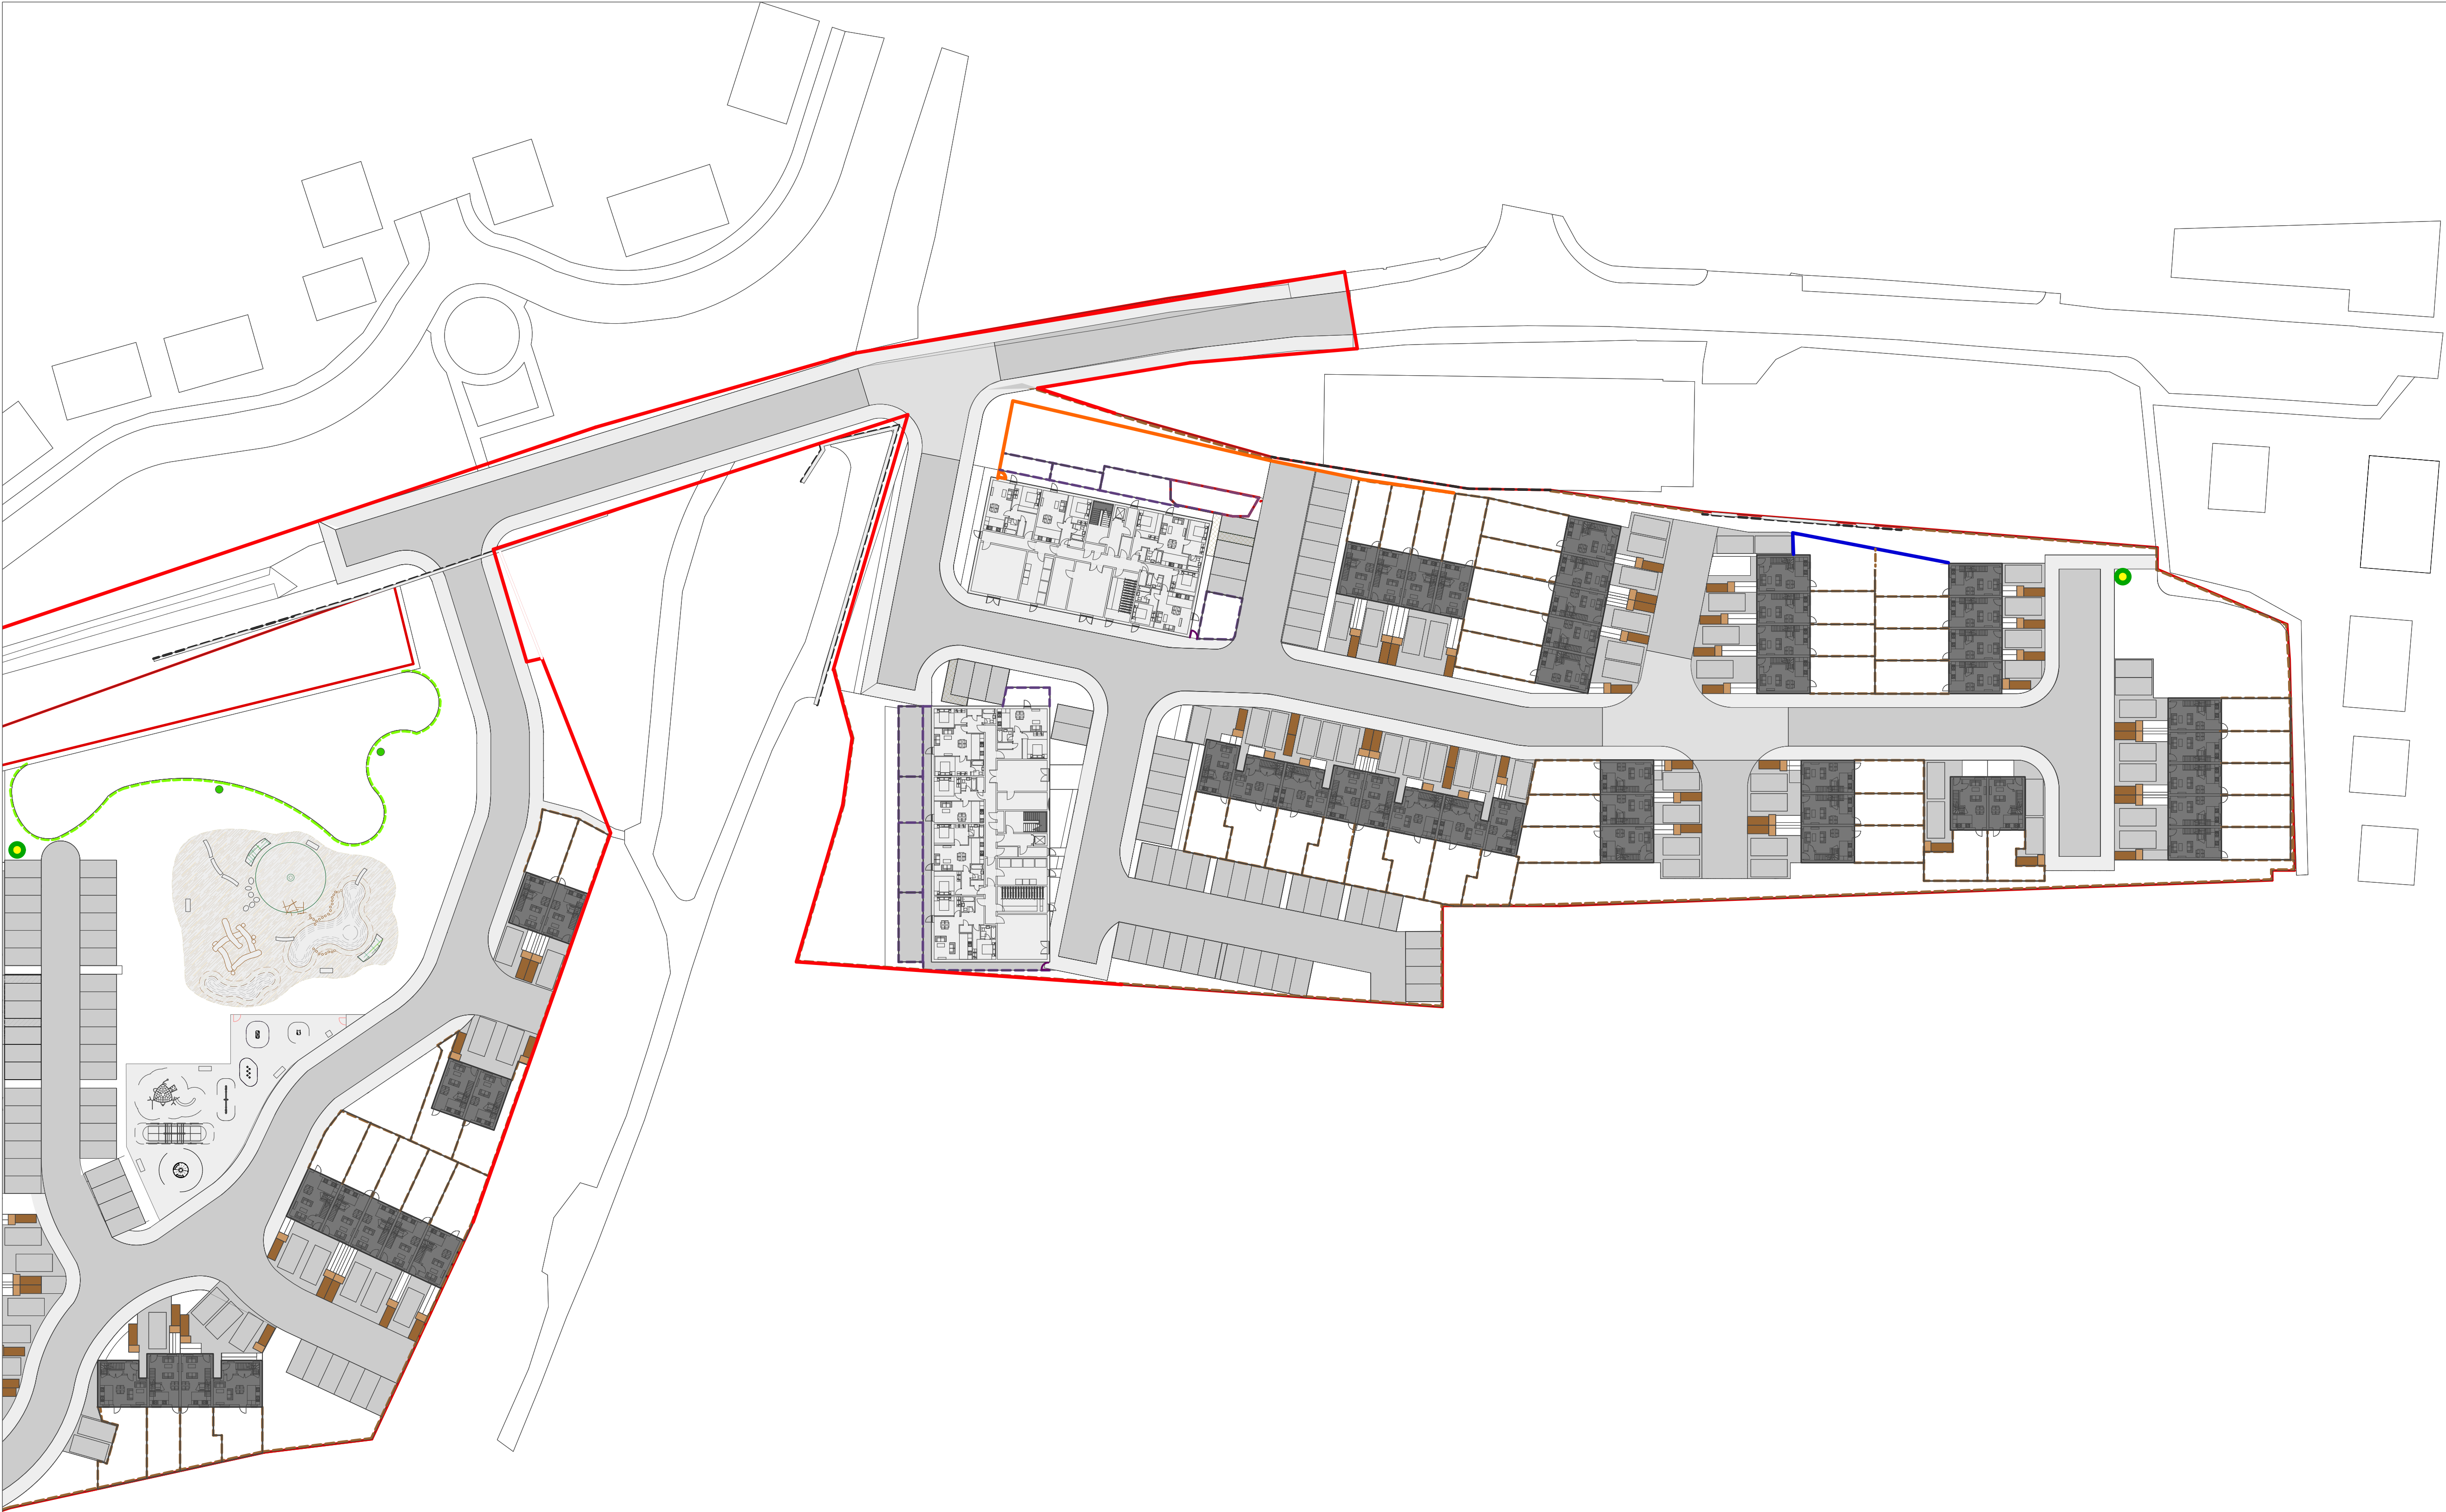

LAND AT
STATION RD

AMENITYTREE
ENVIRONMENTAL PLANNING CONSULTANTS

KEY

 **SITE BOUNDARY**

 **BOLLARDS**
BLACK TUBULAR WITH REFLECTIVE BAND

 **ESTATE PATHS**
BLACK TARMAc

 **ESTATE ROAD / PARKING / FORECOURTS**
BLACK TARMAc

 **CYCLE STORE**
REFER TO ARCHITECT'S SPECIFICATION

 **BIN STORE**
REFER TO ARCHITECT'S SPECIFICATION

 **EXISTING STRUCTURES**
RETAINED AS BOUNDARY TREATMENTS

 **PROPOSED TIMBER FENCE**
1800mm HIGH CLOSED BOARDED TIMBER
FENCE 15x15cm HEDGEHOG OPENING

 **PROPOSED METAL FENCE**
1100mm HIGH BLACK RAILINGS WITH
MATCHING GATE

 **PROPOSED POST & RAIL FENCE**
1100mm HIGH, 4 RAILS, STOCKPROOF MESH

 **LIFE RING STATION**
POST MOUNTED 24" DIAMETER

 **LEAP AREA**
REFER TO PLAN

 **NATURAL PLAYGROUND**
REFER TO PLAN

 **EXISTING TRACK**
RETAINED

 **4m ACOUSTIC FENCE**
REFERENCE e3P NOISE ASSESSMENT FOR
DETAILS

 **3m ACOUSTIC FENCE**
REFERENCE e3P NOISE ASSESSMENT FOR
DETAILS

 **BOUYANCY AID**
TO MEET REQUIRED SAFETY STANDARDS

 **POTENTIAL SUB STATION LOCATION**

 **RAISED TABLES TO JUNCTION**

N

0

20

40

m

R.02	07.08.25	Updating as per PR1989-HFR-KX-ZZ-DR-A-9002	AC
R.01	23.07.25	First Issue	AC
REV NO.	DD.MM.YY	DESCRIPTION OF REVISION	INITIALS

PREPARED BY

AMENITY TREE

STATUS

FOR PLANNING

TITLE

HARDWORKS, BOUNDARY TREATMENTS & INTERNAL FENCES

DWG.NO

REV.NO

AT.25.12596.2001

R.02

SCALE

DRAWN

APPROVED

DATE

1:500 @ A1

AC

SD

07.08.25