


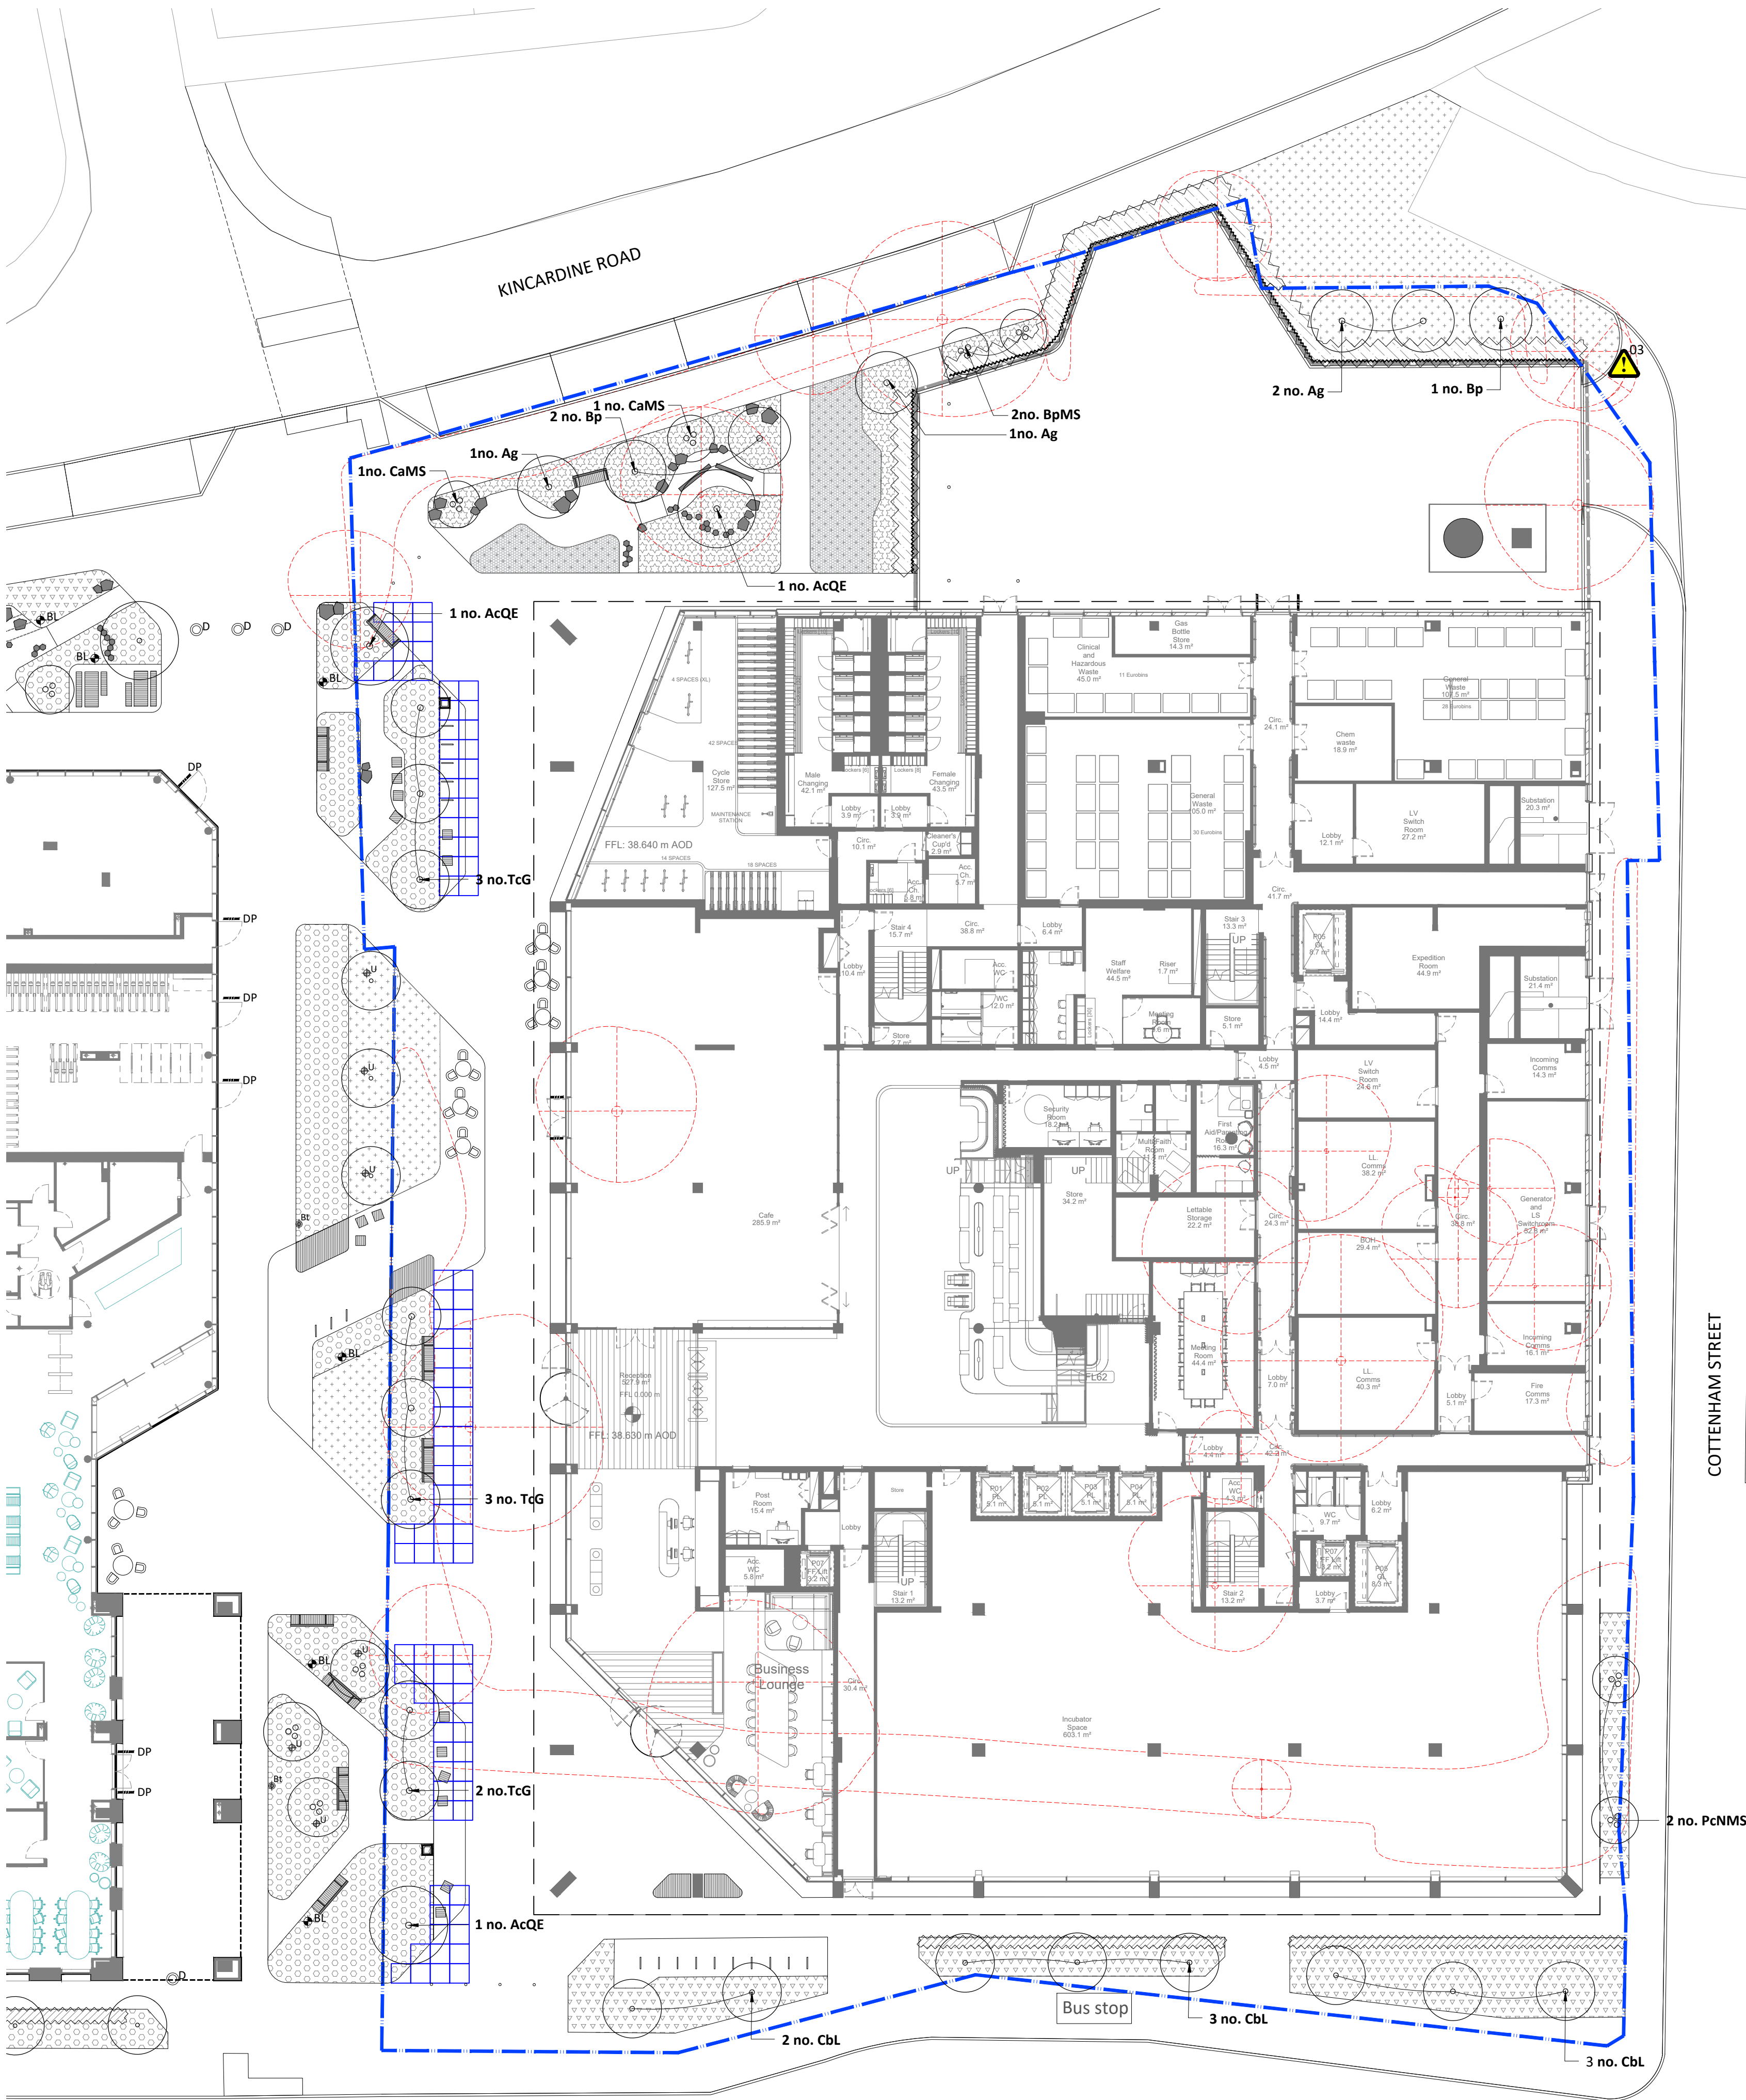

P08


Tree Planting										
Botanical Name	Code	Form	Clear Stem	Height	Girth / Form	Root Cond.	Support	Qty	Notes	
<i>Alnus glutinosa</i> *	Ag	Clear stem	min. 2.4m	5.0-5.5m	20-25cm	RB	Underground guyed	4	General note for all trees; Trees specified as rootball for installing within planting season. If trees are planted from April to October, containerised stock must be used.	Soft landscape contractor to highlight any discrepancies between girth and height. When procuring stock, the height of the tree is to take precedents over girth. Landscape architect to be given opportunity to attend nursery to tag tree stock prior to lifting and shipment to site
<i>Acer campestre</i> 'Queen Elizabeth'***	AcQE	Clear stem	min. 2.4m	6.0-7.0m	40cm - Semi mature	RB	Underground guyed	3		
<i>Betula pendula</i> *	Bp	Clear stem	min. 2.4m	5.5-6.0m	25-30cm	RB	Underground guyed	3		
<i>Betula pendula</i> *	BpMS	Multi-stem	Brushed up to 1.5-1.8m	3.0-3.5m	Multi-stem with raised stems	RB	Underground guyed	2		
<i>Carpinus betulus</i> 'Lucas'***	CbFF	Clear stem	min. 2.4m	5.5-6.0m	25-30cm	RB	Underground guyed	8		
<i>Corylus avellana</i> *	CaMS	Multi-stem	Brushed up to 1.5-1.8m	3.0-3.5m	Multi-stem with raised stems	RB	Underground guyed	2		
<i>Prunus cerasifera</i> 'Nigra'	PcNMS	Multi-stem	Brushed up to 1.5-1.8m	3.0-3.5m	Multi-stem with raised stems	RB	Underground guyed	2		
<i>Tilia cordata</i> 'Greenspire'***	TcG	Clear stem	min. 2.4m	5.5-6.0m	25-30cm	RB	Underground guyed	8		

* Native species
** Cultivars of native species

Key

- Ownership boundary
- Proposed species rich lawn
Supplier: Wildflower Turf Ltd.
Product: WFT-Species-Rich-26
- Reinforced grass system
Q25.350B
- Proposed Planting Mix 1 to Upper Brook Street and Cottenham Street
Refer to dwg no. 0107 for details
- Proposed Planting Mix 2 to Thorburn Walk
Refer to dwg no. 0108 for details
- Proposed Planting Mix 3 to Play areas along Kincardine Road
Refer to dwg no. 0109 for details
- Proposed Formal Clipped Hedge
600mm height
Refer to table for further detail
- Proposed Mixed Native Hedgerow
900mm height
Refer to dwg no. 0109 for details
- Pre-grown ivy screen
2.2m high installed to public facing side of welded mesh fencing
Q40.430A
- Proposed tree in soft
15-21m³ soil per tree (species dependent)
- Proposed multistem tree in soft
8m³ soil per tree
- Proposed tree cells
Q31.520
- Existing tree removed
- Design Risk
Refer to document
UBS-RFM-XX-XX-HS-L-0001 for details

- Notes
- All dimensions in mm, unless otherwise stated.
 - Scaling from drawing if printed incorrectly may lead to errors.
 - All information outside red line boundary shown for contextual purpose only.
 - All hatch patterns are indicative only unless stated otherwise.
 - This drawing is to be read in conjunction with the remaining re-form landscape architecture documentation AND all relevant documentation from the design team
 - Levels information on this drawing illustrates the design intent. The contractor is to check and verify all levels and dimensions against site survey information.
 - Any discrepancies in the design information are to be brought to the attention of re-form landscape architecture, in writing, prior to commencement of construction works.
 - All proprietary products shall be installed in strict accordance with manufacturers written instructions.
 - Refer to other consultants' drawings and specifications for the following design information:
 - Foundation details
 - Base course and/or sub bases design & specification
 - Waterproofing of any element
 - Drainage design and infrastructure
 - Lighting and ducting
 - Existing & proposed utilities
 - Plant quantities are to suit site areas in accordance with scheduled plant densities.
 - Any proposed plant substitution shall be agreed with the landscape architect prior to ordering.

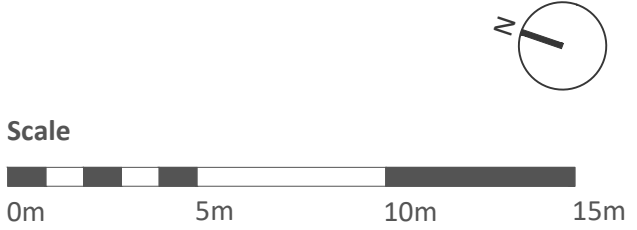

01.07.25 <i>Alnus glutinosa</i> tree sizes reduced					MSz	MS	DL	P08
Date	Description of revision	Drawn by	Checked by	Approved by	Revision			

re-form
landscape architecture

W: re-formlandscape.com
E: info@re-formlandscape.com
T: Edinburgh +44 (0)131 354 1876
Leeds +44 (0)113 245 4695
Manchester +44 (0)161 397 4953

Project
UPPER BROOK STREET, MANCHESTER
RF22-968

Client
KADANS

Document title
PLANTING STRATEGY

Paper size
A1
Scale
1:200

Status
FOR STAGE APPROVAL
S4

Drawing number
UBS-RFM-XX-00-DR-L-0105
Revision
P08

© re-form landscape architecture