



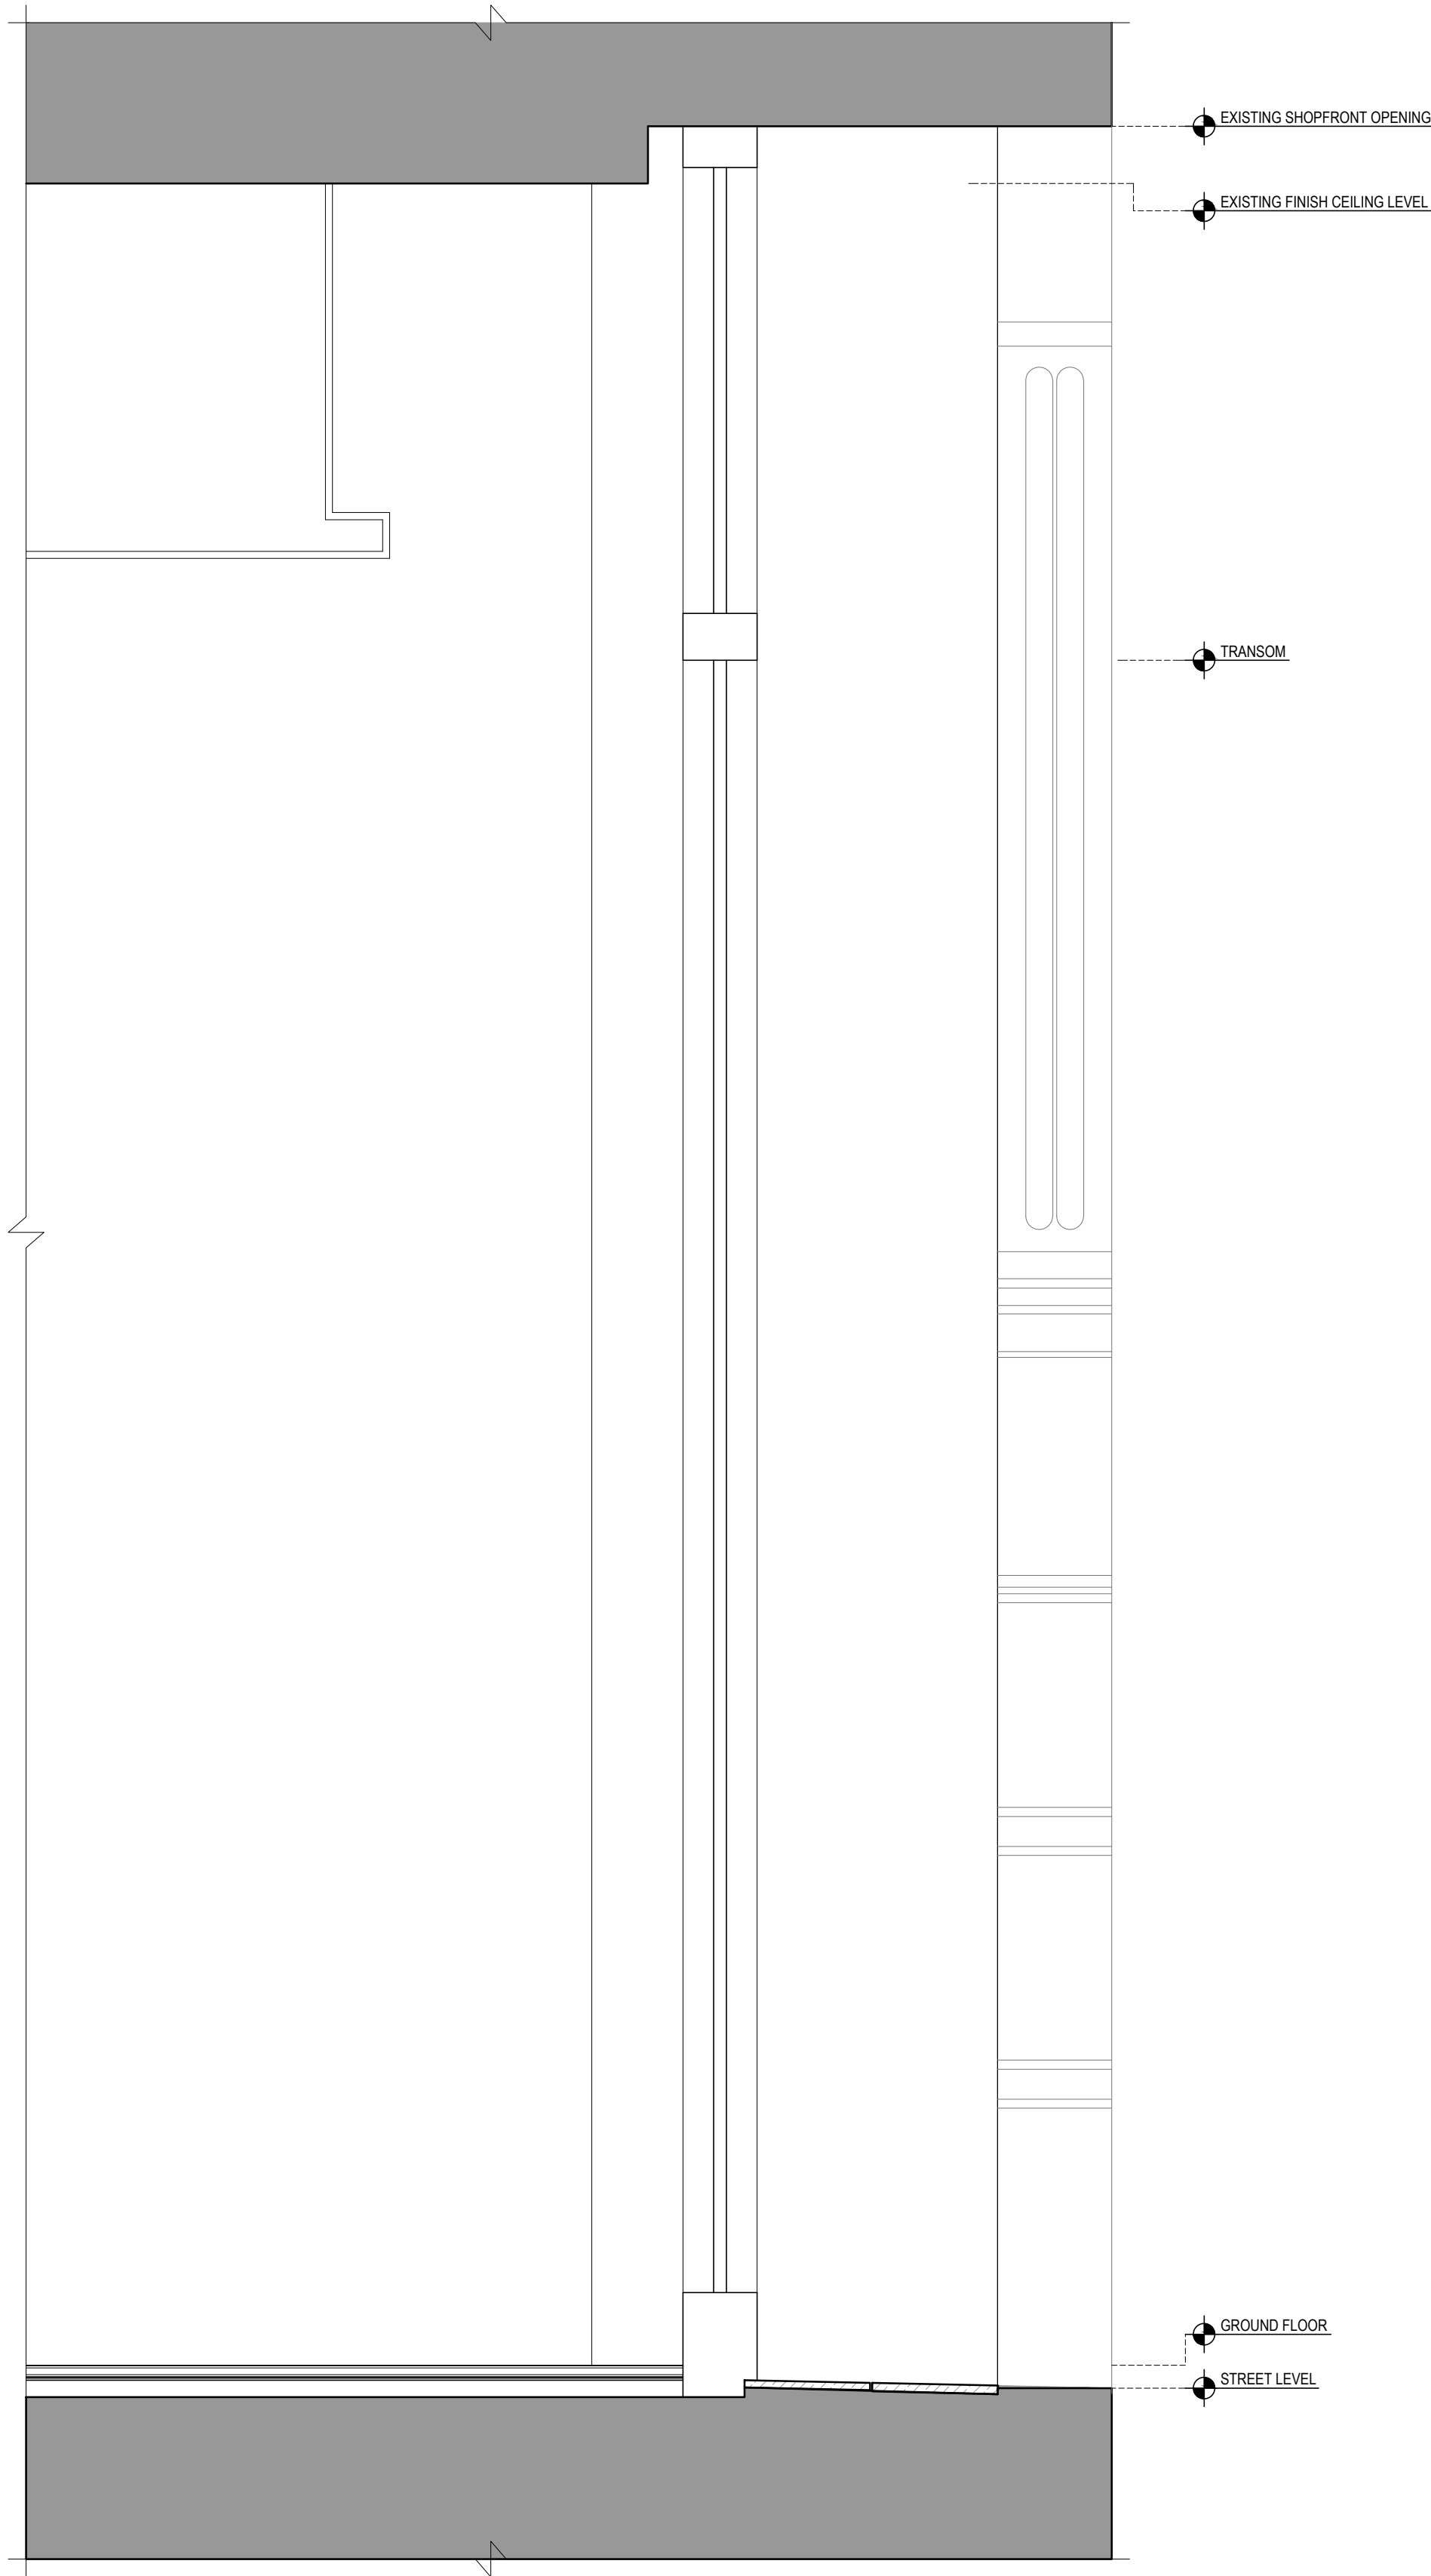

1 EXISTING SHOPFRONT SECTION
SCALE 1:10@A1; 1:20@A3

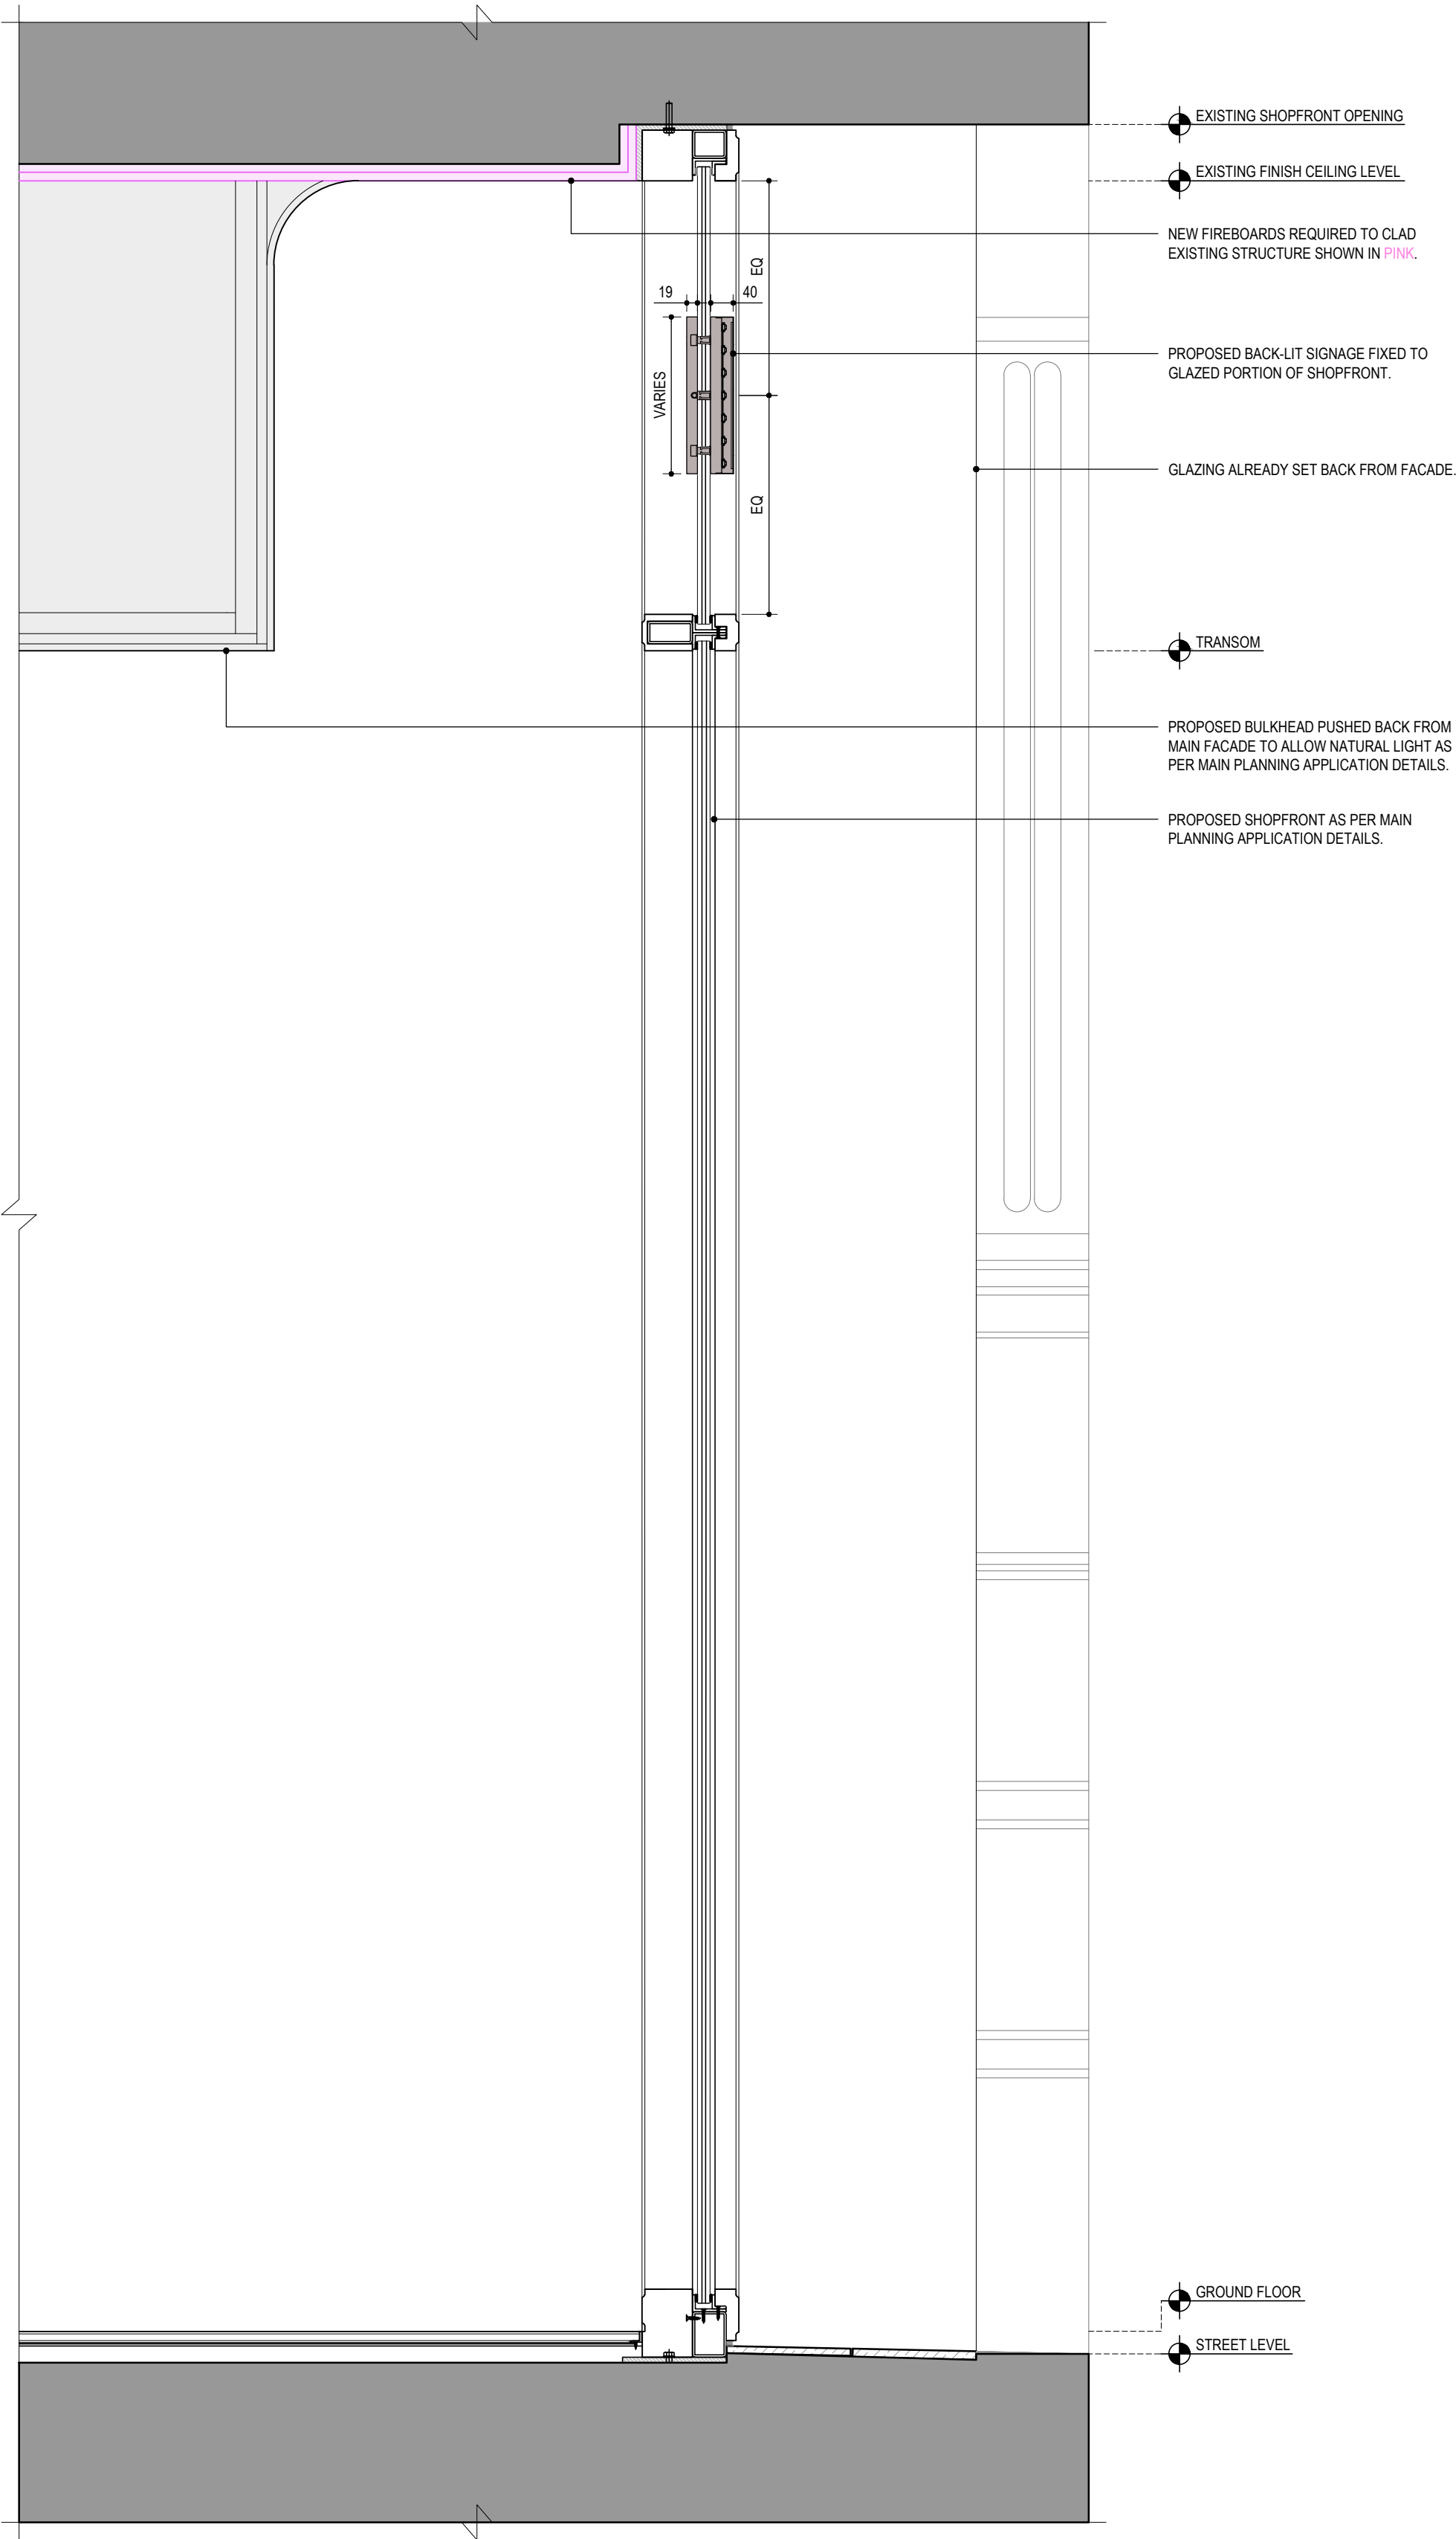

2 PROPOSED SHOPFRONT SECTION
SCALE 1:10@A1; 1:20@A3

NOTES:

THE CONTRACTOR IS RESPONSIBLE FOR CHECKING DIMENSIONS, TOLERANCES AND REFERENCES. ANY DISCREPANCIES ARE TO BE VERIFIED WITH THE ARCHITECT BEFORE PROCEEDING WITH THE WORKS ON SITE OR OFF SITE FABRICATION

WHERE AN ITEM OR DETAIL IS COVERED OR DESCRIBED ON DRAWINGS OF DIFFERENT SCALES THE LARGER SCALE DRAWING IS TO BE WORKED TO.

DO NOT SCALE FROM THIS DRAWING. FIGURED DIMENSIONS TO BE WORKED TO IN ALL CASES.

THIS IS A COPYRIGHT (C) DRAWING AND IS NOT TO BE REPRODUCED WITHOUT THE WRITTEN PERMISSION OF THE ARCHITECT


LEGEND

OUT OF DEMISE

EXISTING AND PROPOSED -
SHOPFRONT SECTIONS

17-21 ST ANNS SQUARE, MANCHESTER

JOB NUMBER: 1357
CREATED DATE: 14.02.25
DRAWN BY: EL
SCALE: 1:10@A1; 1:20@A3

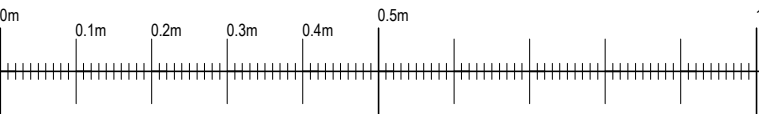

REV: A DATE: 24.07.25 DESCRIPTION: ADVERTISEMENT CONSENT APPLICATION BY: EL