

## Notes

1. THIS DRAWING IS TO BE READ IN CONJUNCTION WITH ALL RELEVANT ARCHITECTURAL, MECHANICAL, ELECTRICAL, STRUCTURAL & SPECIALIST DRAWINGS, SPECIFICATIONS, DETAILS AND SCHEDULES AS NECESSARY.


Do not scale

**NEW KITCHEN VENTILATION DUCTWORK**  
THE NEW KITCHEN LAYOUT DESIGNS HAVE NOT BEEN AGREED AND FINALISED, AS SUCH THE LOCATIONS AND SIZES SHOWN FOR ALL NEW STREET FOOD KITCHEN VENTILATION DUCTS ARE INDICATIVE ONLY AND SUBJECT TO CHANGE TO SUIT THE FINAL LAYOUT AND EQUIPMENT SPECIFICATION WITHIN EACH NEW STREET FOOD KITCHEN

**EXISTING MECHANICAL SERVICES**  
REFER TO THE DRAWING 25011 (S7) PL 001 FOR THE LAYOUT AND DETAILS FOR ALL EXISTING HIGH LEVEL MECHANICAL SERVICES EQUIPMENT, DUCTS, PIPES ETC. THAT ARE TO REMAIN AND BE RE-USED UNDER THE MANCHESTER STREET FOOD MECHANICAL SERVICES PROPOSALS

## LEGEND:

- OTHER TENANT/LANDLORD AREAS THAT ARE NOT PART OF THE MANCHESTER STREET FOOD APPLICATION AND DEMISE
- AREAS WITHIN THE MANCHESTER STREET FOOD APPLICATION THAT WILL HAVE EITHER SOLID PLASTERBOARD OR 600x600mm SUSPENDED GRID CEILINGS I.E. ALL SERVICES WILL BE HIDDEN FROM NORMAL VIEW
- AREAS WITHIN THE MANCHESTER STREET FOOD APPLICATION THAT WILL BE "BACK OF HOUSE" WHERE ANY EXISTING OR NEW SERVICES WILL BE HIDDEN FROM NORMAL PUBLIC VIEW
- NEW GALVANISED STEEL STREET FOOD KITCHEN EXTRACT CANOPY - LOCATED WITHIN EACH NEW STREET FOOD ENCLOSED KITCHEN AREA
- APPROX ROUTE AT HIGH LEVEL FOR NEW STREET FOOD KITCHEN EXTRACT DUCTWORK
- APPROX ROUTE AT HIGH LEVEL FOR NEW STREET FOOD KITCHEN SUPPLY DUCTWORK
- NEW 800x550mm SUPPLY AIR AND 800x350mm KITCHEN EXTRACT DUCTS MOUNTED EXPOSED AT HIGH LEVEL
- NEW 900x600mm SUPPLY AIR AND 900x600mm KITCHEN EXTRACT DUCTS MOUNTED EXPOSED AT HIGH LEVEL
- NEW 600x350mm SUPPLY AIR AND 600x350mm KITCHEN EXTRACT DUCTS MOUNTED EXPOSED AT HIGH LEVEL

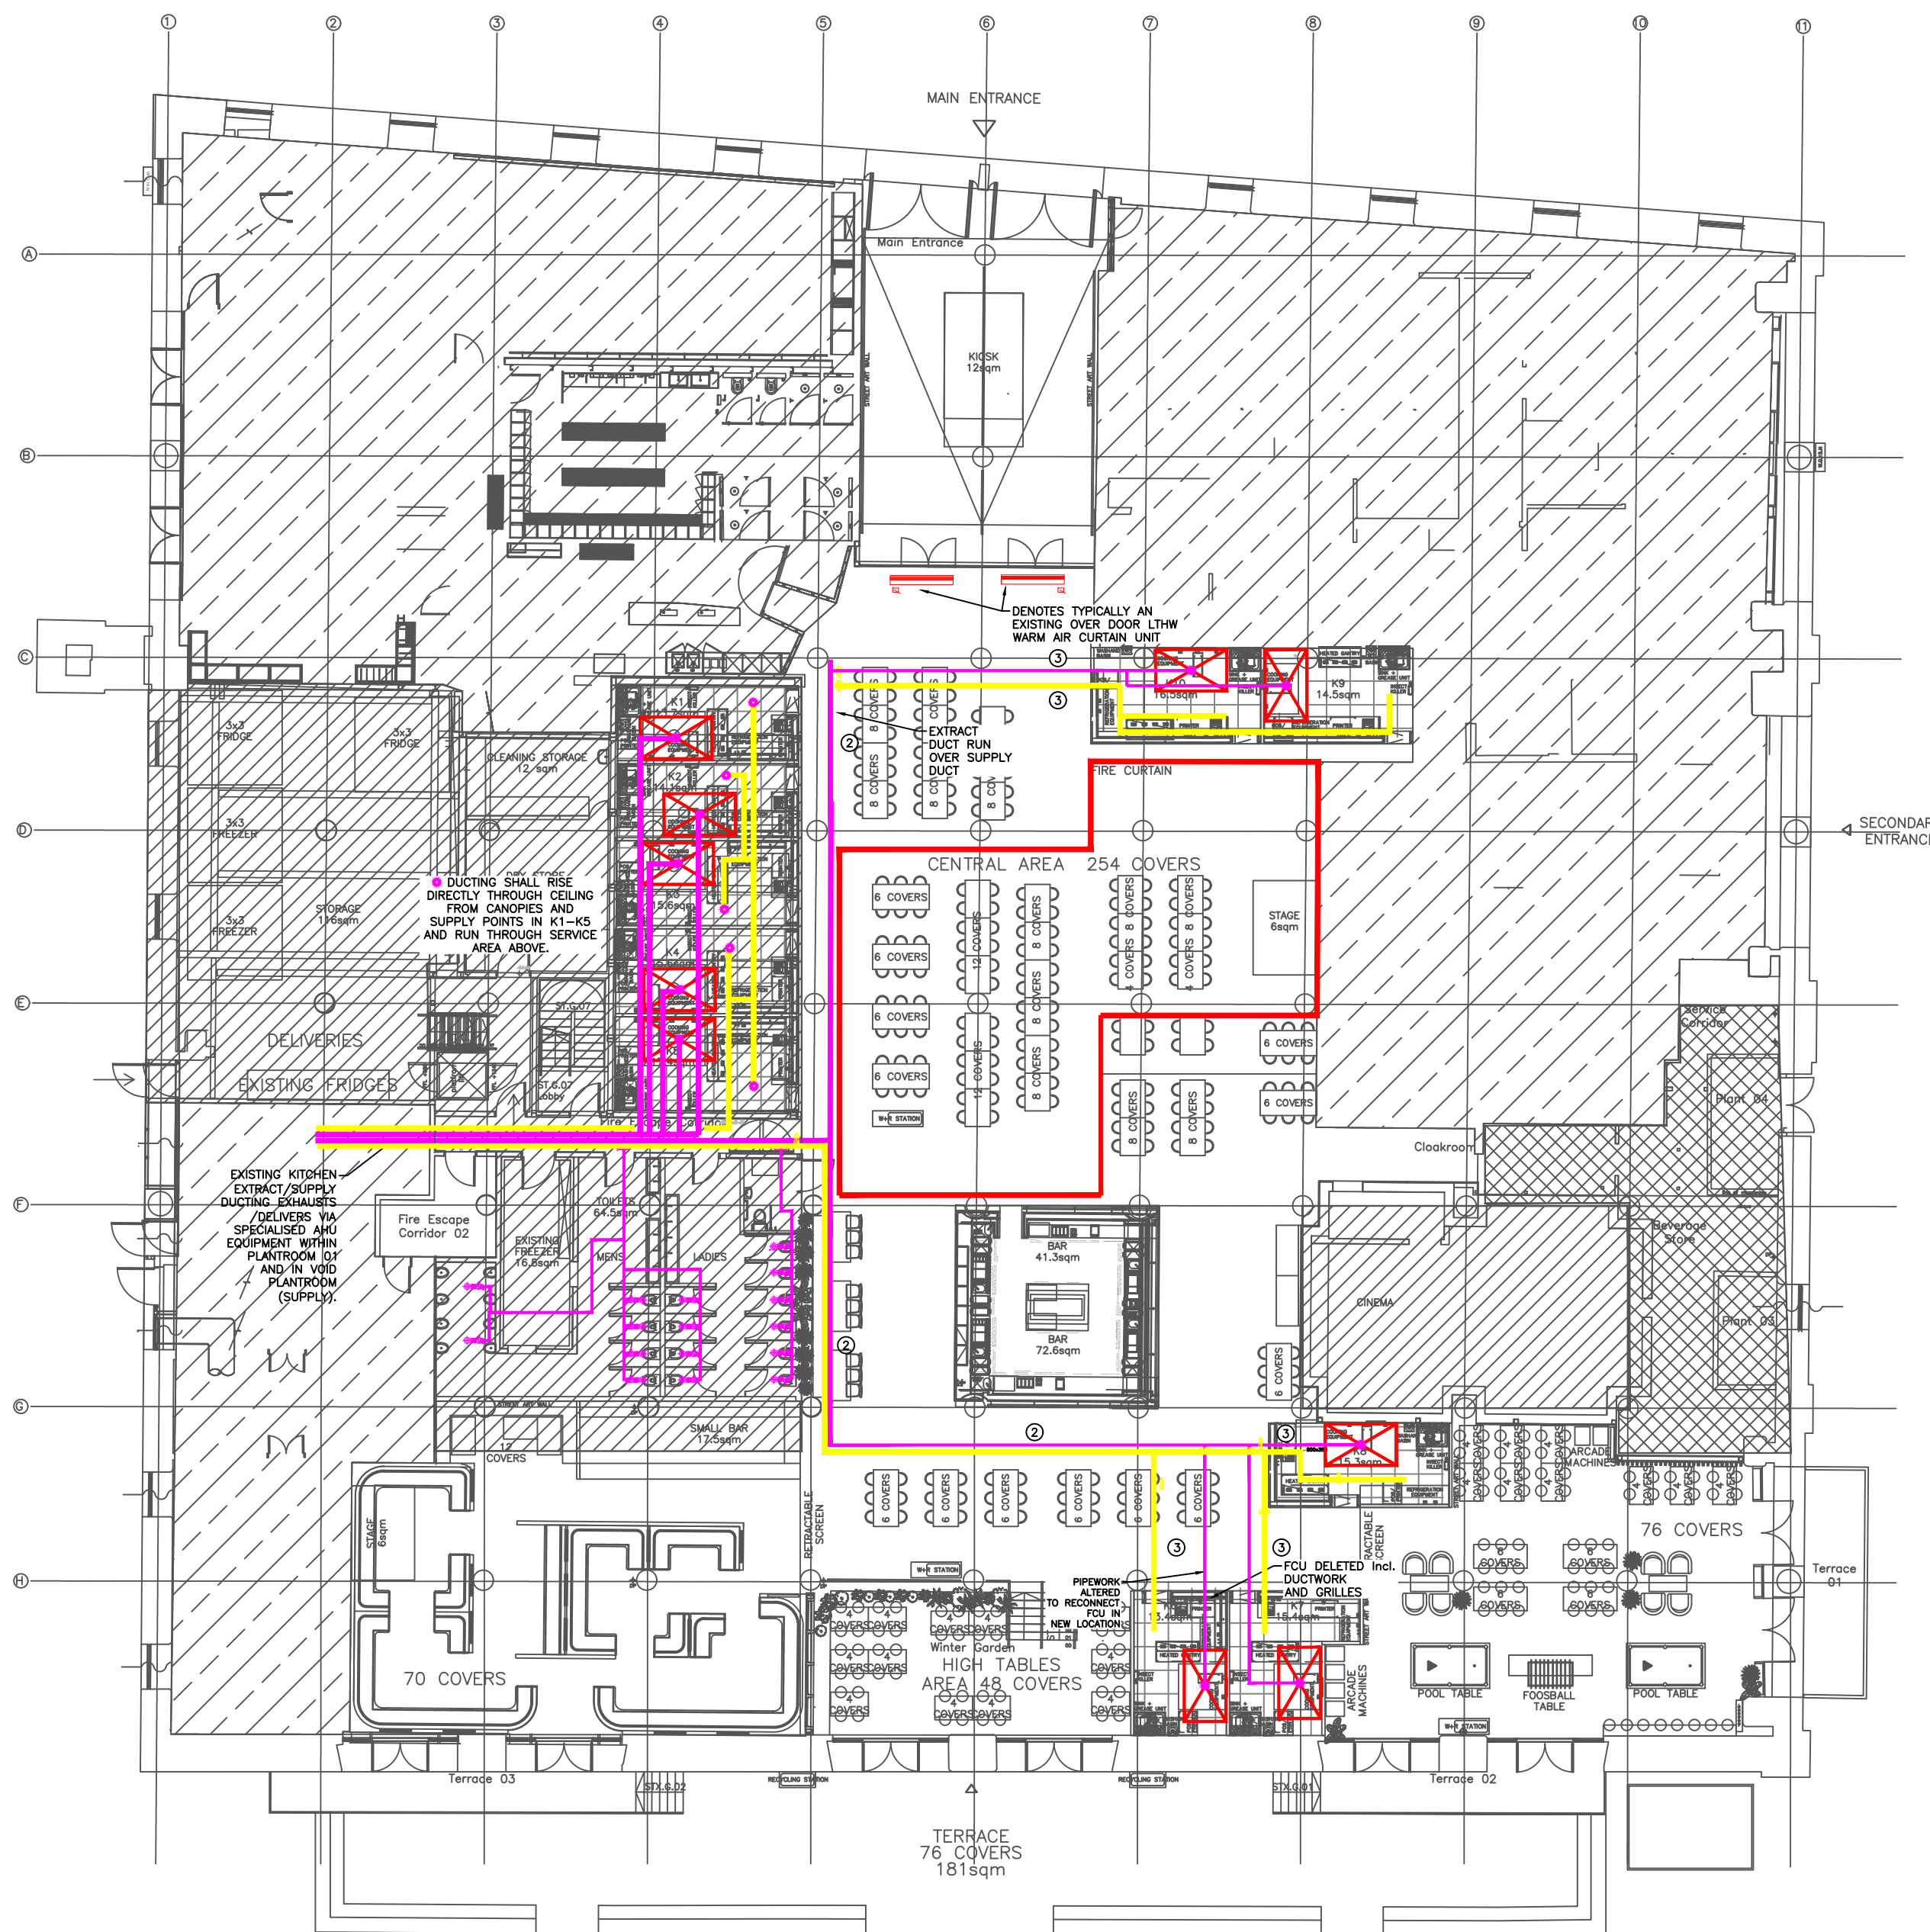

|     |          |                                                                                  |     |     |
|-----|----------|----------------------------------------------------------------------------------|-----|-----|
| P2  | 05.08.25 | UPDATED TO MATCH REVISED LAYOUT. ISSUED FOR ENGLISH HERITAGE & PLANNING APPROVAL | JRC | JRC |
| P1  | 08.07.25 | ISSUED FOR ENGLISH HERITAGE & PLANNING APPROVAL                                  | MD  | JRC |
| Rev | Date     | Description                                                                      | CAD | Eng |

Project  
Manchester Street Food  
DSW Manchester

Client  
Street Food Holdings

Architect  
Follow Friday  
27 Trenchard Street  
Bristol

Title  
MECHANICAL SERVICES  
GROUND FLOOR NEW KITCHEN VENTILATION  
LAYOUT AS PROPOSED

|       |          |     |         |
|-------|----------|-----|---------|
| Scale | CAD      | MD  | Date    |
| 1:100 | Engineer | JRC | JUL '25 |
|       | Checked  | KJK |         |

|       |                   |     |
|-------|-------------------|-----|
| Stage | Drawing Number    | Rev |
| 3     | 25011 (S7) PL 100 | P2  |

PLANNING