


Do not scale off this drawing. All dimensions to be checked on site prior to manufacture and construction. This drawing is the property of The Friday Project and should not be reproduced without permission. All discrepancies to be brought to the attention of the architect immediately. This drawing to be read in conjunction with the specification / bill of quantities and related drawings.

REVISION			
-	FIRST ISSUE	13.07.25	LA
A	BUILDING DIRECTORY POSITION AMENDED	17.07.25	LA
B	HORSESHOE BOOTHS OMITTED AND REPLACED WITH LOOSE FURNITURE	24.07.25	LA
C	PLAN UPDATED TO SUIT DEVELOPMENTS	15.08.25	LA

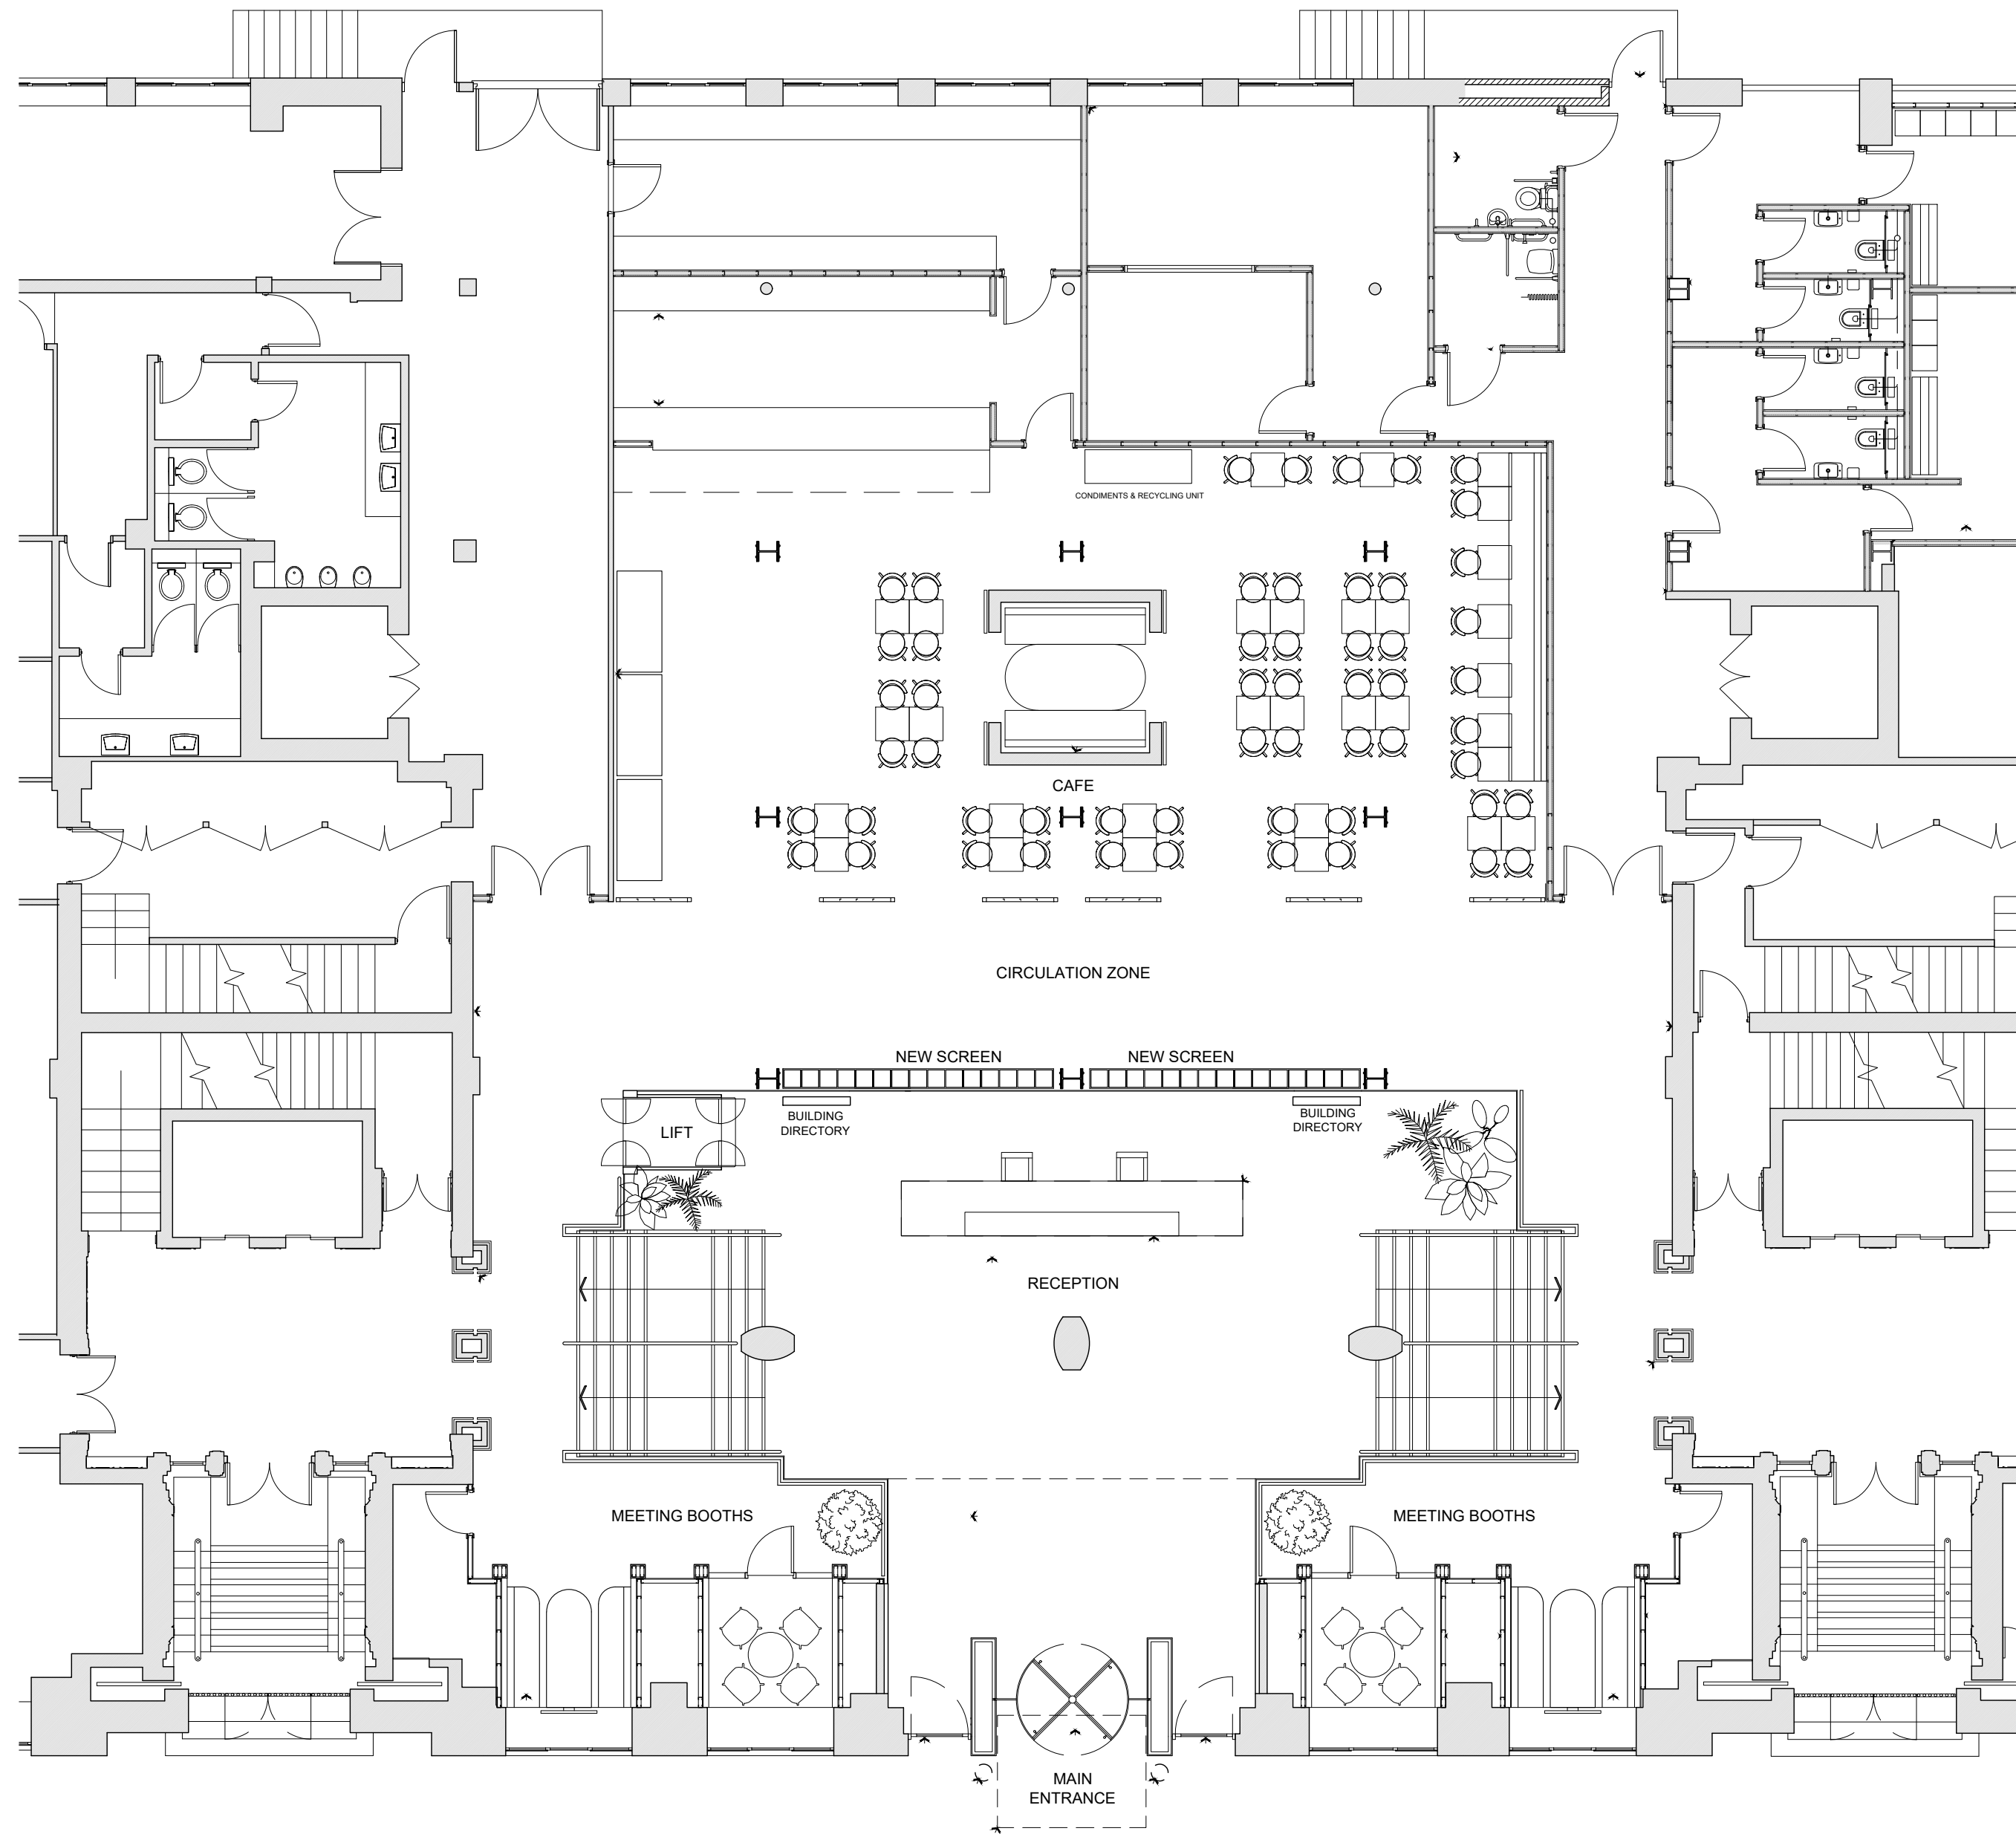

APAM	client
BRIDGEWATER HOUSE 58-60 WHITWORTH STREET, M1 6LT	project
PROPOSED RECEPTION & CAFE LAYOUT PLAN	title
VBC03	job No.
AL01 / C	dwg No.
1:100 @ A2	scale
LA	drawn

TFP

thefridayproject
lucy@fridayproject.co.uk