


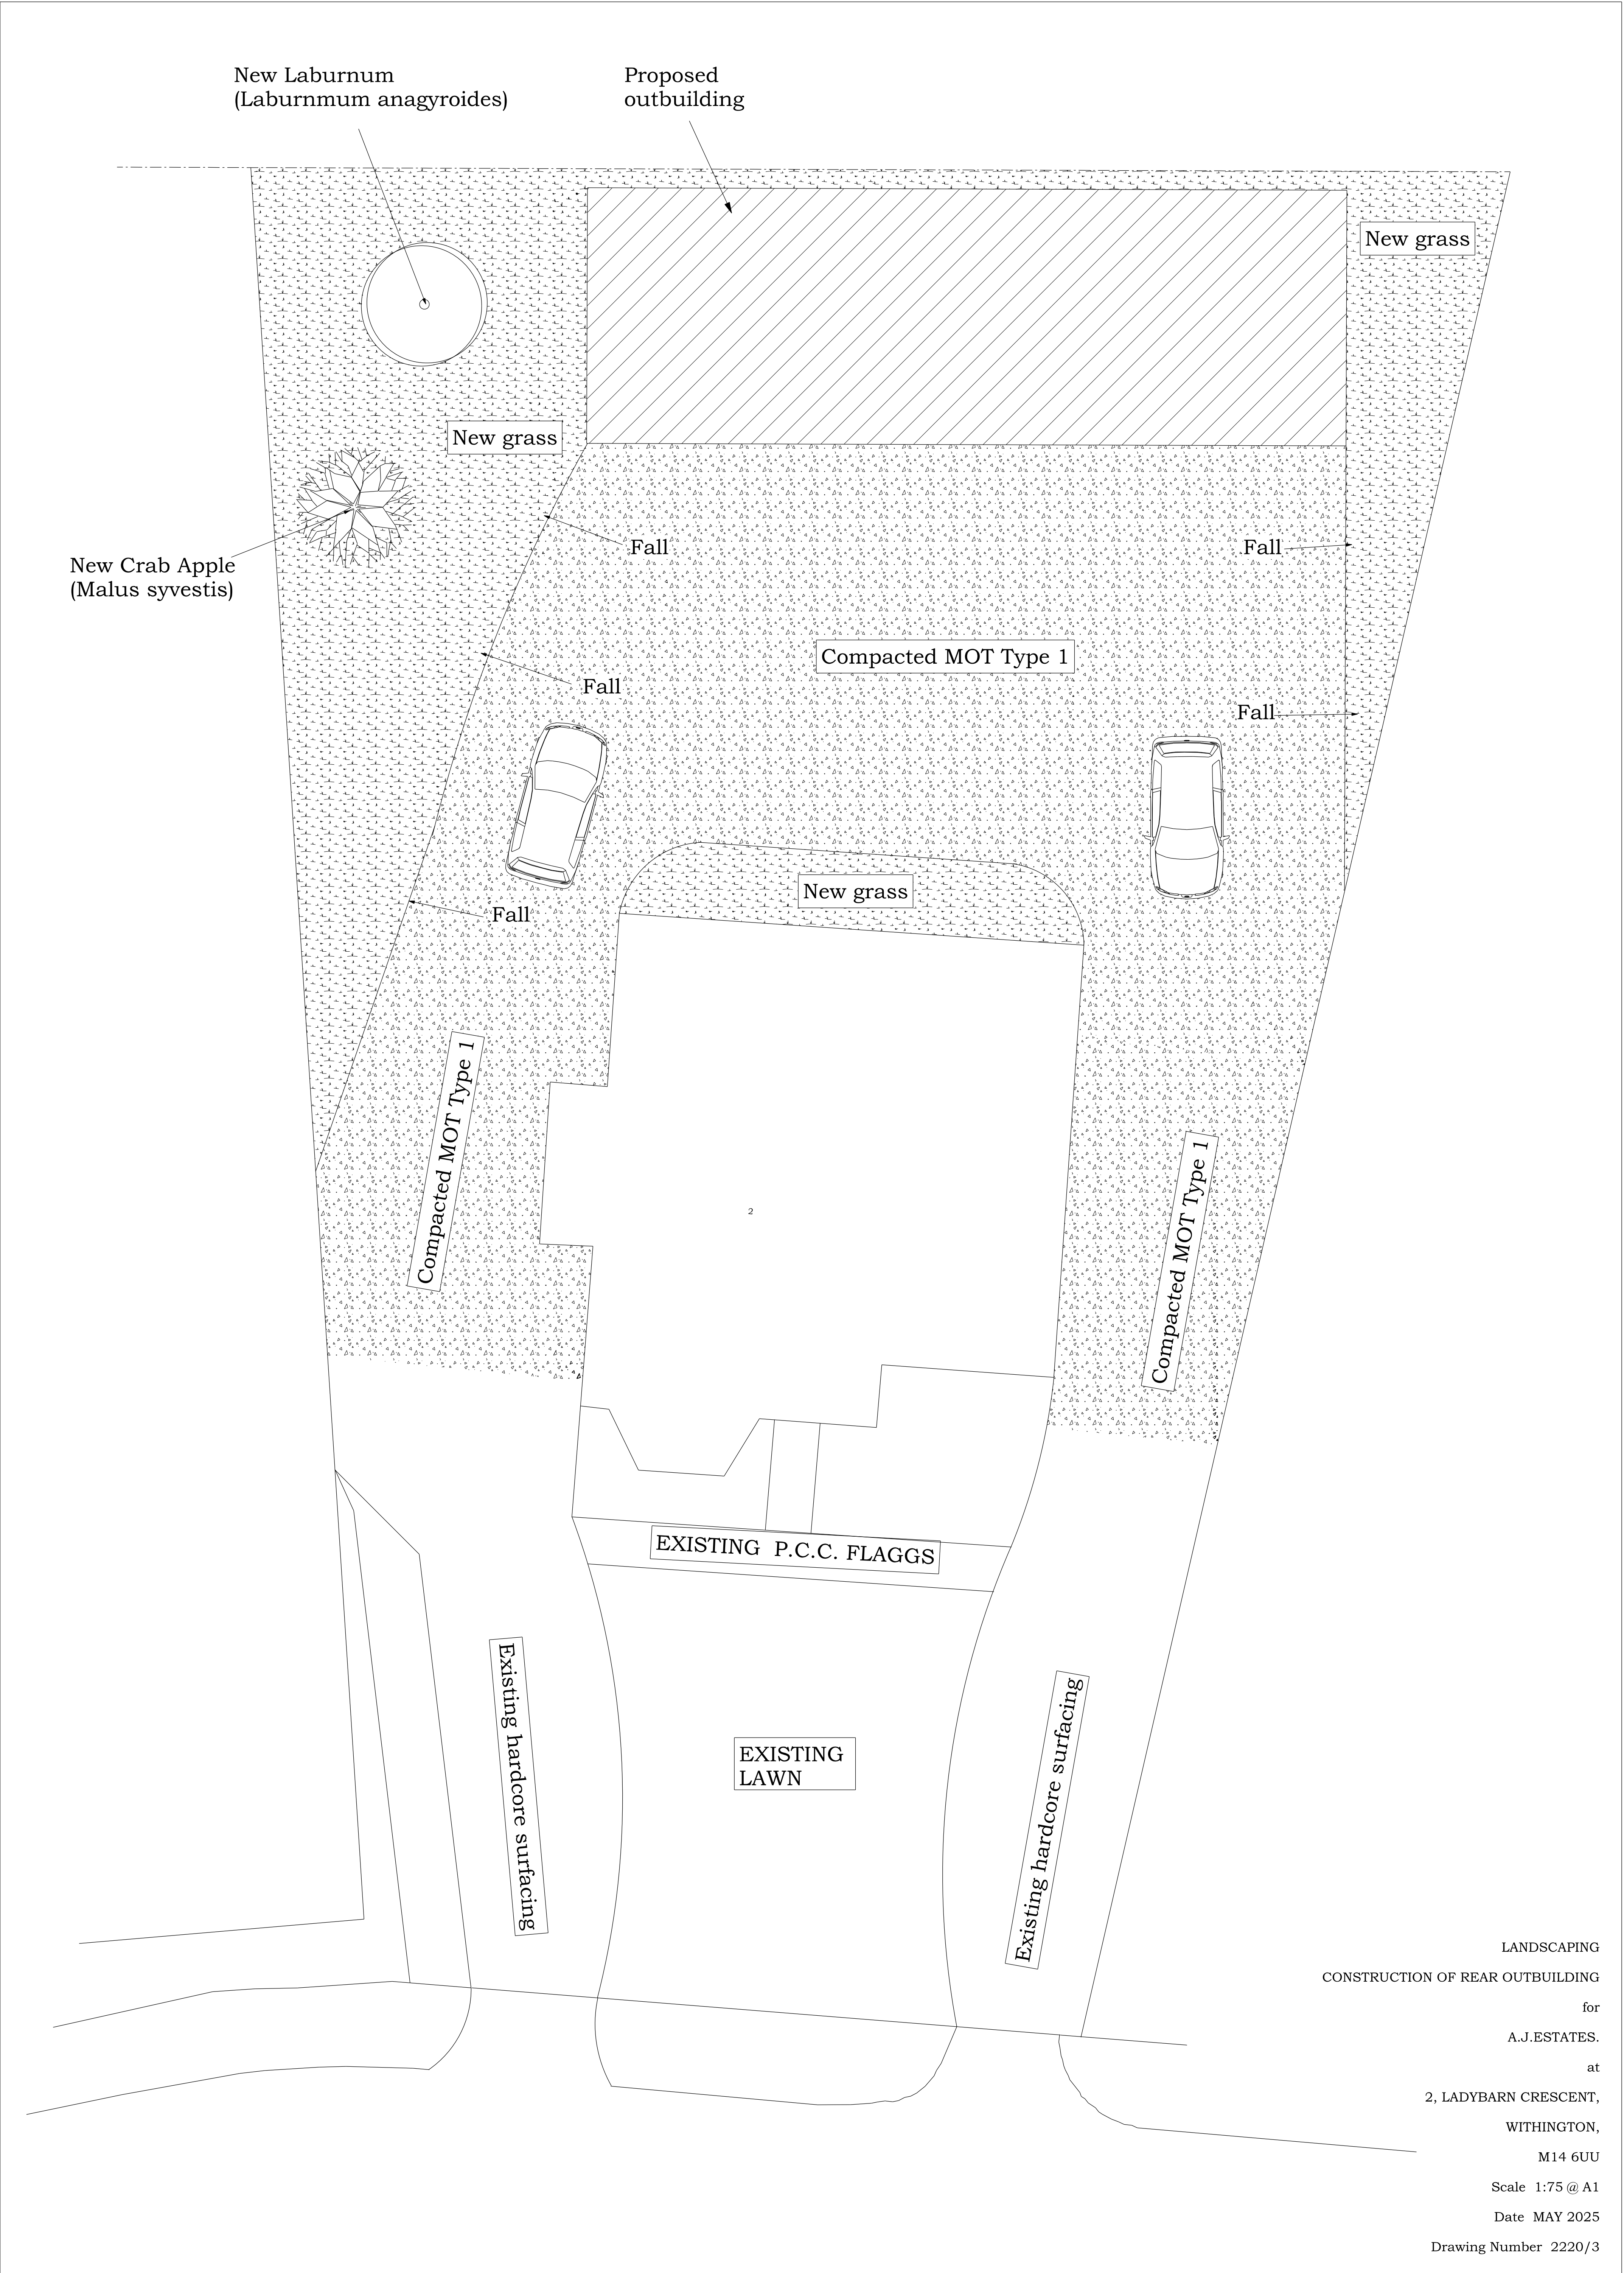

LANDSCAPING
CONSTRUCTION OF REAR OUTBUILDING
for
A.J.ESTATES.
at
2, LADYBARN CRESCENT,
WITHINGTON,
M14 6UU
Scale 1:75 @ A1
Date MAY 2025
Drawing Number 2220/3