


CONDITION 2


NOTES
ALL DIMENSIONS TO BE CHECKED ON SITE PRIOR TO ANY MANUFACTURING OR FABRICATION AND ANY ANOMALIES TO BE BROUGHT TO THE ATTENTION OF THE ARCHITECT.

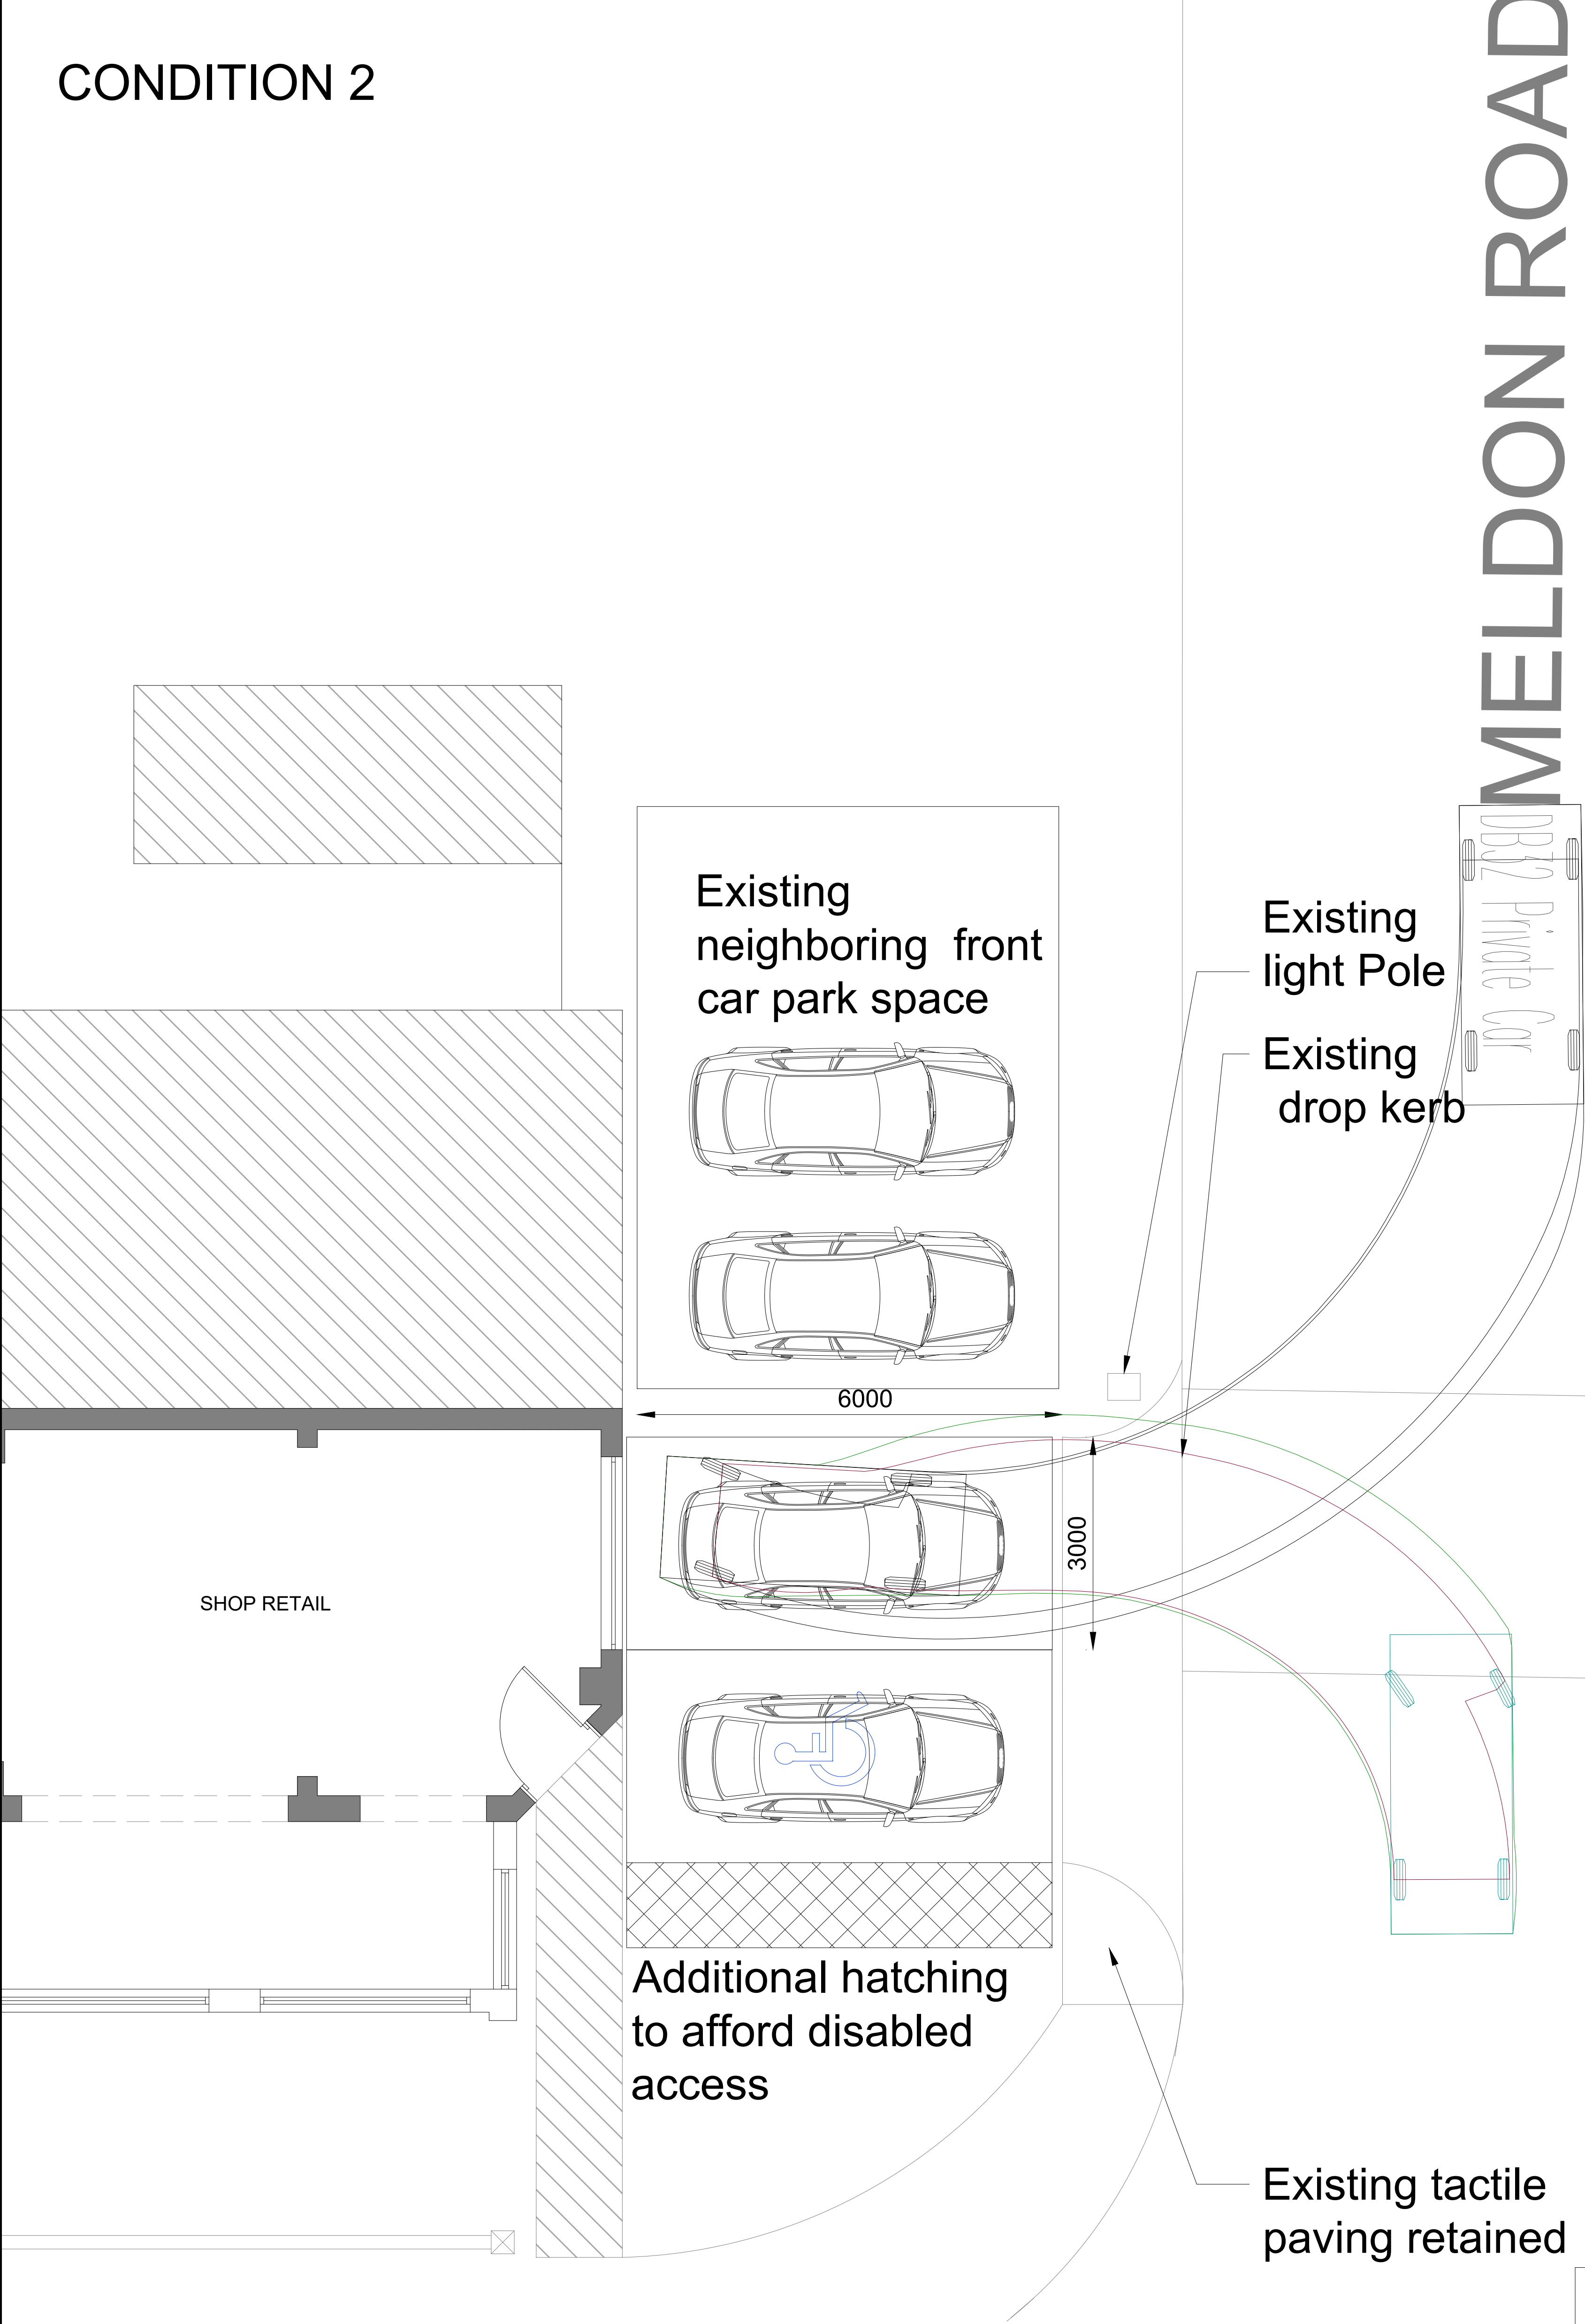

SURFACE MATERIAL : Tarmac



Existing front car park space

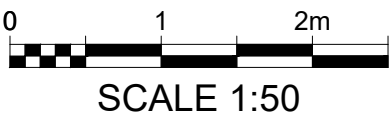

PROPOSALS

A		FIRST ISSUE		ET	18.07.25	
REV	AMENDMENTS				BY	DATE
PROJECT ALTERATION/EXTENSION 1 MELDON ROAD LEVENSHULME MANCHESTER M13 0TZ						
CLIENT Mr MOHAMMED & HASHIM SHARIF						
DRAWING TITLE PROPOSED CAR PARK TRACKING						
DRAWN ET		DATE		18.07.25		
CHECKED		SCALE		1:50 (A1)		
APPROVED						
		HOWARD & SEDDON A.R.I.B.A. CHARTERED ARCHITECTS 64 WASHWAY ROAD SALE, CHESHIRE, M33 7RE TEL NO. 0161 - 973 8296 FAX NO. 0161 - 962 3485 E-MAIL : ADMIN@HOWARDANDEDSON.CO.UK				
JOB No.		DRG No.		REVISION		
15,761		08		A		