



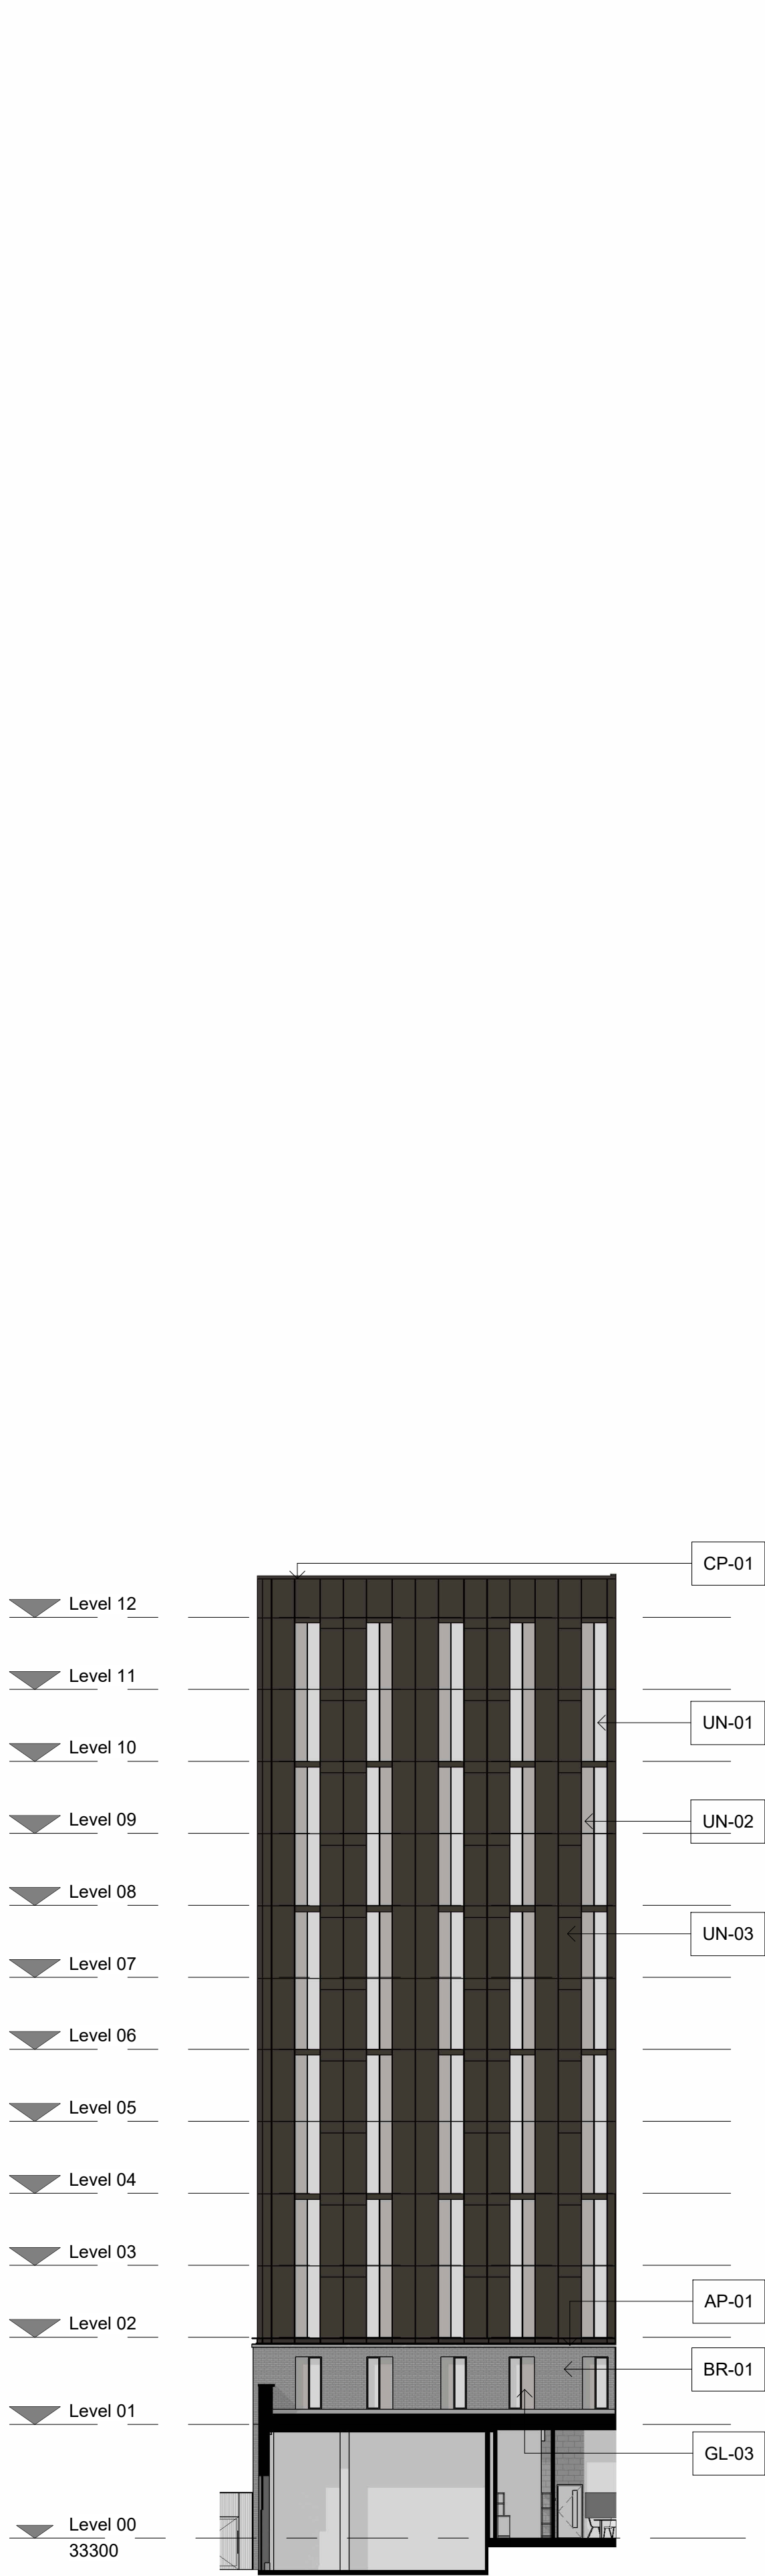

1: GA Elevation - Courtyard West
1 : 200

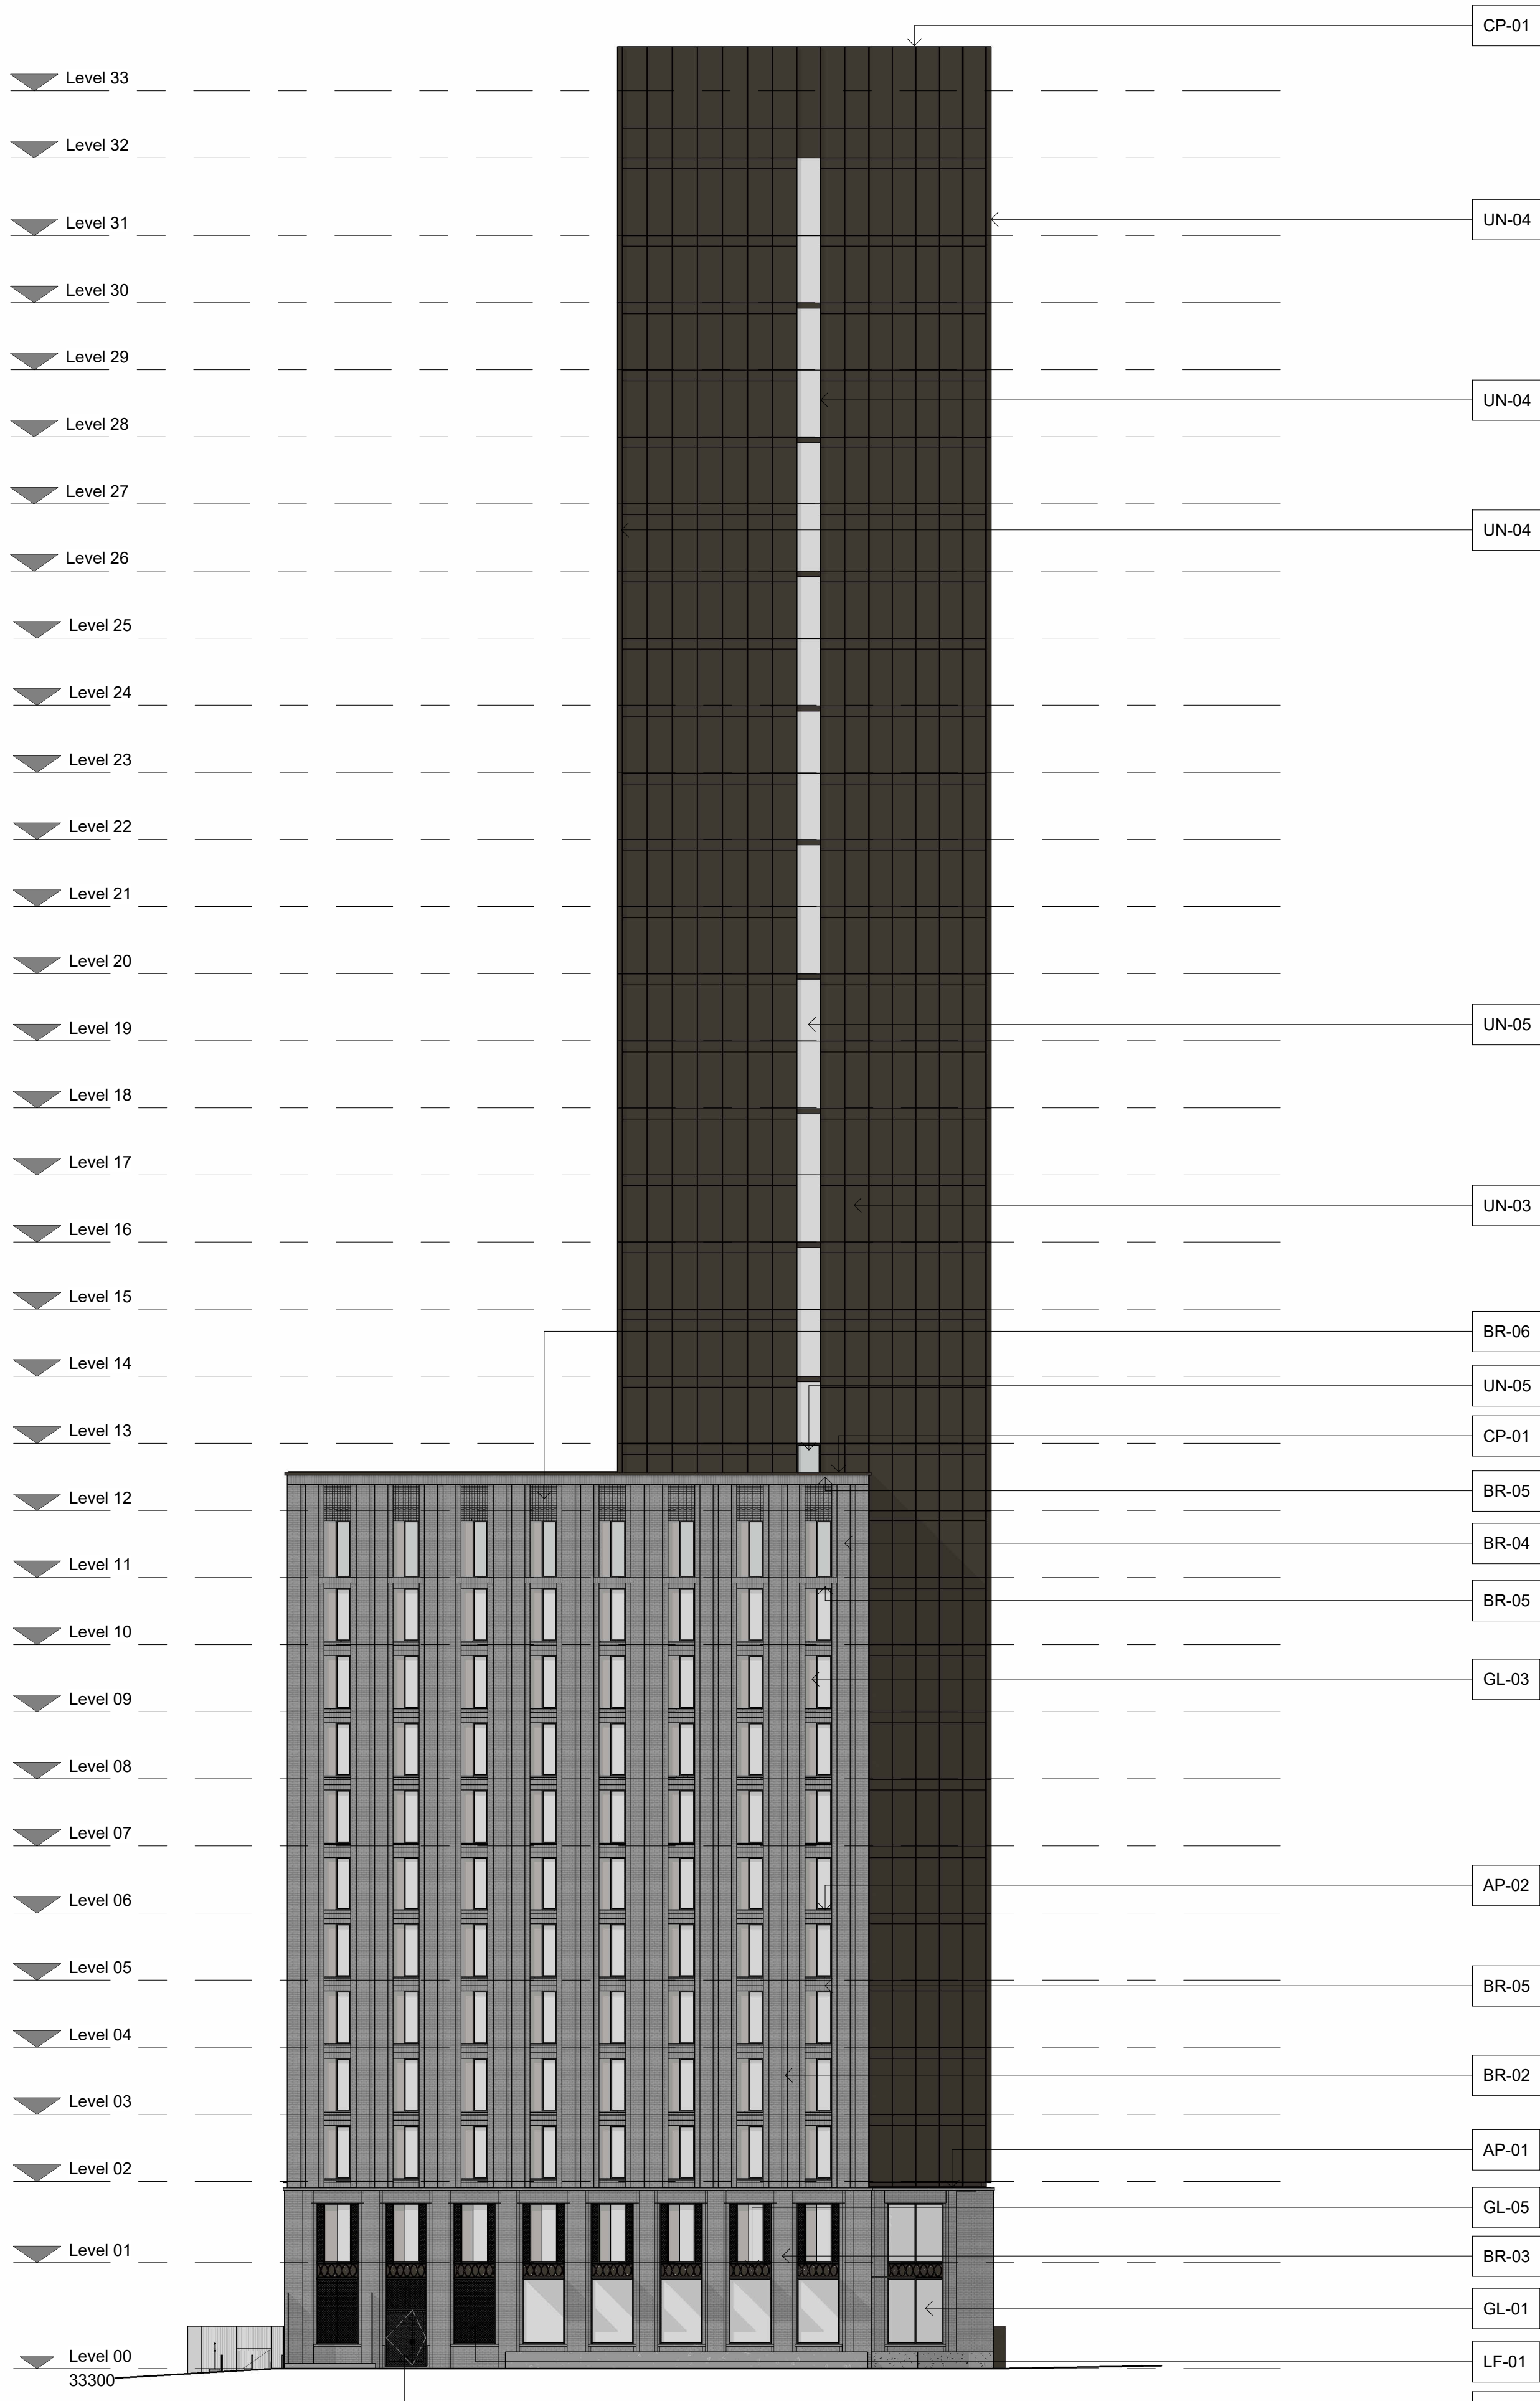

2: GA Elevation - West
1 : 200



General Notes

Use figured dimensions only. Do not scale off this drawing. All dimensions must be set out and checked by the contractor on site prior to commencement of construction. Any variations between drawings and site must be reported to TGA before work proceeds.

Drawings to be read in conjunction with Architectural Specification, Structural Engineer's Drawings and Specifications, Mechanical & Electrical Engineer's Drawings and Specifications, all Supplemental Information, including but not limited to, Detailed Fire Strategy, Acoustic Report, Thermal Report & Overheating Report.


No portion of the Works to commence without acceptance of the required submittals by the Employer.

Main Contractor to submit relevant documents to building regulation and legislation approval authorities as required to comply with the Specification.

Legend and Notes

- AP-01: Architectural Precast Banding
- AP-02: Architectural Precast Sill
- BR-01: Facing Masonry
- BR-02: Masonry Pier
- BR-03: Stepped Feature Masonry Pier
- BR-04: Rusticated Pier
- BR-05: Brick Soldier Course
- BR-06: Feature Brickwork
- CP-01: Anodised aluminium coping
- DR-01: Anodised aluminium framed glazed door
- DR-02: Aluminium framed louvred door with decorative screen
- DR-03: Anodised aluminium framed solid door
- DR-04: Automatic Circular Integrated Draft Lobby
- UN-01: Vision Unit Type 1 - Full height clear vision unit (Unitised)
- UN-02: Purge Vent - Anodised aluminium perforated panel in plane of facade
- UN-03: Opaque Unit - Anodised aluminium panel (Unitised)
- UN-04: Anodised aluminium fin mullions (Unitised)
- UN-05: Anodised aluminium glazed door (Unitised)
- UN-06: Anodised aluminium solid door (Unitised)
- GL-01: Anodised aluminium framed curtain walling
- GL-02: Anodised aluminium framed glazed panels with perforated decorative screen
- GL-03: Anodised aluminium window frame and sill with perforated purge panel
- GL-04: Anodised aluminium framed solid aluminium panels with perforated decorative screen
- GL-05: Anodised aluminium framed perforated aluminium panels with decorative pattern
- RL-01: External PPC Railing
- LF-01: Aluminium louvred screen with decorative perforated screen
- CN-01: Anodised aluminium canopy
- SN-01: Building signage - Location indicative
- AS-01: Anodised Aluminium Soffit

Key Plan

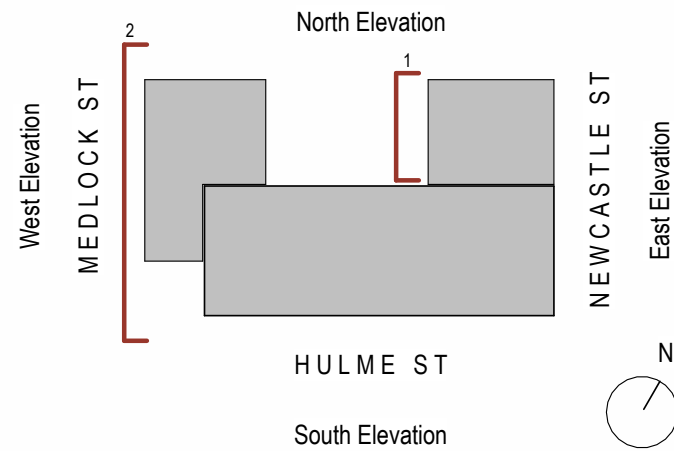

Rev	Description	Date	By
P01	Draft Planning Issue	08.11.24	EJ
P02	Planning Issue	06.12.24	EJ
P03	Amendments to Legend and Notes	23.01.25	LS
P04	Facade amended to suit ventilation strategy updates and ground floor doors	19.09.25	TR

Title

General Arrangement Elevations - West

Drawing No. VS9B-TGA-G200-EL-ZZ-95053
Revision P04

Status Planning
Scale As indicated@A1

Project Plot 9B_First Street
Client VITA

TIM GROOM ARCHITECTS

Eastgate, 2 Castle Street, Manchester, M3 4LZ
0161 870 1152

Copyright © Tim Groom Architects Ltd (TGA). All rights reserved. No part of these drawings or designs may be copied, reproduced or stored in any form without written consent. No works of construction relying on these drawings or designs are permitted without the express written consent of TGA.