

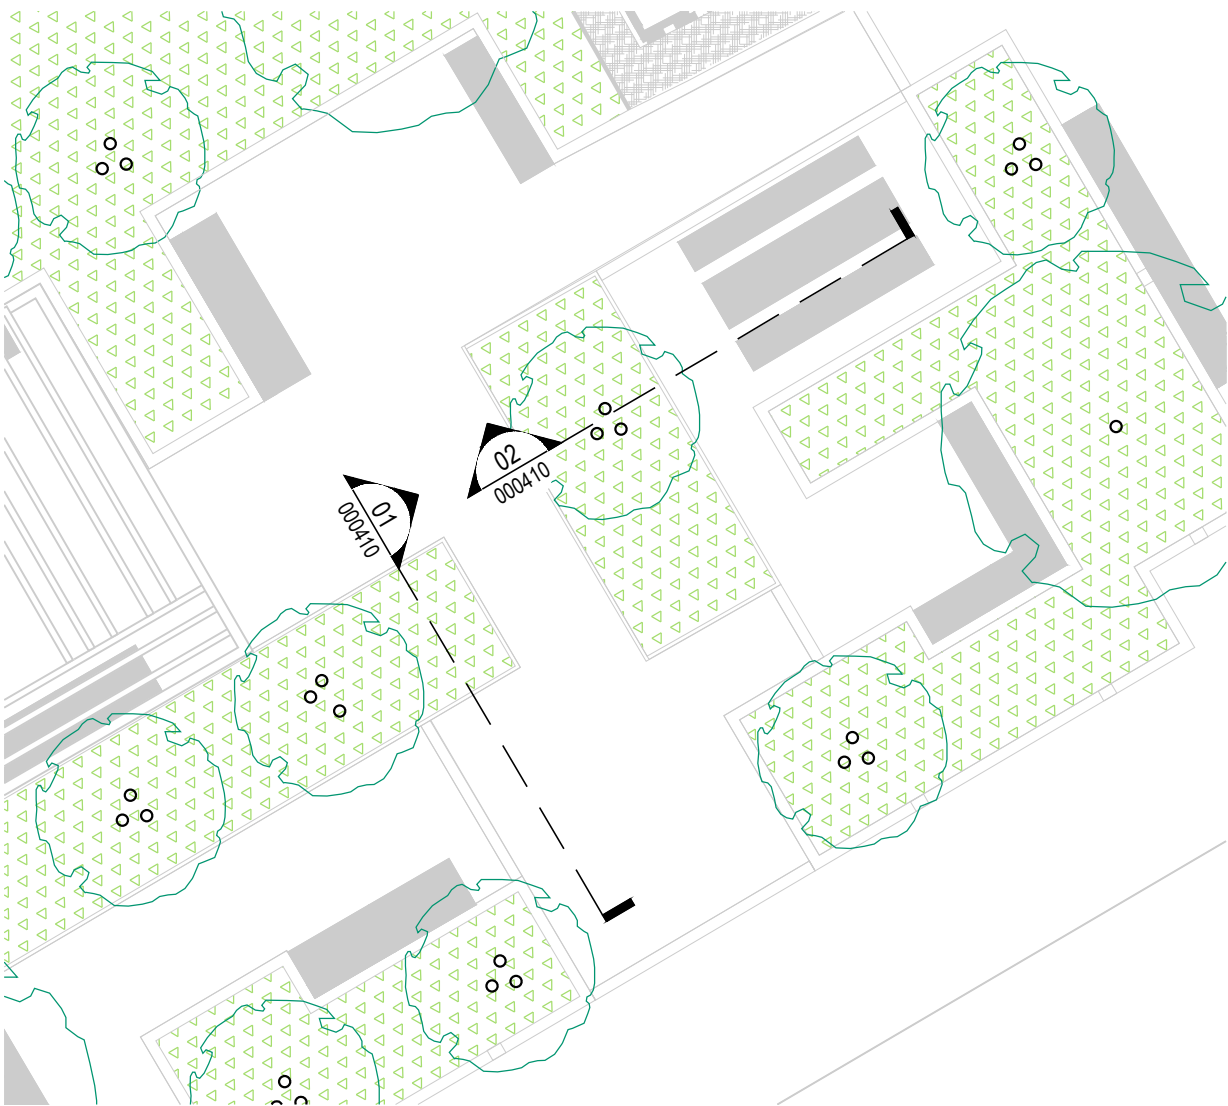
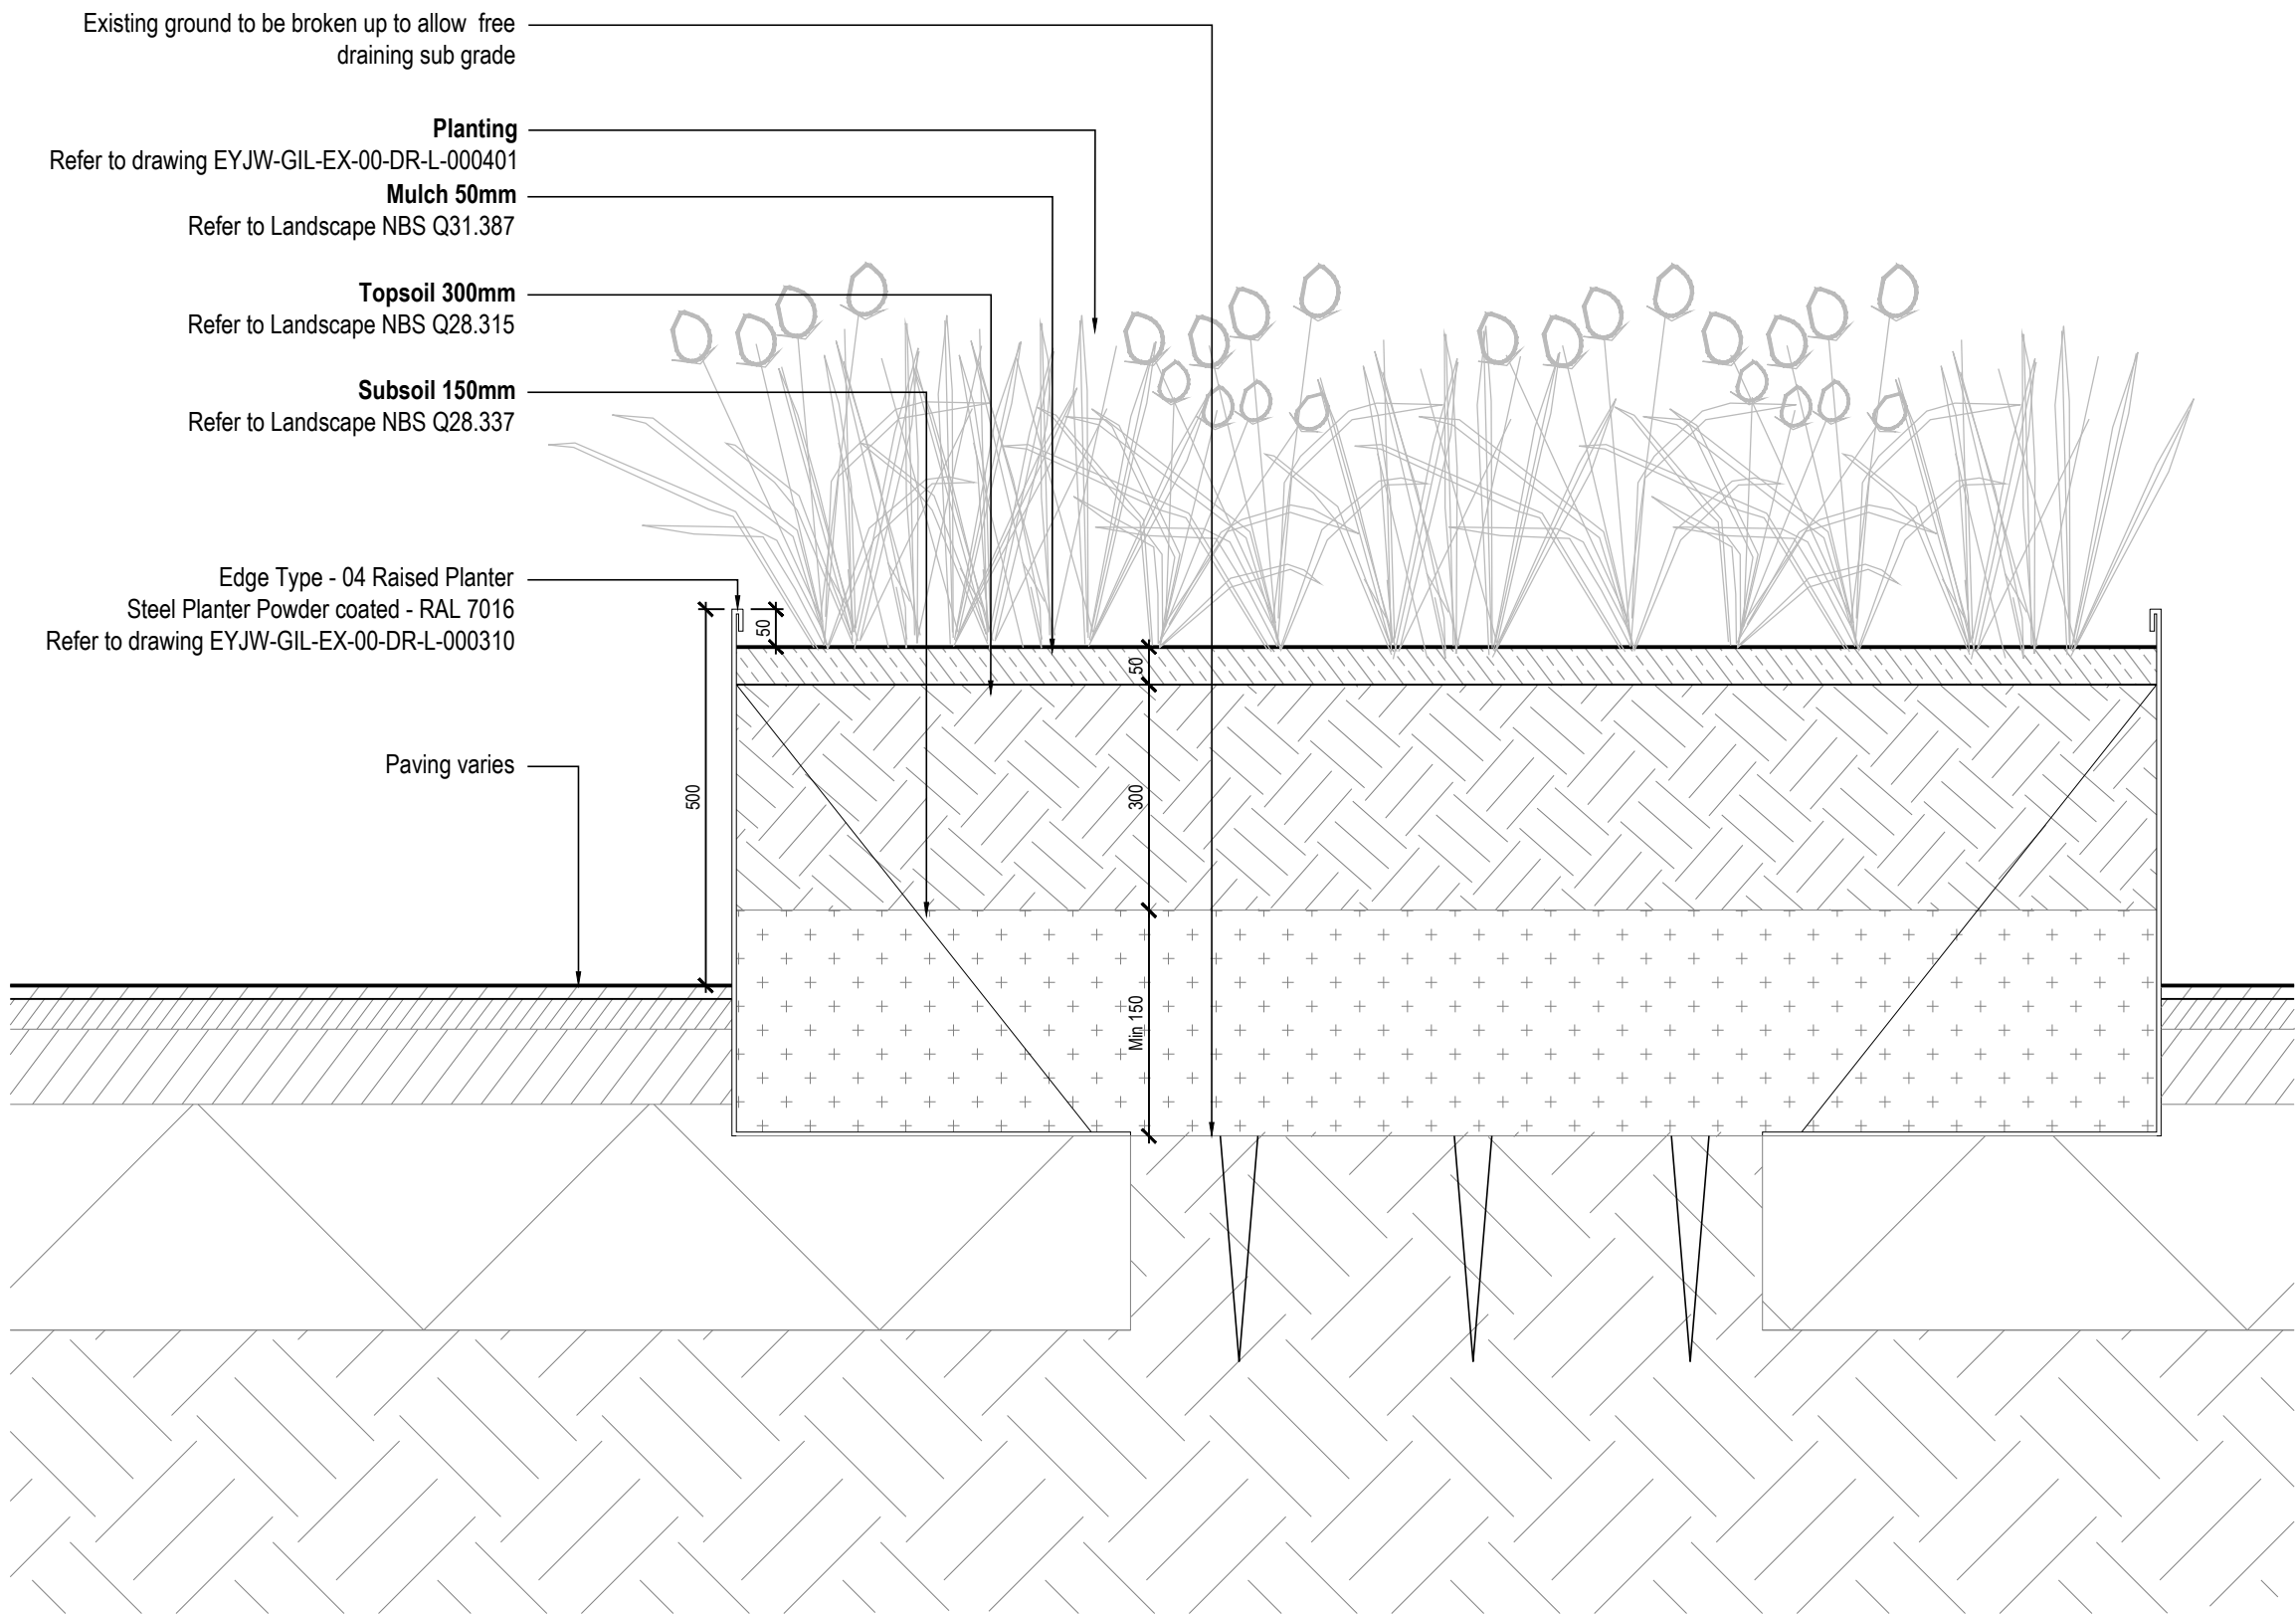
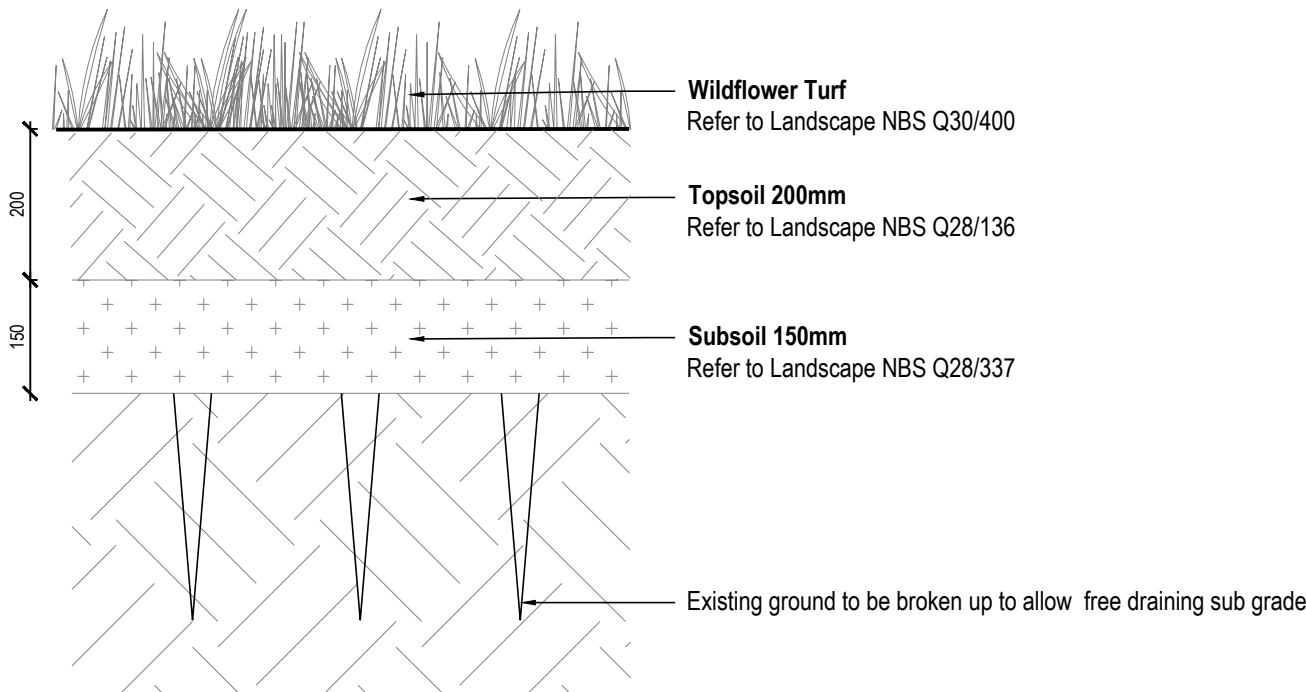


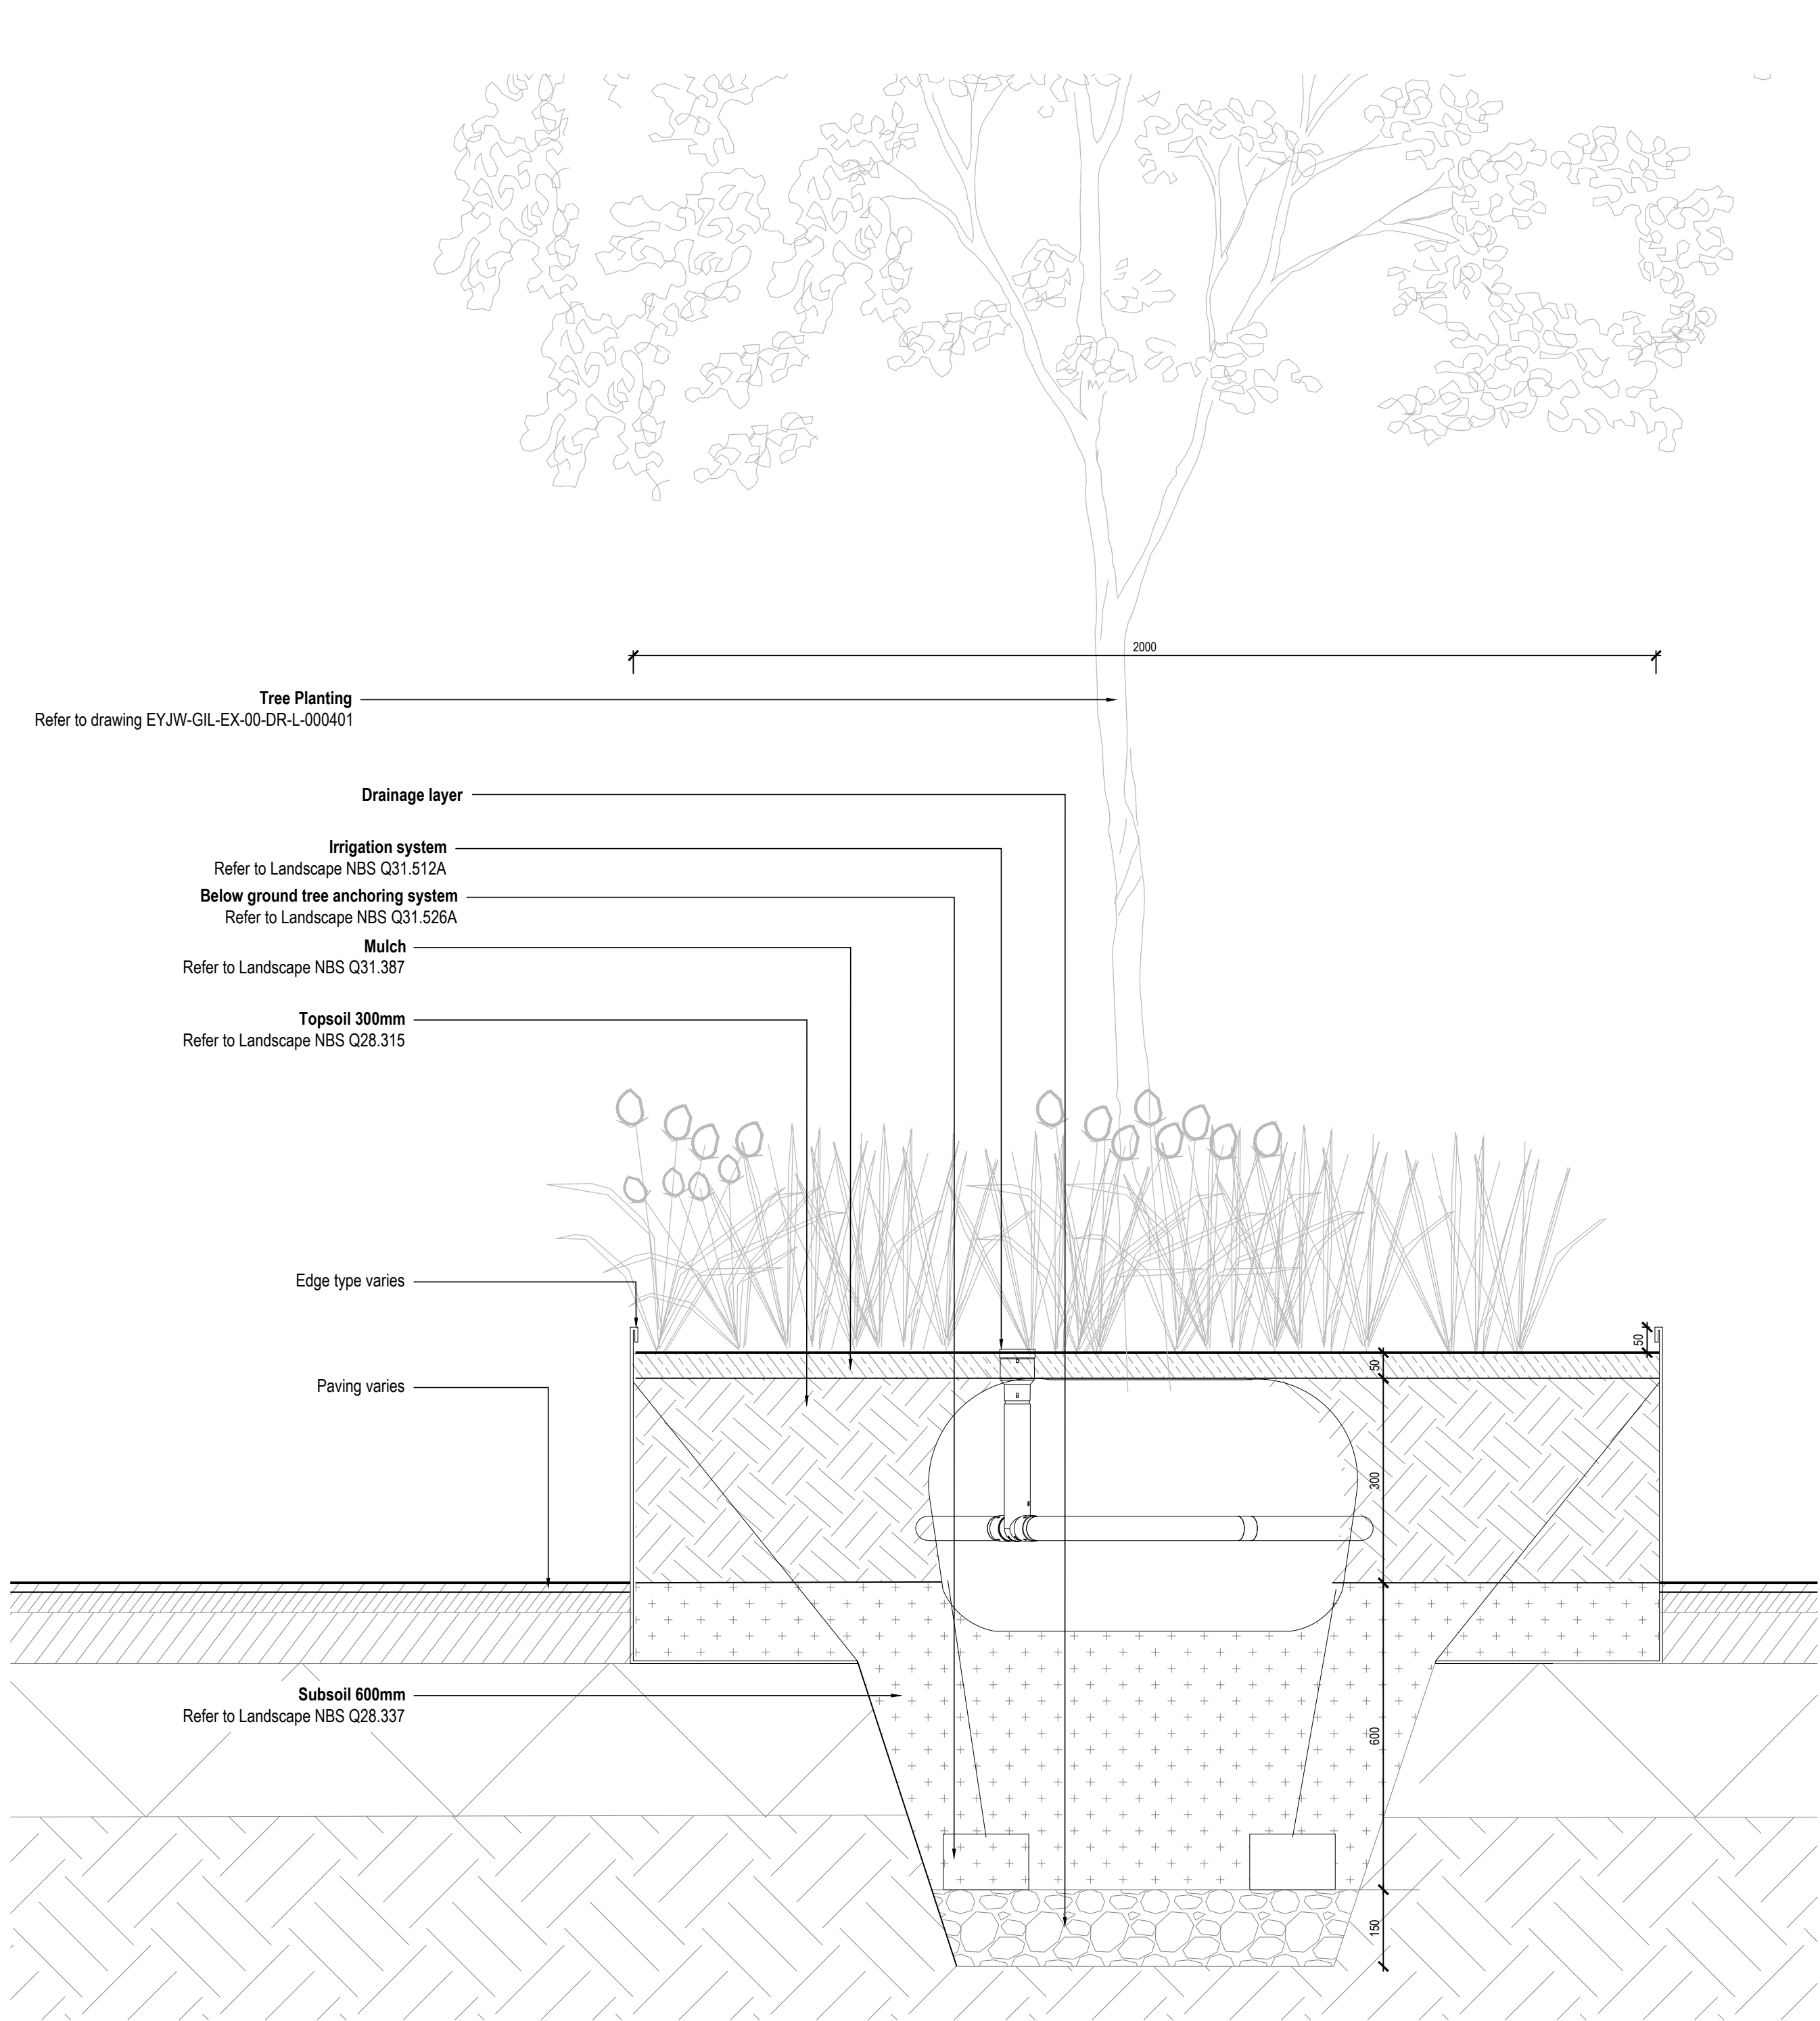

rev	details	by	date
P00	First issue for STAGE 4	CB	26.06.2024
P01	Titleblock Updated	SB	02.07.2024
P02	Planter width updated	SB	08.08.2024
P03	STAGE 5	ER	21.01.2025
P04	Added Wildflower Turf to details	ER	08.05.2025
P05	Planning NMA	ER	28.05.2025
P06	Planning NMA	ER	16.09.2025
P07	Planning NMA	OC	23.09.2025

Notes

- Do not scale from drawing, use figured dimensions only
- All dimensions to be checked onsite
- This drawing to be read in conjunction with all other Gillespies drawings and specifications

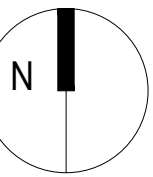

Ordinance Information shown is reproduced from Ordnance Survey material with the permission of Ordnance Survey on behalf of the Controller of Her Majesty's Stationary Office @ Crown Copyright. Unauthorised reproduction infringes Crown Copyright and may lead to prosecution or civil proceedings. License No. 1000 17362

Project title

ELIZA YARD, ANCOATS

Drawing title

TYPICAL SOFTWORKS DETAILS

Purpose of Issue	As shown @ A1	Scale	Drawn
	26.06.2024	Date	Checked
Drawing number		Revision	

EYJW-GIL-EX-00-DR-L-000410

P07

Drawing Status

S4 - FOR REVIEW & AUTHORISATION



Client

John Sisk & Son Limited

Gillespies