


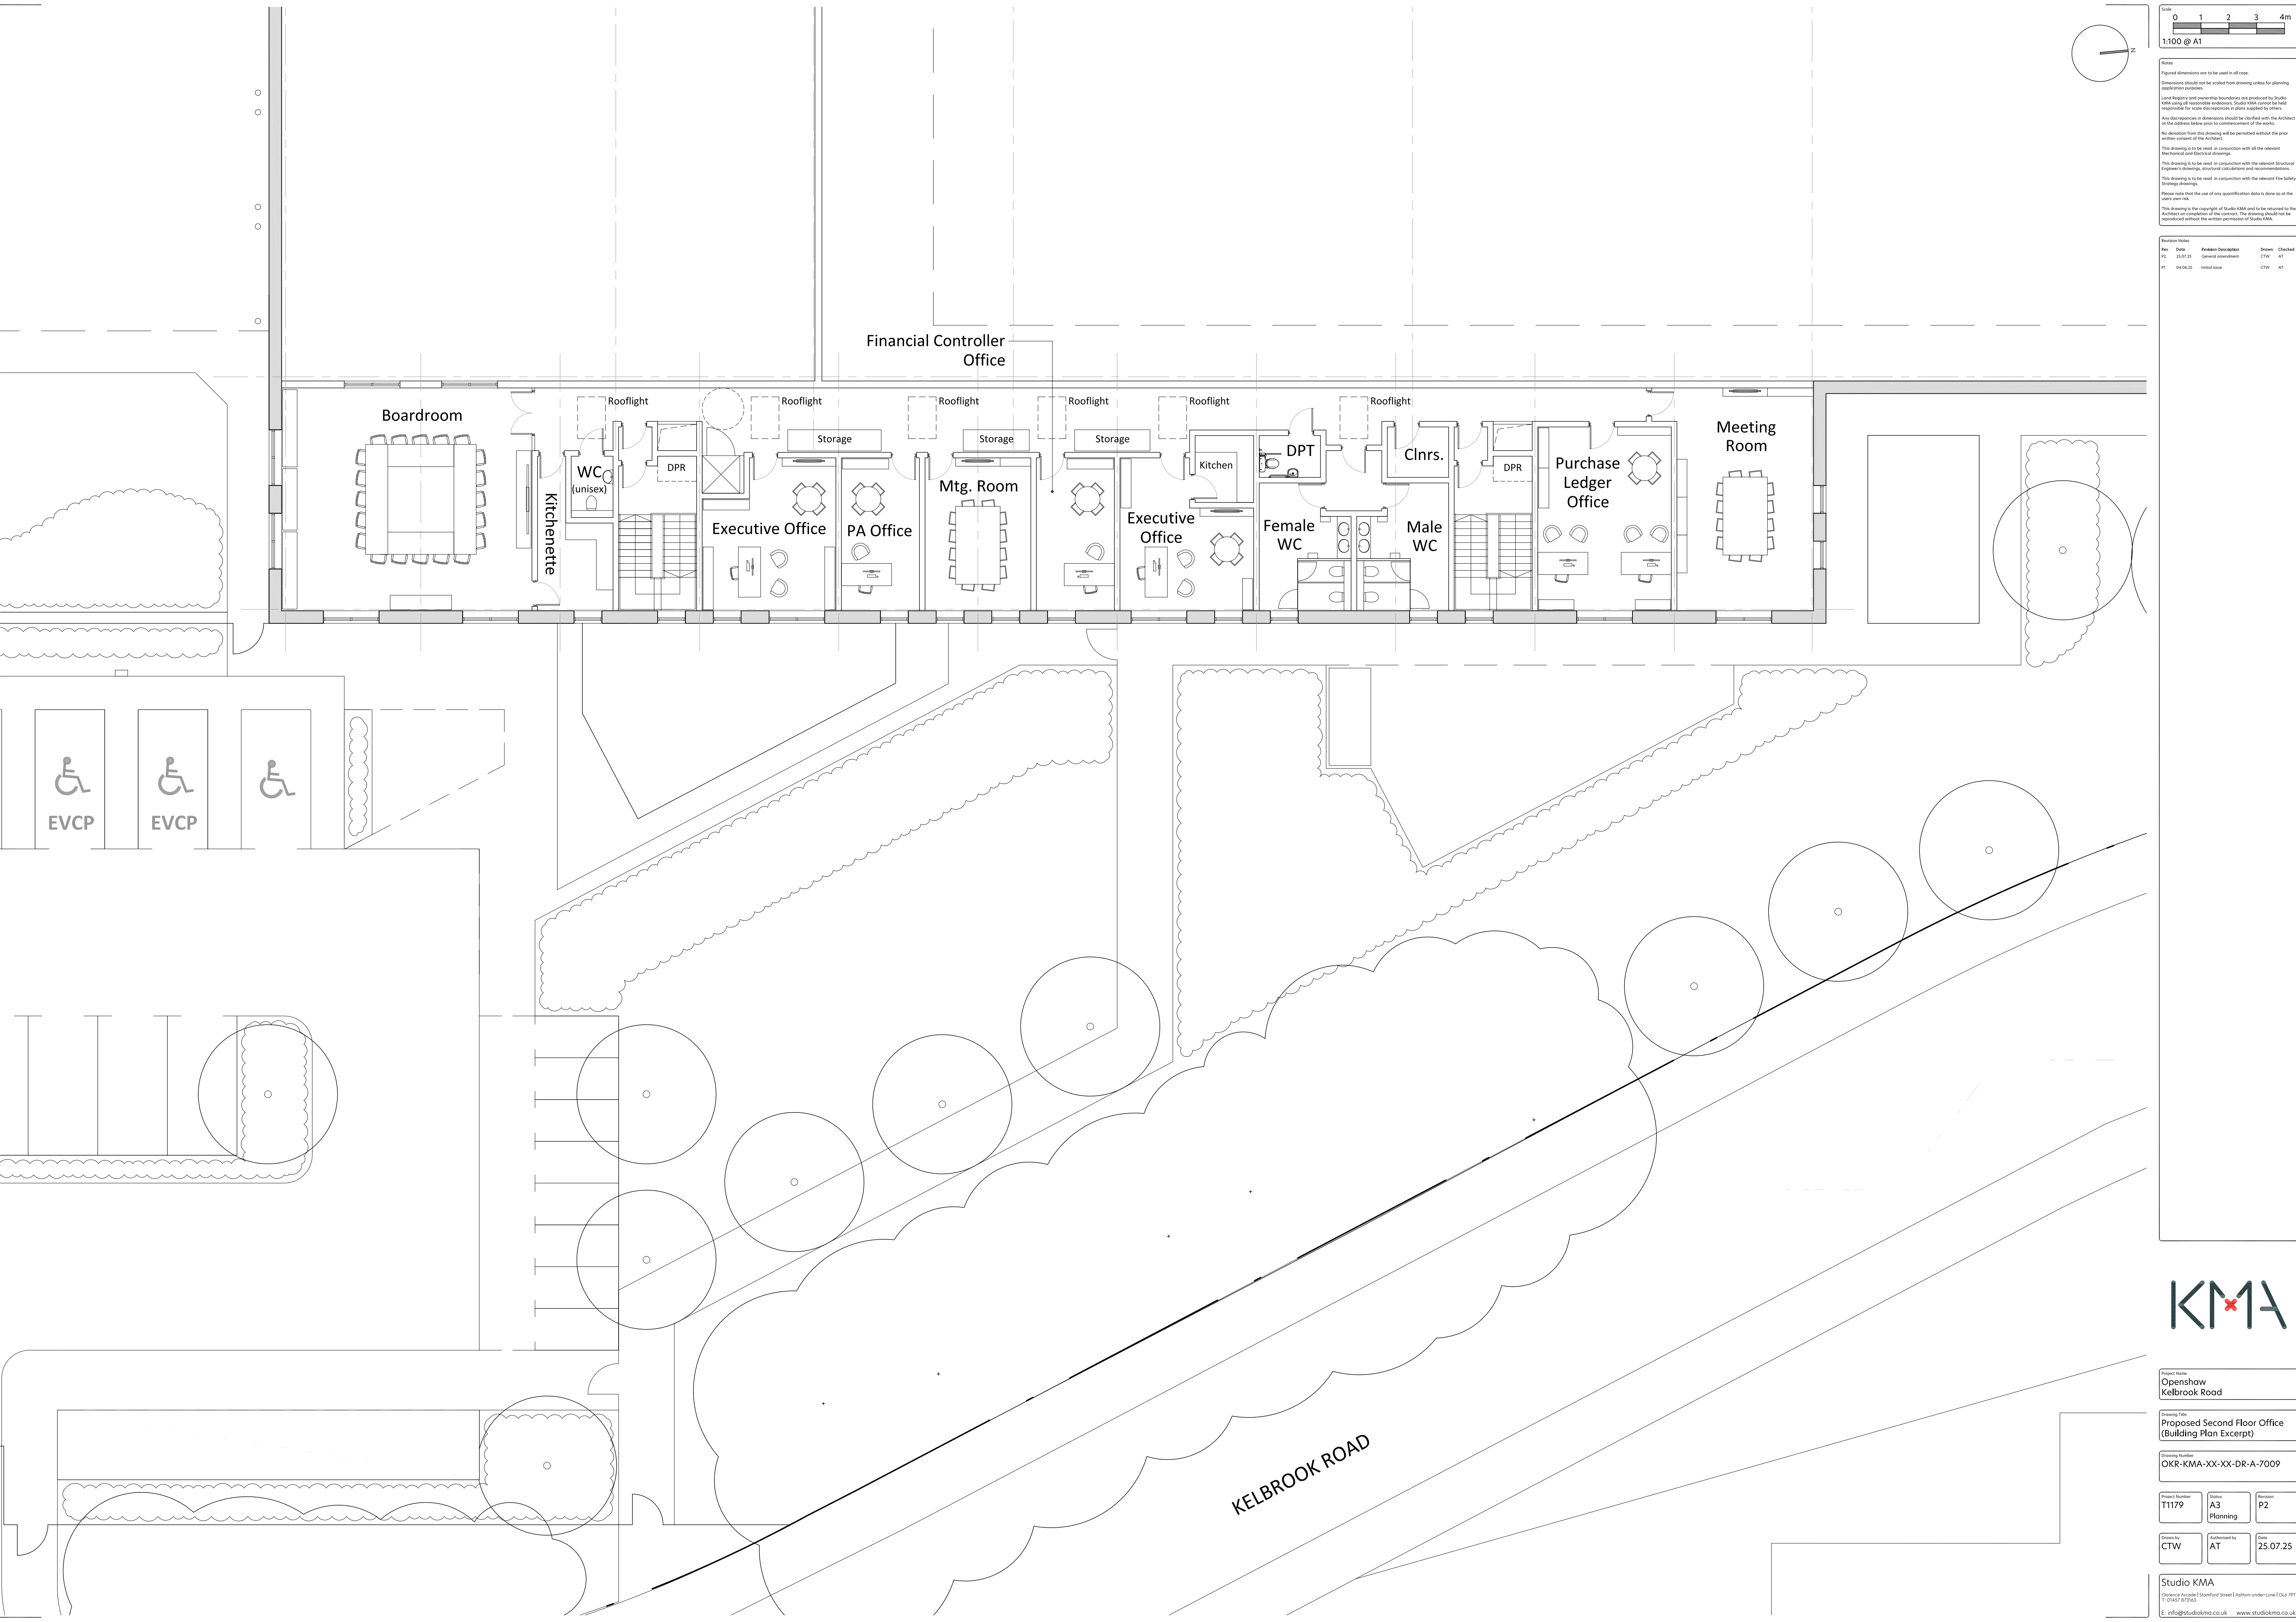

Scale

01234m

1:100 @ A1

Notes

Figured dimensions are to be used in all cases.

Dimensions should not be used from drawing unless for planning application purposes.

Local Rights and ownership boundaries are indicated by Studio KMA using all reasonable endeavours. Studio KMA cannot be held responsible for title discrepancies in plans supplied by others.

Any discrepancies in dimensions should be clarified with the Architect at the address below prior to commencement of the works.

No variation from this drawing will be permitted without the prior written consent of the Architect.

This drawing is to be used in conjunction with all the relevant Mechanical and Electrical drawings.

This drawing is to be used in conjunction with the relevant Structural Engineer's drawings, structural calculations and recommendations.

This drawing is to be used in conjunction with the relevant Fire Safety Strategy drawings.

Please note that the use of any quantification data is done so at the client's own risk.

This drawing is the copyright of Studio KMA and is to be returned to the Architect on completion of the contract. The drawing should not be reproduced without the written permission of Studio KMA.

Revision Notes

Rev	Date	Revision Description	Drawn	Checked
P2	22.07.25	General amendments	CTW	AT
P1	04.06.25	Initial issue	CTW	AT

KMA

Project Name

Openshaw Kelbrook Road

Drawing Title

Proposed Second Floor Office (Building Plan Excerpt)

Drawing Number

OKR-KMA-XX-XX-DR-A-7009

Project Number

T1179

Status

A3 Planning

Revision

P2

Drawn by

CTW

Authorised by

AT

Date

25.07.25

Studio KMA

Cherence House | Stanford Street | Ashburton, Devon | PL26 9PT

T: 01457 873343

E: info@studiokma.co.uk

www.studiokma.co.uk