



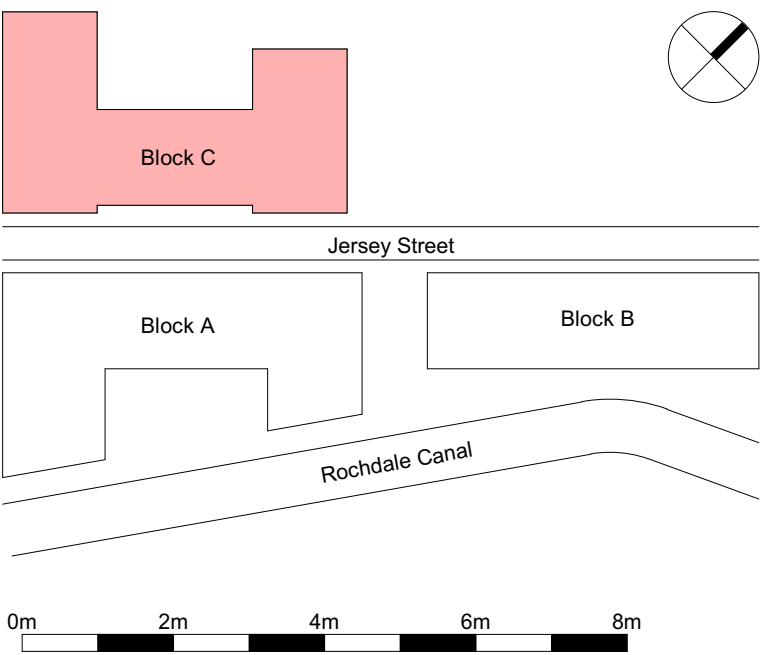

KEY:
— Planning Development Boundary

Please Note: For all site boundary treatments refer to Landscape Architects Secification

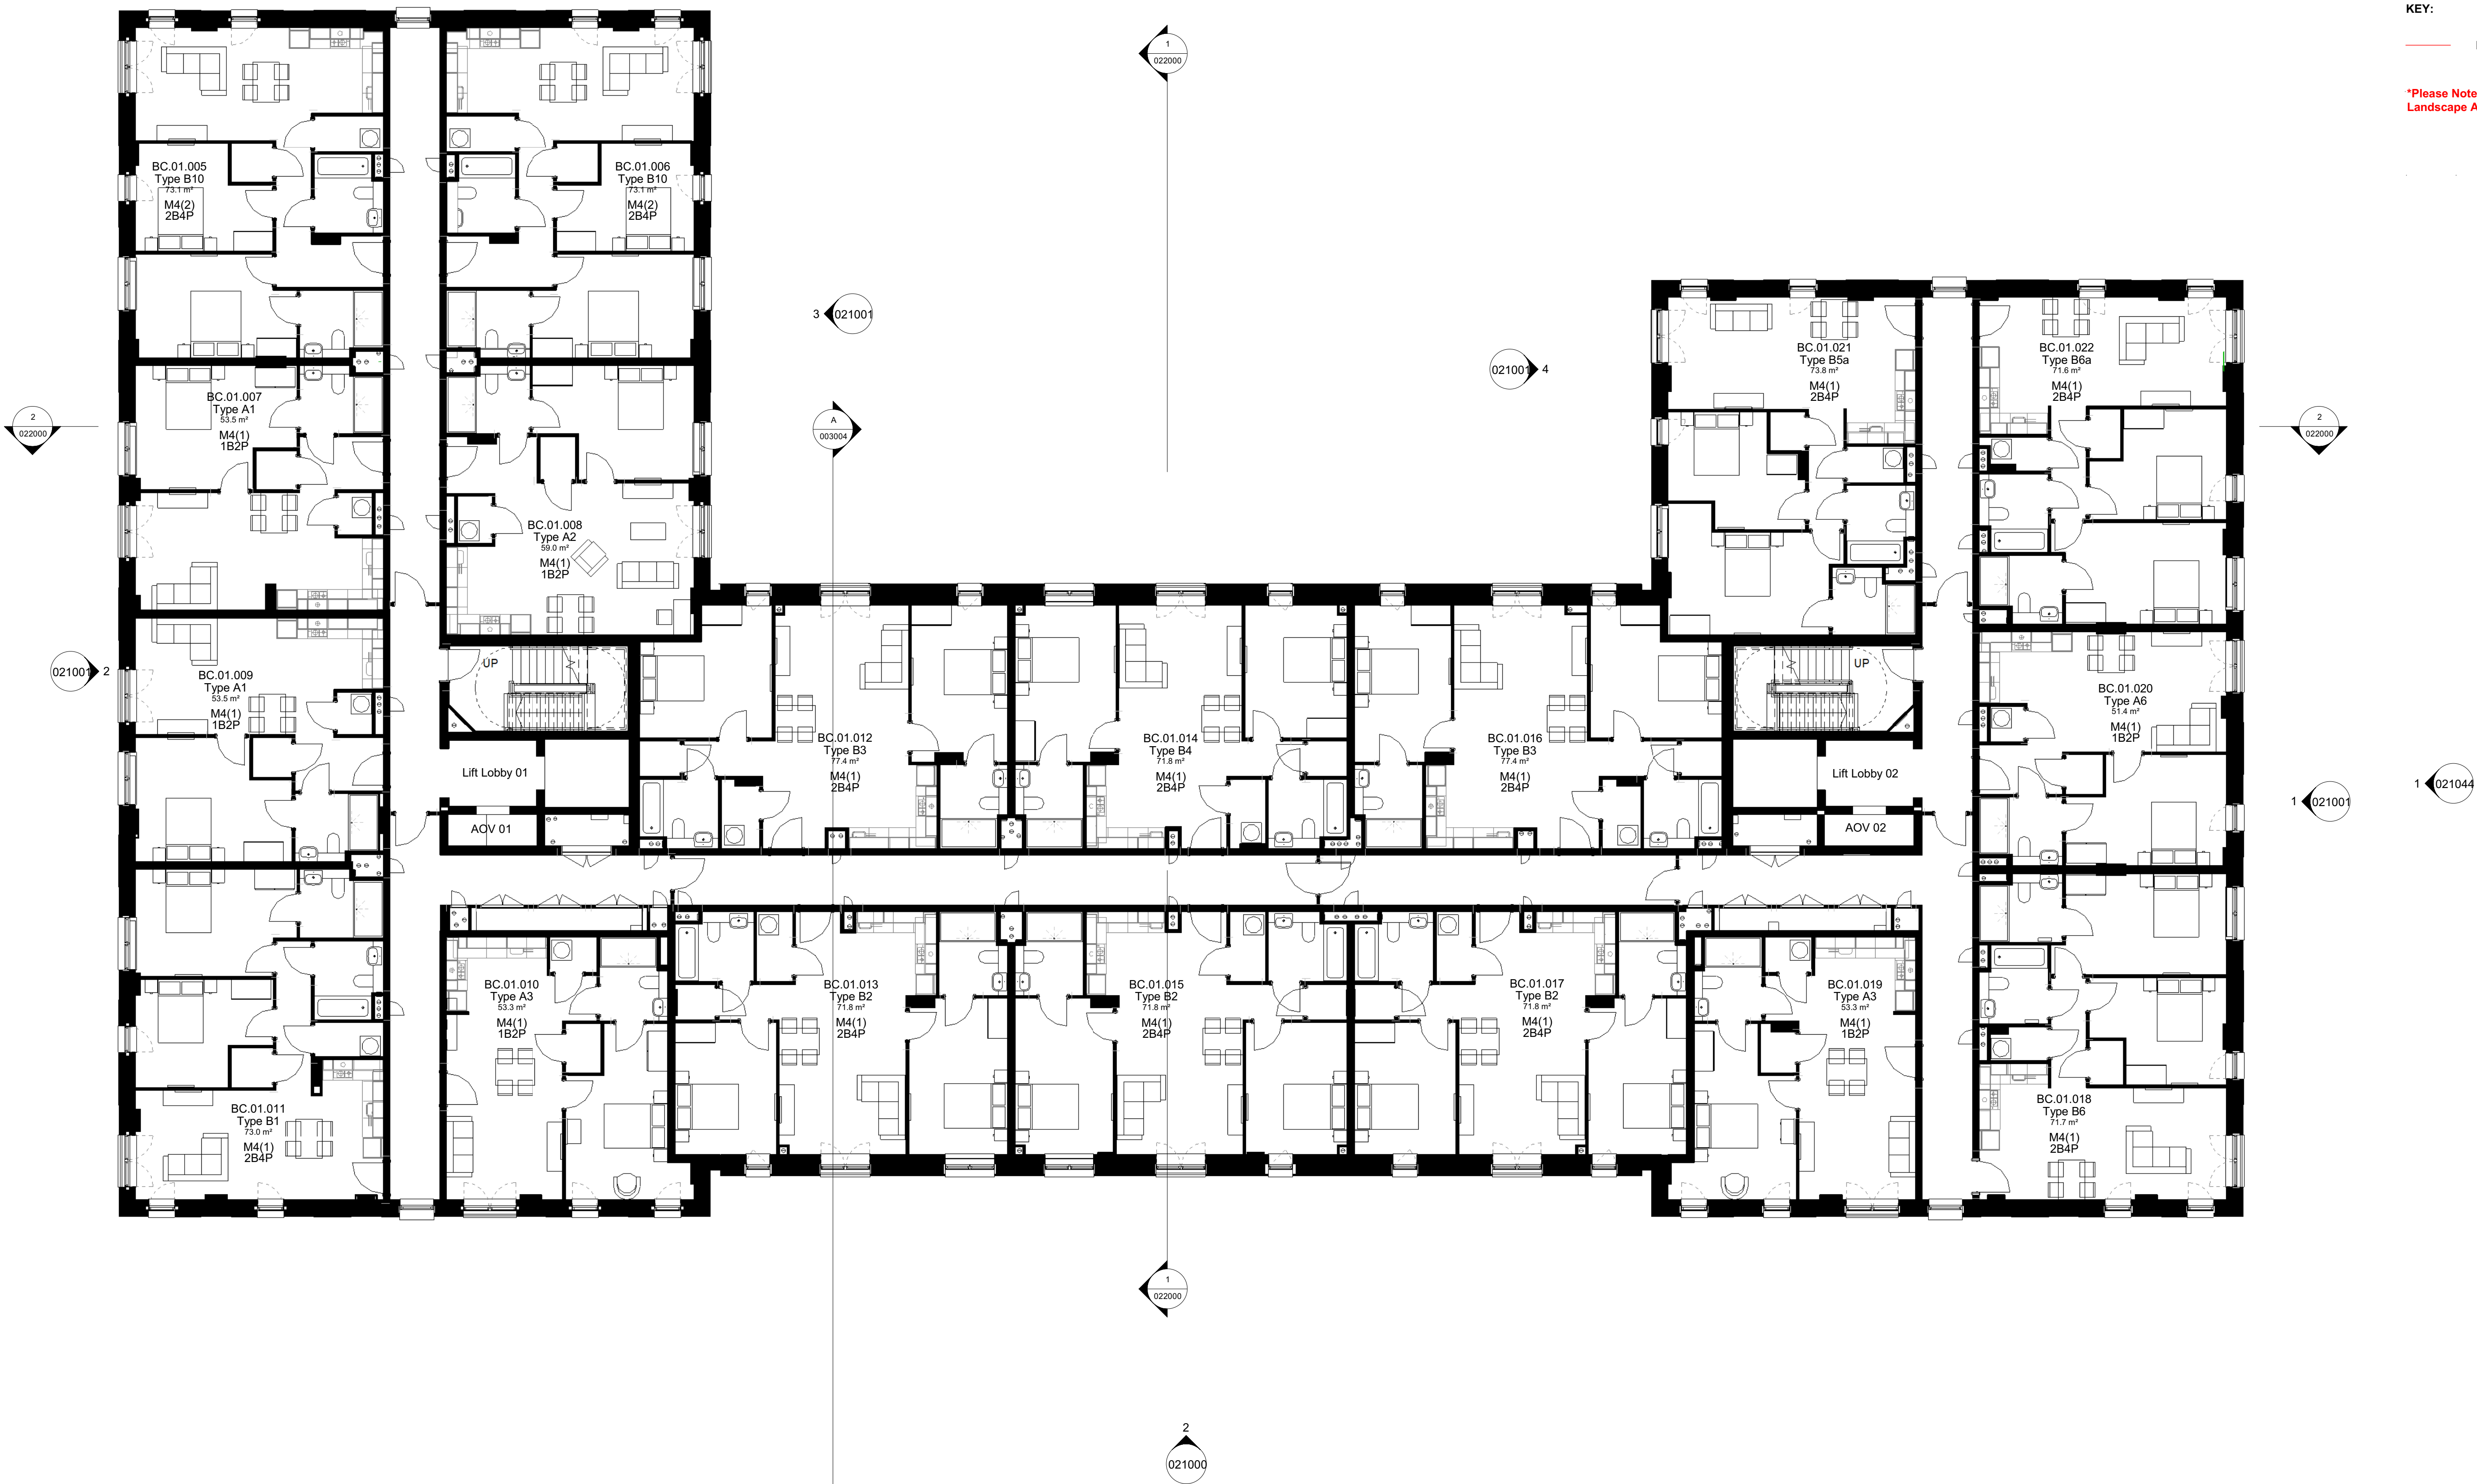

Rev	Date	Description
P02	09/02/24	Minor updates following comments from MLD and Butters.
P03	25/06/25	Revisions not checked for clarity in planning submission.
Section 96a planning submission. Please refer to supplementary statement describing the changes from the approved drawings.		

Dwn	Ckd	Drawn	CR
JA	SC	Checked	JA
SG	SC	Date	15/01/24
Scale @ A1		1 : 100	

Eliza Yard (BA10715C)
1st-5th Floor - Proposed

Project	Origin	Volume	Level	Type	Role	Number
EYJW -PRP - BC -	ZZ -	DR -	A -	020001		
Revision	Status	Planning Issue -				
P03 -						