


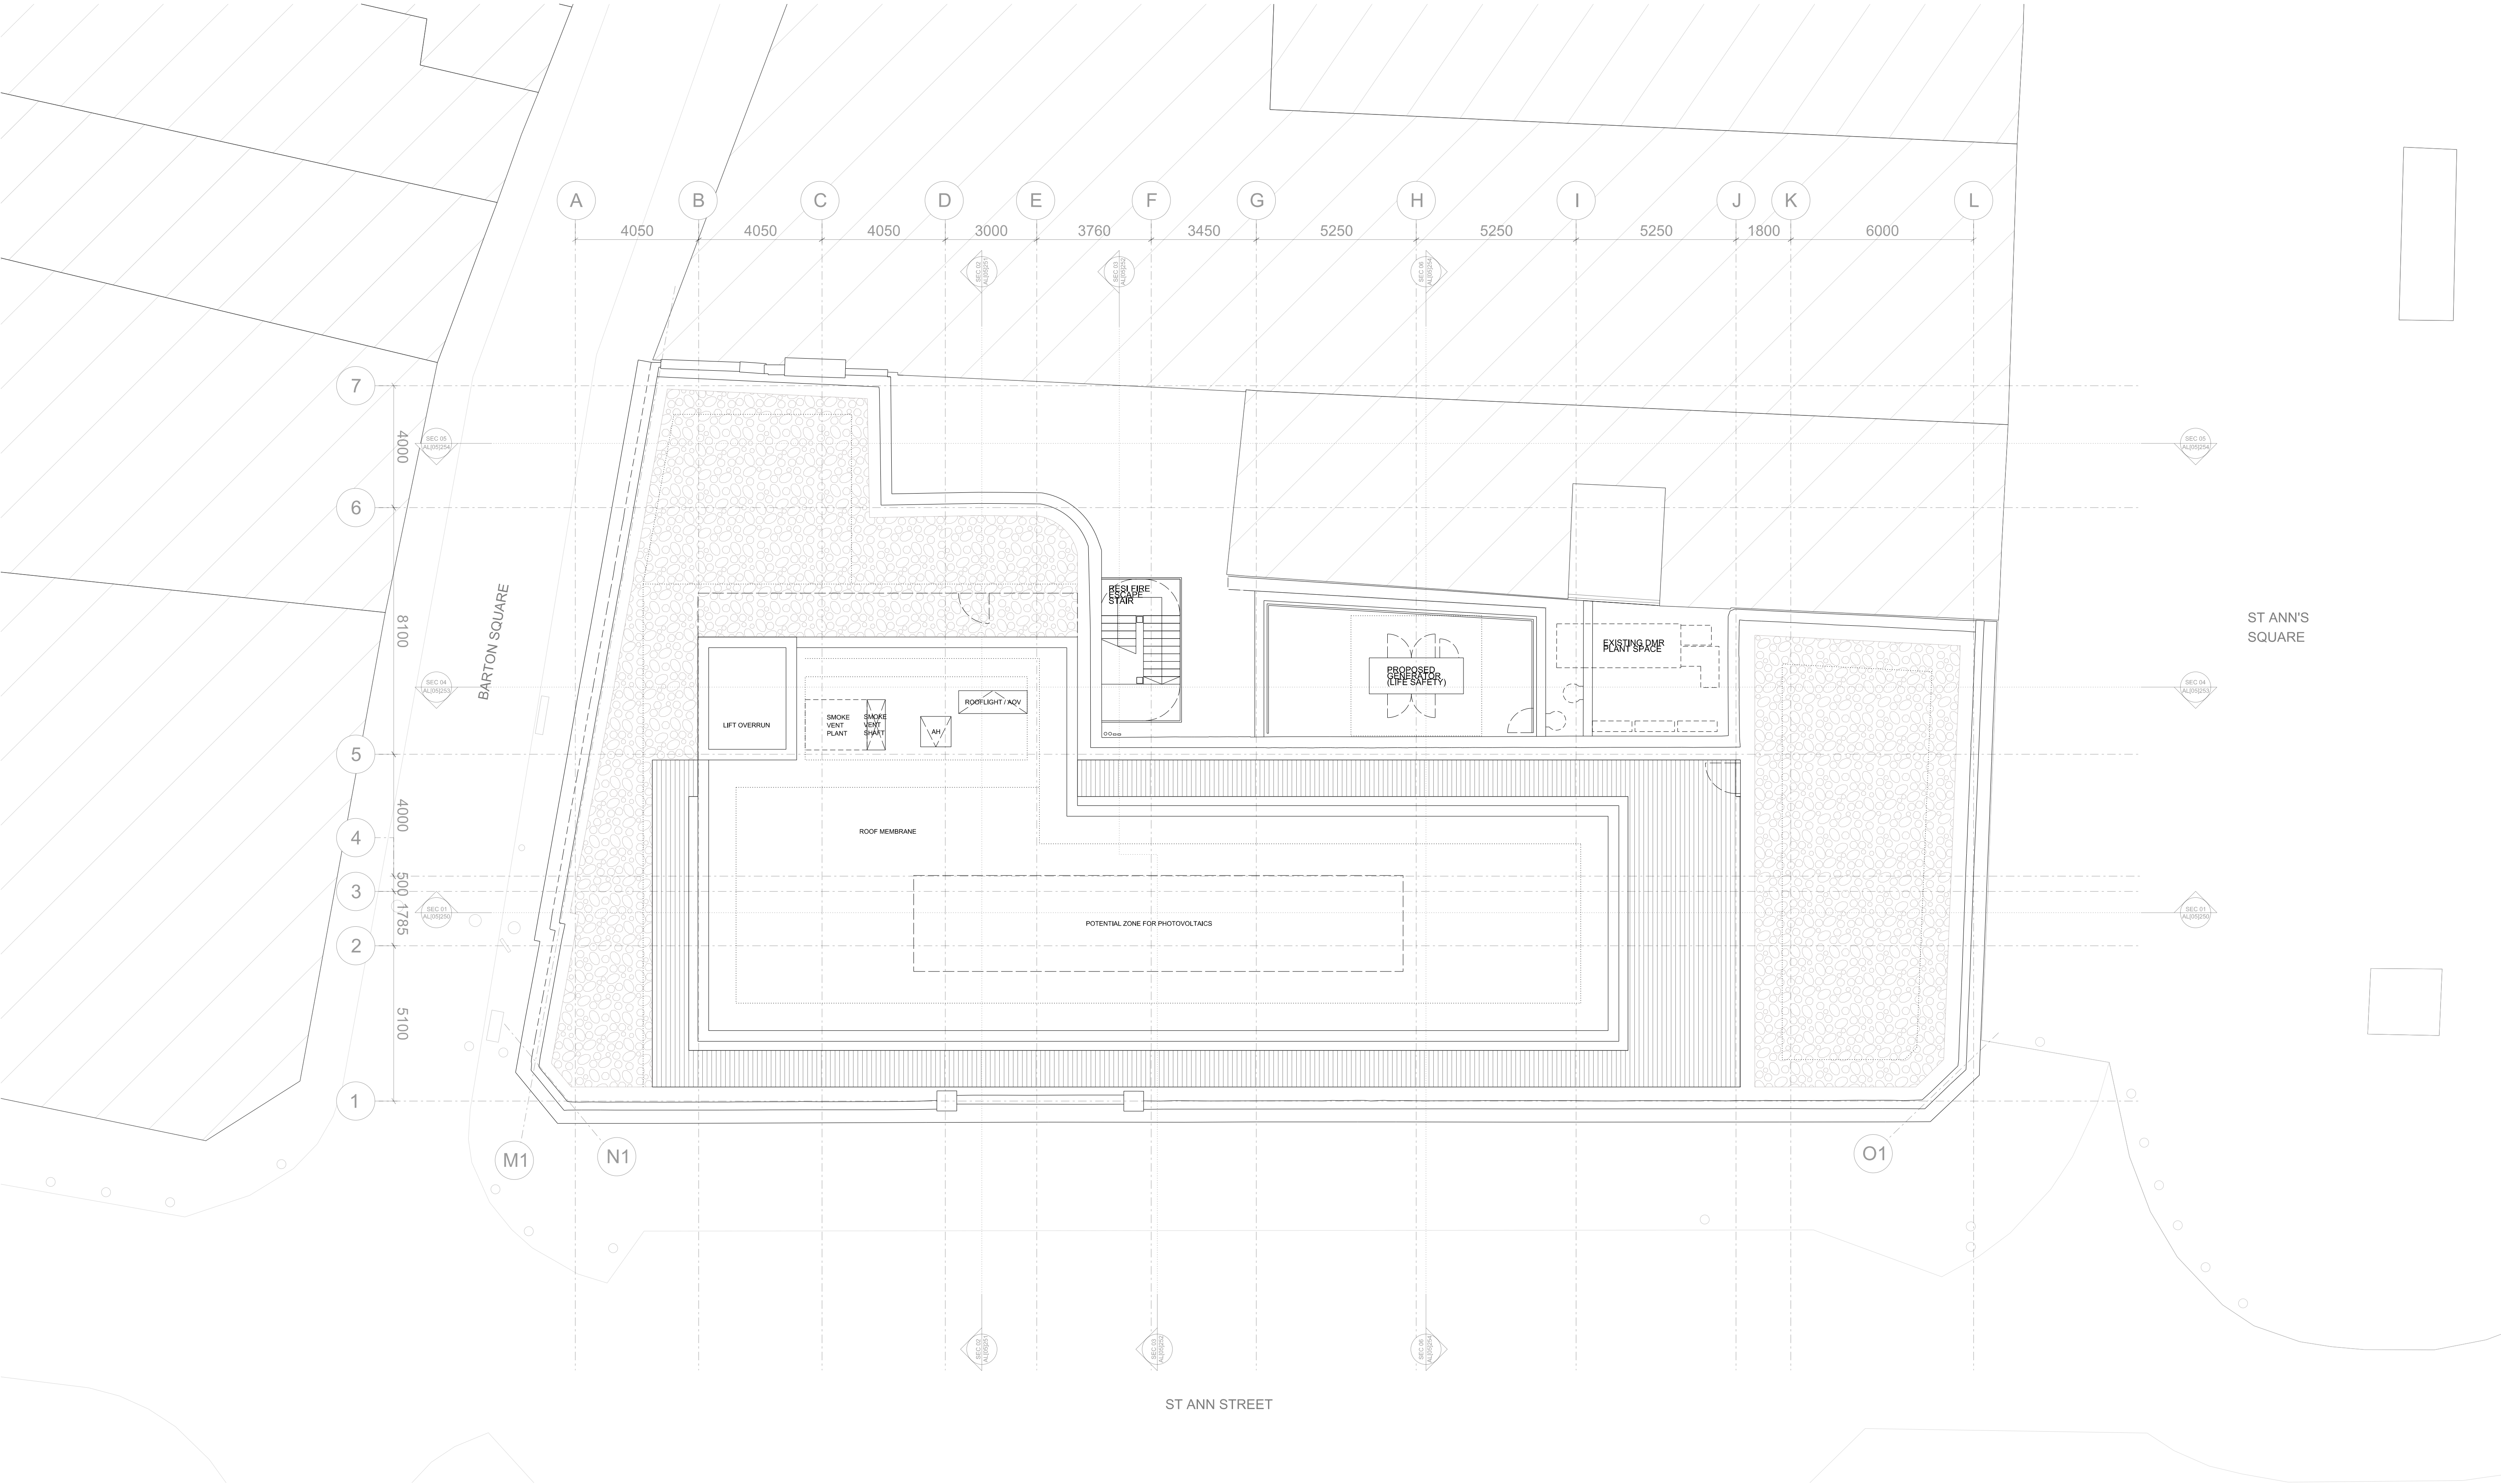

KEY		NOTES / REVISION												0		1	2	3	4	5	10		15						
1 BED		REV A - 16/12/2024 .CORE LAYOUT, CIRCULATION, APARTMENT QUANTITIES AND TYPES UPDATED REV B - 22/10/2025 .COURTYARD LAYOUT REVISED												PROJECT		SCALE		DATE											
2 BED														EQUITABLE BUILDINGS, MANCHESTER		1:100@A1 1:200@A3		NOV 2024											
3 BED														CLIENT		JOB No		DWG No		REV									
COMMERCIAL														PH PROPERTY HOLDINGS		1572		AL[05]217		B									
CIRCULATION														TITLE		PROPOSED PLAN ROOF		ISSUE FOR		PLANNING DOCUMENT									
BOH / PLANT																													