


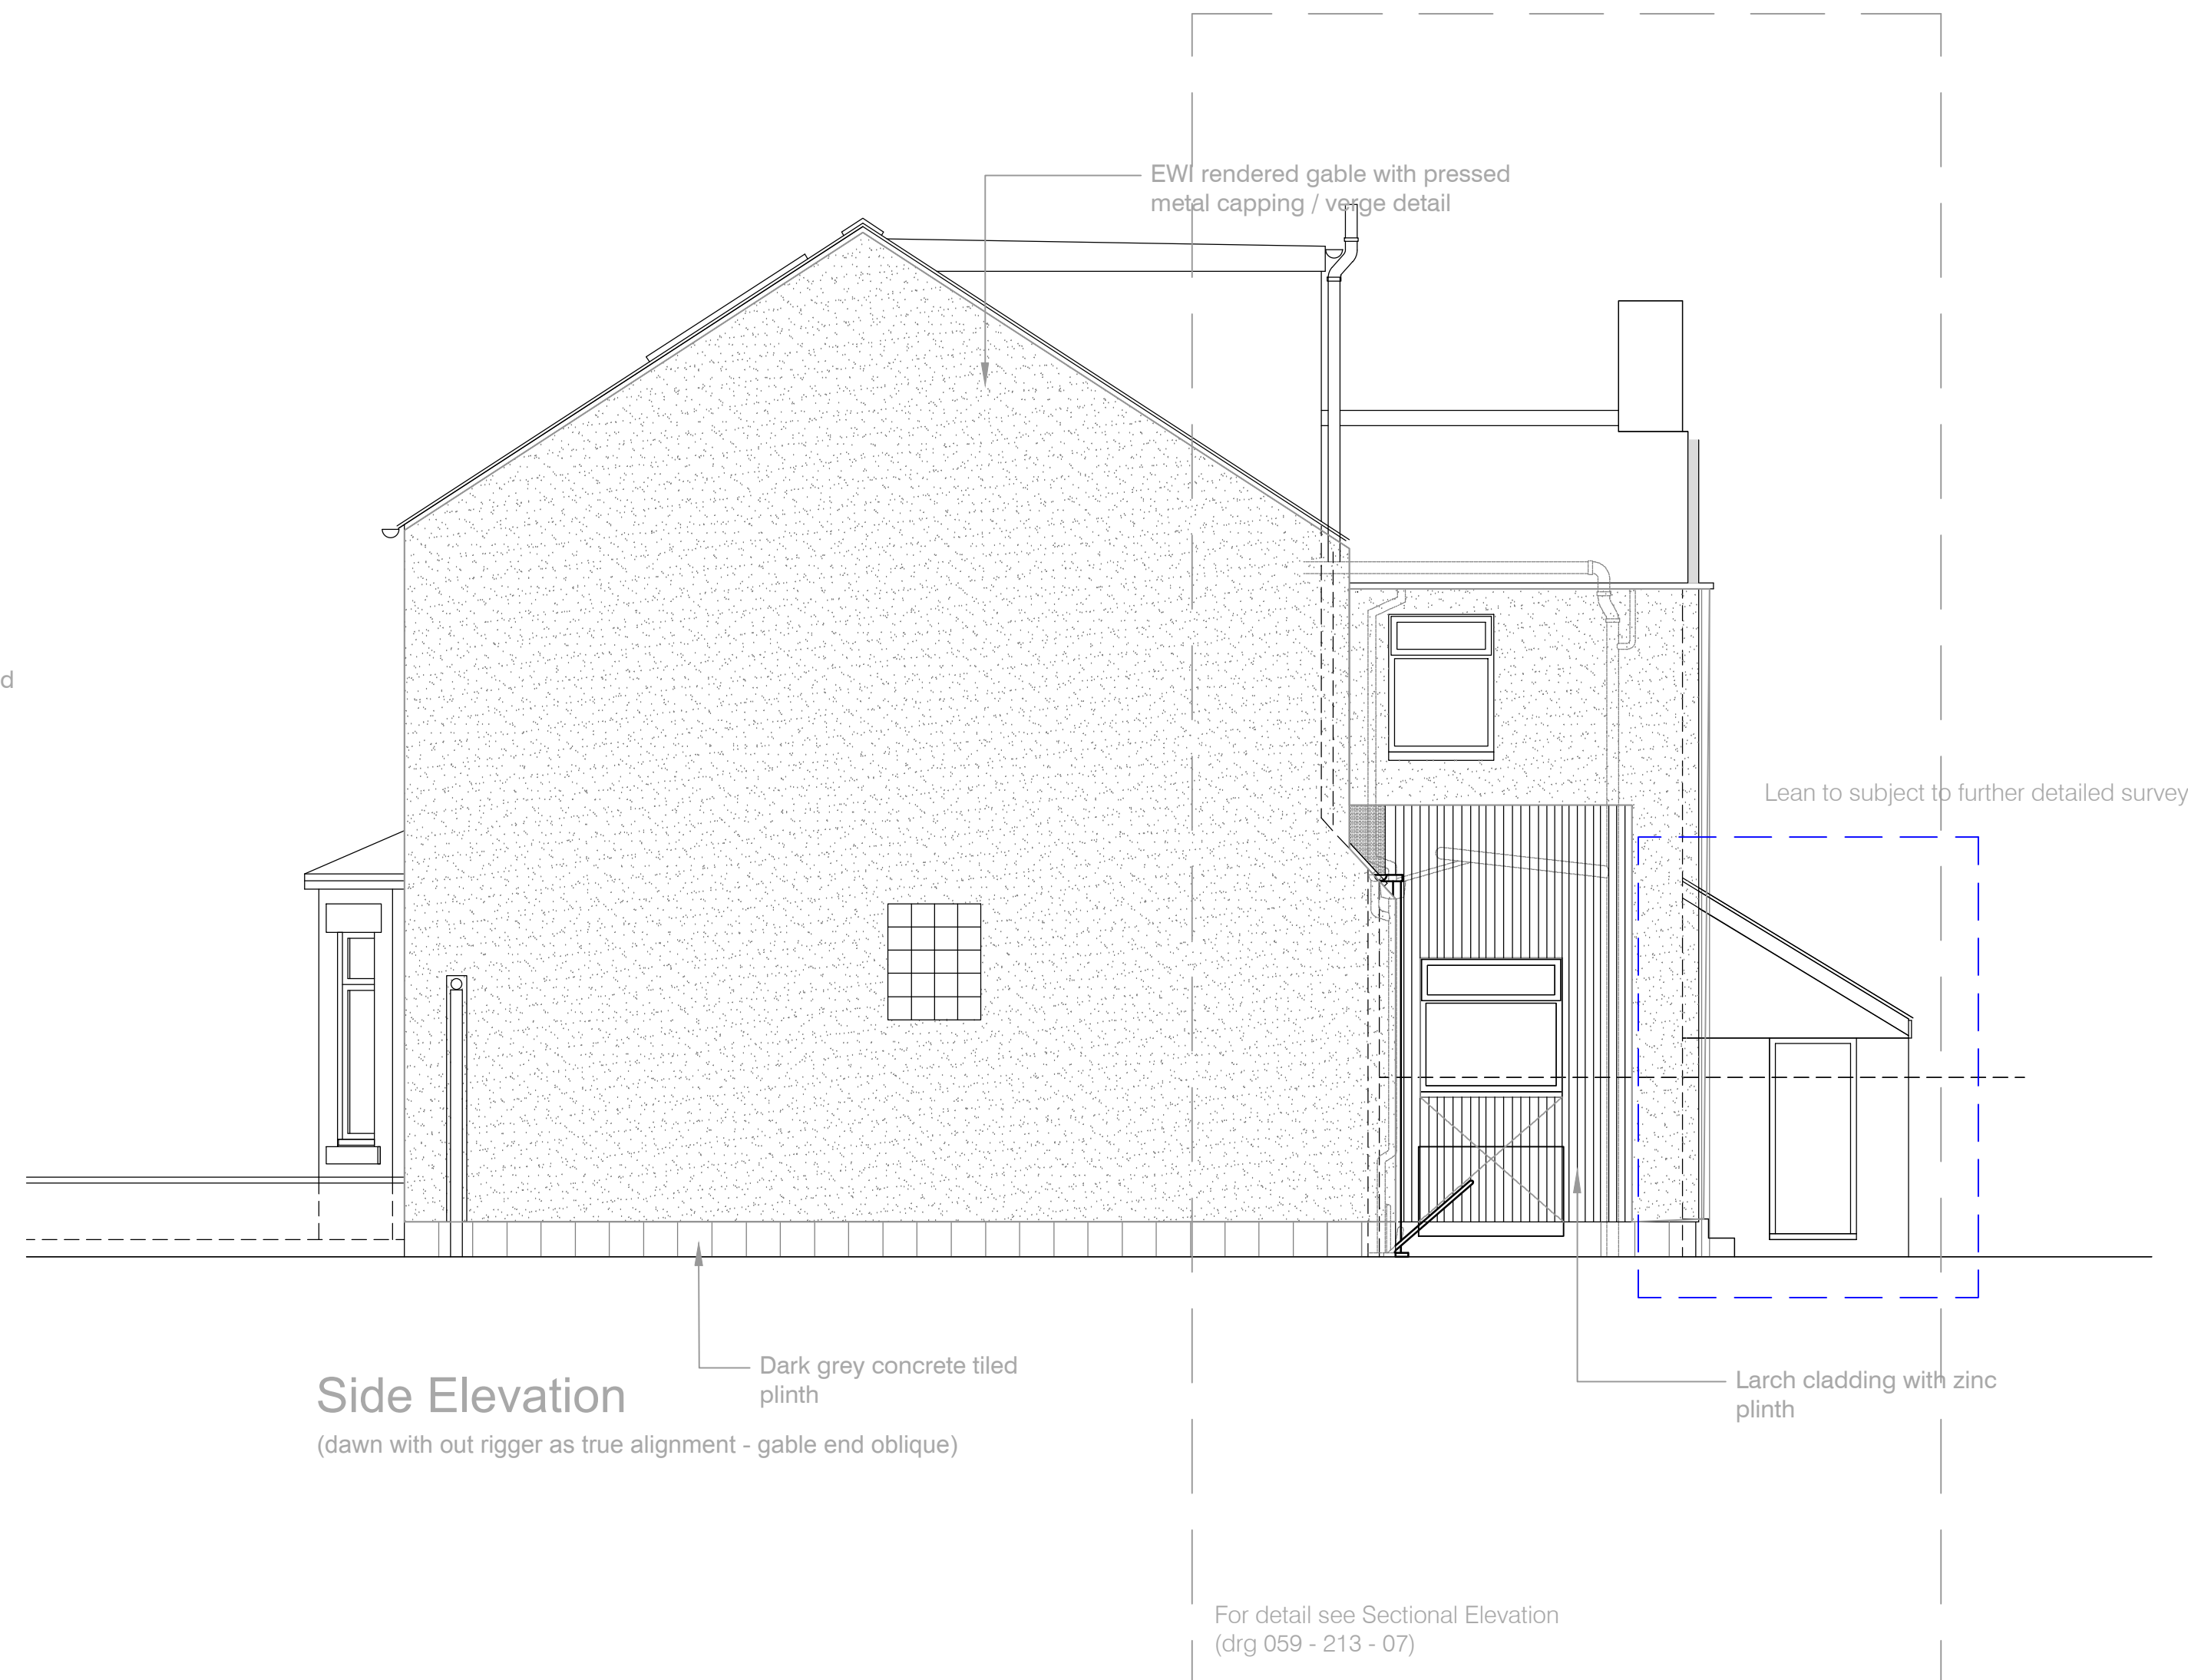

Proposed Materials Specification

- 1 - White render 140mm EWI. Thin coat through coloured render on wood fibre vapor open insulation.
- 2 - Unfinished larch cladding on framing system, insulation behind.
- 3 - Marley Modern roofing tile used as plinth detail, dark grey with with rigid foam insulation behind.

