


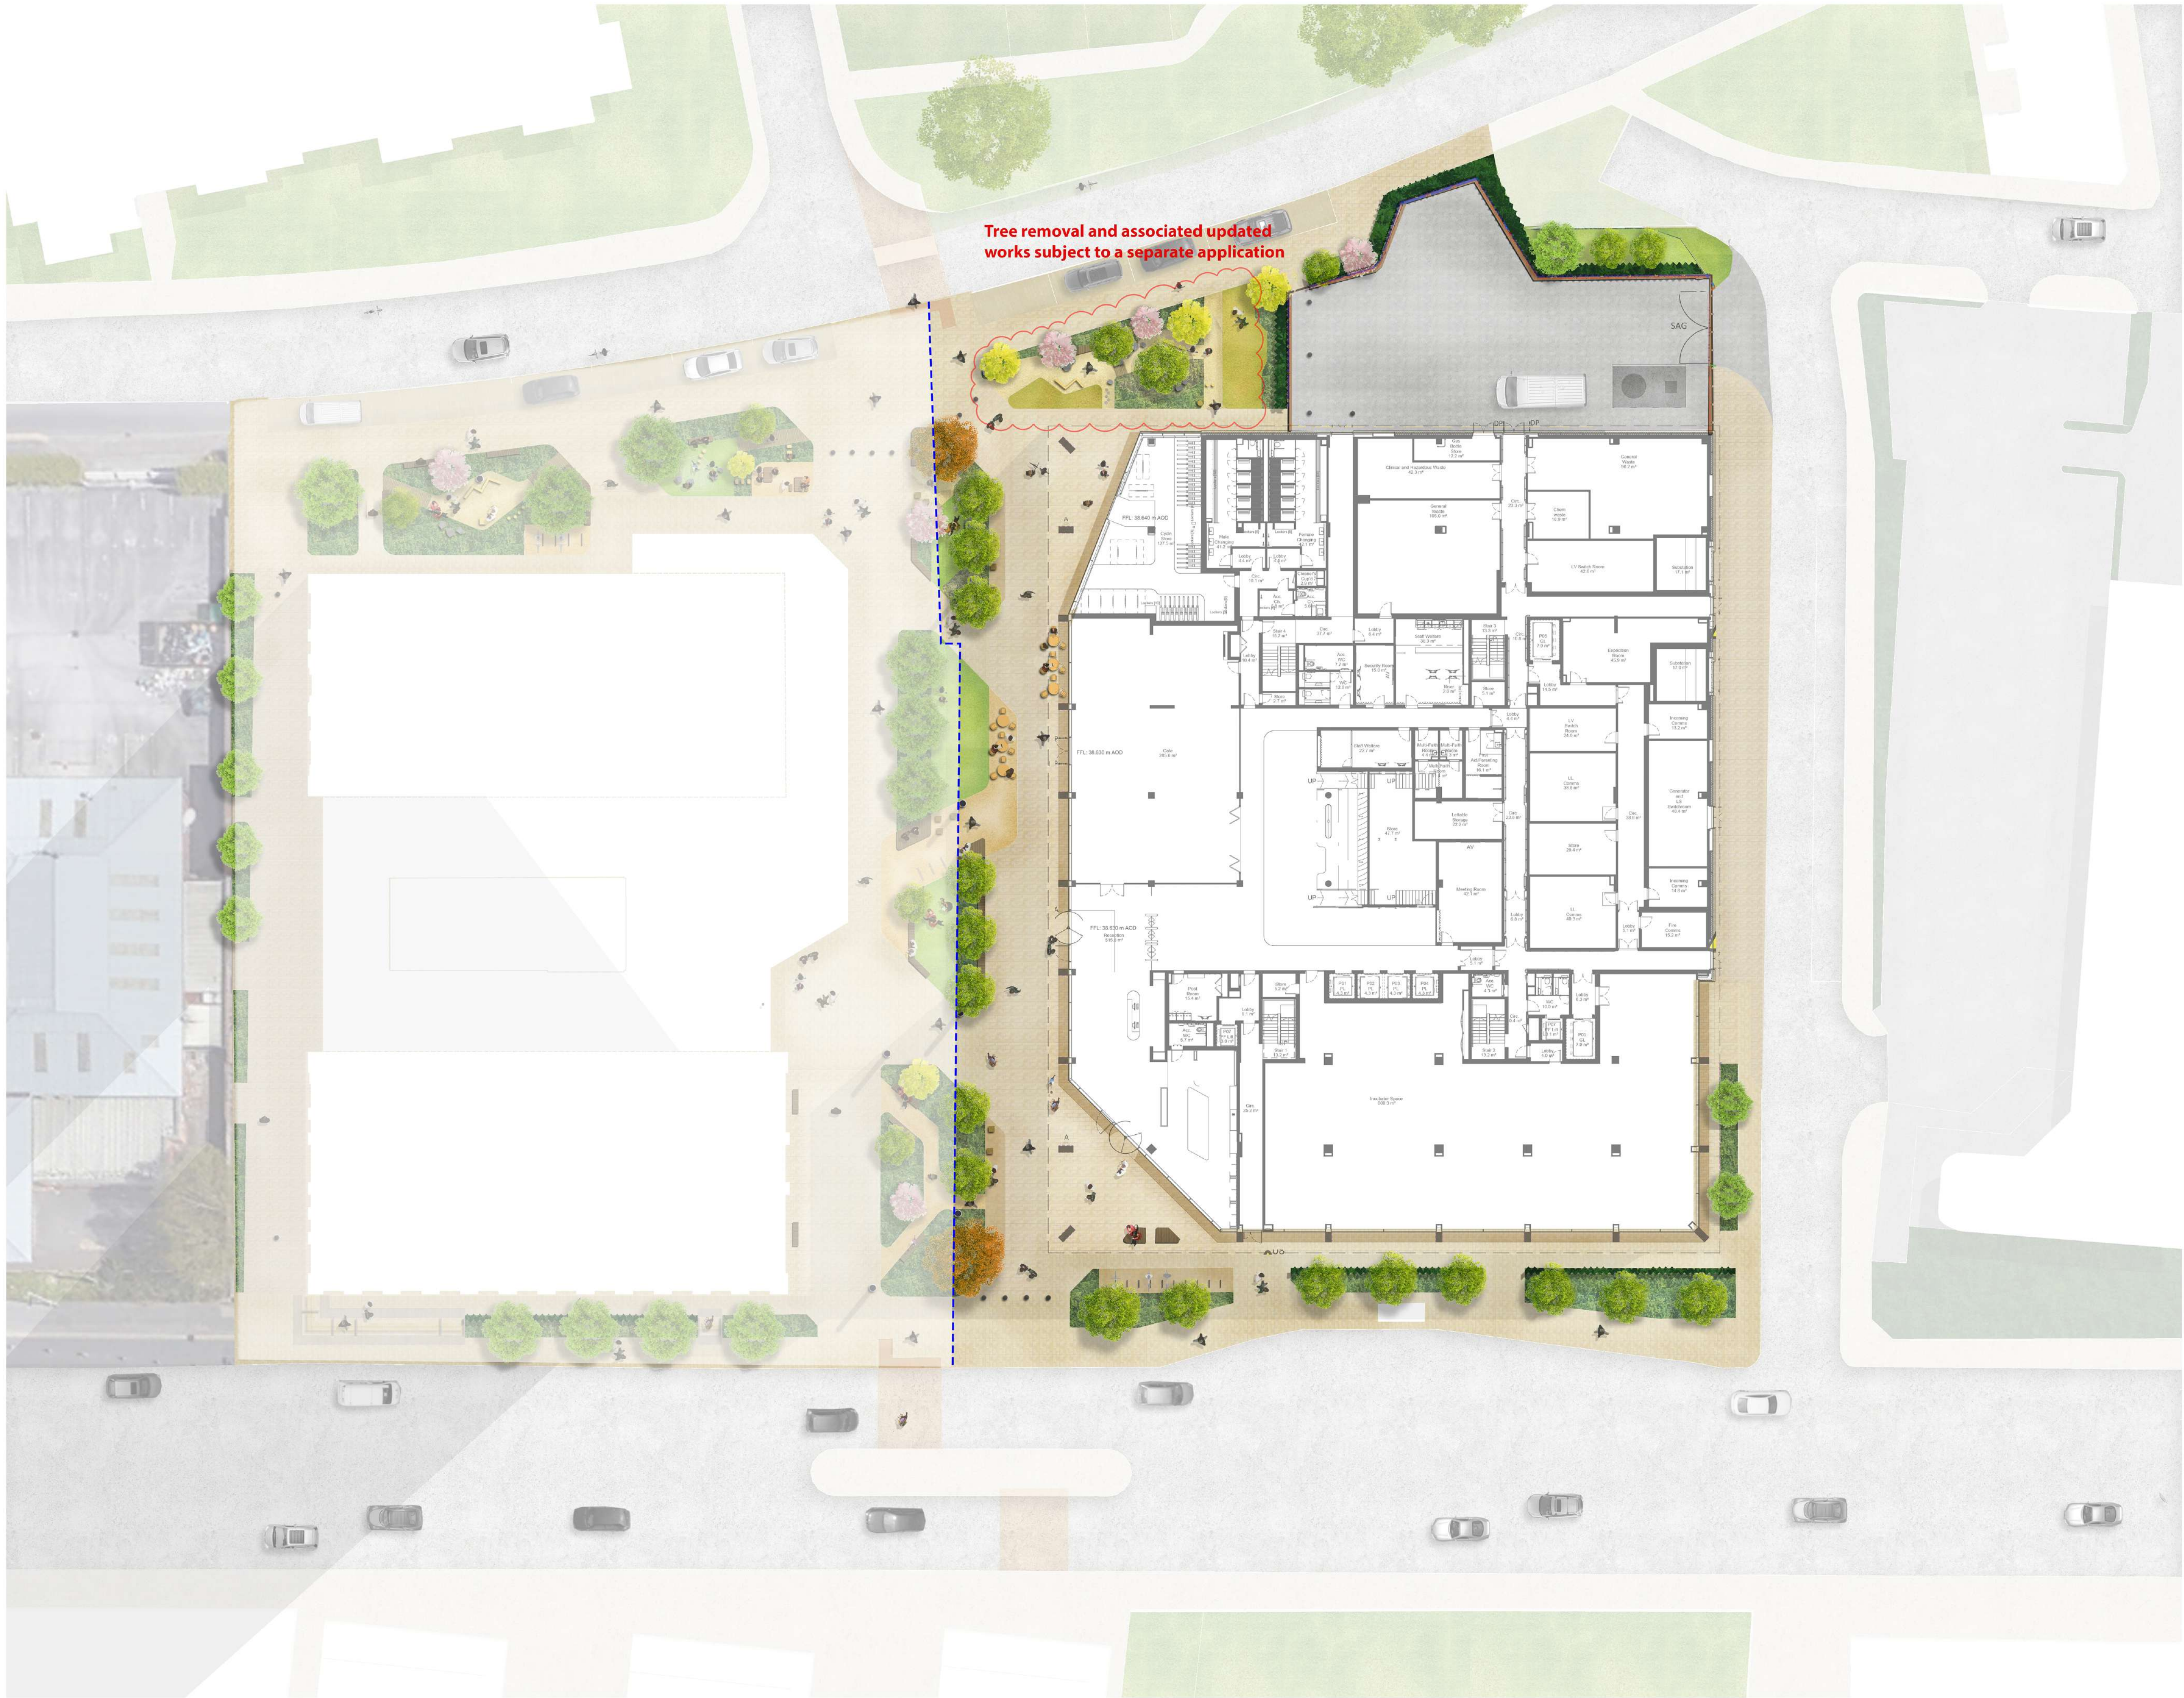

Key
Planning boundary

Scale
0m 5m 10m 20m

20.08.25 Issue for NMA Submission
Date Description of revision
SS MS MS P06
Drawn Checked Approved Revision

re-form
landscape architecture

Beehive Mill, Jersey Street,
Manchester M4 6JG
T: +44 (0)161 397 4953
E: info@re-formlandscape.com
W: re-formlandscape.com

Project
UPPER BROOK STREET, MANCHESTER
RF22-967

Client
MCLAREN, KADANS

Document title
LANDSCAPE ILLUSTRATIVE PLAN

Paper size

Status
FOR STAGE APPROVAL

Drawing number
0967-RFM-XX-00-DR-L-0002

© re-form landscape architecture

Scale
1:250

S4

Revision
P06