xsign™

56735 ORCHARD HOUSE VARLEY STREET SEND

SIGNAGE SPECIFICATION

VERSION 04 | 25.06.2025

VAR-XSI-00-00-SP-X-00001

BMO | JSH | GTH | BBR | TMA

© XSIGN. All Rights Reserved.

56735 ORCHARD HOUSE VARLEY STREET SEND | VAR-XSI-00-00-SP-X-00001

Sign Type 1 | External Cut Letters

Scale 1:10 @ A3

Specification:

A 3mm thick aluminium with ground and smoothed finished edge detail. Face coated with high grade paint finish to all visible faces.

B **Colour Reference:**
Cool Grey 8C

Typeface:
Arial

C **Fixings:**
Glue fixed medium stand off nickel plate locator fixings mechanically secured to reverse of substrate. Approximately 17mm spacing from wall substrate to be secured in place with suitable mechanical anchors.

A pattress behind the cladding will be required for fixing.

Approximate Weight:
2.8kg - 3.3kg

Quantity:
1no set as shown

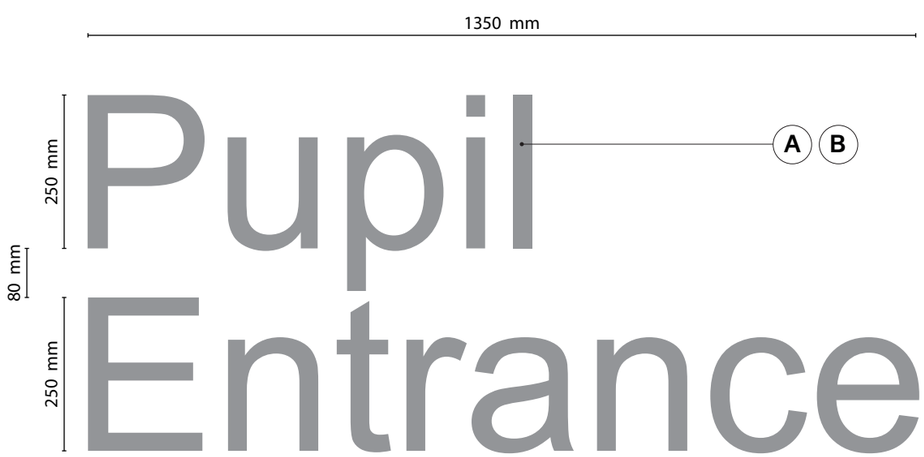

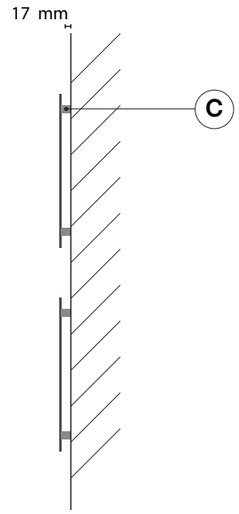

SIDE VIEW

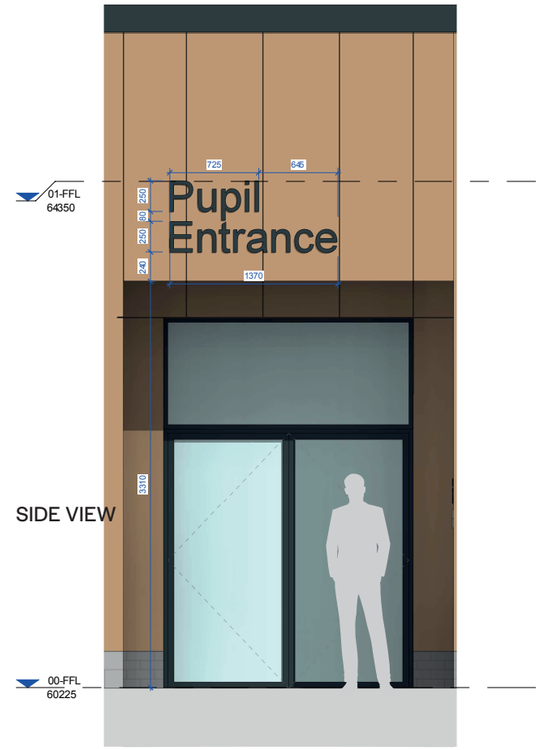

SIDE VIEW

External Signage - Pupil Entrance
1 : 50

© XSIGN. All Rights Reserved.

xsign™

56735 ORCHARD HOUSE VARLEY STREET SEND | VAR-XSI-00-00-SP-X-00001

Sign Type 2 | External Cut Letters

Scale 1:10 @ A3

Specification:

A 3mm thick aluminium with ground and smoothed finished edge detail. Face coated with high grade paint finish to all visible faces.

B **Colour Reference:**
Cool Grey 8C

Typeface:
Arial

C **Fixings:**
Glue fixed medium stand off nickel plate locator fixings mechanically secured to reverse of substrate. Approximately 17mm spacing from wall substrate to be secured in place with suitable mechanical anchors.

A pattress behind the cladding will be required for fixing.

Approximate Weight:
3kg - 3.5kg

Quantity:
1no set as shown

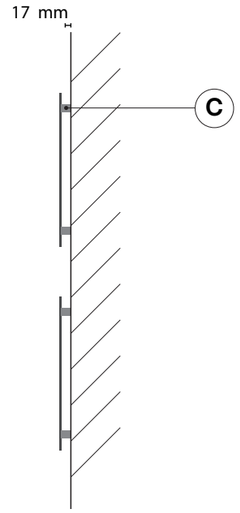

SIDE VIEW

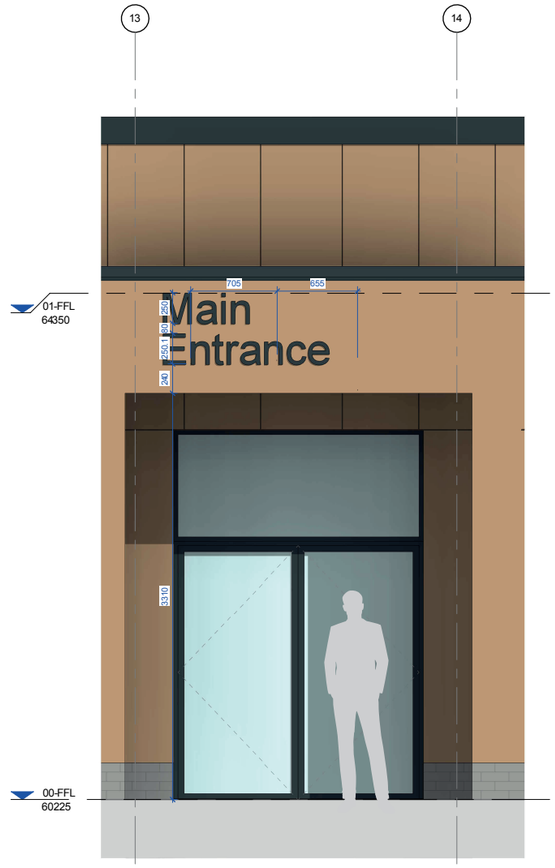

External Signage - Main Entrance
1 : 50

© XSIGN. All Rights Reserved.

xsign™

56735 ORCHARD HOUSE VARLEY STREET SEND | VAR-XSI-00-00-SP-X-00001

Sign Type 3 | Flat Cut School Logo

Scale 1:50 @ A3

Specification:

A 3mm thick aluminium with ground and smoothed finished edge detail. Face coated with high grade paint finish to all visible faces.

Colour Reference:
- Pantone 368C
- Pantone P 140-8 C
- Pantone Cool Grey 8C

B Digitally printed vinyl to face of roundel. Printed at minimum 1800dpi resolution.

Colour Reference:
- White
- To match Pantone P140-8C

C **Fixings:**
Brass stand off locators for lettering.

Quantity:
1no set as shown

Option 1

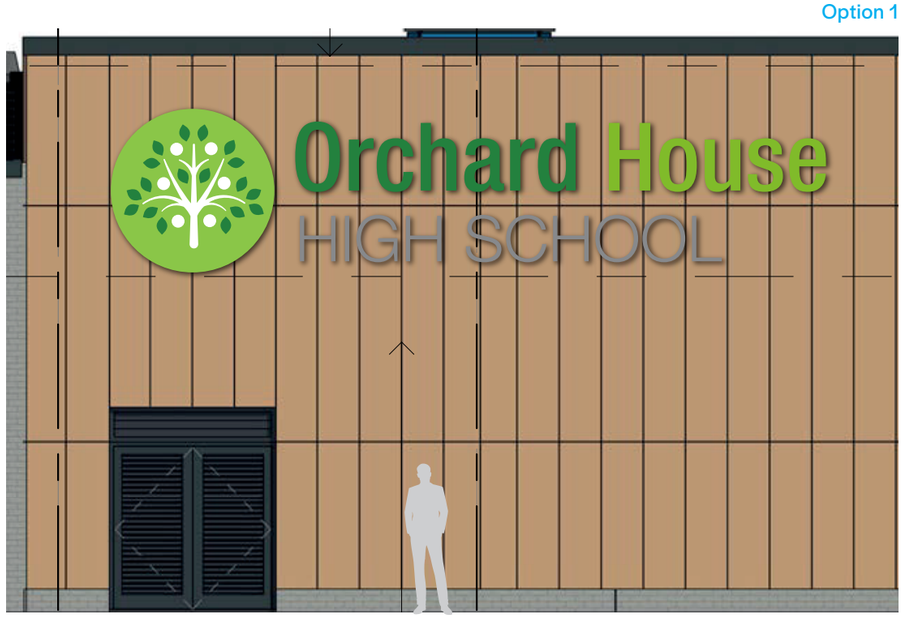

External Signage - School Logo
1 : 75

© XSIGN. All Rights Reserved.

xsign™

56735 ORCHARD HOUSE VARLEY STREET SEND | VAR-XSI-00-00-SP-X-00001

Sign Type 3 | Fixing Points Location

Specification:

A 3mm thick aluminium with ground and smoothed finished edge detail. Face coated with high grade paint finish to all visible faces.

Colour Reference:
- Pantone 368C
- Pantone P 140-8 C
- Pantone Cool Grey 8C

B Digitally printed vinyl to face of roundel. Printed at minimum 1800dpi resolution.

Colour Reference:
- White
- To match Pantone P140-8C

C **Fixings:**
Brass stand off locators for lettering.

Quantity:
1no set as shown

ROUNDEL FIXING

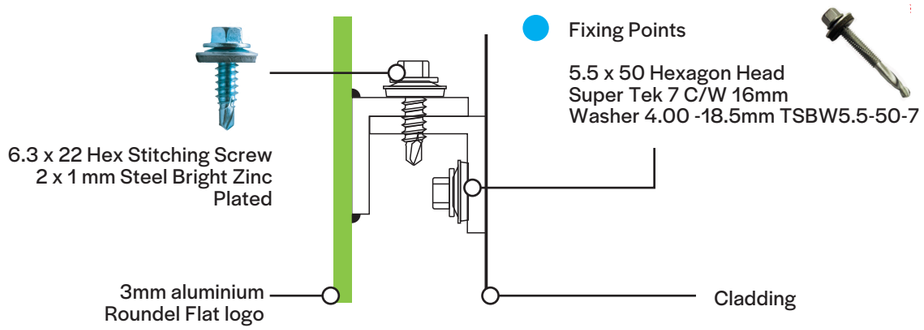

LETTER FIXING

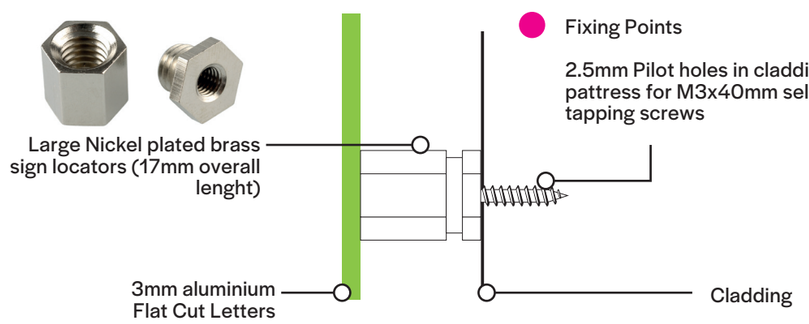

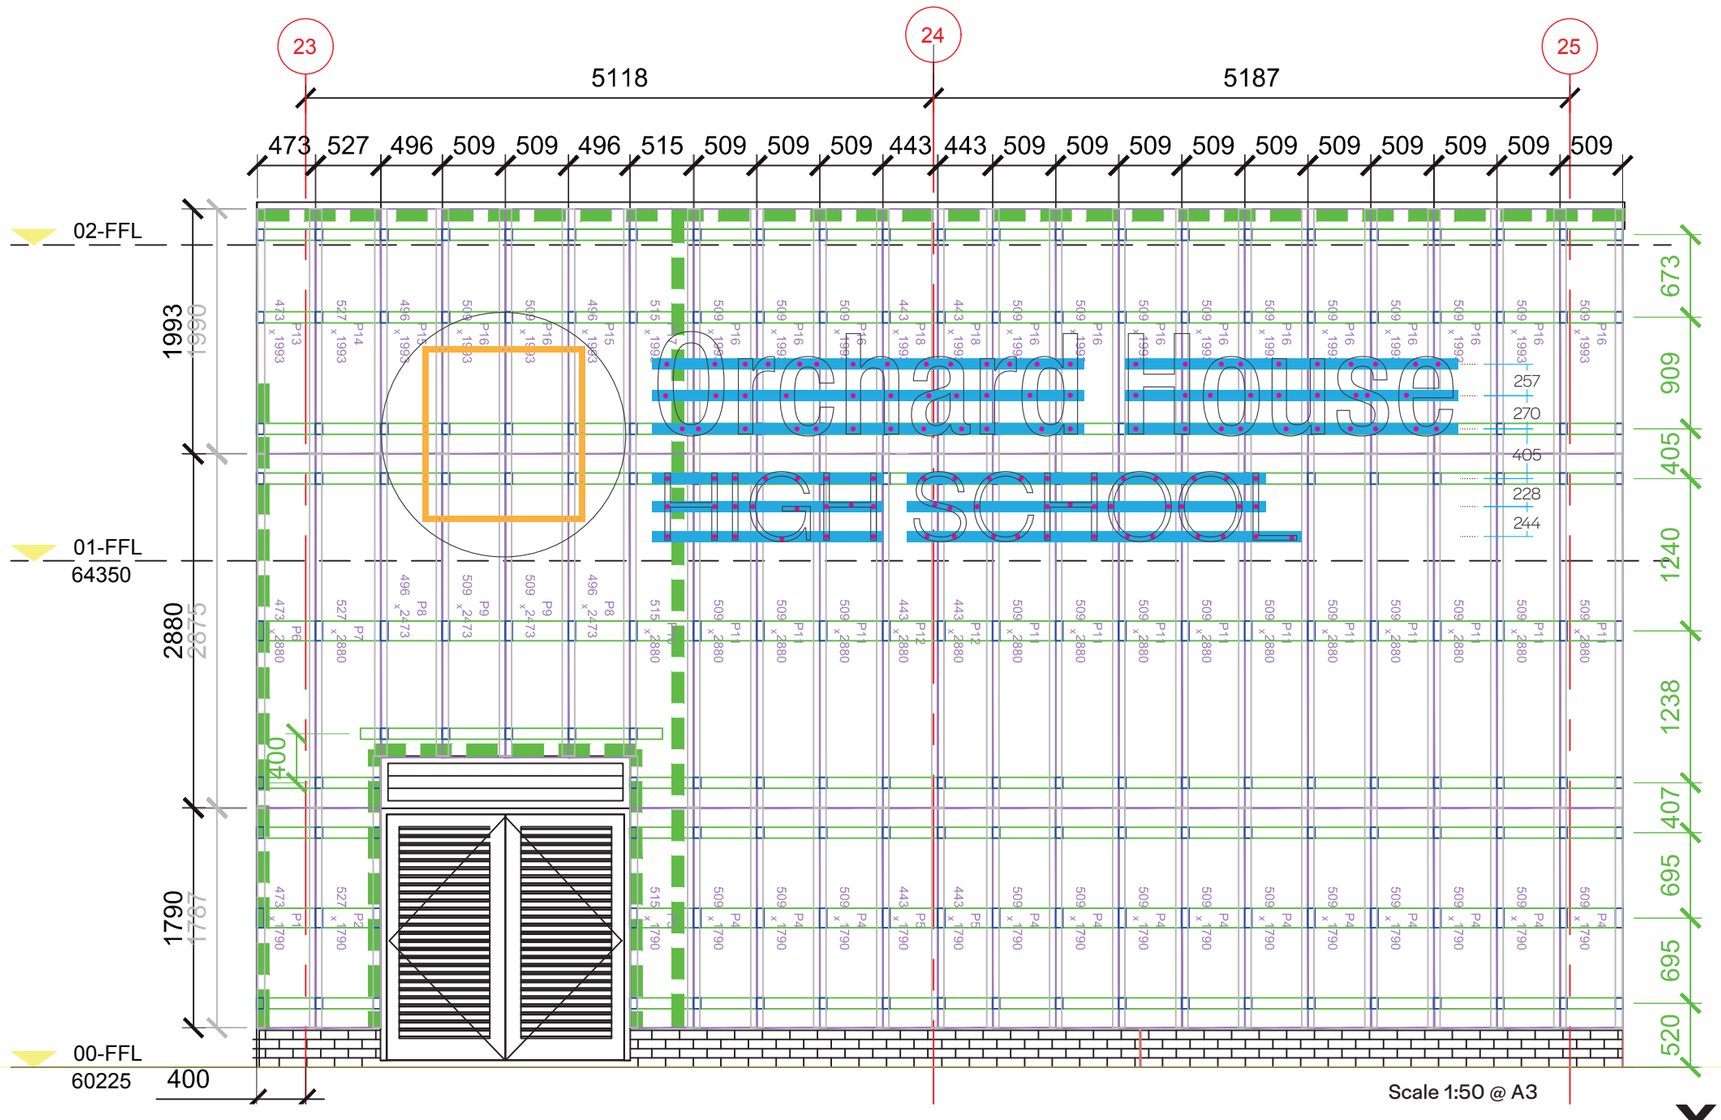

PATTRESS AREA (By Others)

19mm x 19mm x 3.2mm Aluminium Angle

Fixing Points - 2.5mm Pilot holes

Scale 1:50 @ A3

xsign™

© XSIGN. All Rights Reserved.

56735 ORCHARD HOUSE VARLEY STREET SEND | VAR-XSI-00-00-SP-X-00001

Sign Type 4 | External Cut Letters

Scale 1:5 @ A3

Specification:

A 3mm thick aluminium with ground and smoothed finished edge detail. Face coated with high grade paint finish to all visible faces.

B **Colour Reference:**
Cool Grey 8C
RAL 9003 Signal White
- TBC

Typeface:
Arial

C **Fixings:**
Welded stud fixings flush fixed into substrate.

Quantity:
1no set as shown

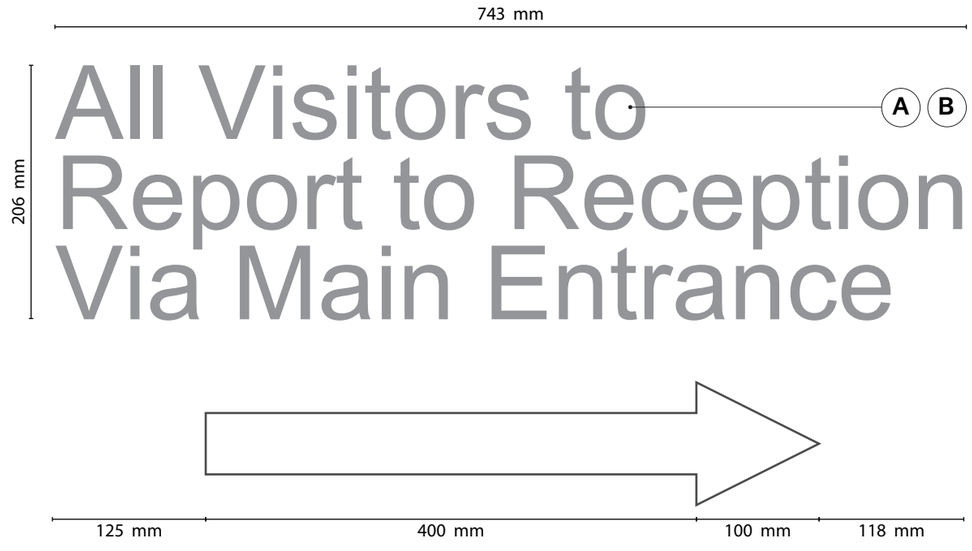

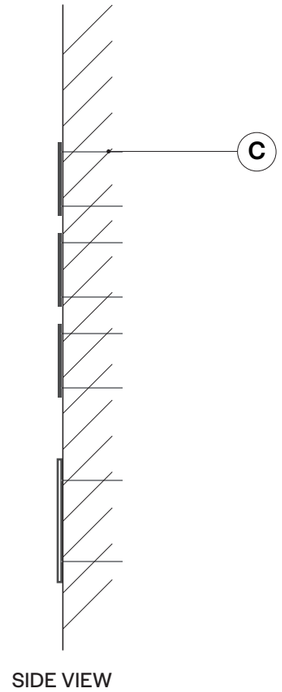

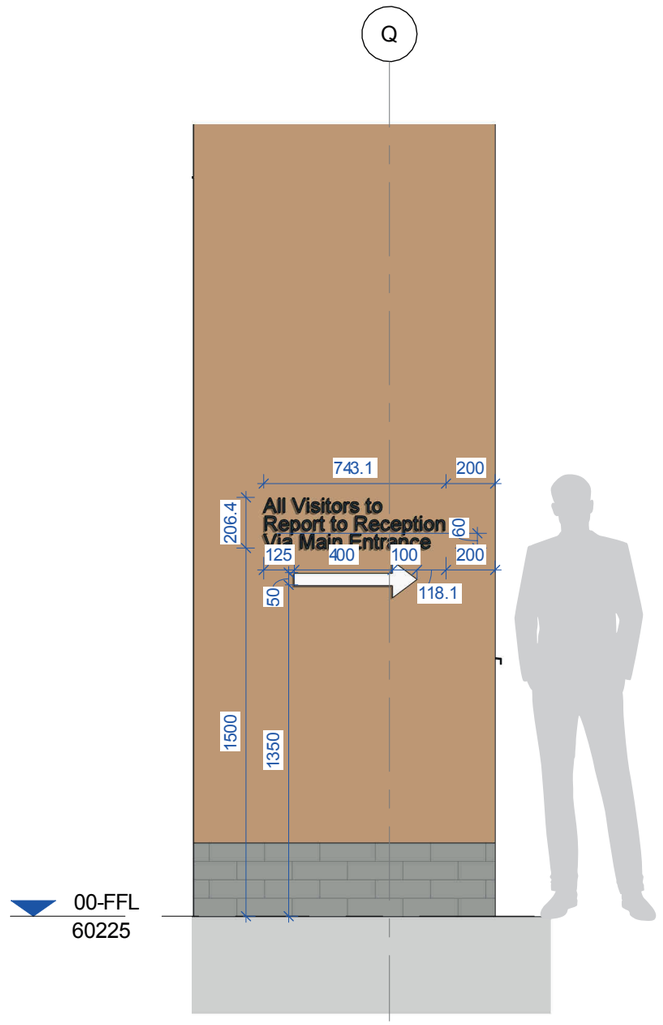

External Signage - Wayfinding
1 : 25

© XSIGN. All Rights Reserved.

xsign™

56735 ORCHARD HOUSE VARLEY STREET SEND | VAR-XSI-00-00-SP-X-00001

Sign Type 5 | Internal Door Discs

Scale 1:1 @ A3

Specification:

A 0.9mm thick aluminium with ground and smoothed finished edge detail. Face coated with high grade paint finish to all visible faces.

Colour Reference:
RAL 7016 Anthracite Grey
TBC

B Direct digital print to face of substrate. UV cured inks in full colour and white printed at minimum 1800 dpi resolution. Digitally printed adhesion promoter ensures tamper resistant text and images.

Colour Reference:
White

Typeface:
Arial

C **Fixings:**
3M™ VHB™ tape fixing to smooth door substrate.

Quantity:
129no

Option 2:
Asset Number
(Sign Type 7 will include the door number)

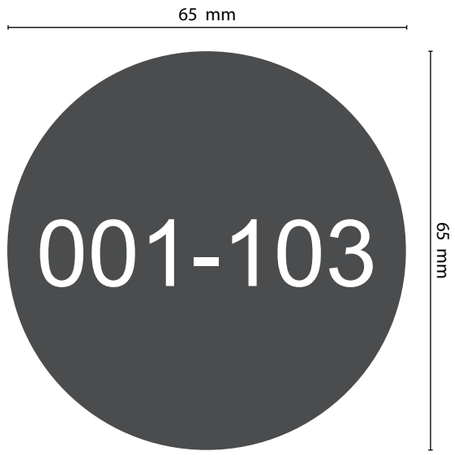

All content is shown for illustration.
To be confirmed

Text schedule required

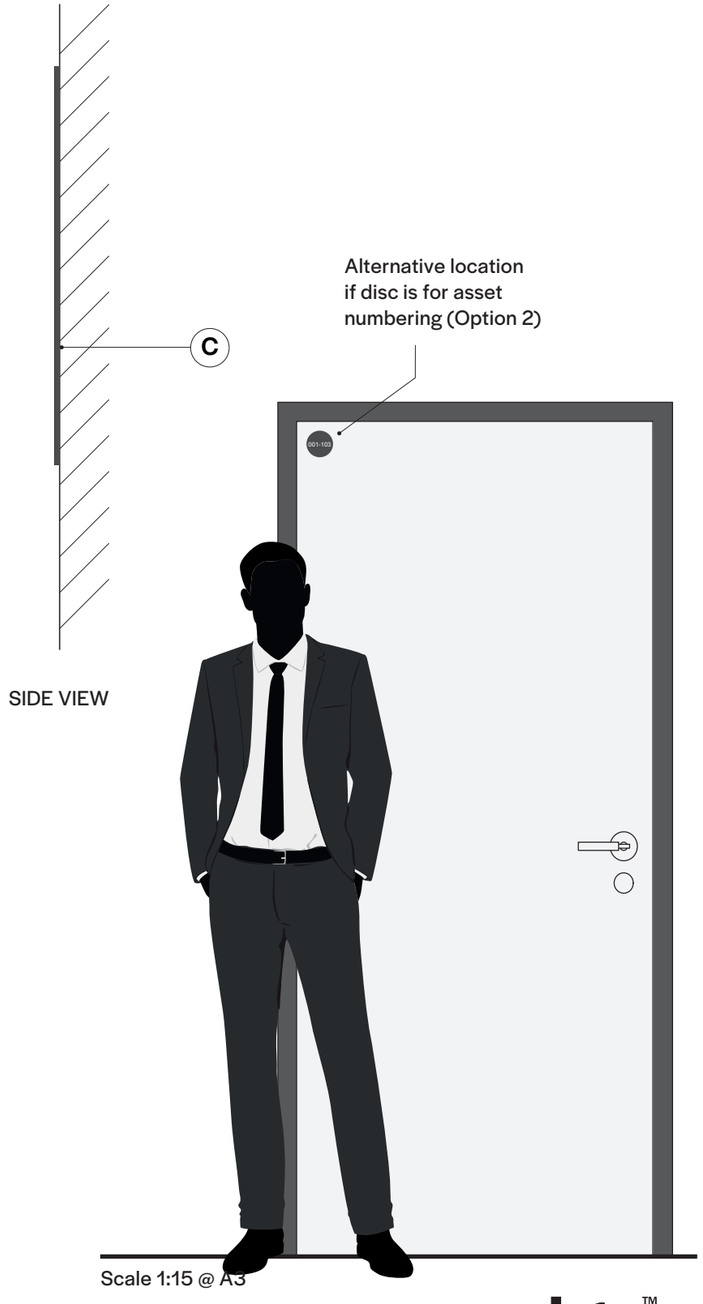

SIDE VIEW

Scale 1:15 @ A3

© XSIGN. All Rights Reserved.

xsign™

56735 ORCHARD HOUSE VARLEY STREET SEND | VAR-XSI-00-00-SP-X-00001

Sign Type 6 | Toilet Door Sign

Scale 1:2 @ A3

Specification:

A 3mm thick frosted lucite with high polished edge detail. Reverse coated with high grade colour finish. Face finished with fine matt texture providing frosted appearance.

Colour Reference:
RAL 7016 Anthracite Grey
TBC

B Direct digitally print to face of substrate. UV cured inks in full colour and white printed at minimum 1800 dpi resolution.

Colour Reference:
White
Print to match RAL 6018

C **Fixings:**
Supplied on 3M™VHB™ tape fixing to smooth wall substrate.

Quantity:
24no

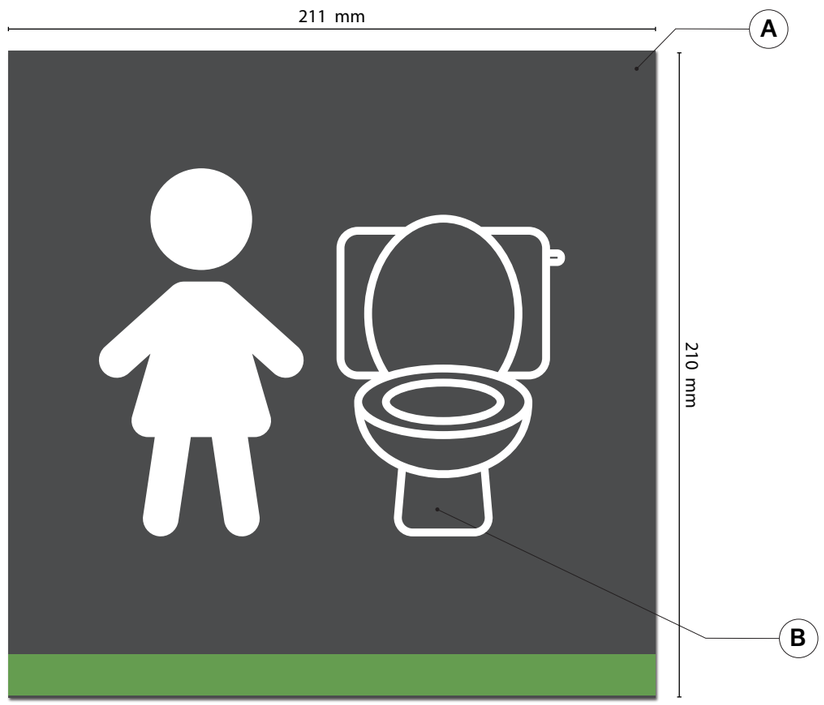

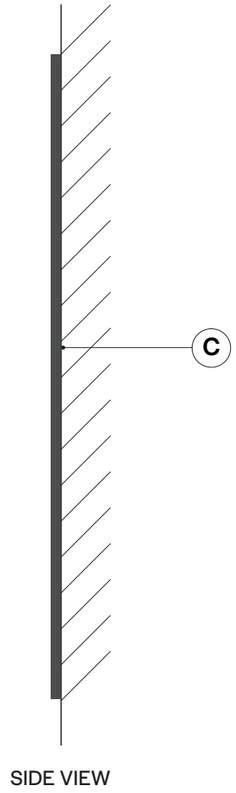

SIDE VIEW

Variations:

Scale 1:20 @ A3

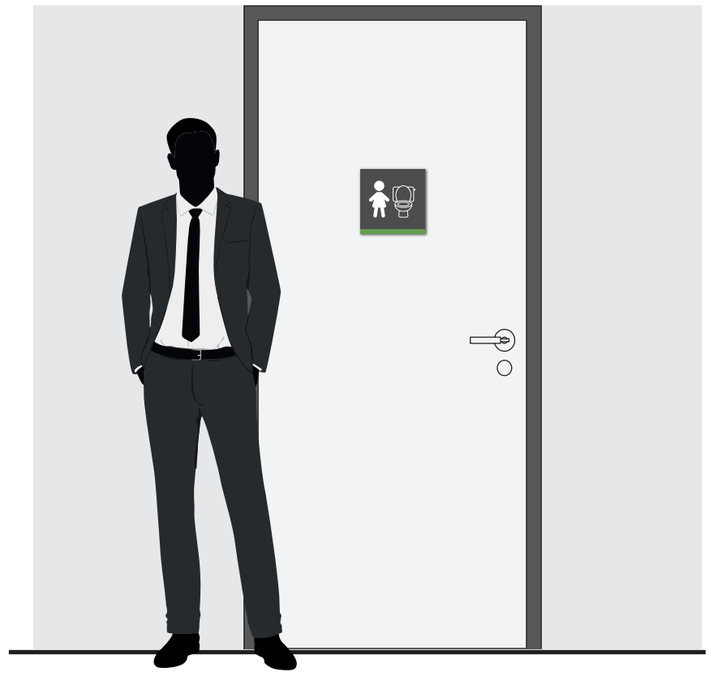

© XSIGN. All Rights Reserved.

xsign™

56735 ORCHARD HOUSE VARLEY STREET SEND | VAR-XSI-00-00-SP-X-00001

Sign Type 7 | Interchangeable Door Signs

Scale 1:2 @ A3

Specification:

A 3mm thick frosted lucite with high polished edge detail. Reverse coated with high grade colour finish. Face finished with fine matt texture providing frosted appearance.

Colour Reference:
RAL 7016 Anthracite Grey
TBC
RAL 6018 Yellow Green

B Direct digitally print to face of substrate. UV cured inks in full colour and white printed at minimum 1800 dpi resolution.

Colour Reference:
White

C **Fixings:**
Supplied on 3M™VHB™ tape fixing to smooth wall substrate.

Quantity:
53no

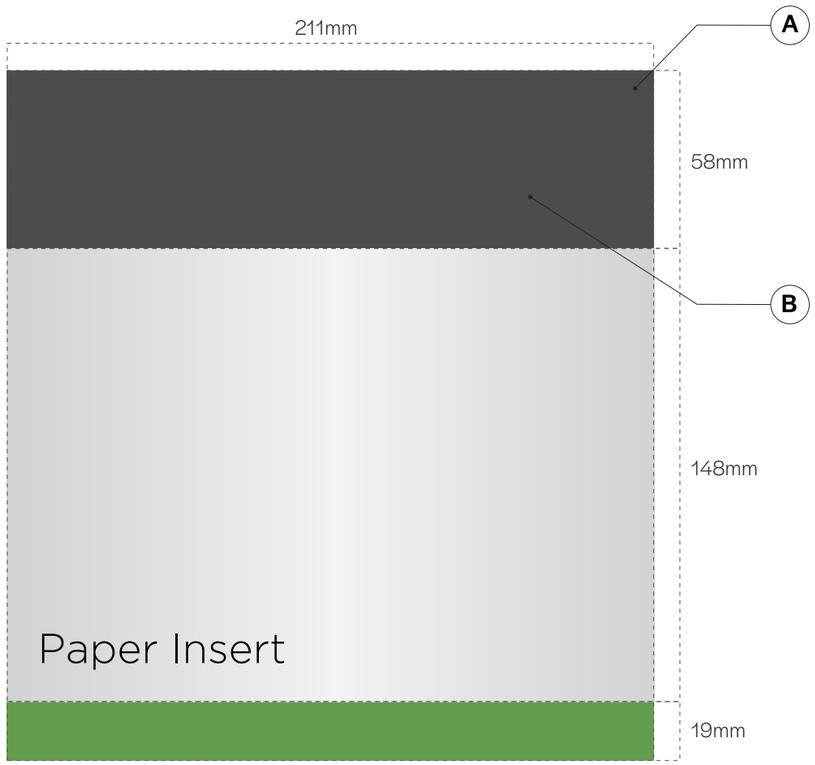

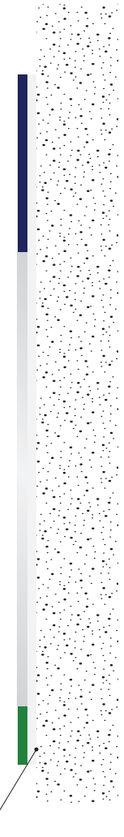

Option 2:
Blank header panel
(Incorporating Sign Type 5
Disc Sign for door number)

Text schedule required

Scale 1:15 @ A3

xsign™

© XSIGN. All Rights Reserved.