


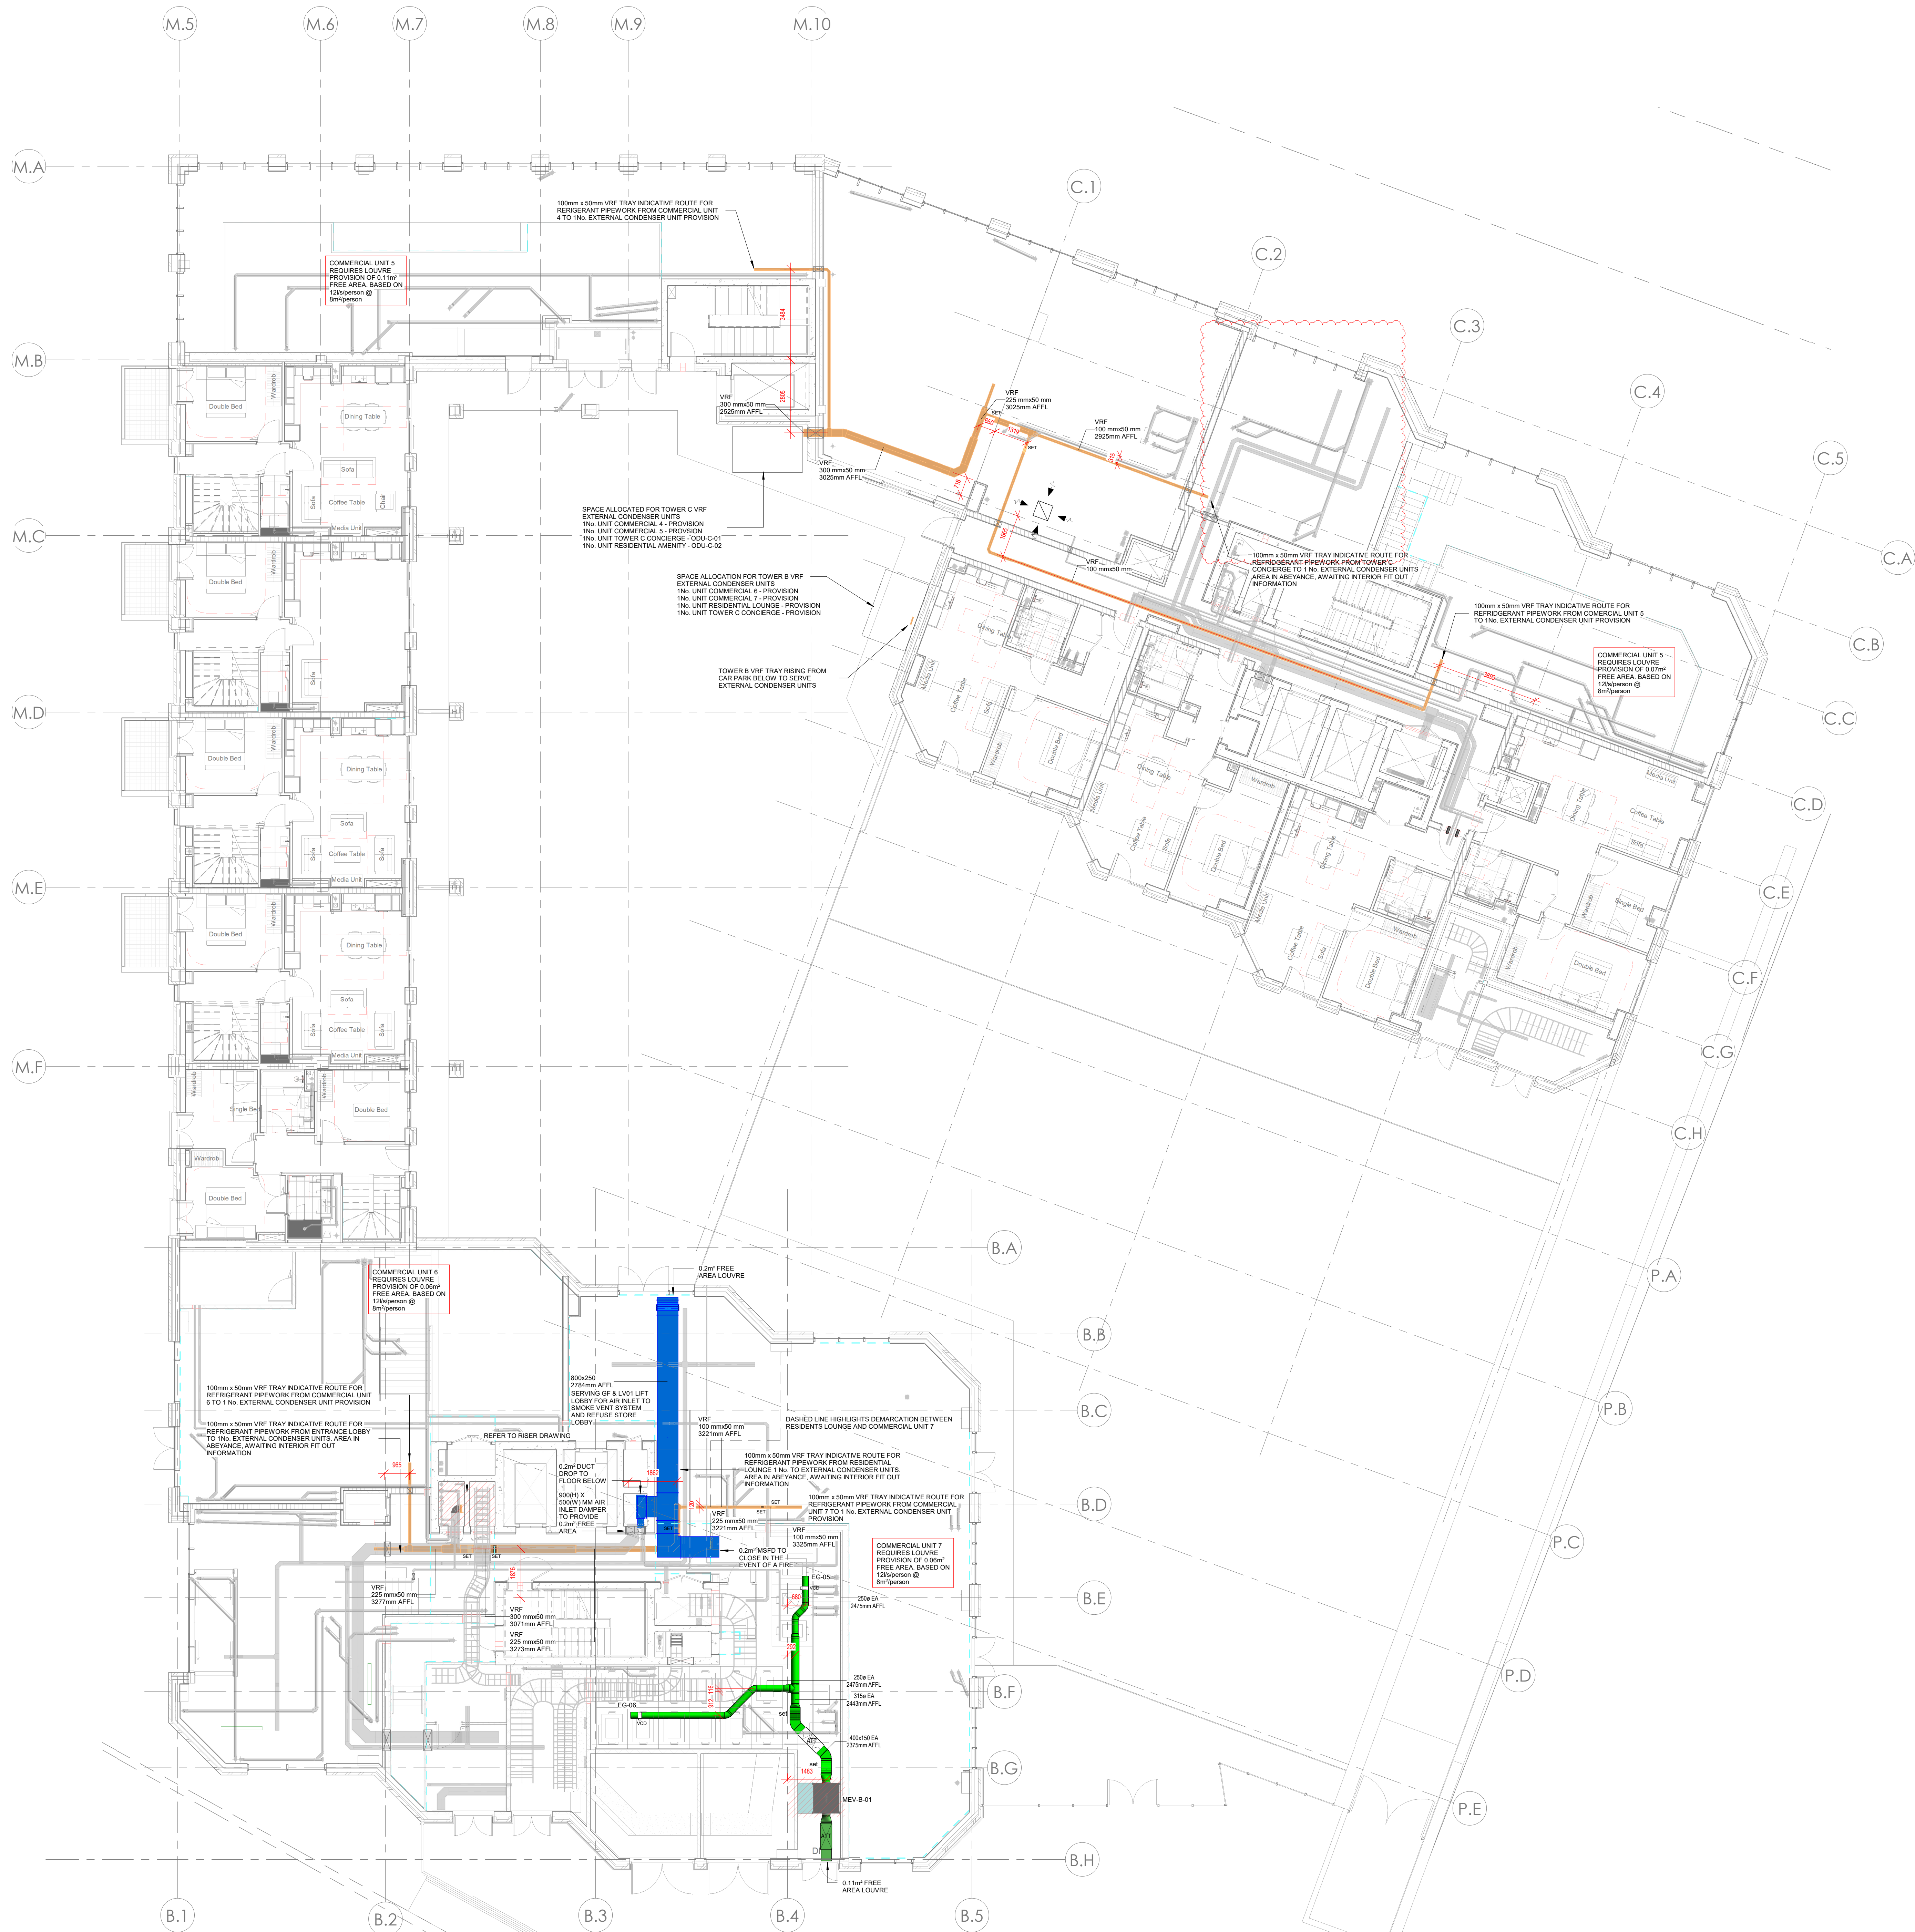

C04	CHANGES AS CLOUDED: CONSTRUCTION ISSUE	KC	12.04.2024
C03	CHANGES AS CLOUDED	DES	10/11/2023
C02	CHANGES AS CLOUDED: CONSTRUCTION ISSUE	ML	31/03/2023
C01	CONSTRUCTION ISSUE	AP	10/02/2023
Rev	Description	Drawn	Date

Briggs & Forrester Living Ltd
6200 Daresbury Park
Daresbury
Cheshire
WA4 4GE
www.briggsandforrester.co.uk
Registered in England No. 1001817
Tel: (01928) 798270



Client:
CRUK Construction Ltd

Project:
VICTORIA RIVERSIDE

Drawing Title:
TOWER B AND C - VENTILATION & AIR
CONDITIONING LAYOUT - 1ST FLOOR

Scale: 1 : 100 @ A0 Checked: BC

Drawing Number:
VRS-BFL-Z1-01-DR-M-57-1501

Suitability: Drawing Status:
S4 CONSTRUCTION Revision:
C04

This drawing is copyright and may not be reproduced either in part or full without written permission from Briggs & Forrester Group Ltd.
DO NOT SCALE OFF THIS DRAWING

