


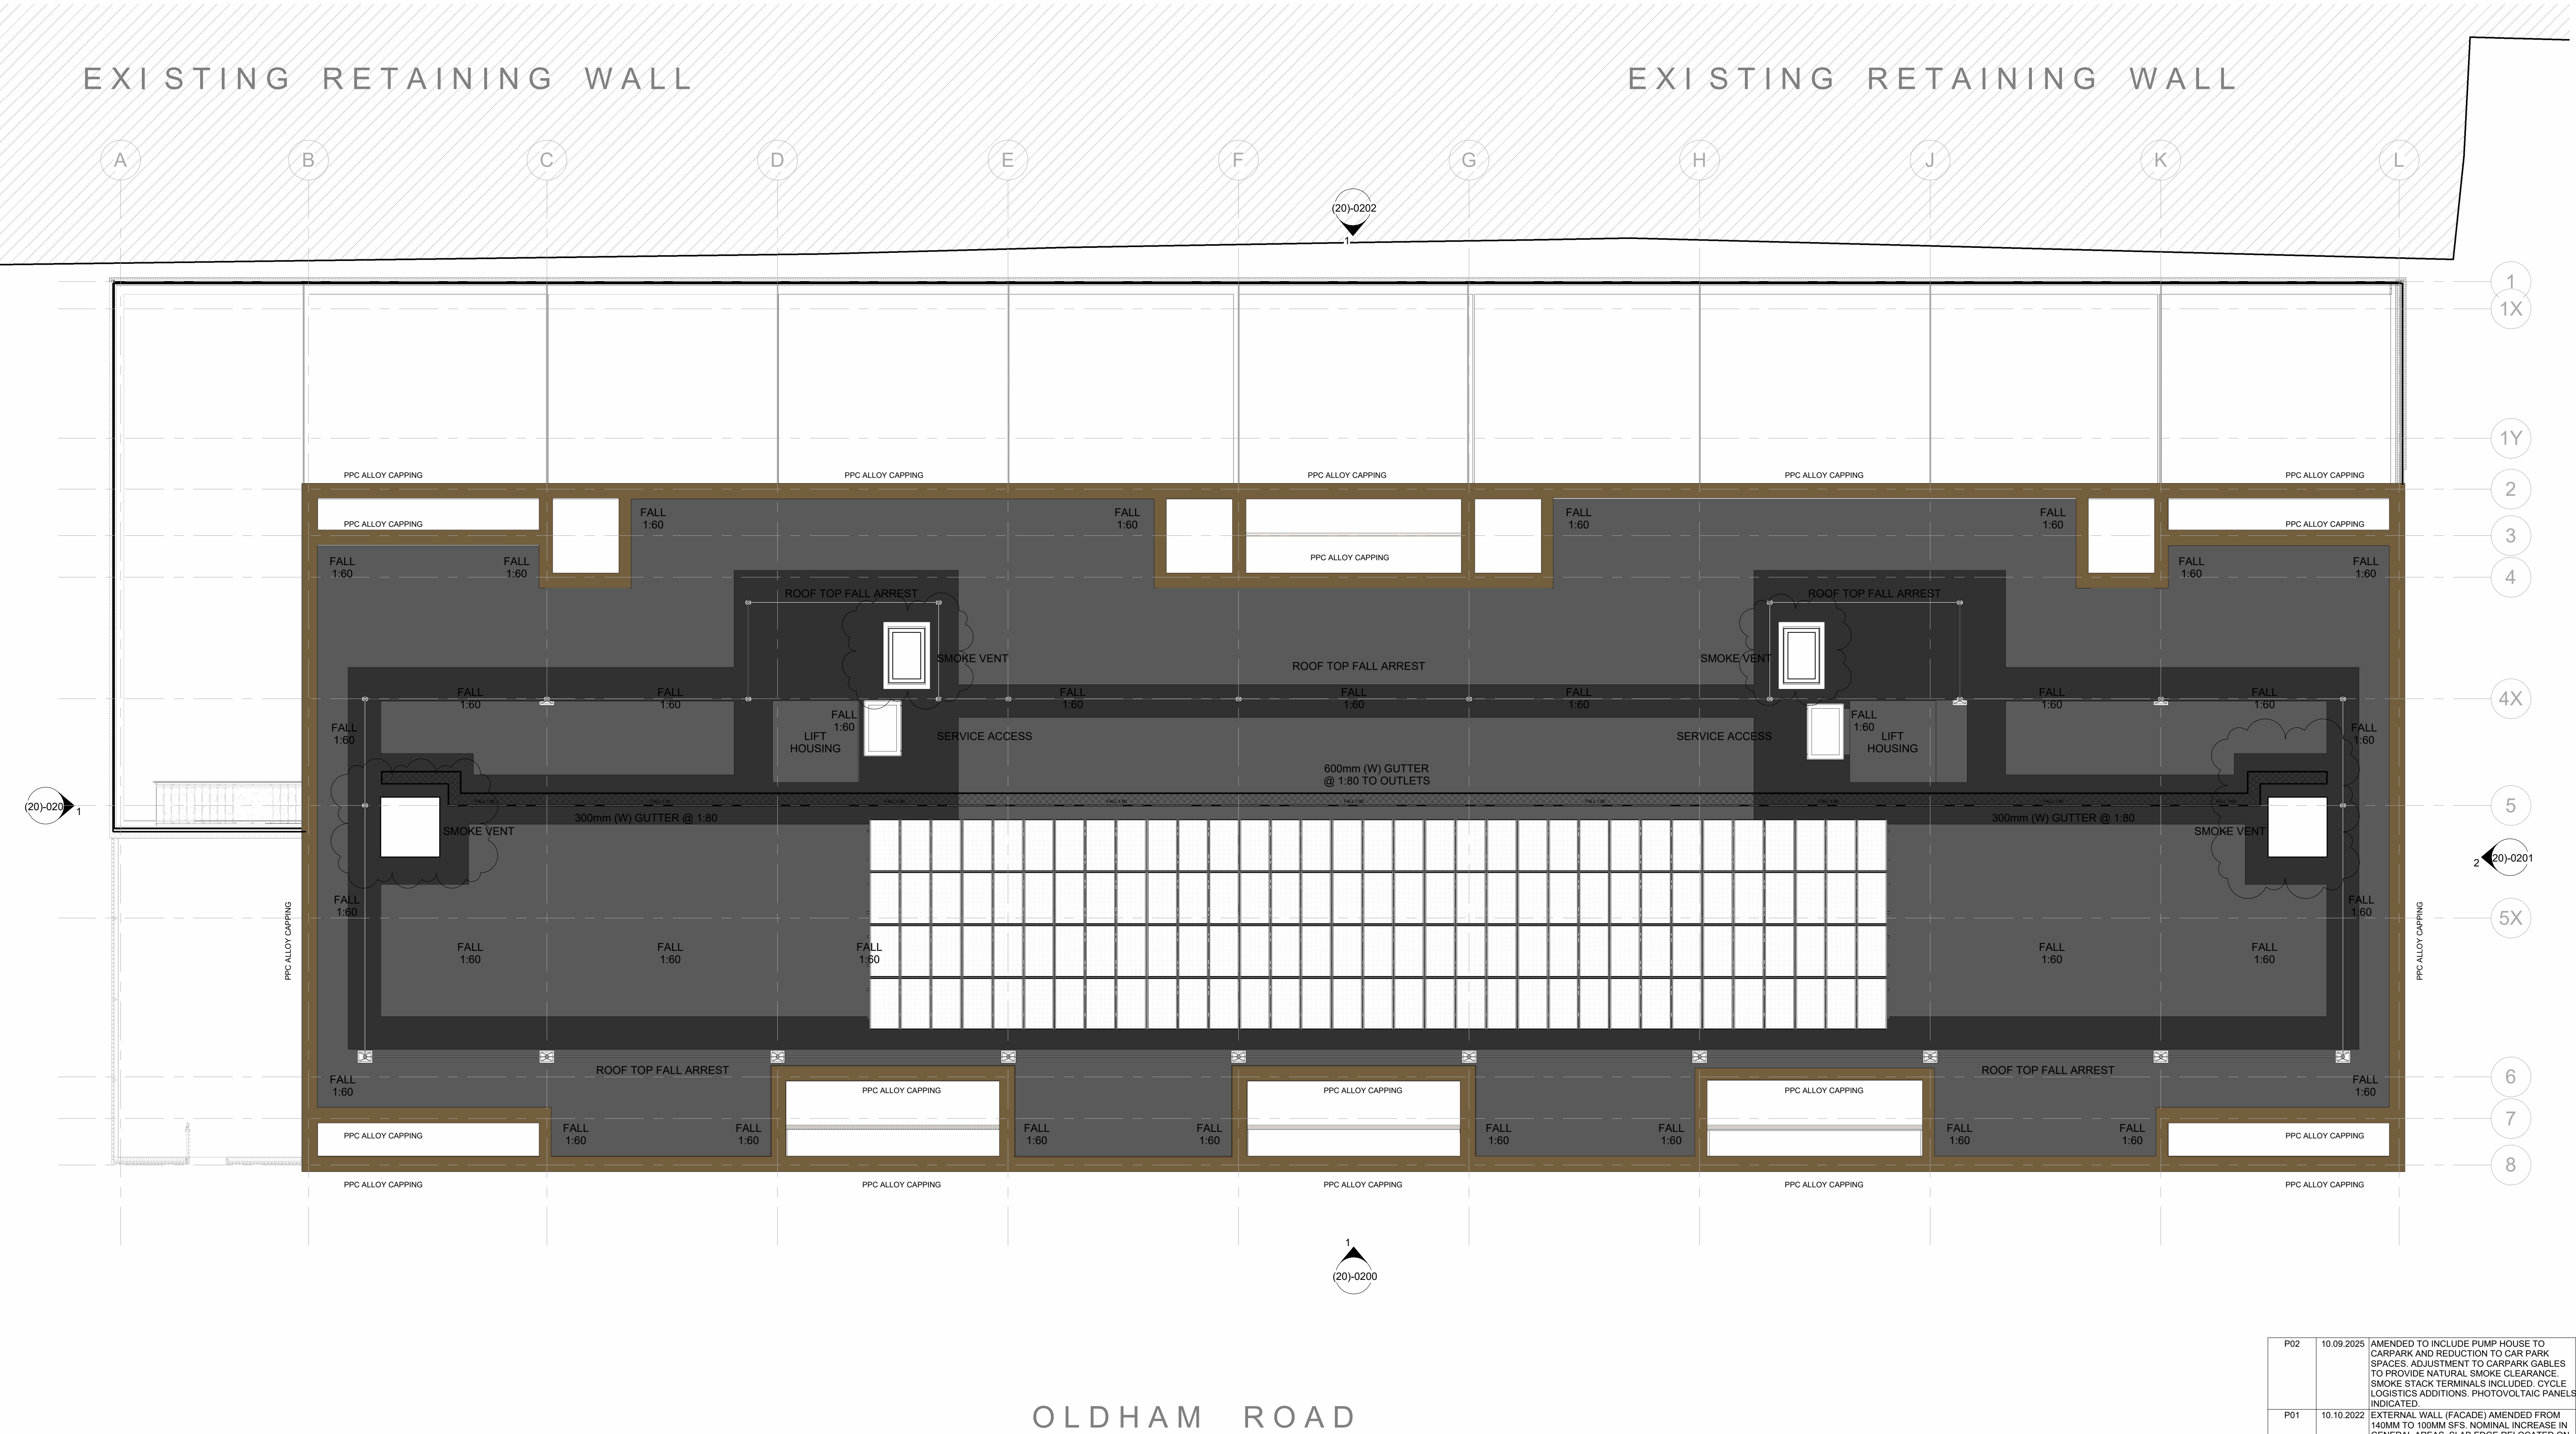

06 - ROOF PLAN
1 : 100