
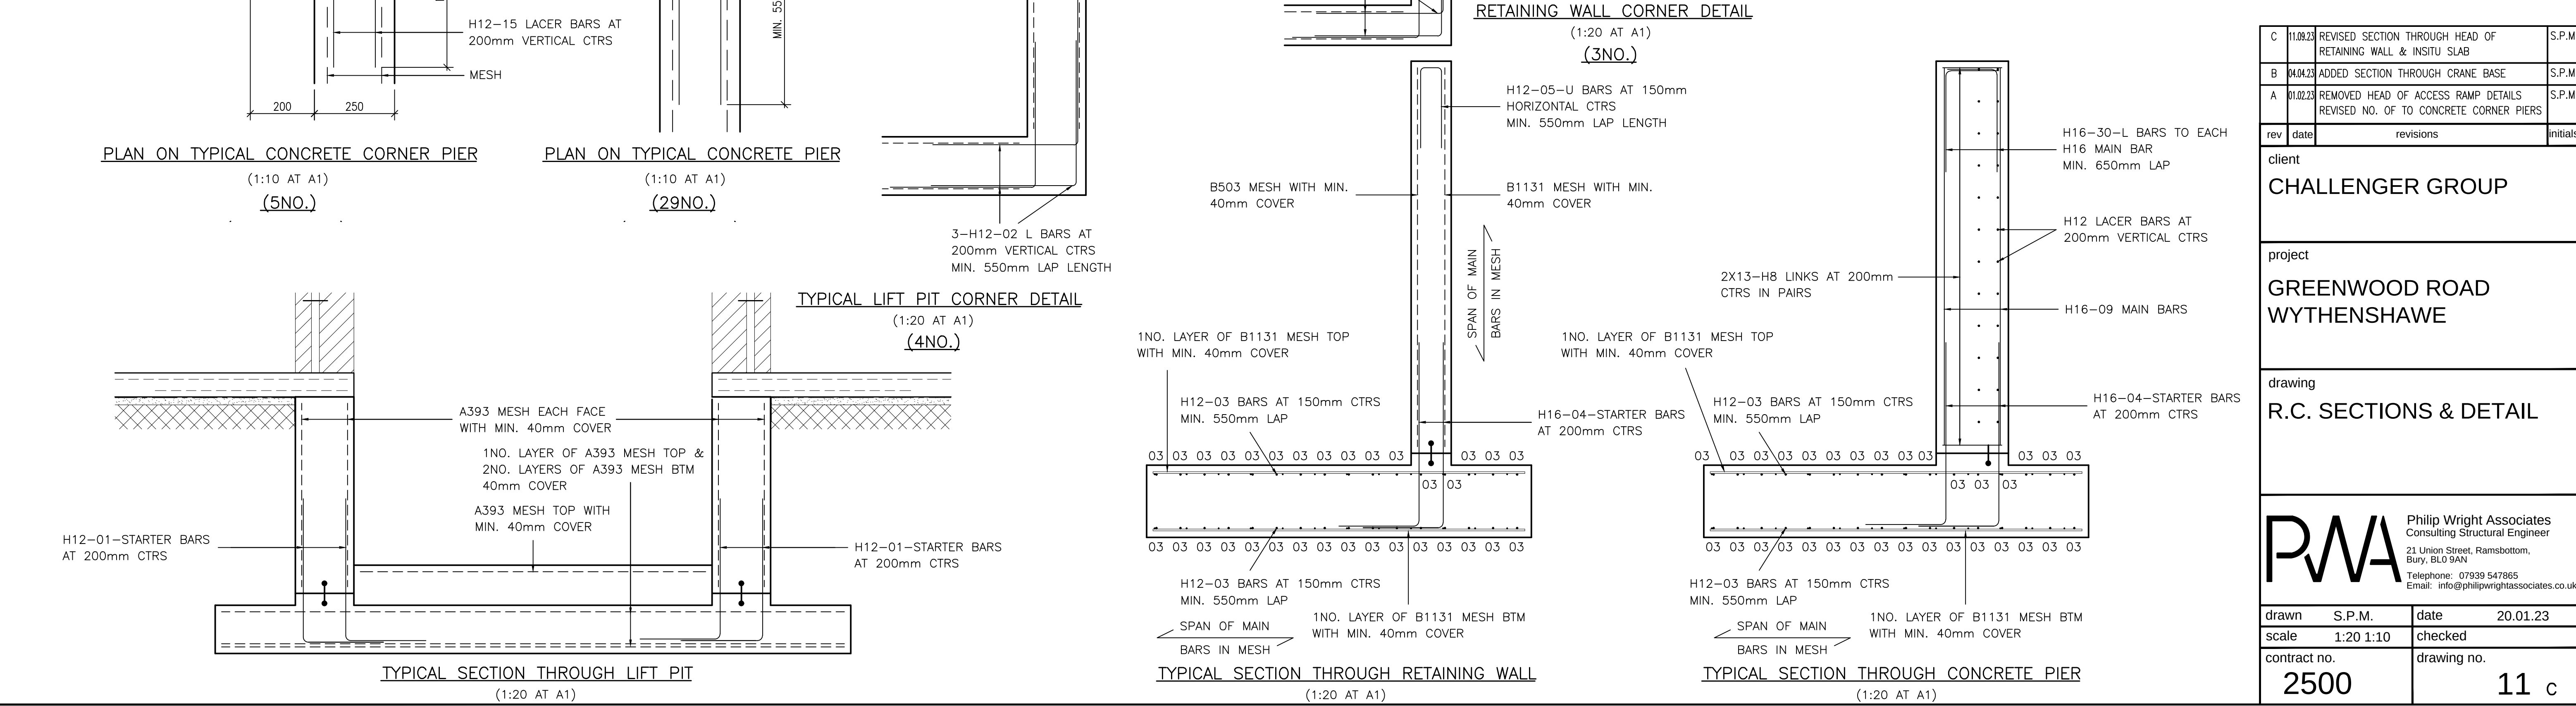
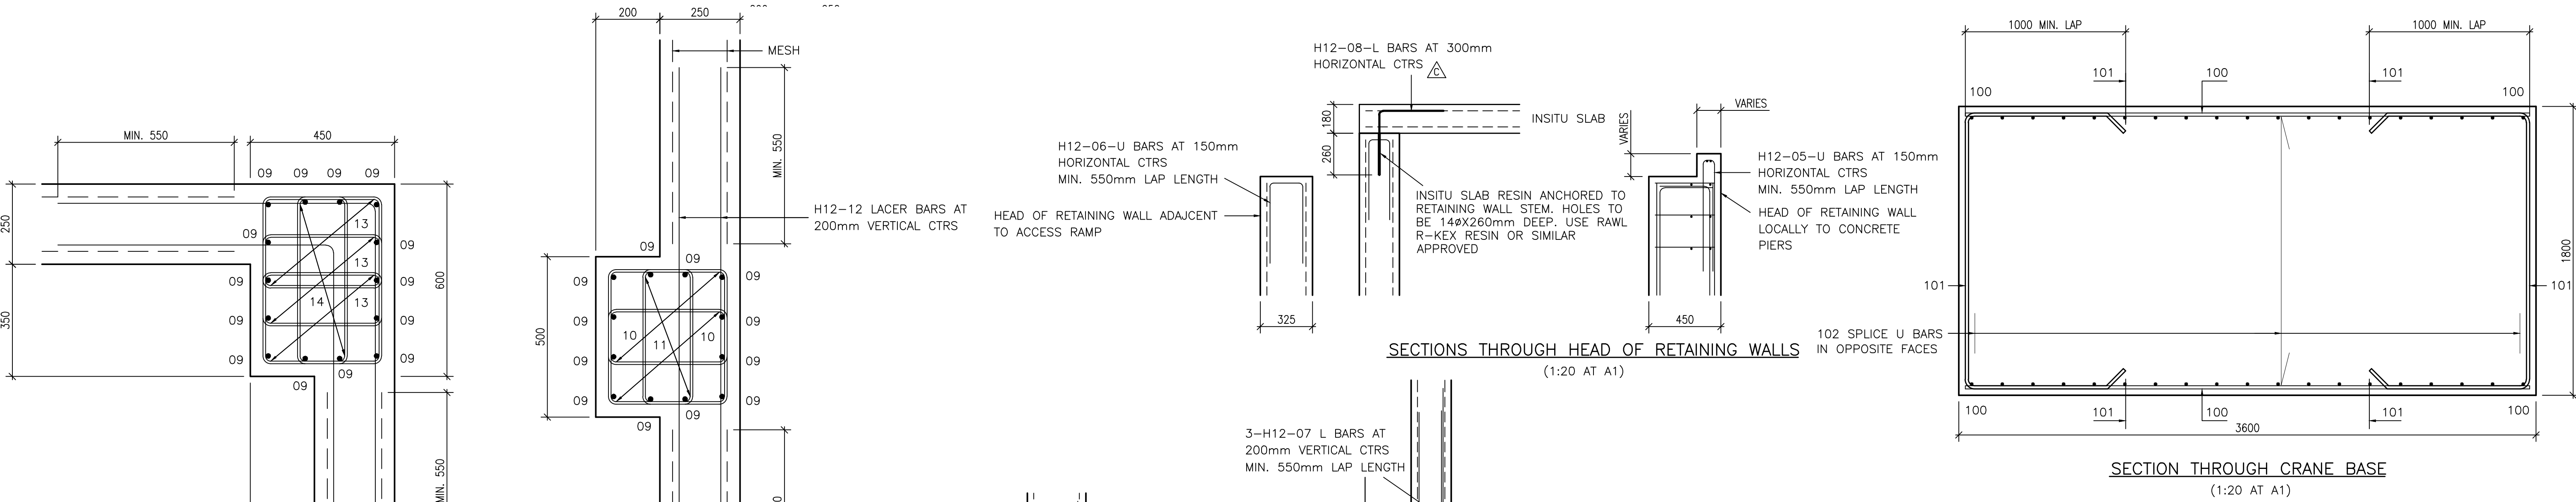


NOTES

- 1 REFER TO DWG NO. 2500/01 FOR FOUNDATION LAYOUT
- 2 Cover to main reinforcement to be :-
Top - 50mm
Btm - 50mm
Sides - 50mm
- 3 Laps to reinforcement to be :-
H12 - 550mm
H16 - 650mm
- 4 Reinforcement listed on bar schedule sheet no. 2500/11/01&02
- 5 This drawing to be read in conjunction with all relevant Architect's, Engineer's & specialist's drawings and specifications.

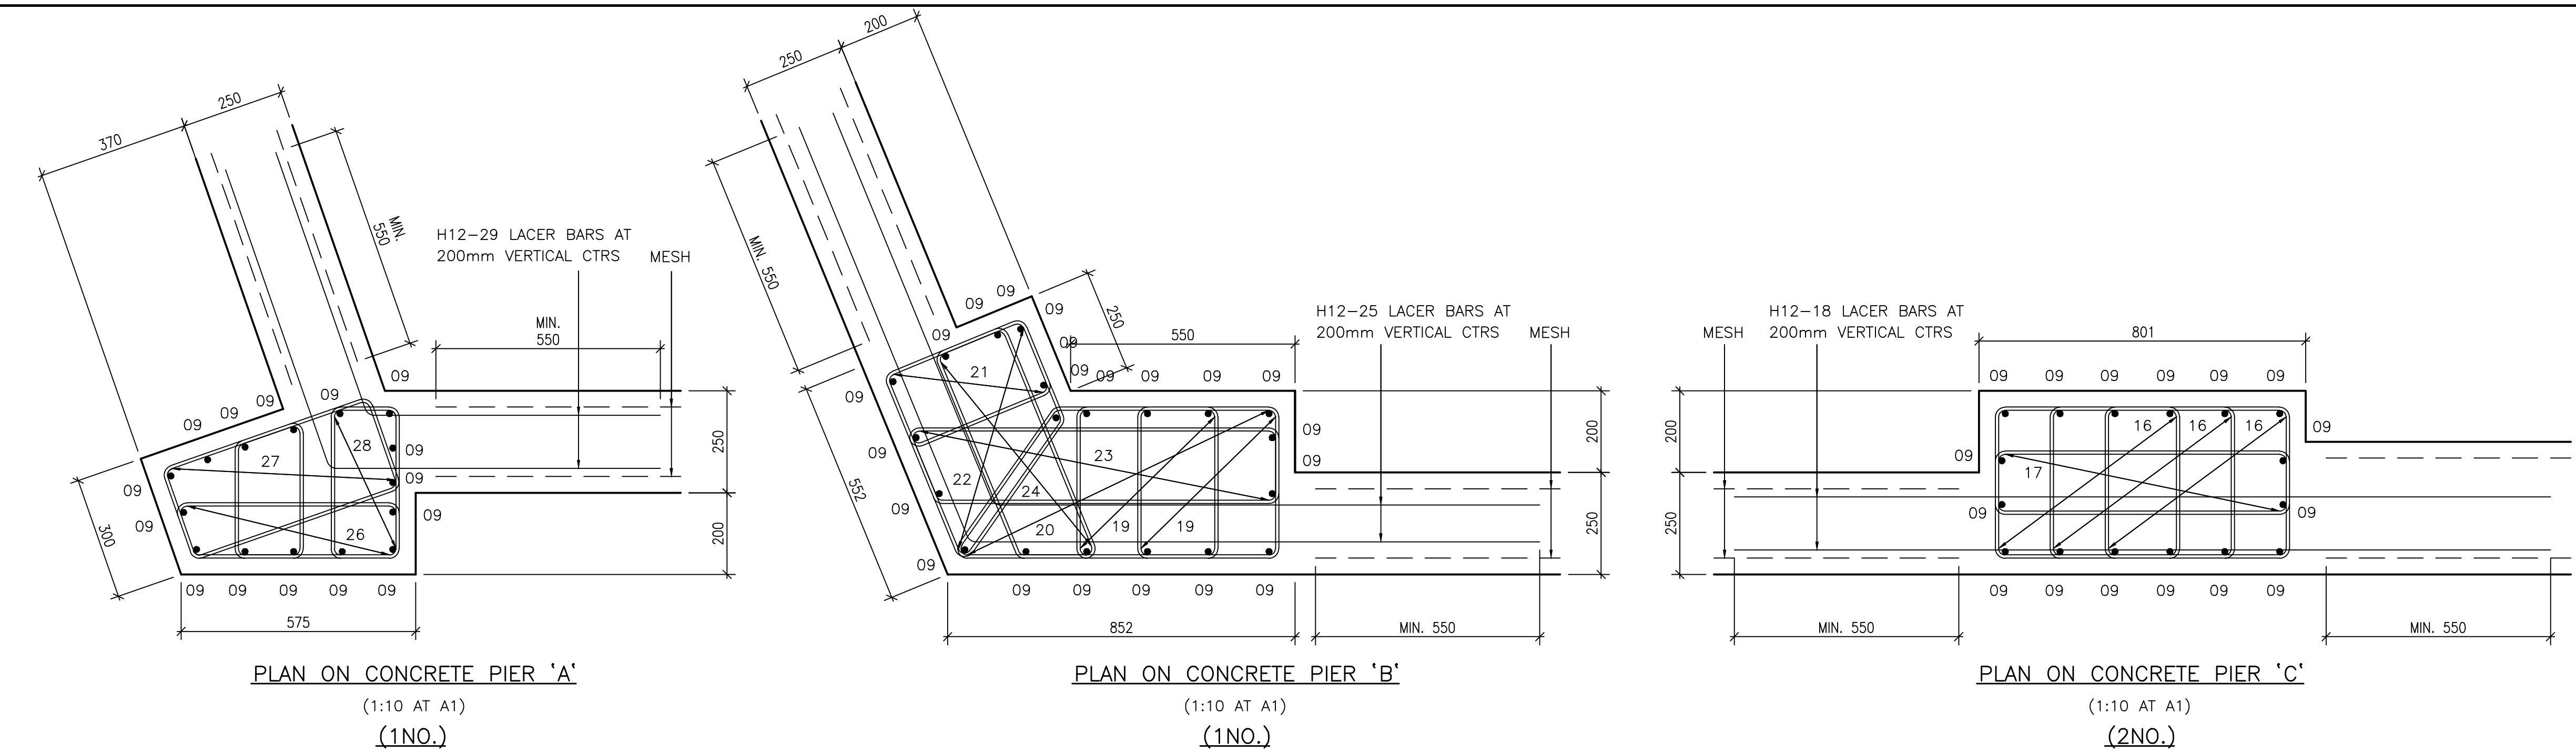

C	11.02.23	REVISED SECTION THROUGH HEAD OF RETAINING WALL & INSITU SLAB	S.P.M.
B	04.04.23	ADDED SECTION THROUGH CRANE BASE	S.P.M.
A	01.02.23	REMOVED HEAD OF ACCESS RAMP DETAILS REVISED NO. OF TO CONCRETE CORNER PIERS	S.P.M.
rev	date	revisions	initials

client
CHALLENGER GROUP

project
**GREENWOOD ROAD
WYTHENSHAW**

drawing
R.C. SECTIONS & DETAIL

PWA Philip Wright Associates Consulting Structural Engineer 21 Union Street, Ramsbottom, Bury, BL0 9AN Telephone: 07939 547865 Email: info@philipwrightassociates.co.uk		drawn	S.P.M.	date	20.01.23
		scale	1:20 1:10	checked	
		contract no.	2500	drawing no.	11 c