


NOTES:

New Stack 425mm higher than tallest existing stack
New stack 923mm higher than closest stack
New stack protrudes 500mm from face of building

New stack has been installed higher than the existing due to the proximity of the AHU intake.

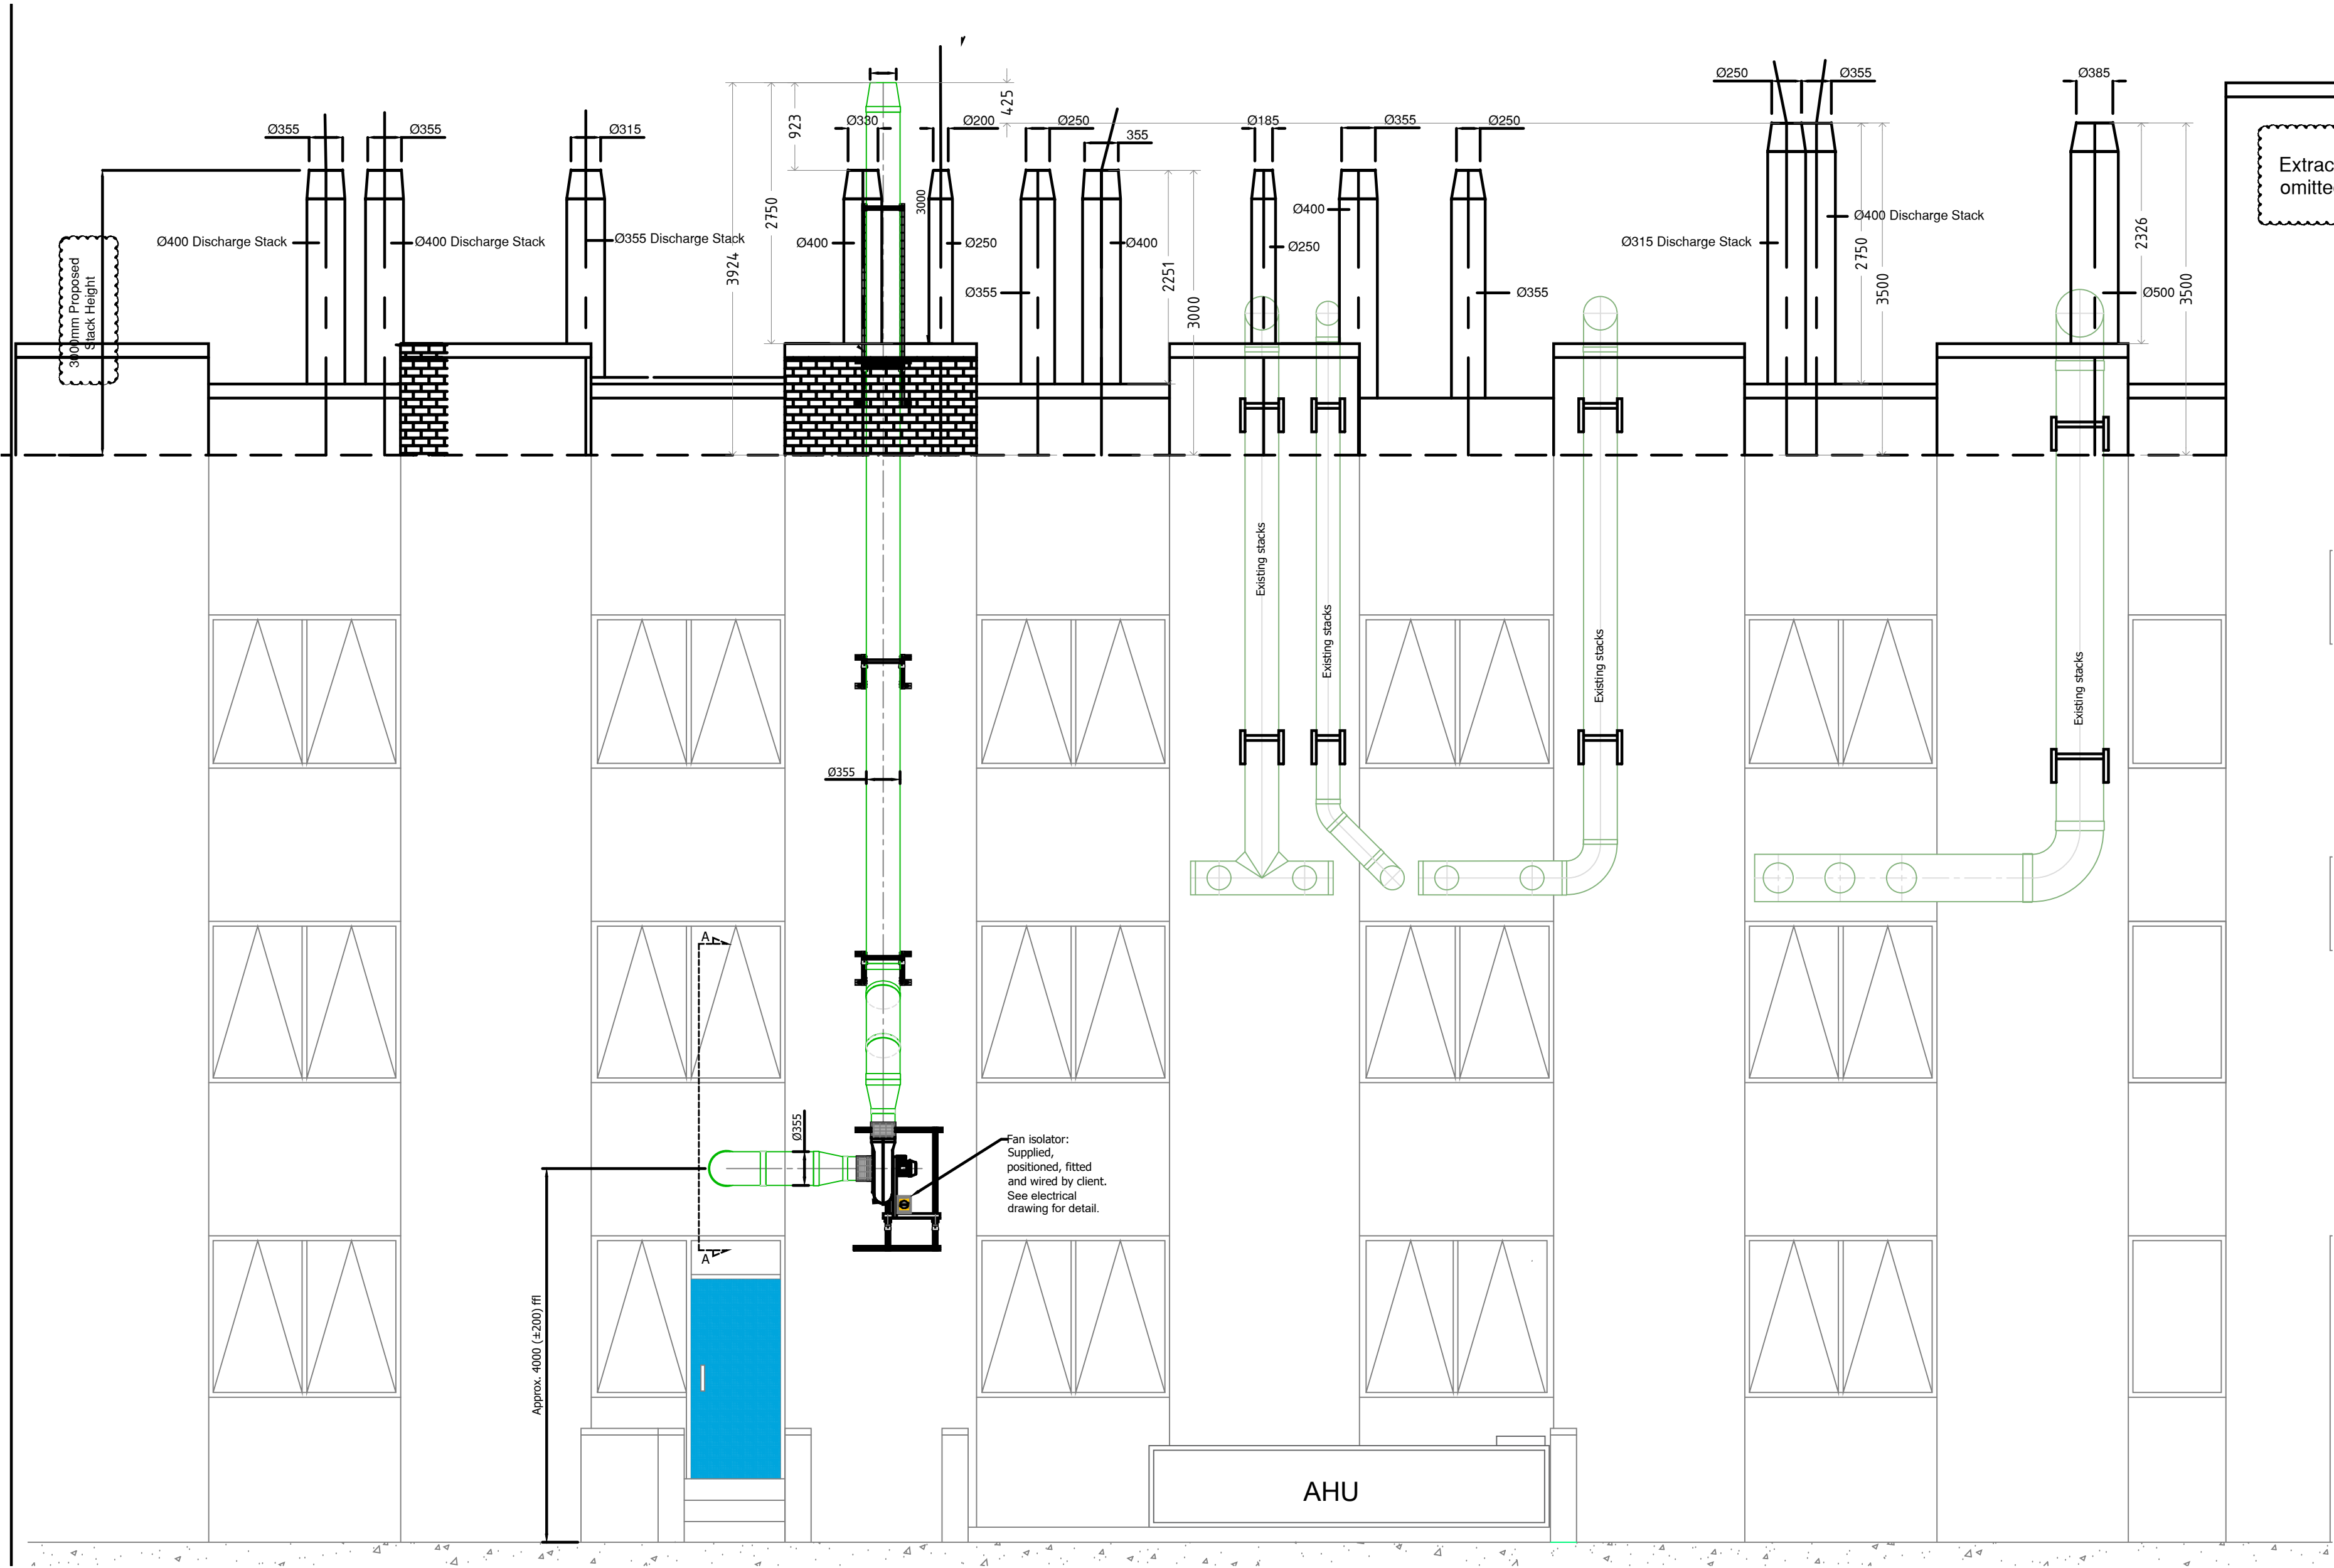

Proposed Elevation

01	08/10/25	AB	Measurements and extra information added
REVISION	DATE	BY	AMENDMENT

iab IAB LABORATORY SPECIALIST
Unit 5 Parkwood Business Park, Parkwood Street,
Kegworth, West Yorkshire, B201 4WD
TEL 01535 610299
INFO@IAB-LAB.CO.UK
WWW.IAB-LAB.CO.UK

PROJECT:	LABORATORY	CLIENT:	CARBOGEN
DRAWING TITLE:	Proposed Elevation		
AUTHOR:	DATE:	SCALE:	PROJECT REF:
AB	29/07/25	1:50	C6553
DWG:	REV:		
	02	01	

NB. THIS DRAWING IS INDICATIVELY ONLY