


Do not scale from this drawing. All dimensions to be checked on site prior to manufacture and construction. This drawing is the property of Harrison Ince Holdings Limited and should not be reproduced without permission.
All discrepancies to be brought to the attention of the architect immediately.
This drawing is to be read in conjunction with the specification / bill of quantities and related drawings.

REVISIONS

FIRST ISSUE

14.07.2025 MSM

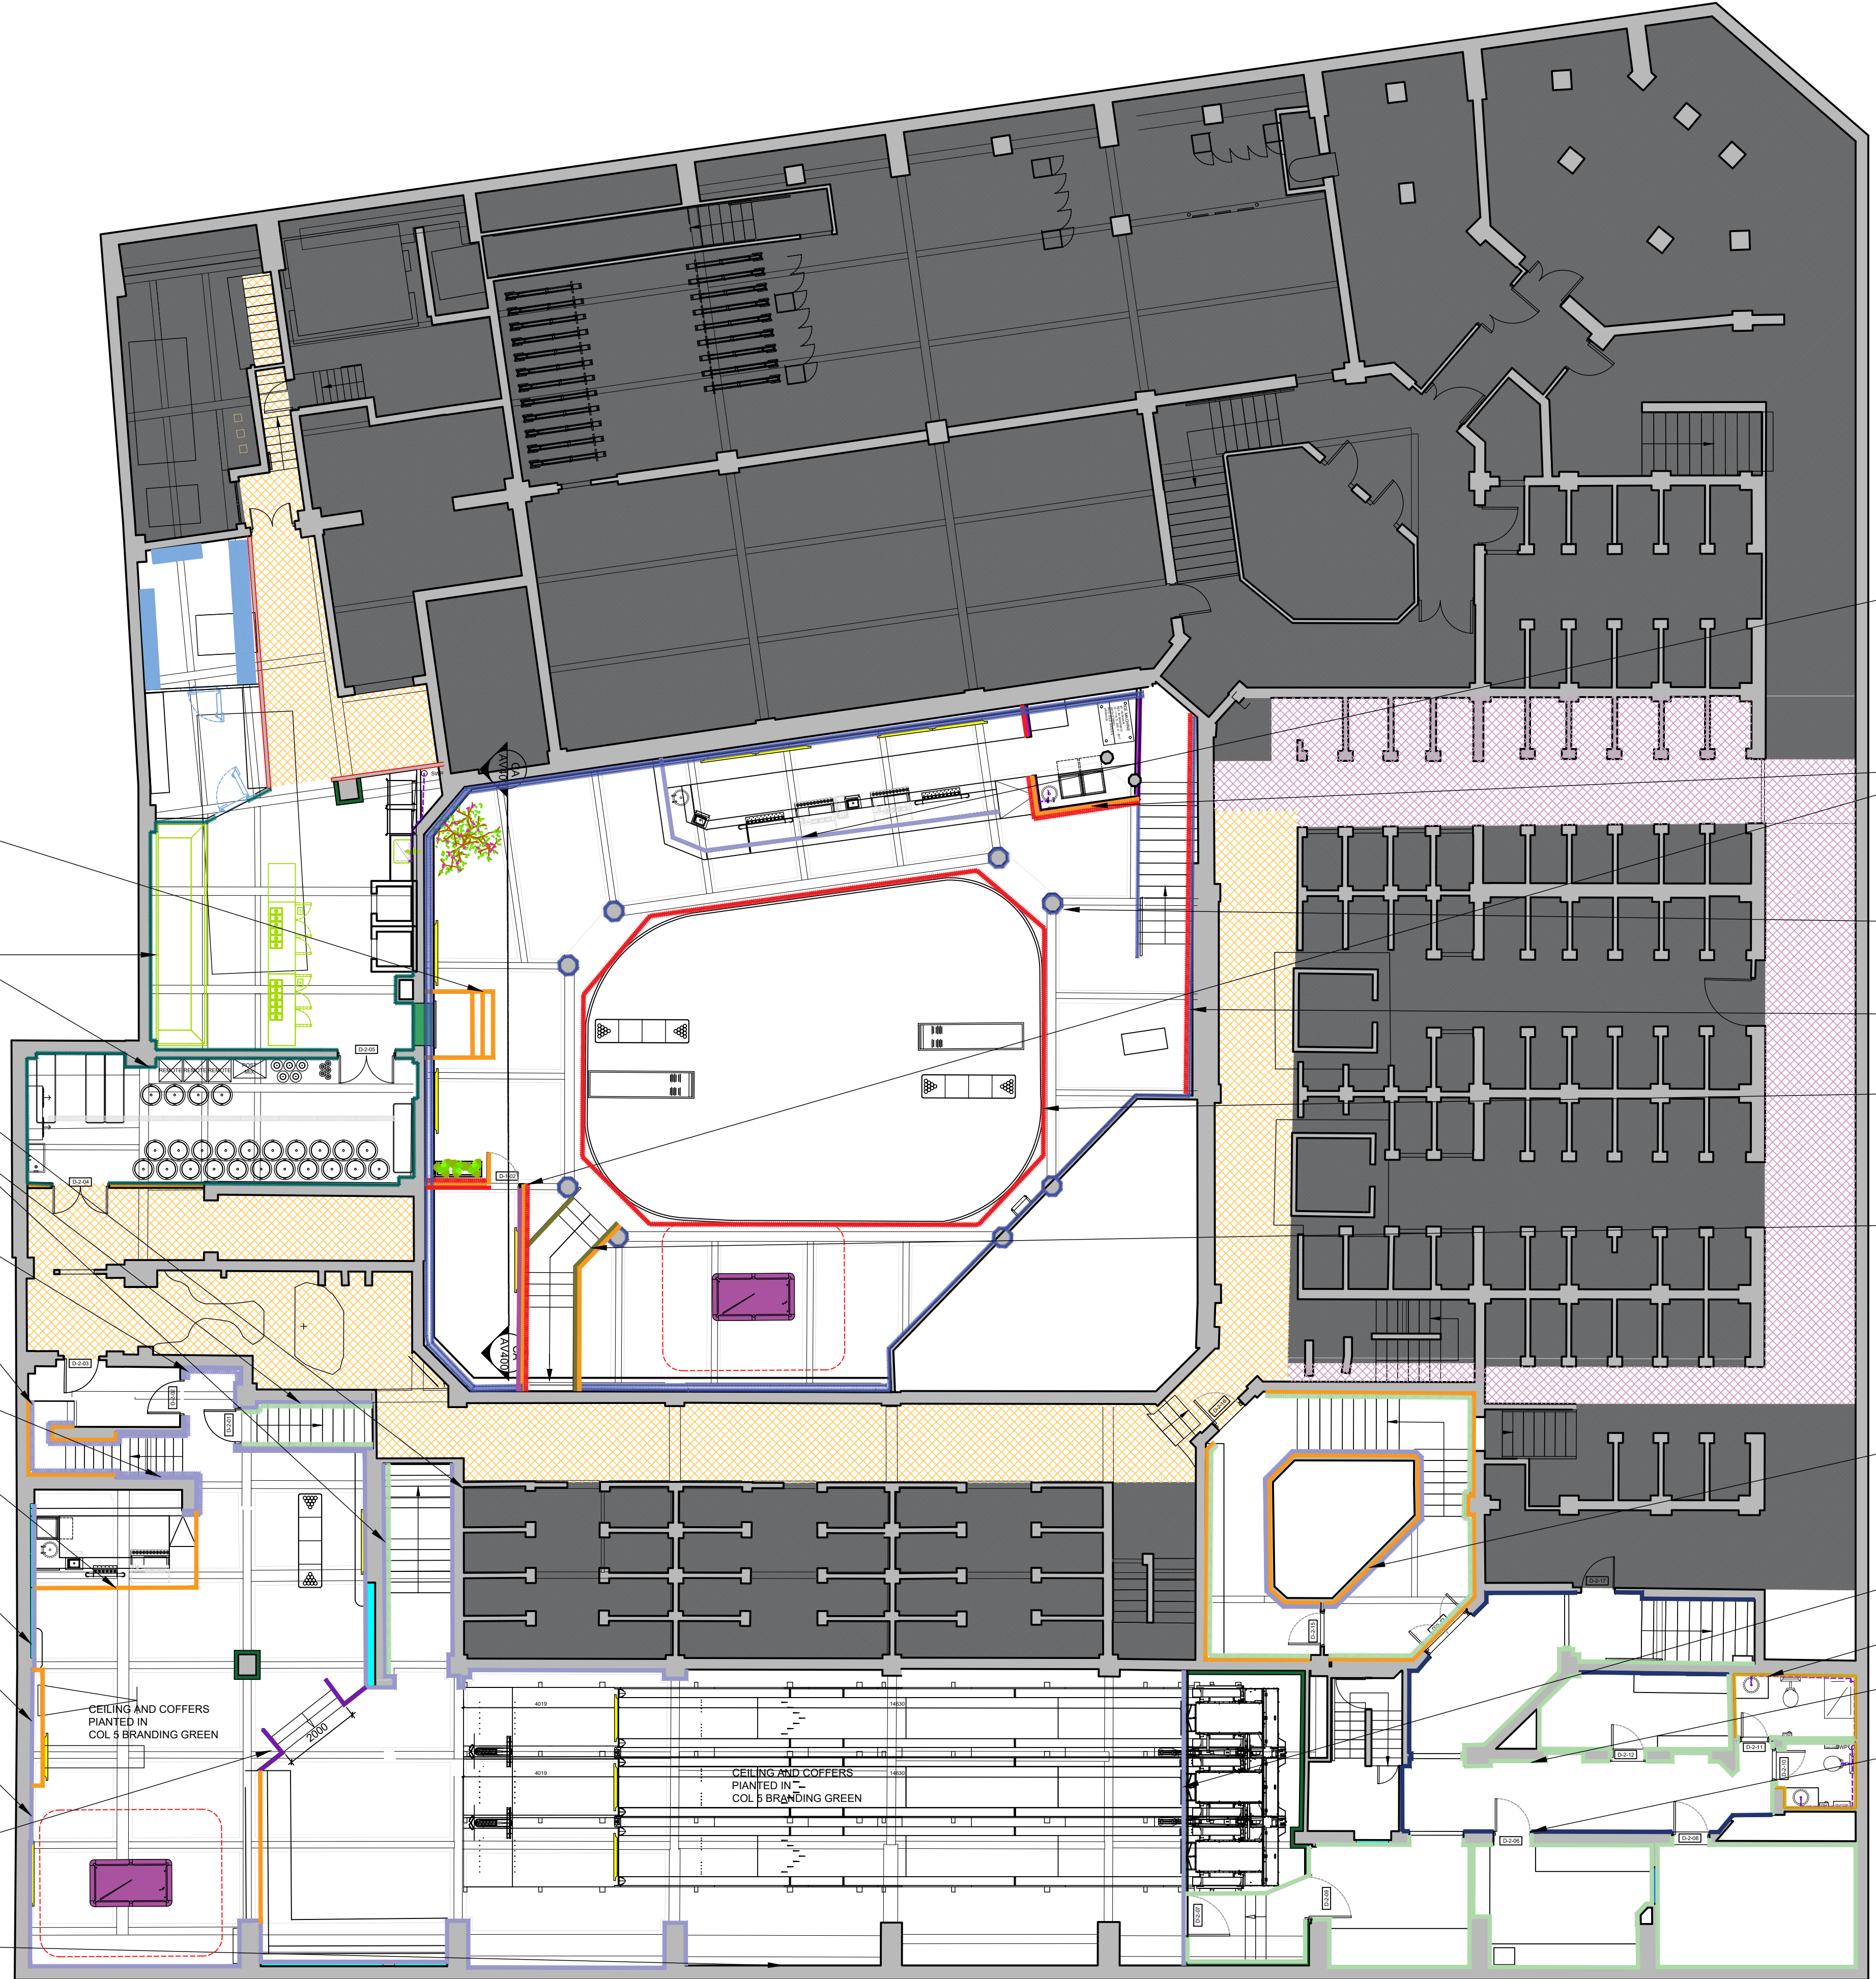

WALL FINISHES KEY		
FINISH	REF	IMAGE
COLOUR 2 F&B ELEPHANT BREATH		
COLOUR 3 DH MUDLARK		
COLOUR 4 SIGNAGE COLOUR - LIGHTER VERSION OF BRANDING GREEN		
COLOUR 5 DARKER SHADE OF SIGNAGE COLOUR - BRANDING GREEN		
COLOUR 6 DH PEBBLE GREY		
FINISH 1 DARK OAK STAIN - STAIN SAMPLES TO BE PROVIDED TO DESIGNER FOR APPROVAL -		
FINISH 2 ASH OAK STAIN - STAIN SAMPLES TO BE PROVIDED TO DESIGNER FOR APPROVAL -		
FINISH 3: WHITE AND GREENMETRO TILES TO MATCH SWIMMING POOL - SEE ELEVATIONS		
FINISH 5 BACK OF STAGE: MUFFLE CORK PANELS - PATTERN AS SHOWN IN ELEVATION		
FINISH 6 EXISTING WALL TILES TO BE RETAINED AS THEY ARE - REFRAIN FROM FIXING INTO THEM, UNLESS SPECIFIED IN THE APPROVED DRAWINGS		
FINISH 7 JOHNSON TILES VICTORIAN GREEN MAPEI CONCRETE GROUT		
BLACK METAL		
BRUSHED BRASS		
WHITE ROCK		
TIMBER CLADDING, HORIZONTAL SLATS		
DDA TOILET TILES: JOHNSON TILES VICTORIAN HERRINGBONE PATTERN GREEN 200X100 - WHITE GRAB BARS-		
SKIRTING : SAME COLOUR OF PANNELLING OR: STAINED IN DARK OAK		
NEW FIXED SEATING END PANELS AND CAPPING TO BE STAINED IN DARK OAK :		
DASHED LINE = COLOUR SHOWN TO BE PAINTED ABOVE DADO RAIL OR PANNELLING AS LABELLED		
USE DIAMOND GLAZE ON ALL HIGH TRAFFIC AREAS		

FOR TENDER


HARRISON INCE
ARCHITECTS INTERIOR DESIGNERS

PINS SOCIAL CLUB

SUNLIGHT HOUSE
LITTLE QUAY ST, MANCHESTER M3 3HP

BASEMENT WALL FINISHES PLAN

DATE	MARCH 2025	SCALE	1:100 @ A1
JOB NO.	01	DWG. NO.	AL025
DRAWN	CAD/MSM	CHECKED	

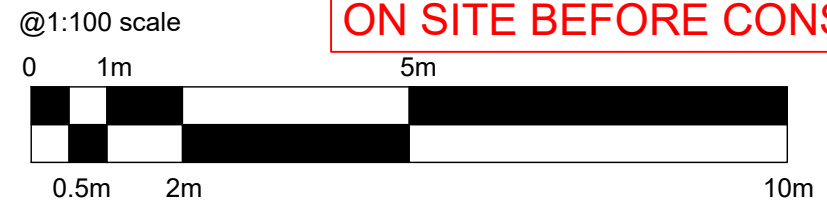

SECOND FLOOR
EASTGATE
2 CASTLE STREET
MANCHESTER
M3 4LZ
TEL: 0161 236 3650
EMAIL: admin@harrison-ince.co.uk

PROPOSED BASEMENT PLAN
1:100