



NOTE: FRAME AND PANELS AND GLAZING ALL THE BE SECRETLY FIXED AND NON VISIBLE. REFER TO MANUFACTURERS DETAILS

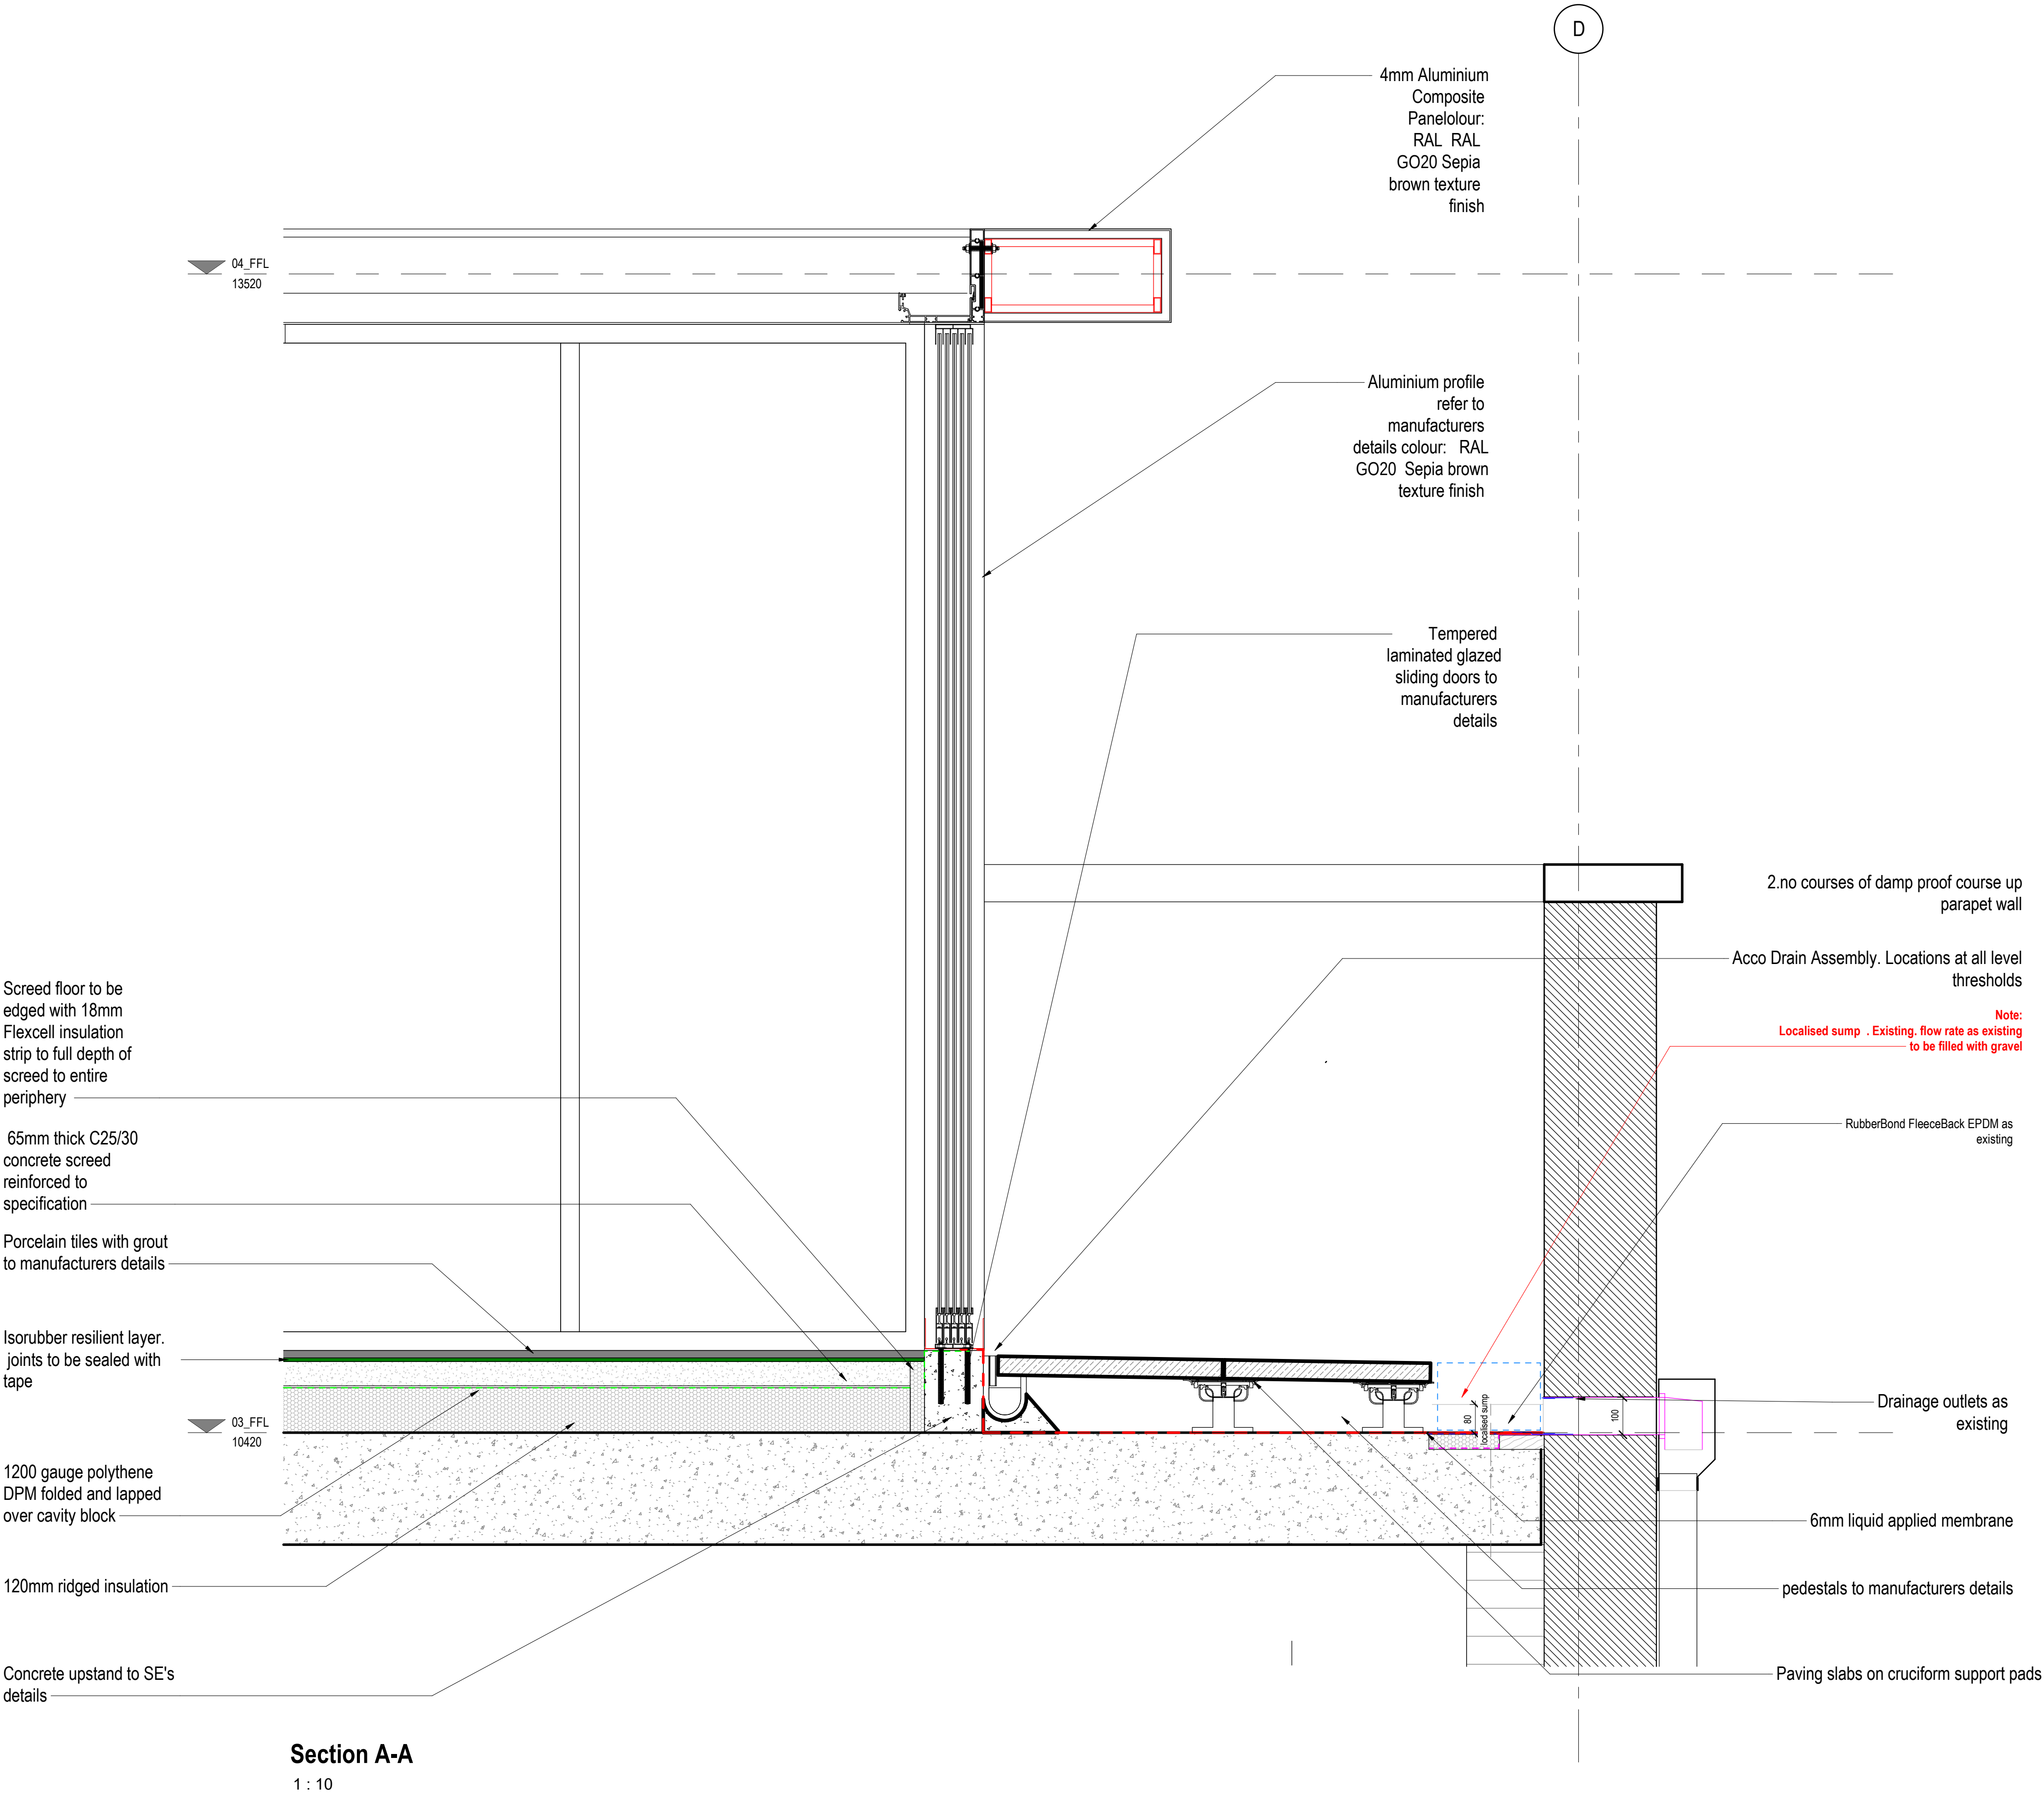

Section A-A
1 : 10

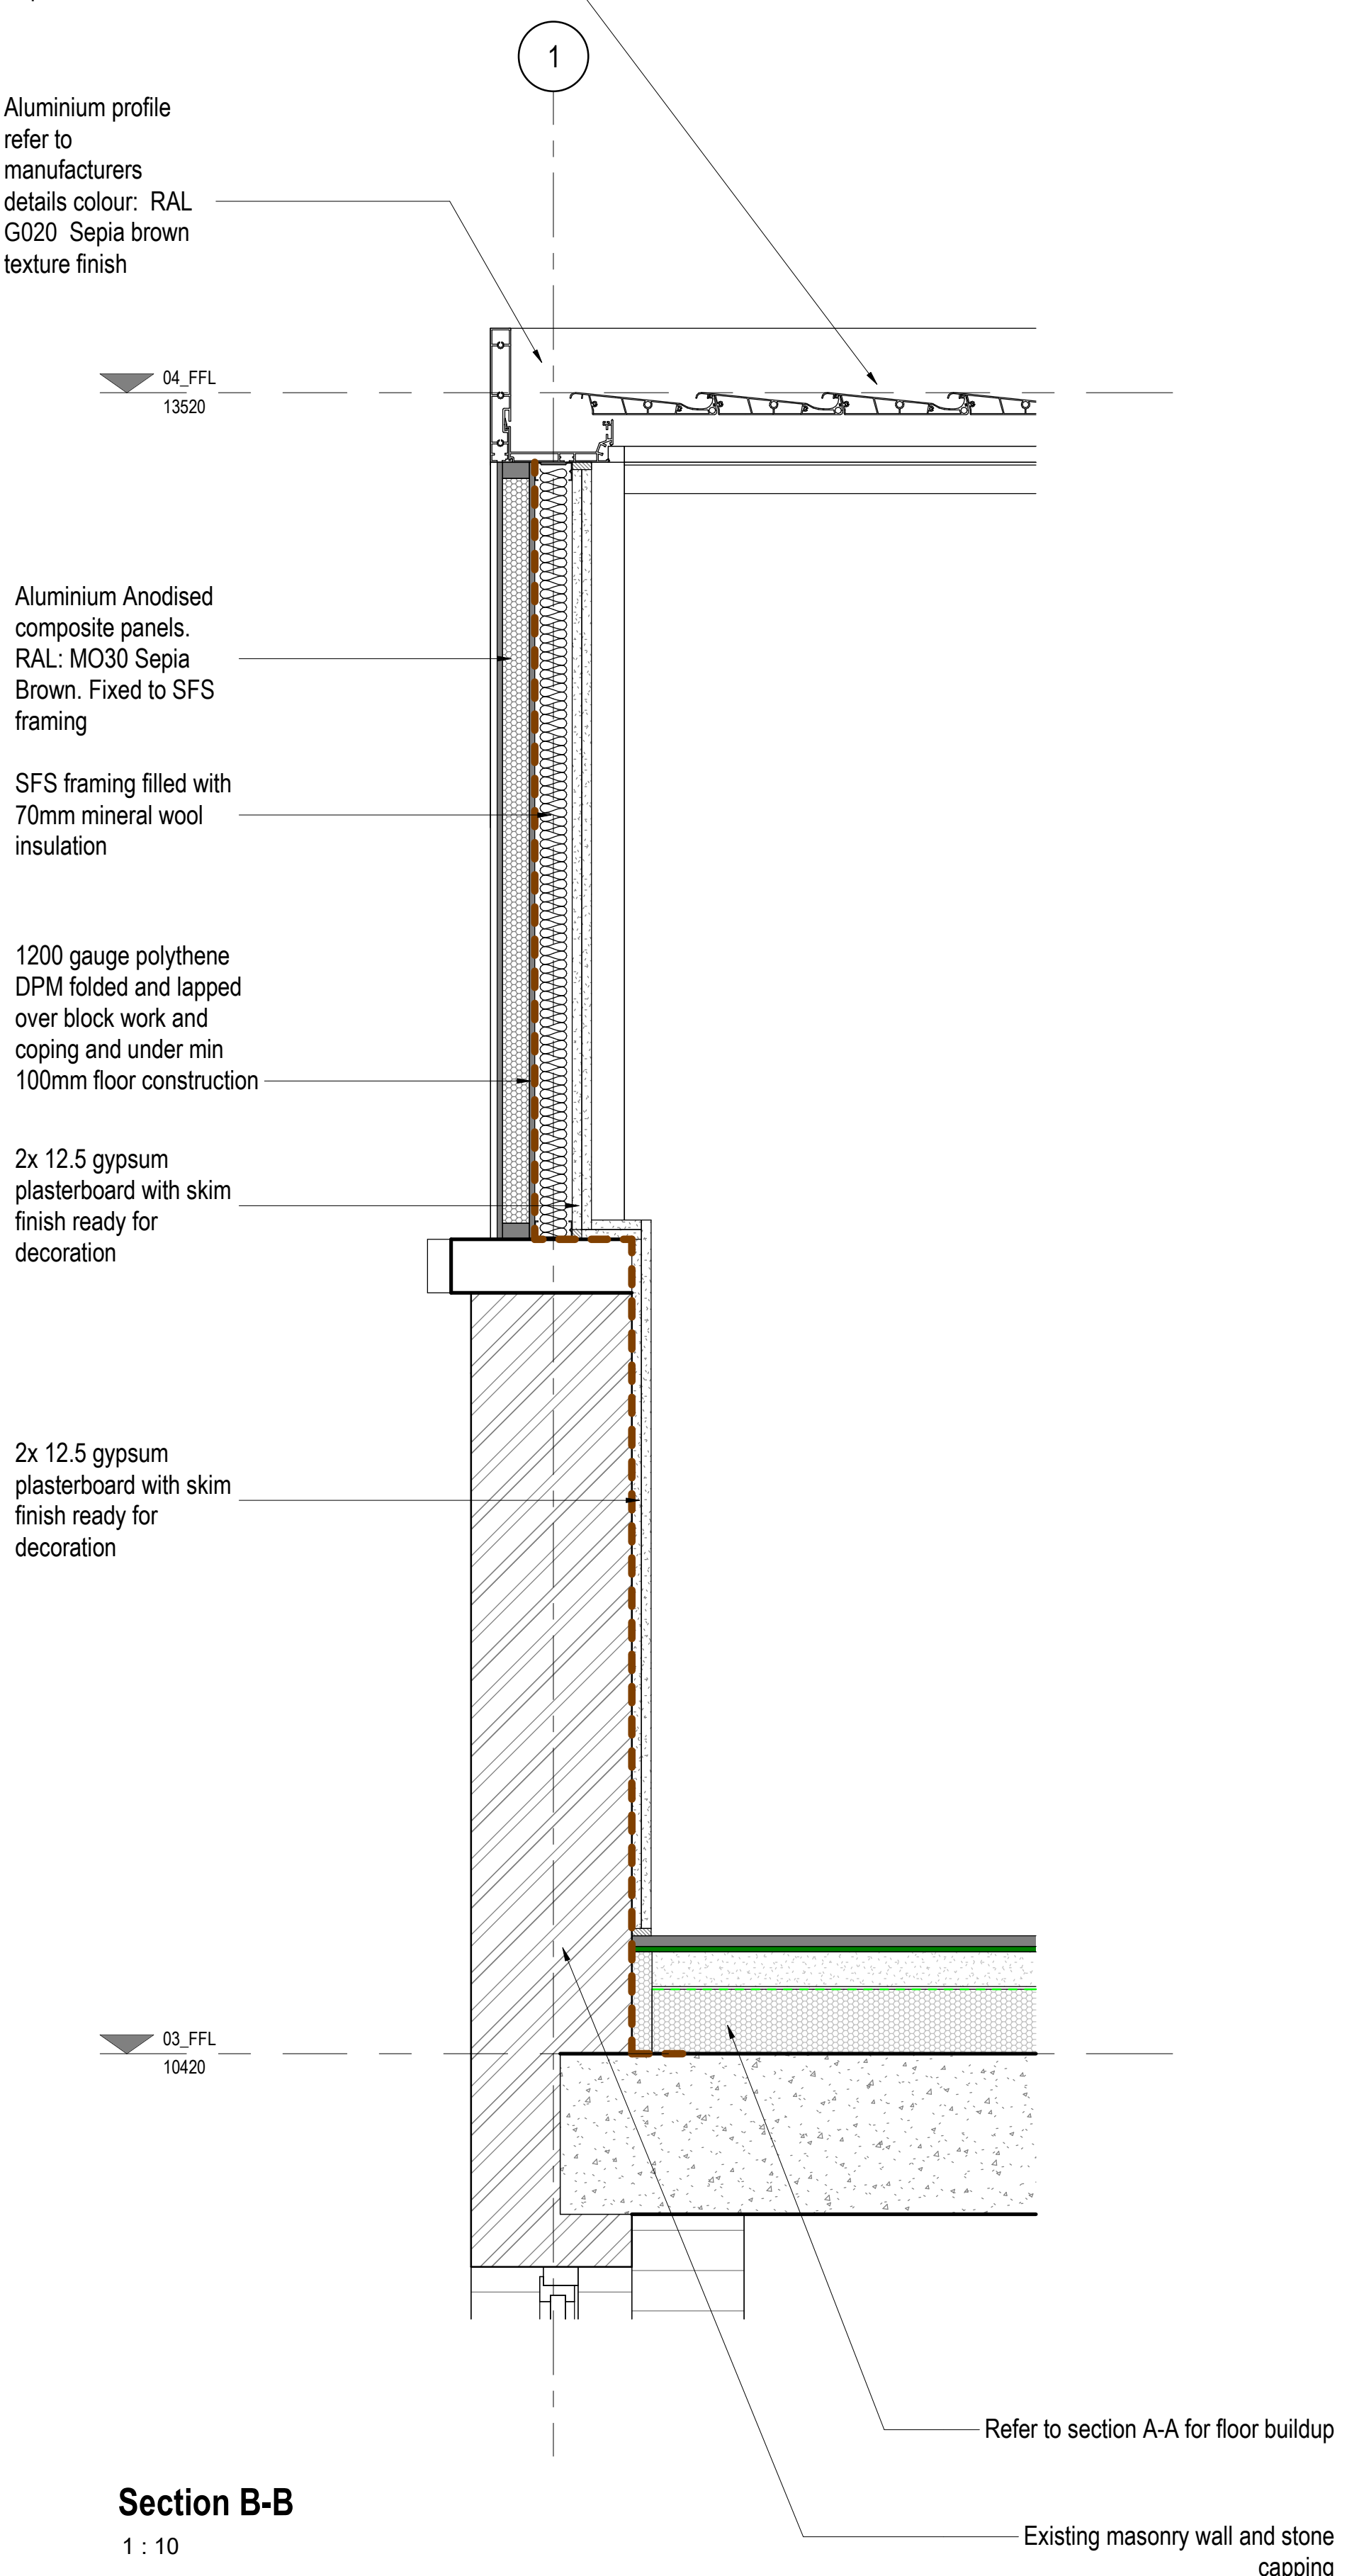

Section B-B
1 : 10

revision date drawn description

BARCX

Do not scale from drawings unless by agreement with architect. Use figured dimensions only. Check all dimensions on site prior to commencing the works. Drawing to be read in conjunction with other relevant consultant information.

This drawing is the copyright of BARCX Ltd and must not be copied or reproduced in part, or in whole, without the express permission of the architect. Drawing to be read in conjunction with specification.

0m 2m 4m 6m 8m 10m

Typical Section A-A and B-B

OR

23 Radium St

B-0257-1204-Typical Section A-A and B-B

1:100 @ A1 scale

B-0257 job reference

Author drawn