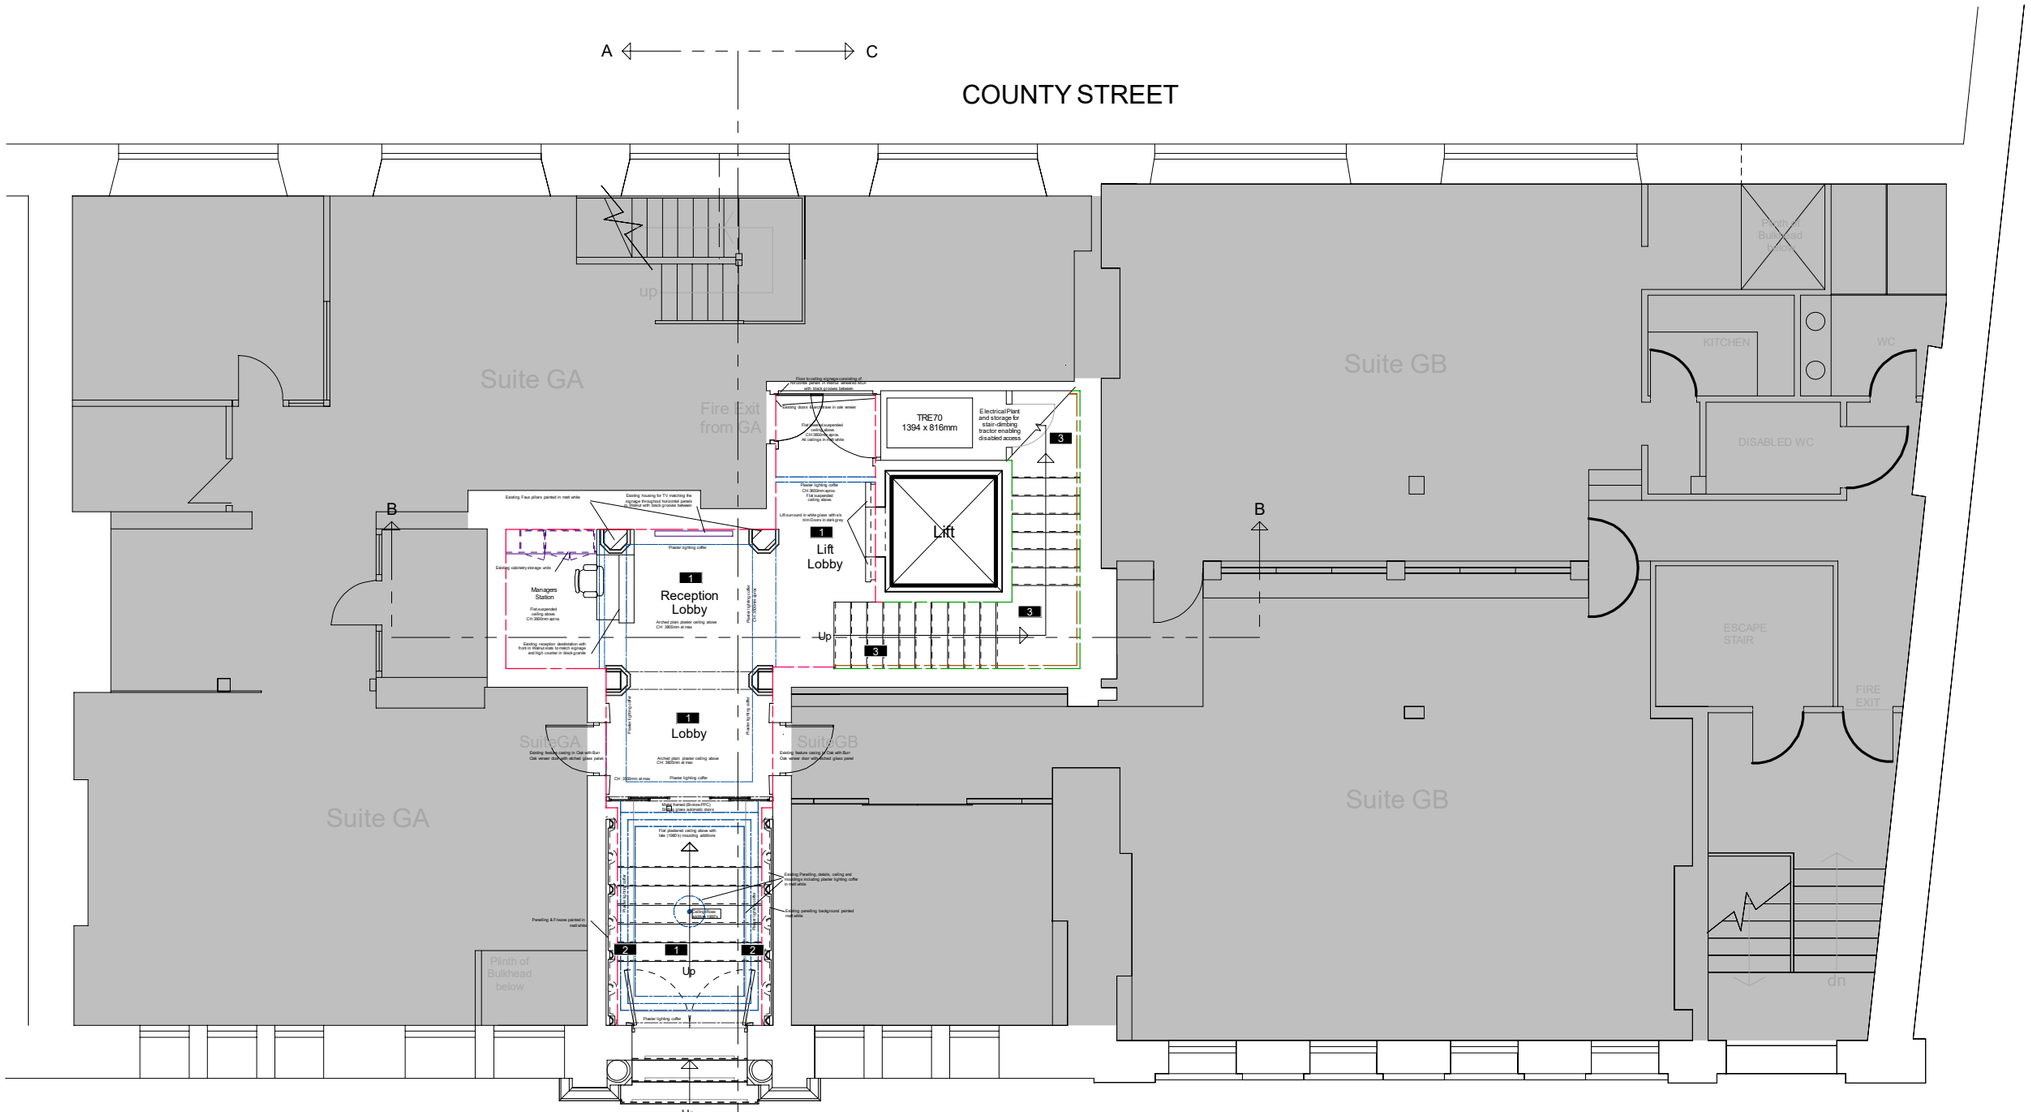


DECOR KEY

- Existing Arabescato Structured Marble
- Existing dark grey Tektura wallcovering
- Wall guard panels in Marghstone with s/s trim

FLOORING KEY

1. Existing Nero Absoluto Black Granite
2. Existing Arabescato Structured Marble
3. Existing dark grey carpeting

REVISIONS	DESCRIPTION		
H		DATE	
G		DATE	
F		DATE	
E		DATE	
D		DATE	
C		DATE	
B		DATE	
A		DATE	
DRWG No	10125-09	SCALE	1:100/A3
	CH_NewReceptionContext_DECOR_Existing.tcw		
TITLE	CH Reception Existing Decor Layout	FLOOR	Ground
LOCATION	Carlton House : 16-18 Albert Square : Manchester	SUITE	N/A
CLIENT	Carlton House Securities Ltd	DATE	07/08/2025

1 2 3 4 5 6 7 8 9 10 SCALE : METRES 20