



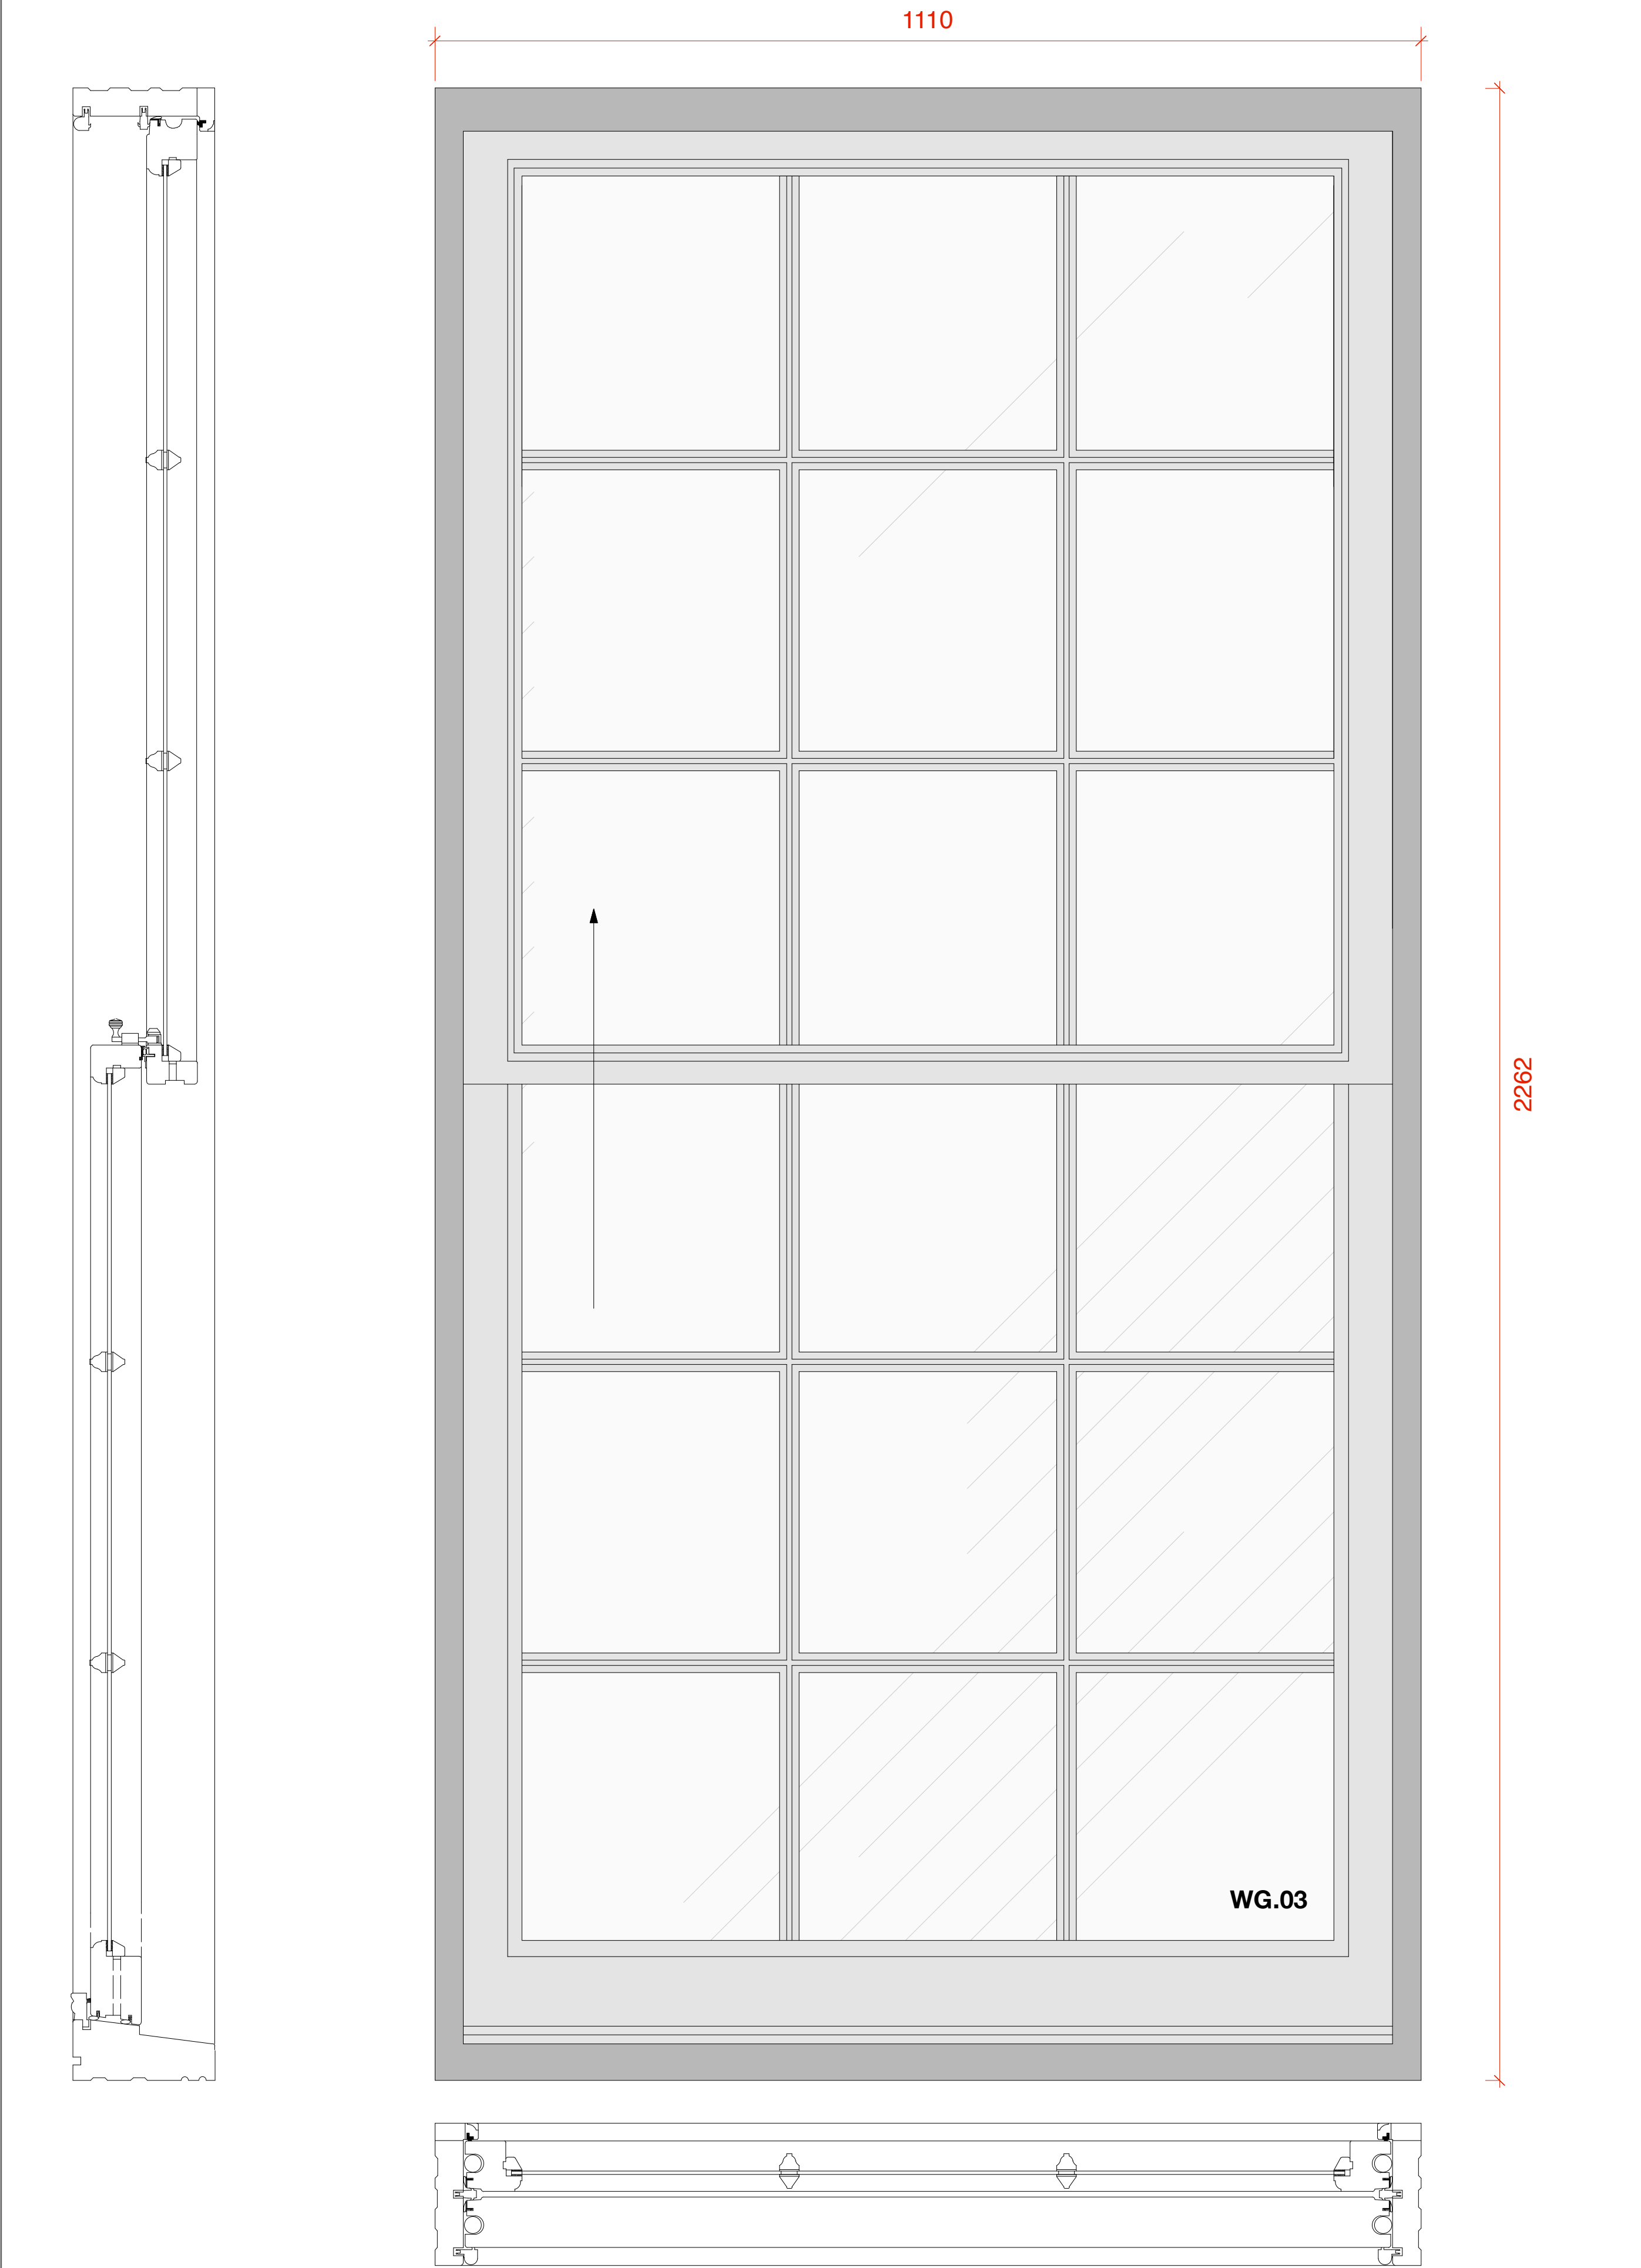

jamb/standard ovolo moulded sections

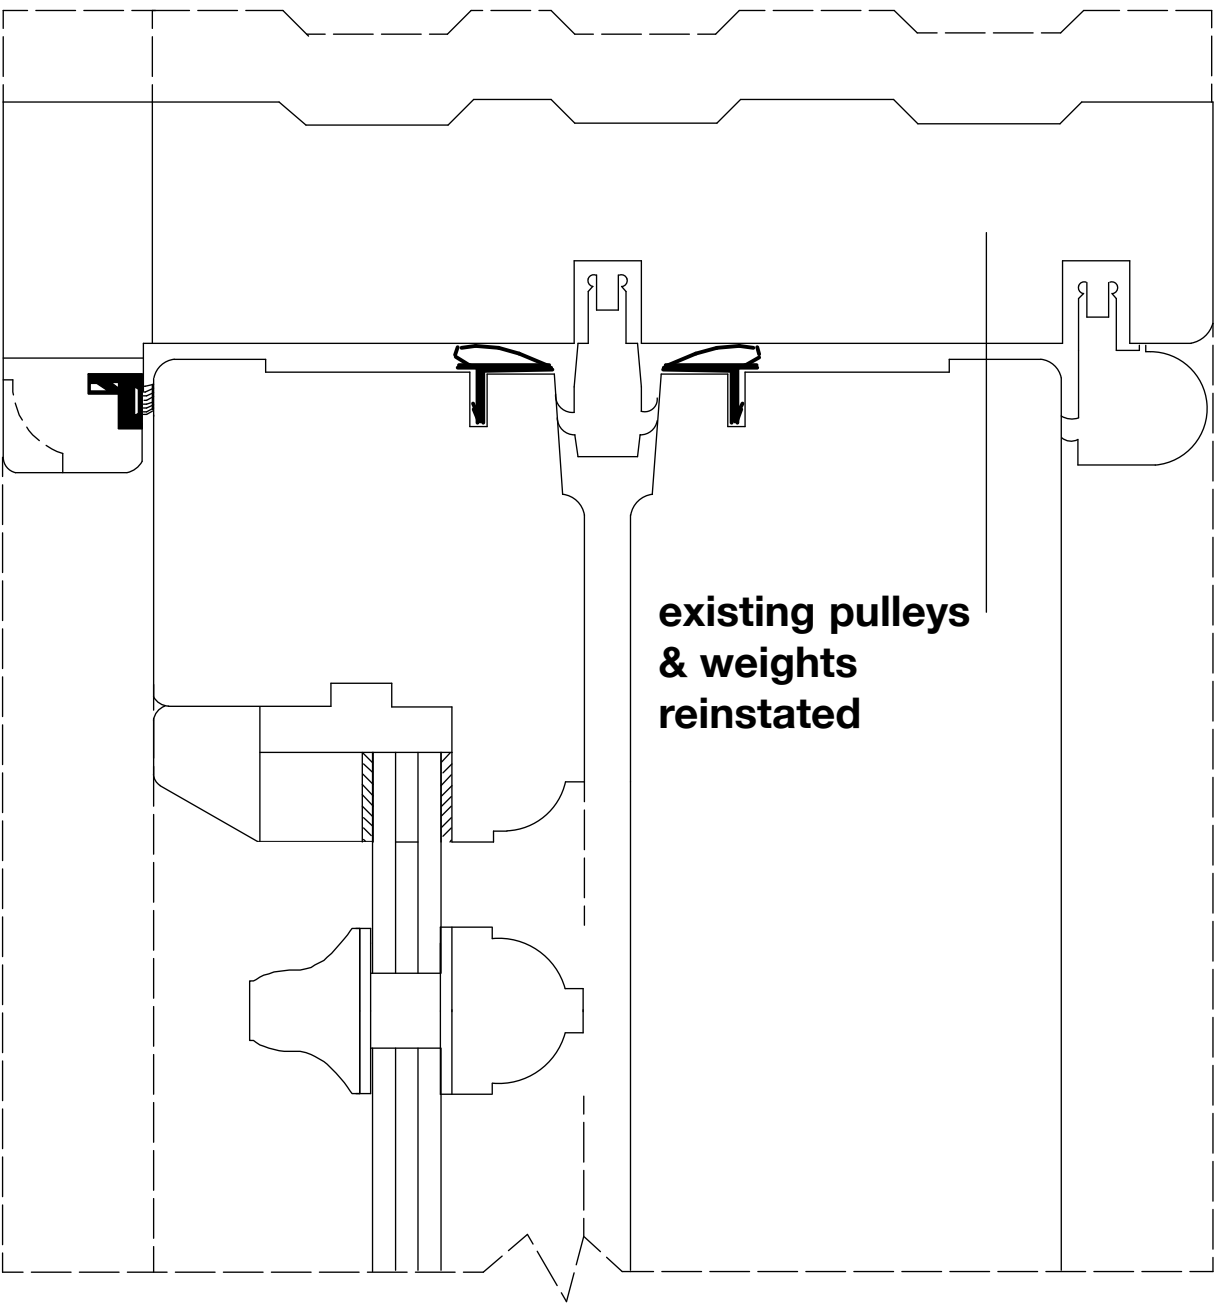

moulded liner

44mm option
over 1850mm
high

ovolo standard
profile

optional cill extension

IMOPRTANT NOTE:

This drawing is a **typical** window detail drawing. There is a small number of slightly different window designs across the existing building. When all windows can be accessed and a thorough and detailed survey can be undertaken, each different type will be detailed separately. In any case, each window will be a like for like replacement of the existing ones.

Do not scale from this drawing.
All dimensions are to be checked on site prior to commencing works on site. Discrepancy found between information given on this drawing and that given elsewhere or recorded on site shall be notified immediately to the project architect in writing.

PLANNING ISSUE



rev. B date 28.07.22 description NOTES ADDED
snookarchitects project: **bridgewater house**
89 Wood Street Liverpool L1 4NU dwg no: **135-B**
t: 0151 707 0100 dwg title: **typical window details**
scale: **1:1 / 1:5 @ a1**