



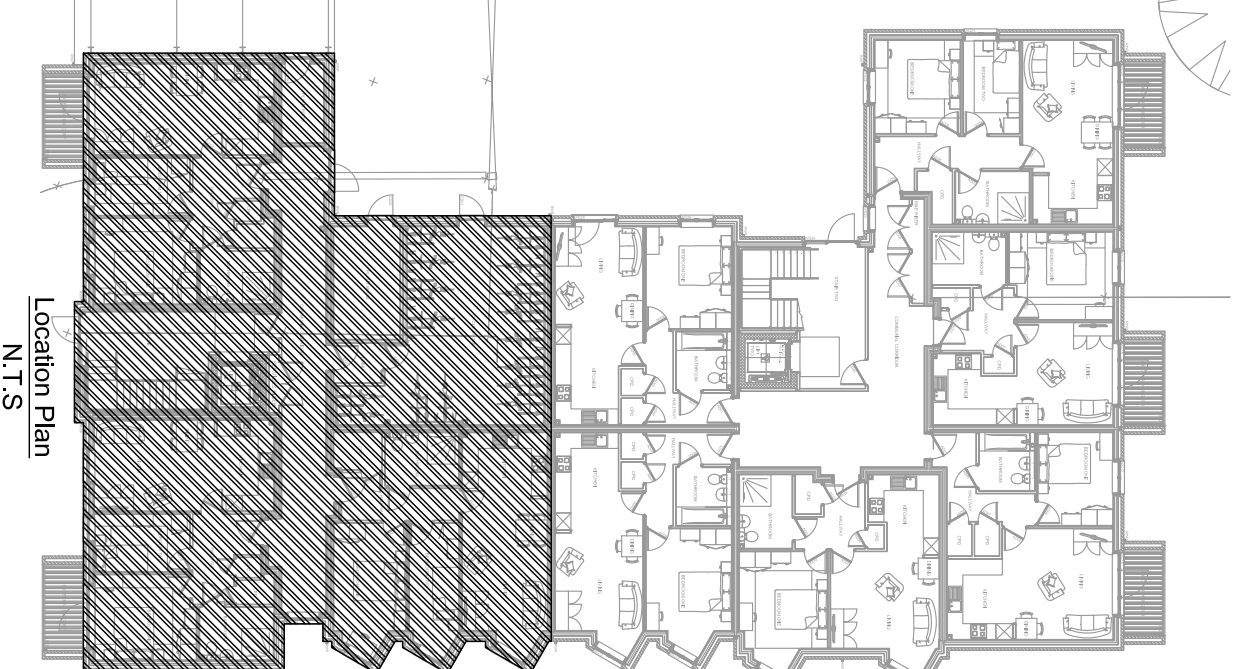

30	Comment Issue Only.		
C1	01		K.K C.M
25			
Revision:	Description:	Drawn:	Checked:
Date:			

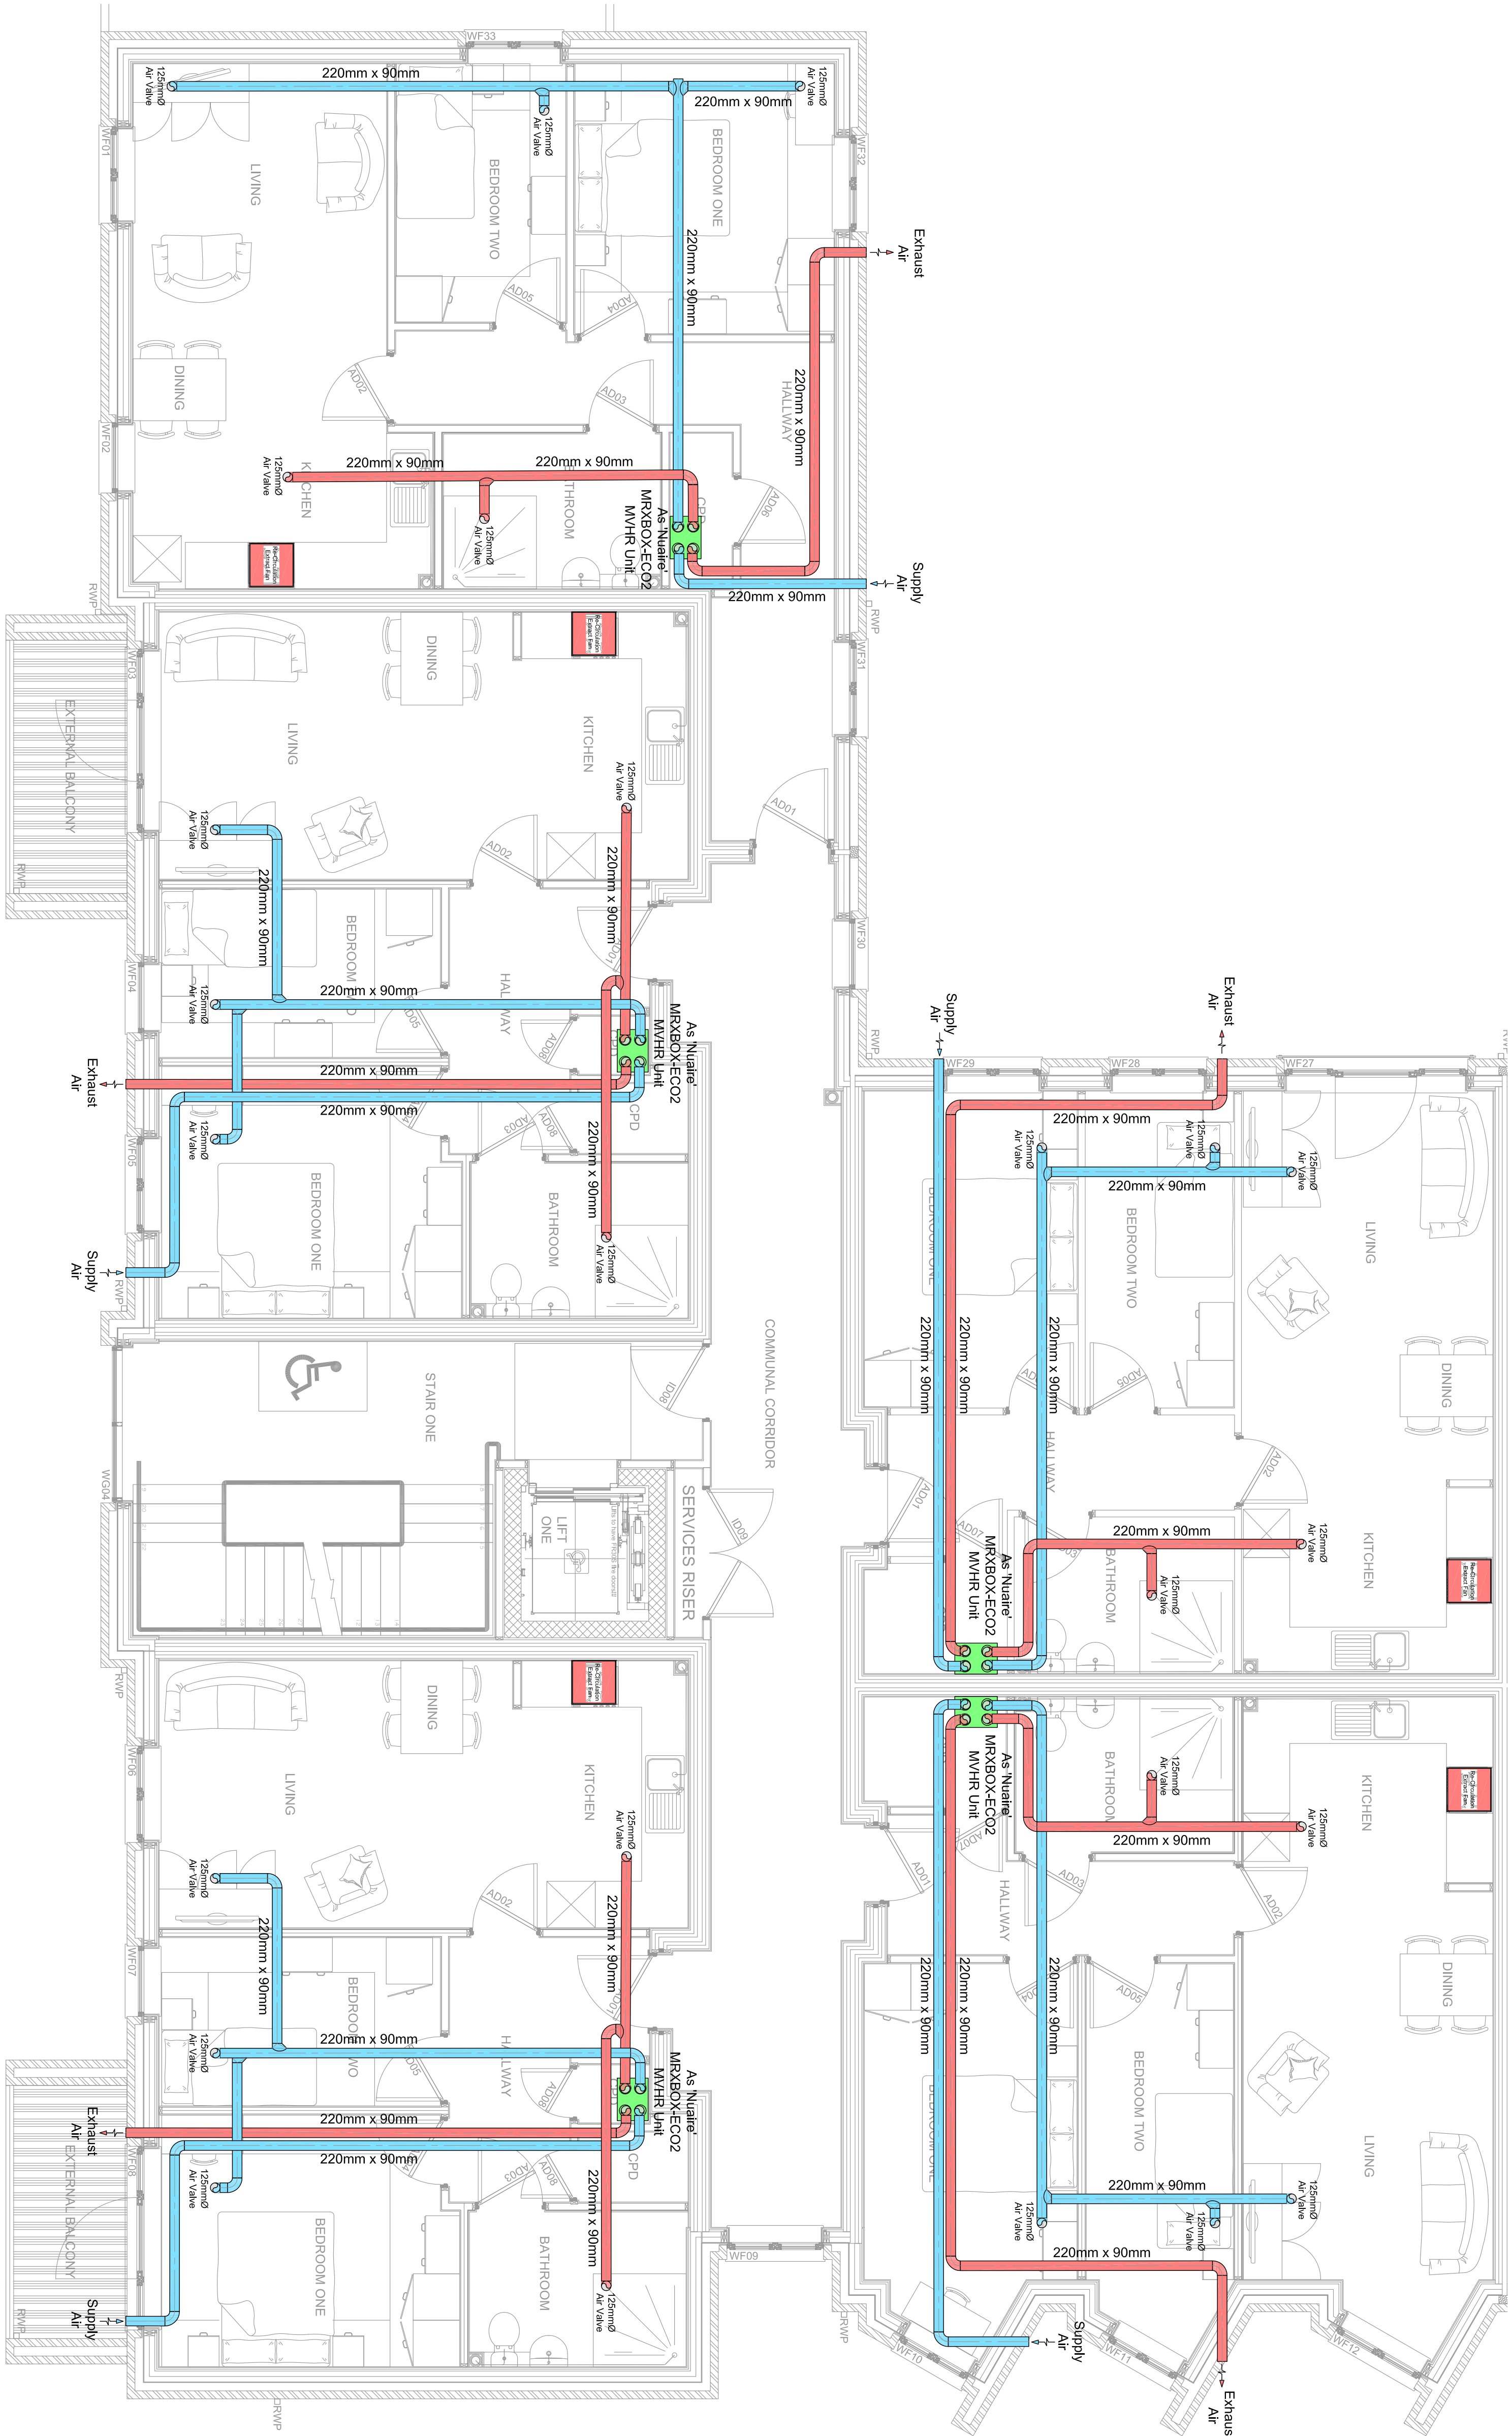

Project: Challenger Building Services Ltd
Apartment Development
Aberny Road, Clifton

Title: First Floor
Proposed MVR Layout
1 of 2

Drawing no:	Revision:
0507-01-M400.1	C1

STATUS:	COMMENT ISSUE	
Drawn:	K.K	Checked: C.M
Date:	JAN 2025	Scale: 1:50@A1