


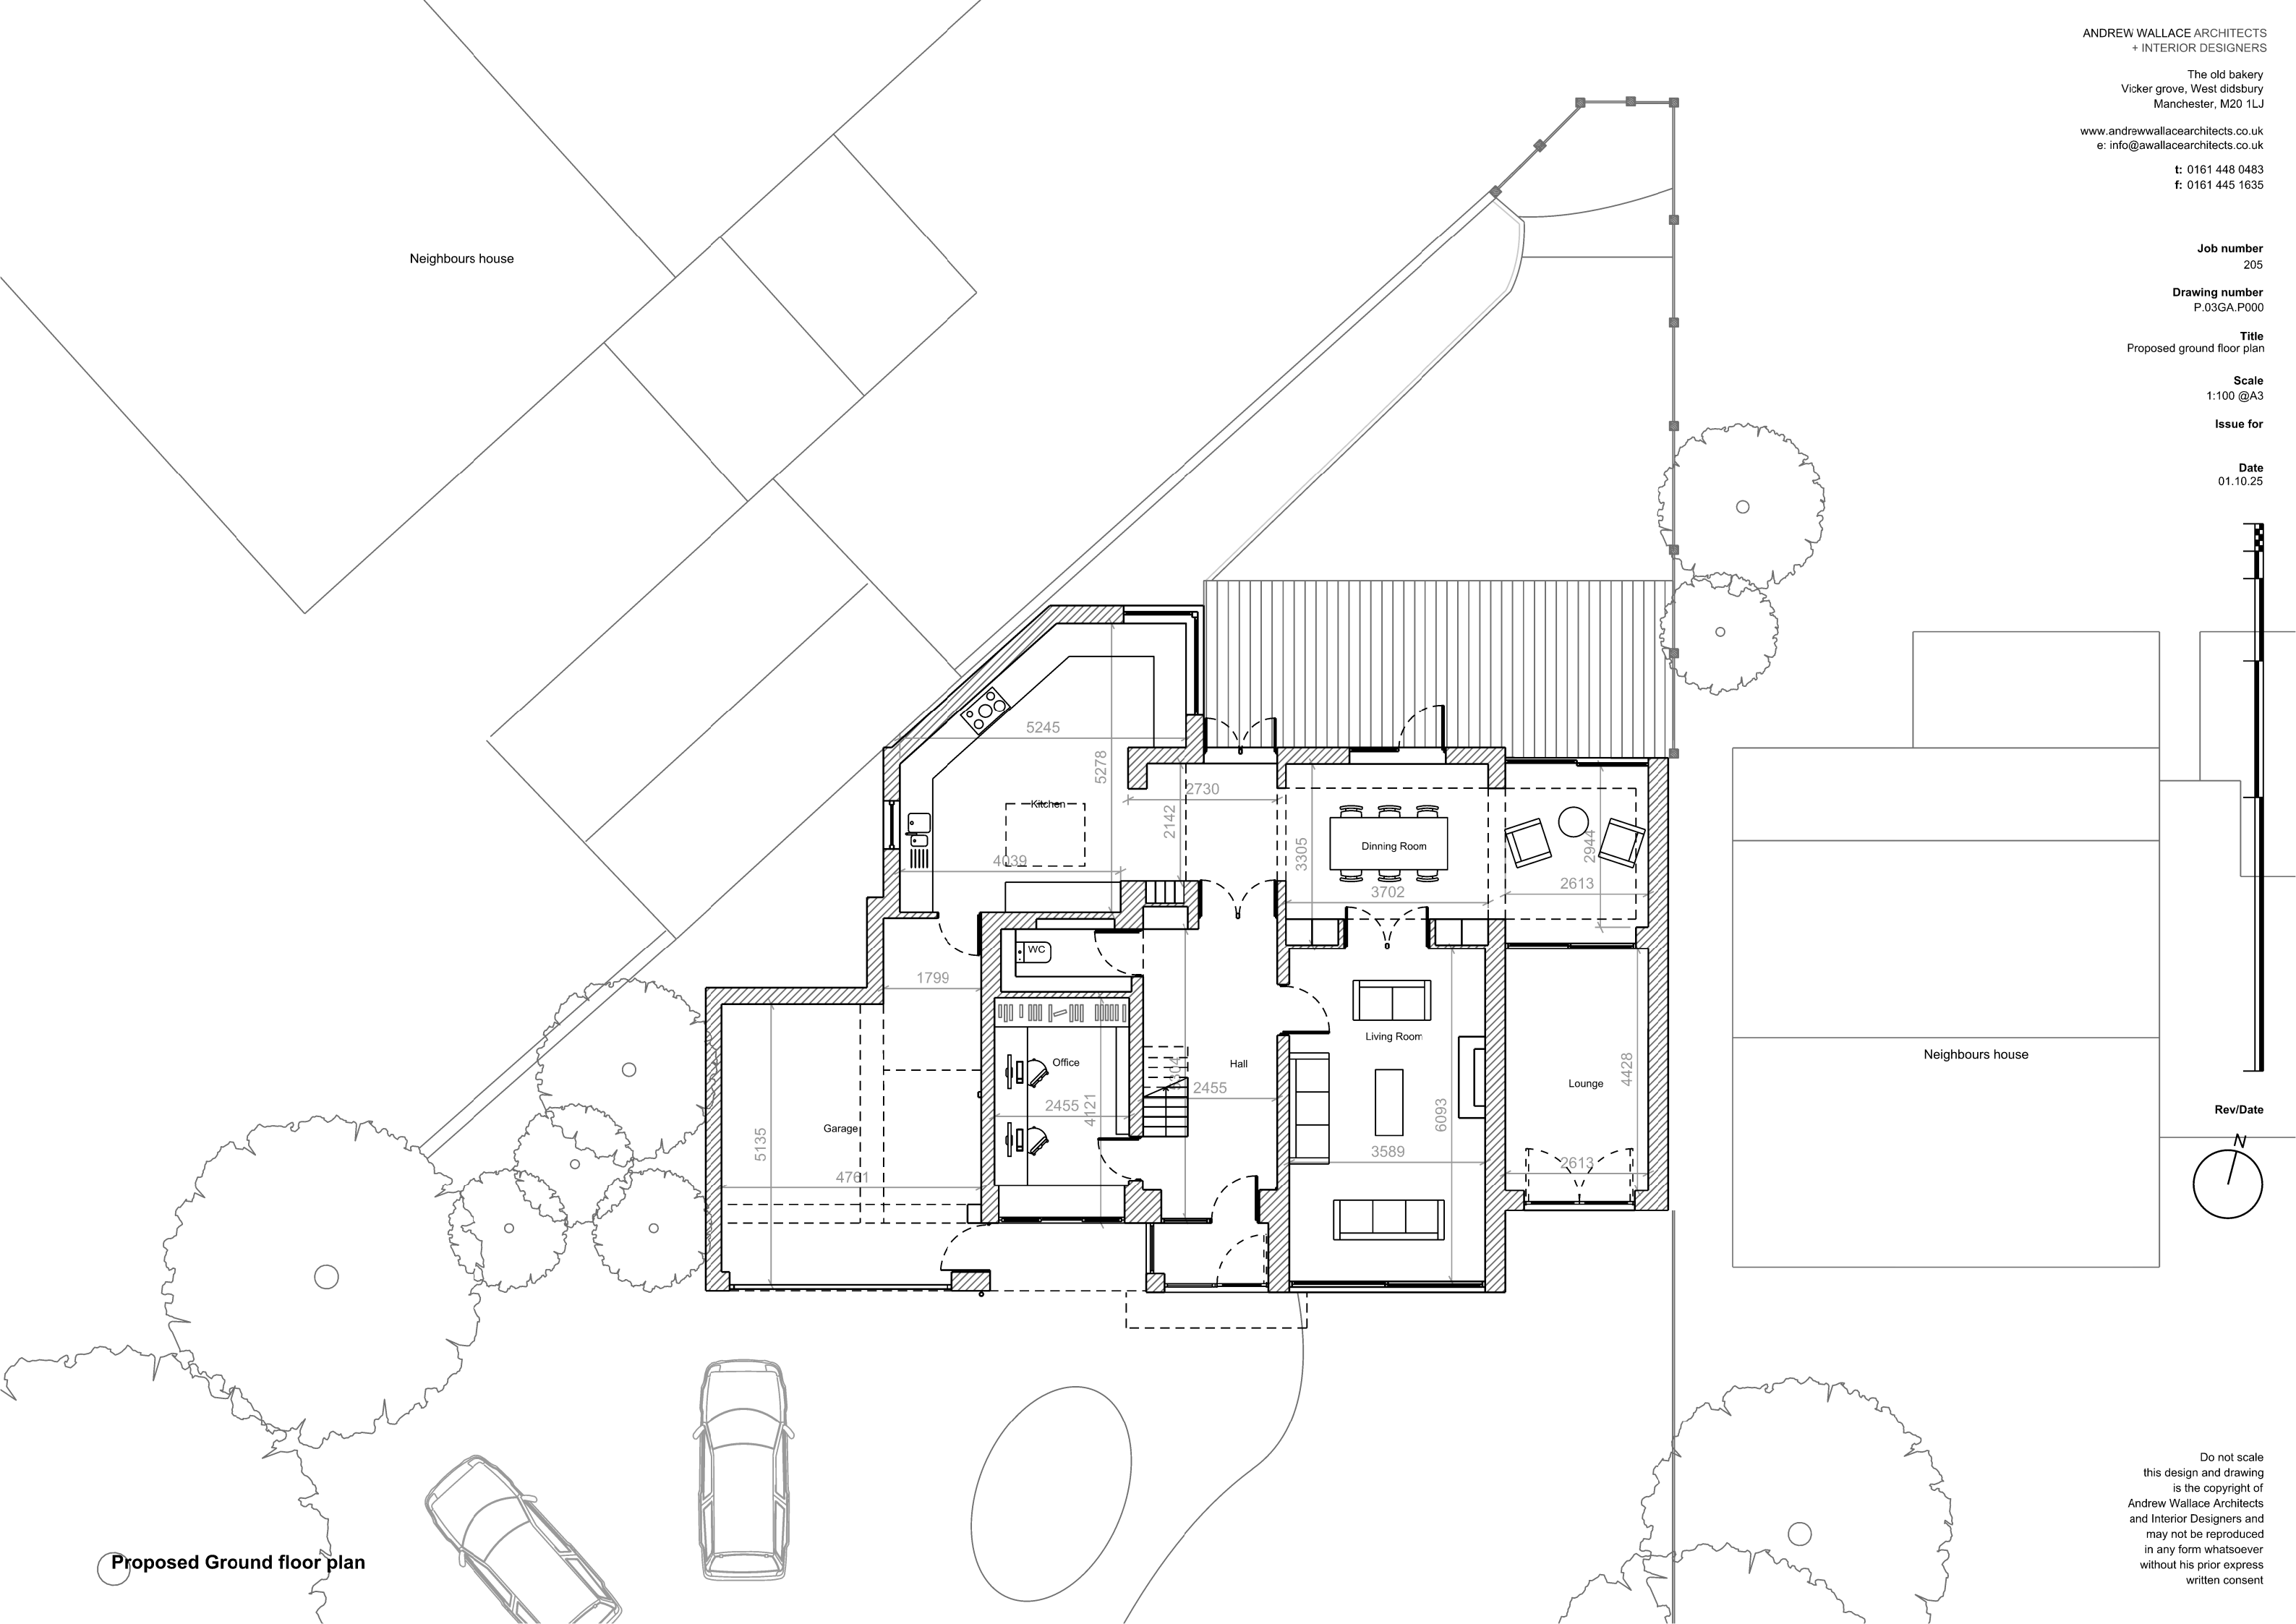

Proposed Ground floor plan